




Ground Floor Plan

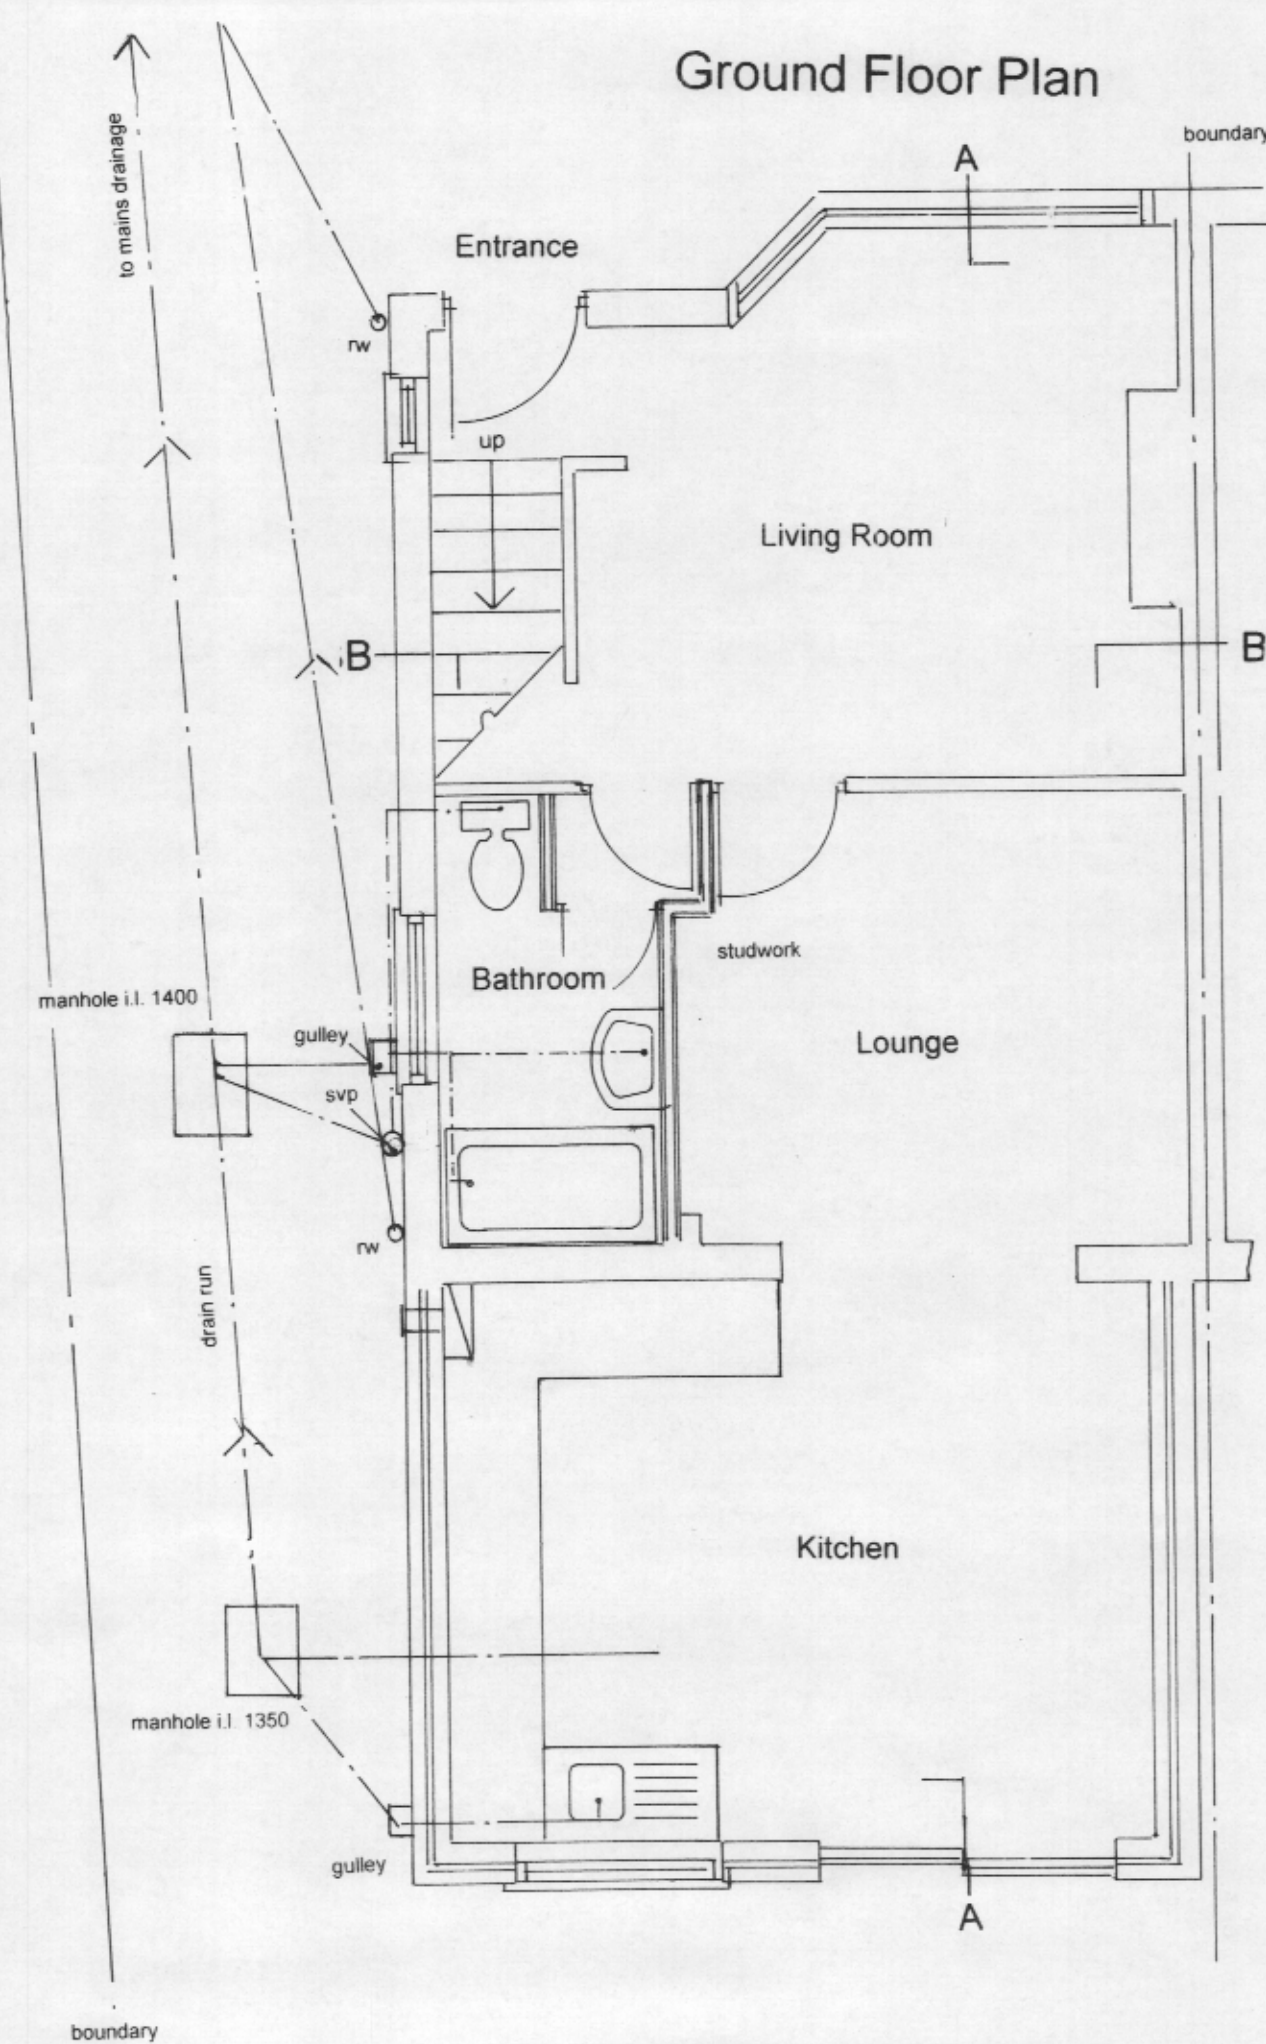


First Floor Plan

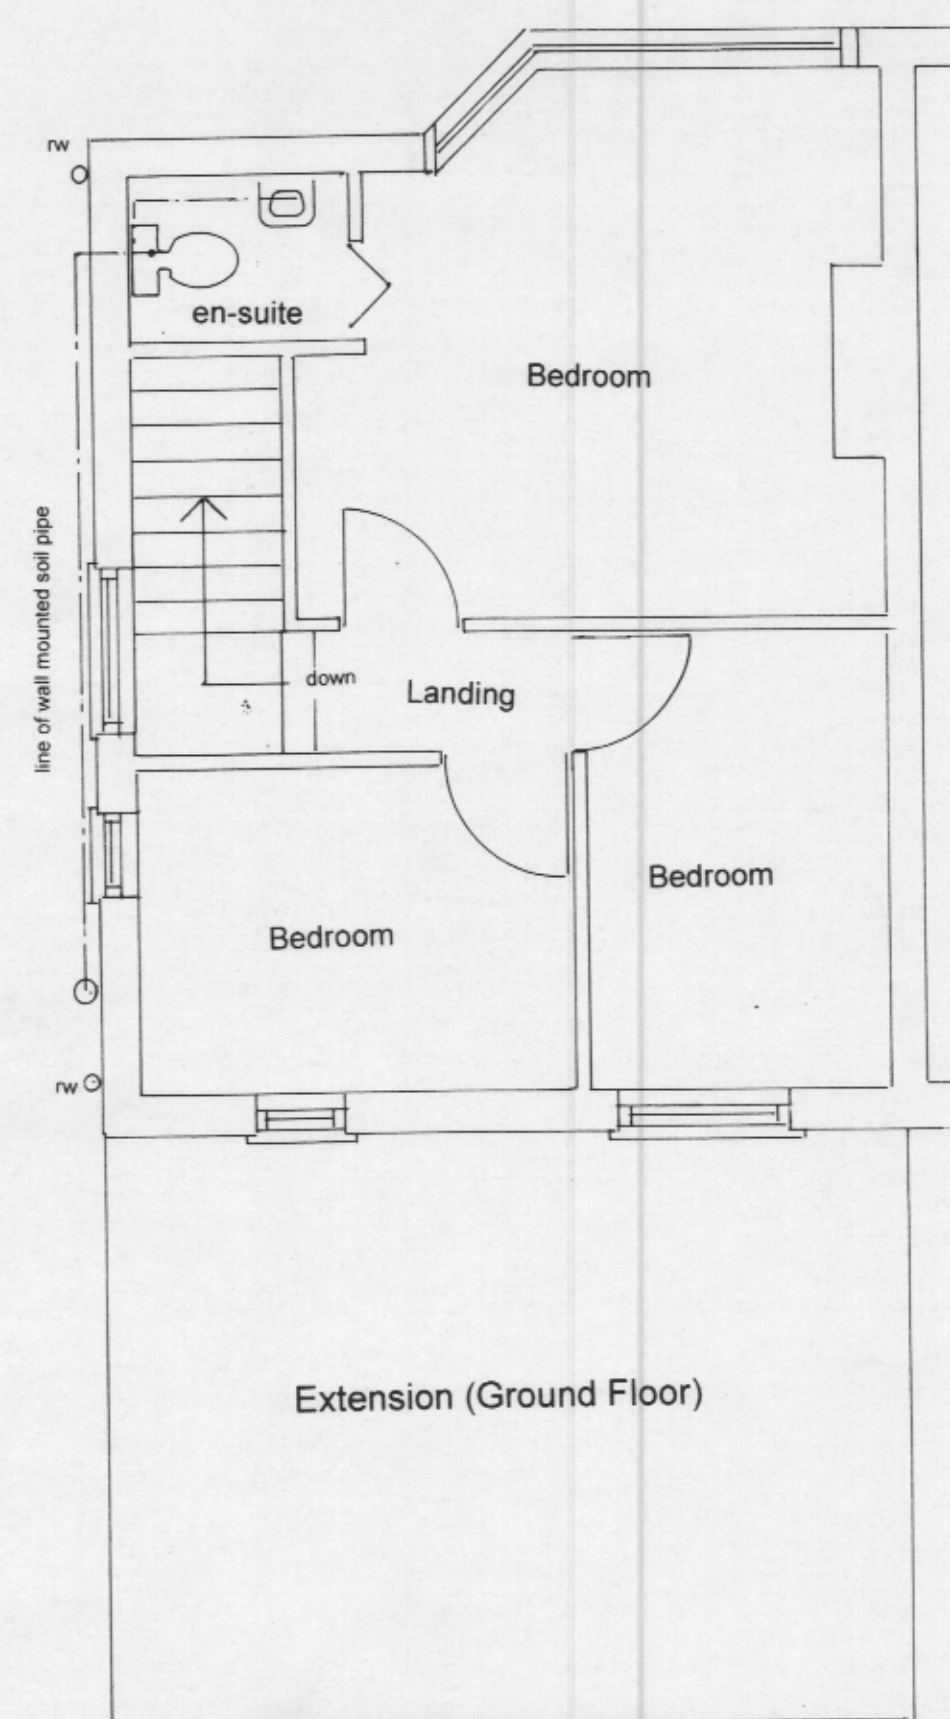


Roof Plan

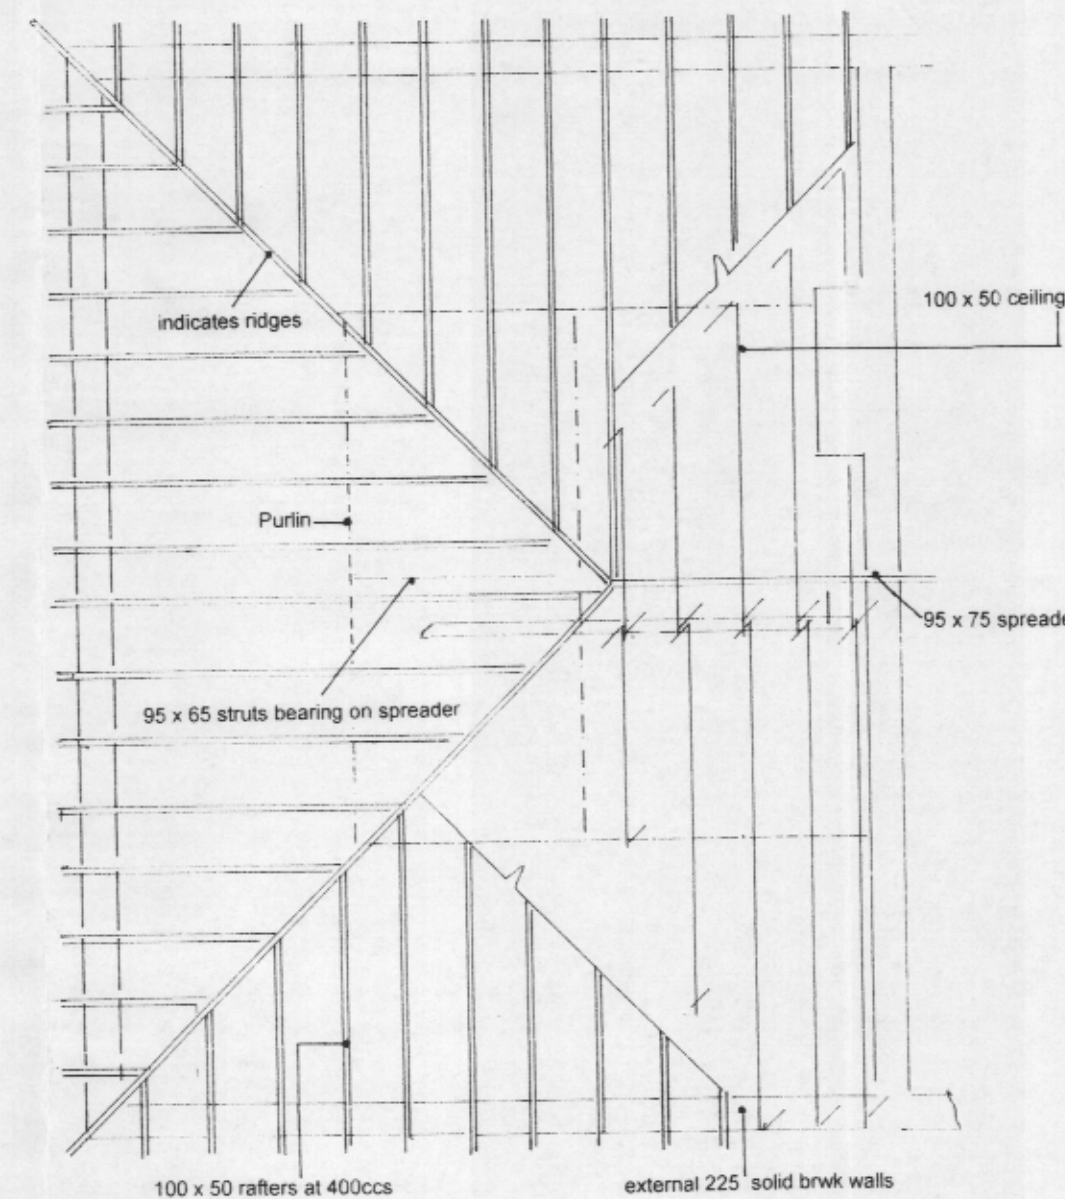

All dimensions to be checked prior to commencement

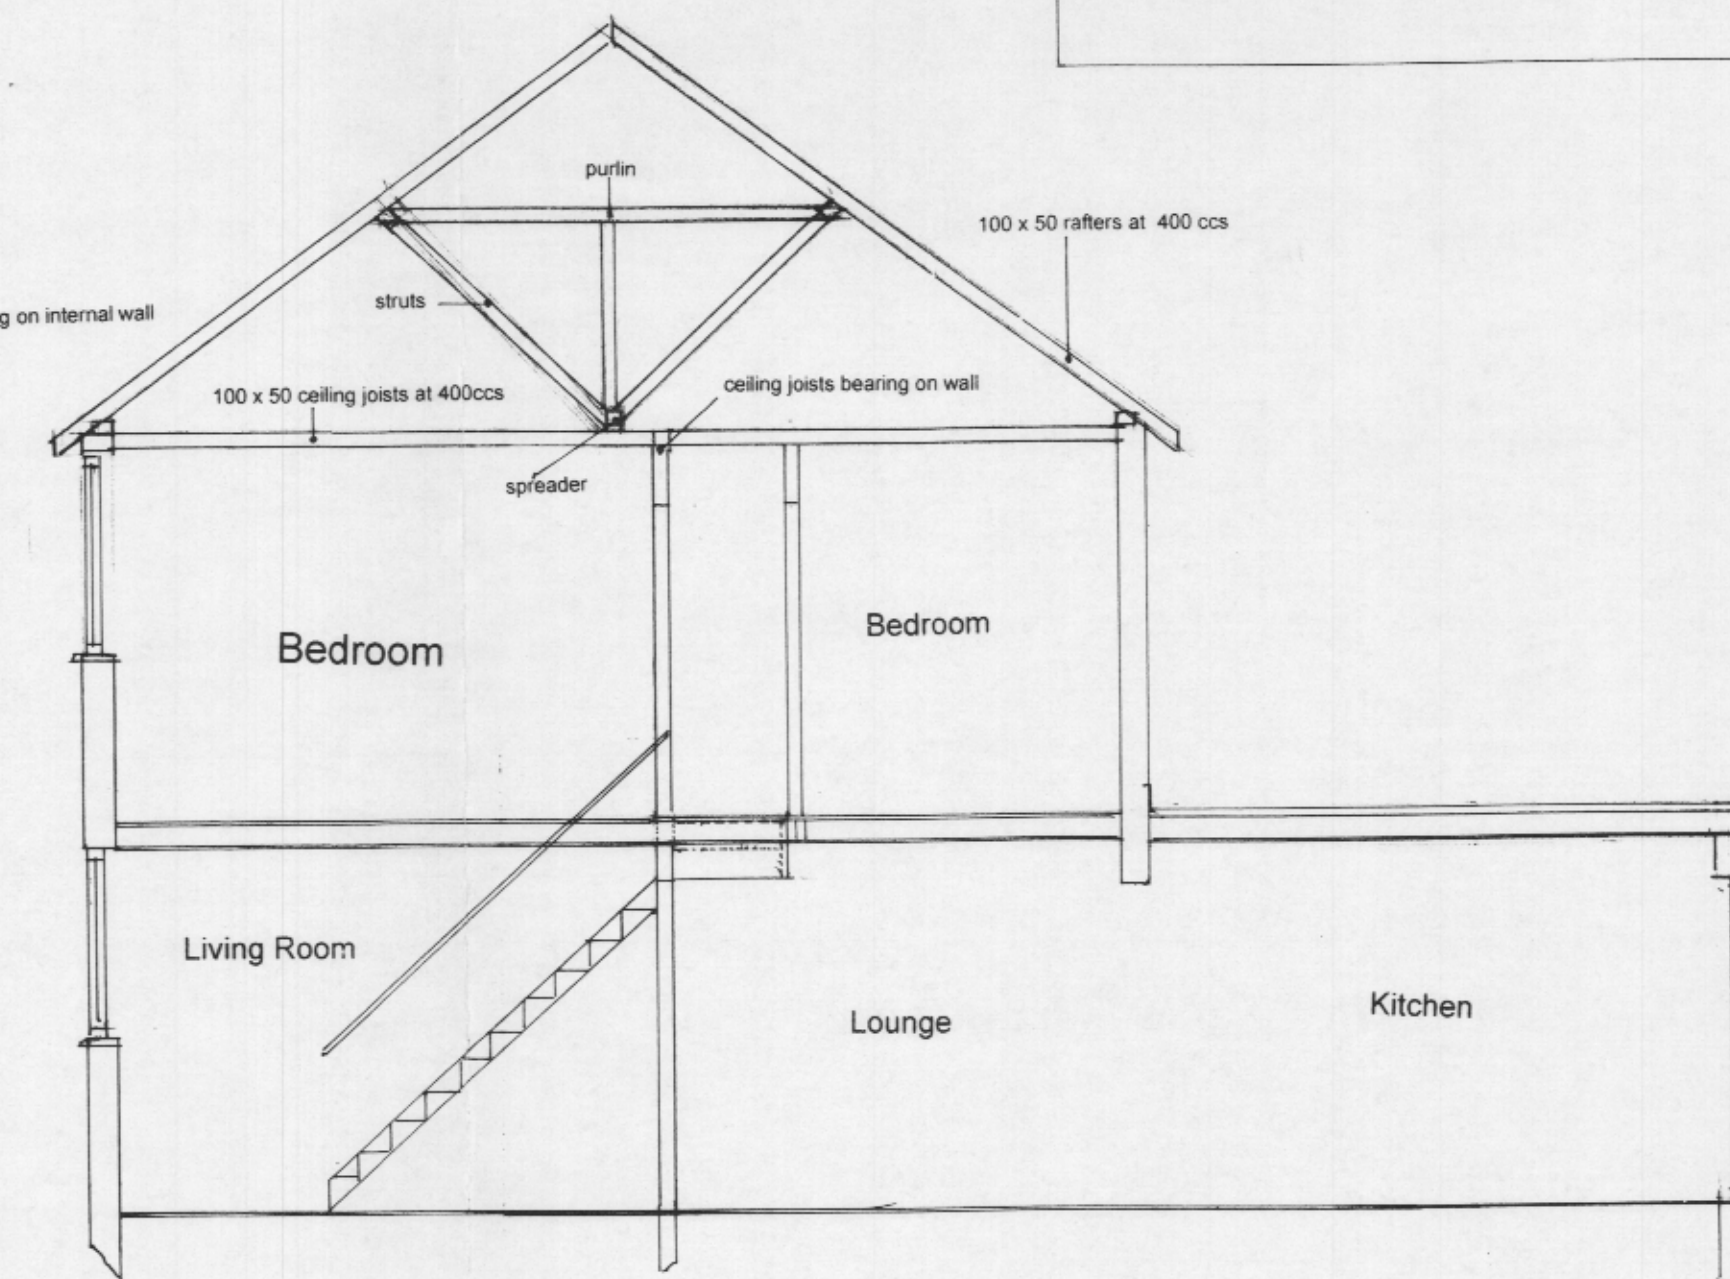


Section AA

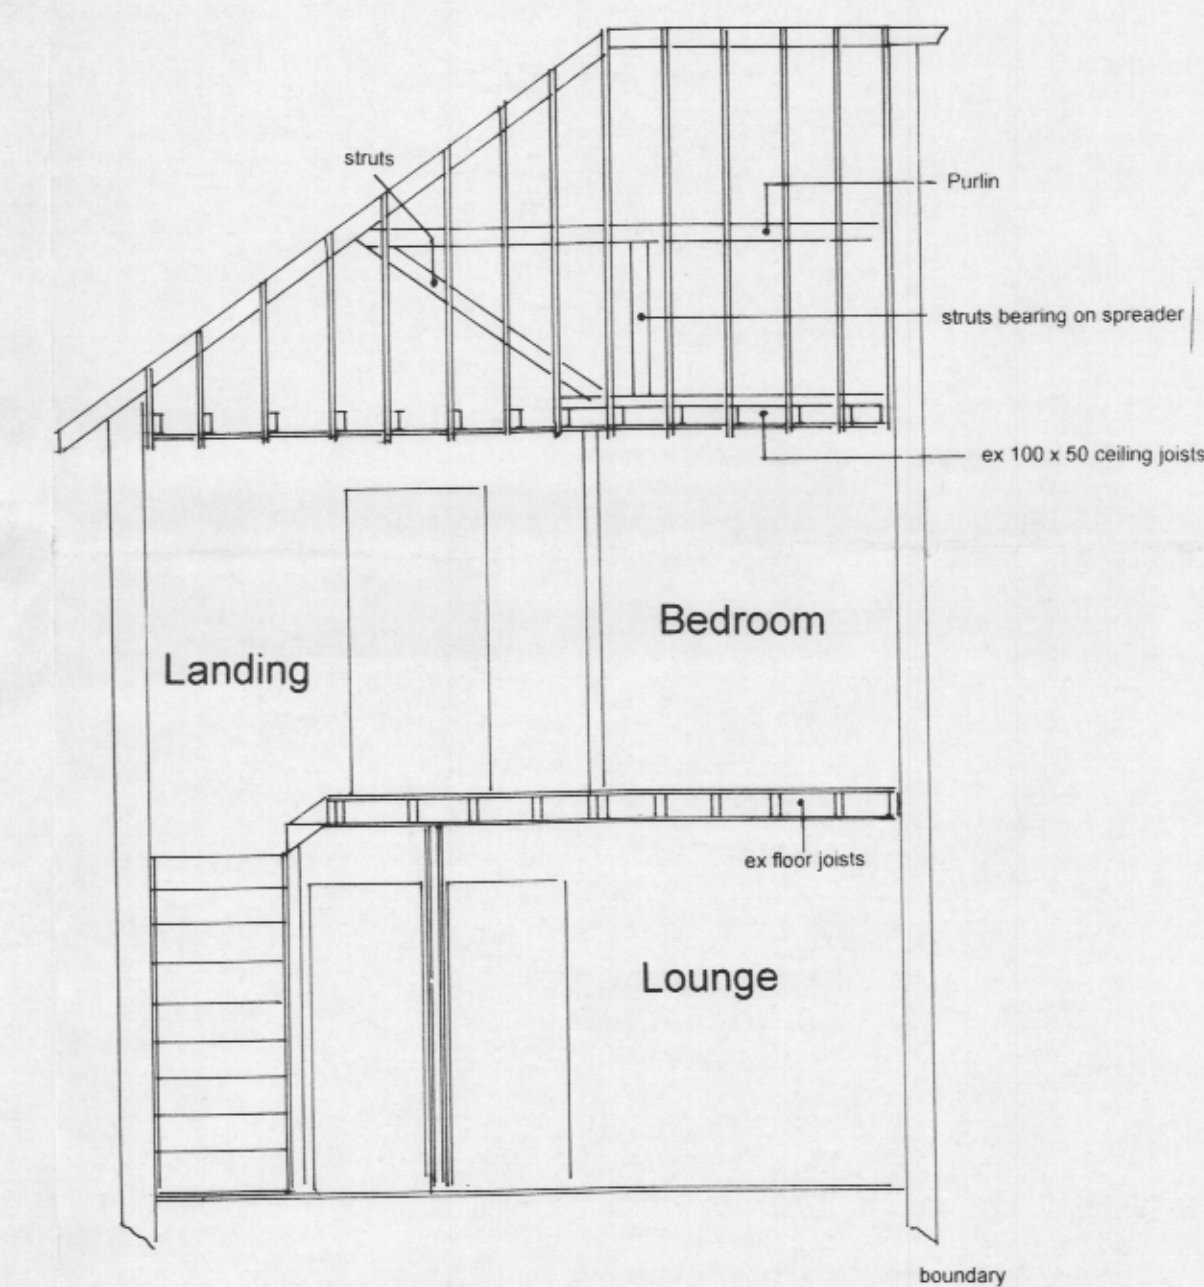


Section BB



Existing Front Elevation

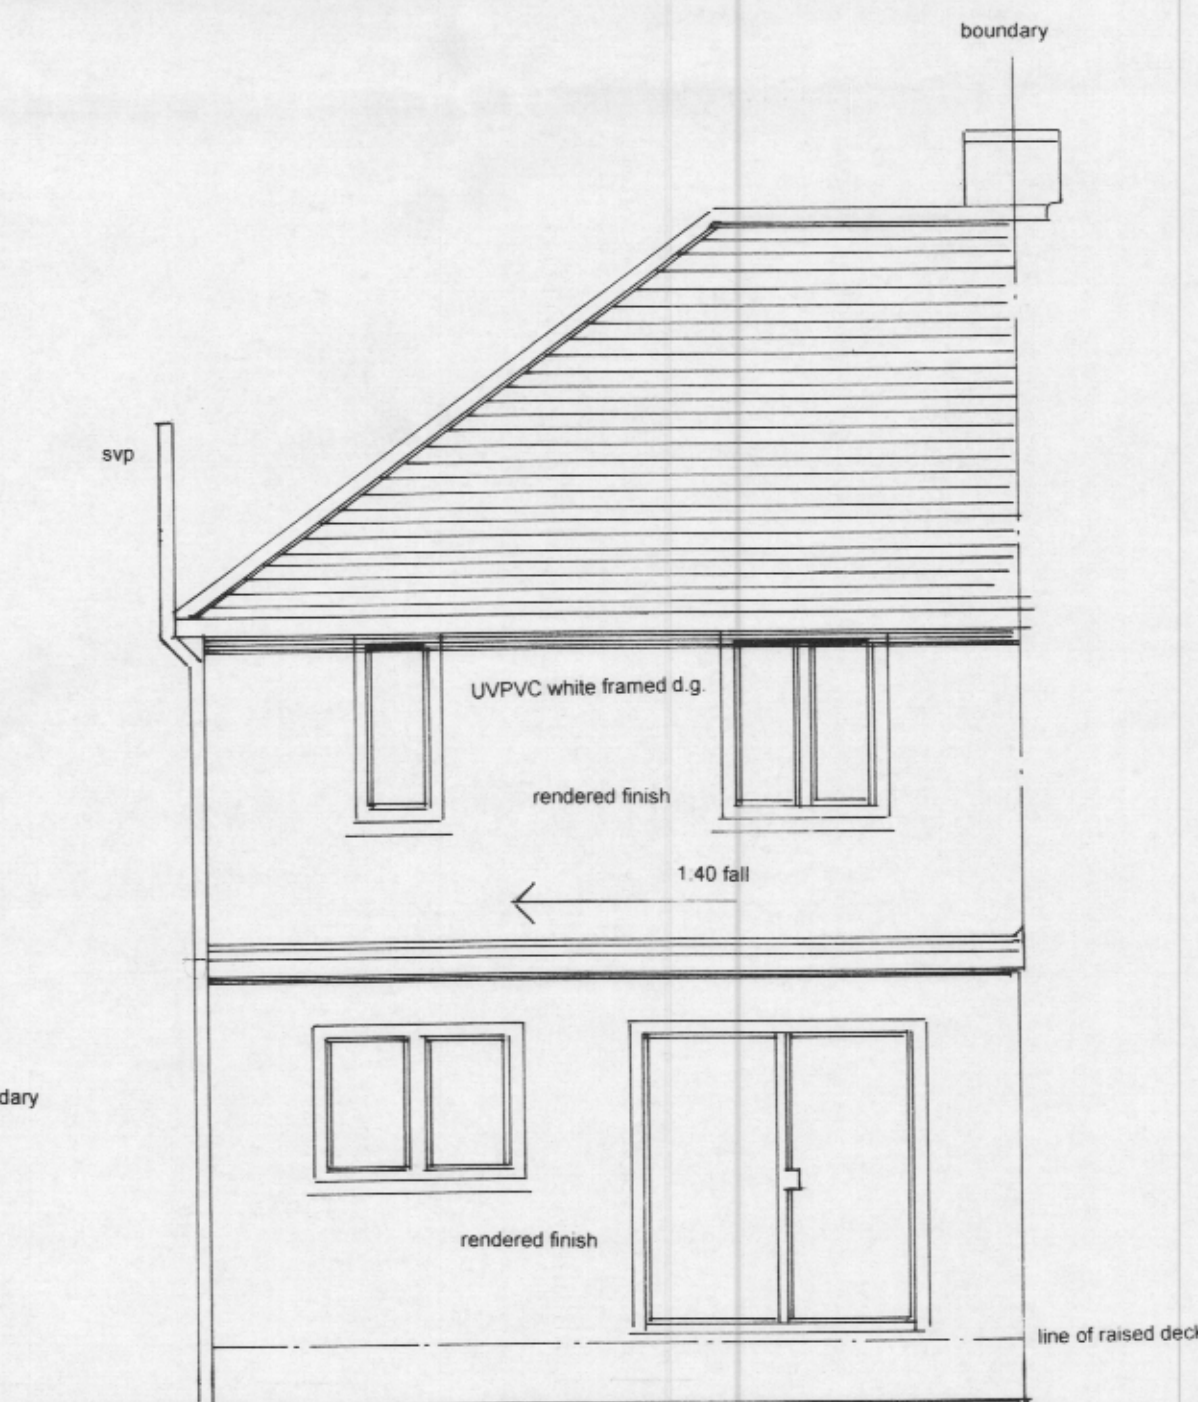


Existing Rear Elevation

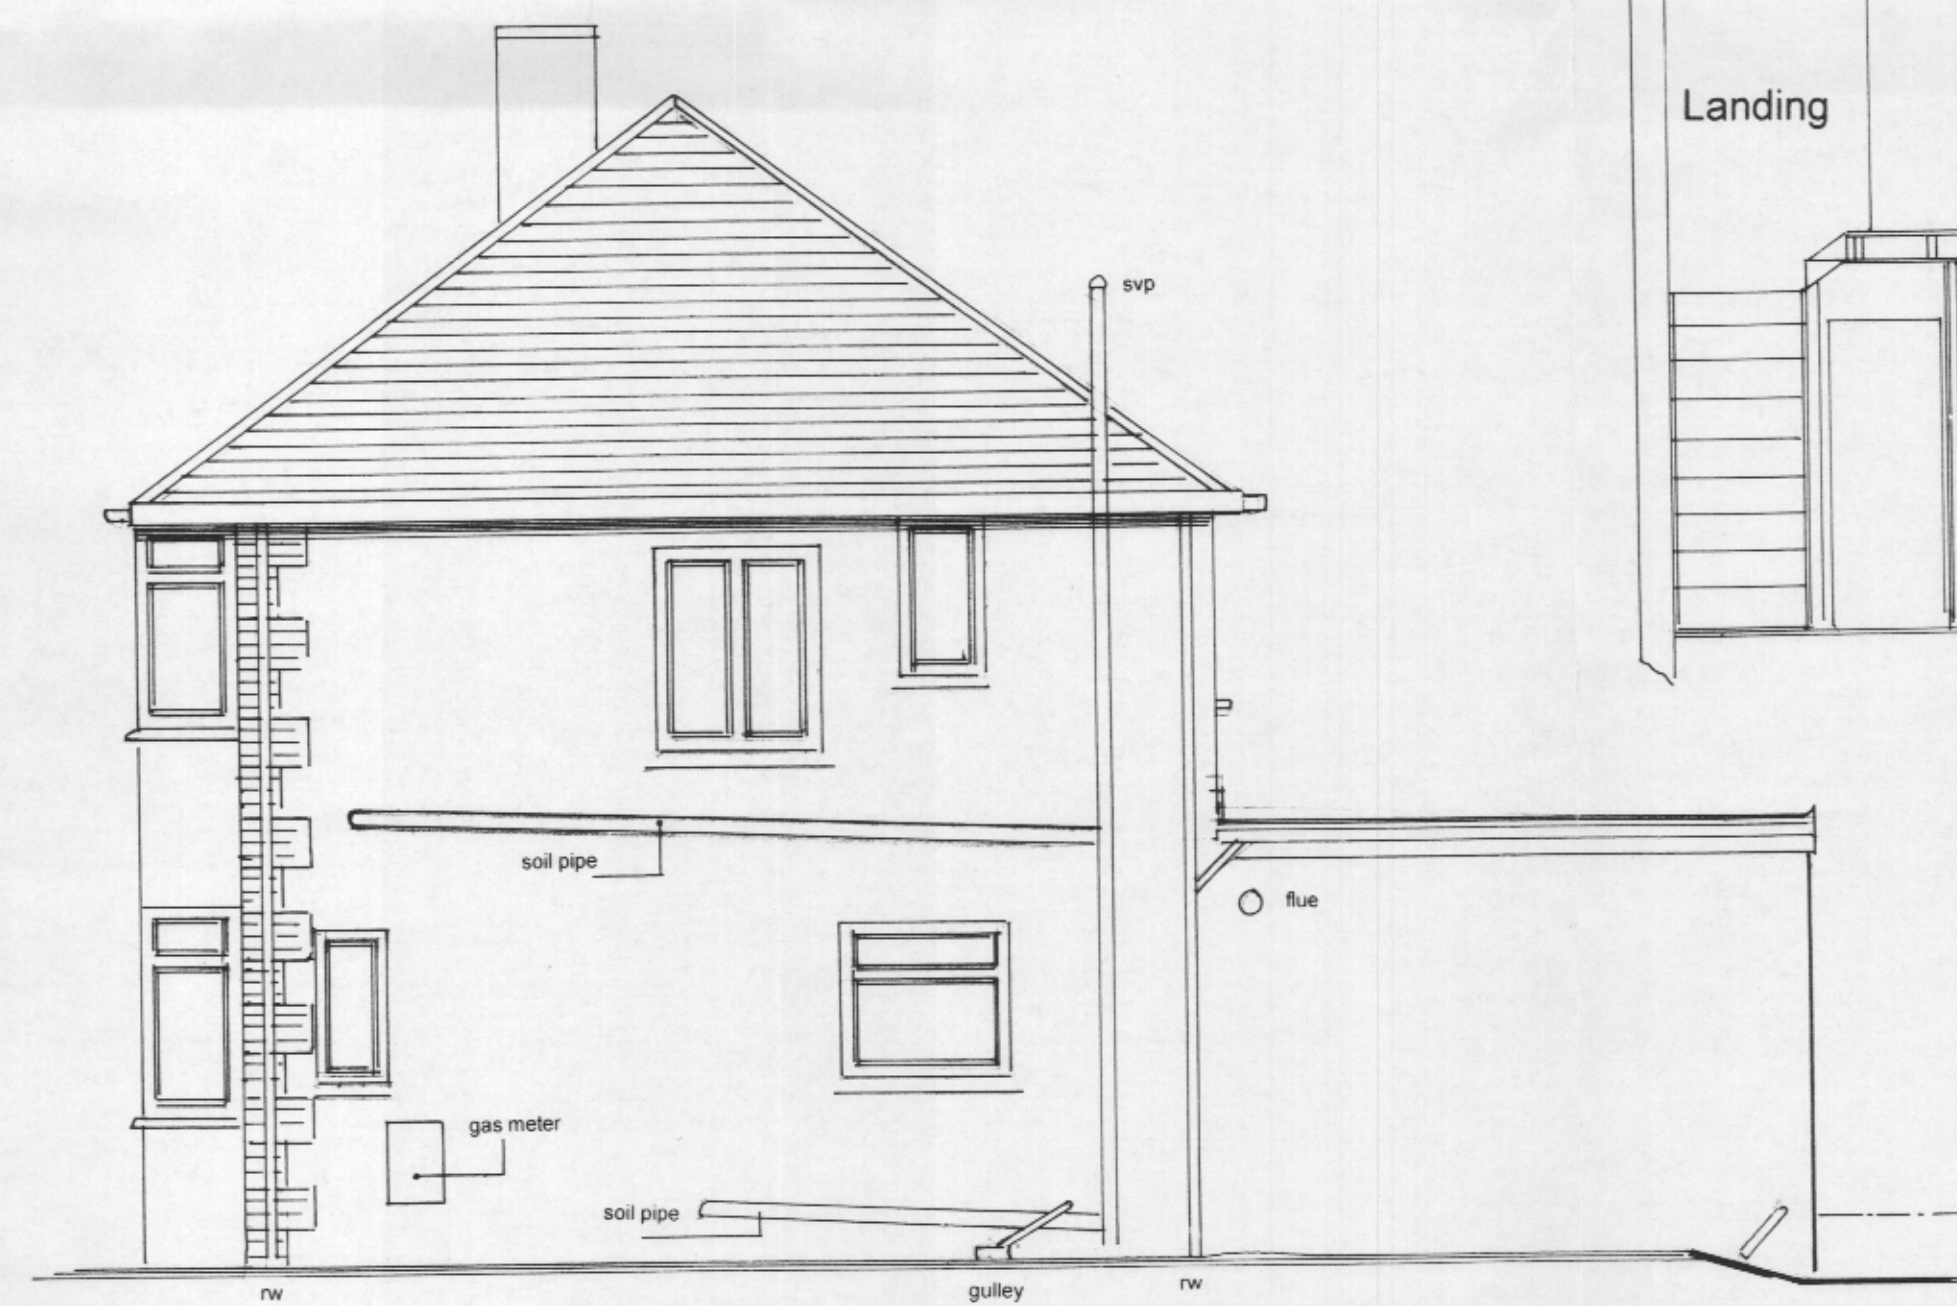

Existing Side Elevation

Scale Bar 1:50

 

181 Royal Crescent
Ruislip
Middlesex

Proposed ~~Side Extension~~
~~Front Porch and~~
Loft Conversion

Plans as Existing

Scale: 1:50
No. 527
Date 27th March 2014

Amended 28/3/14