


Ground Floor Plan


First Floor Plan

Second Floor Plan

All Dimensions to be checked prior to commencement

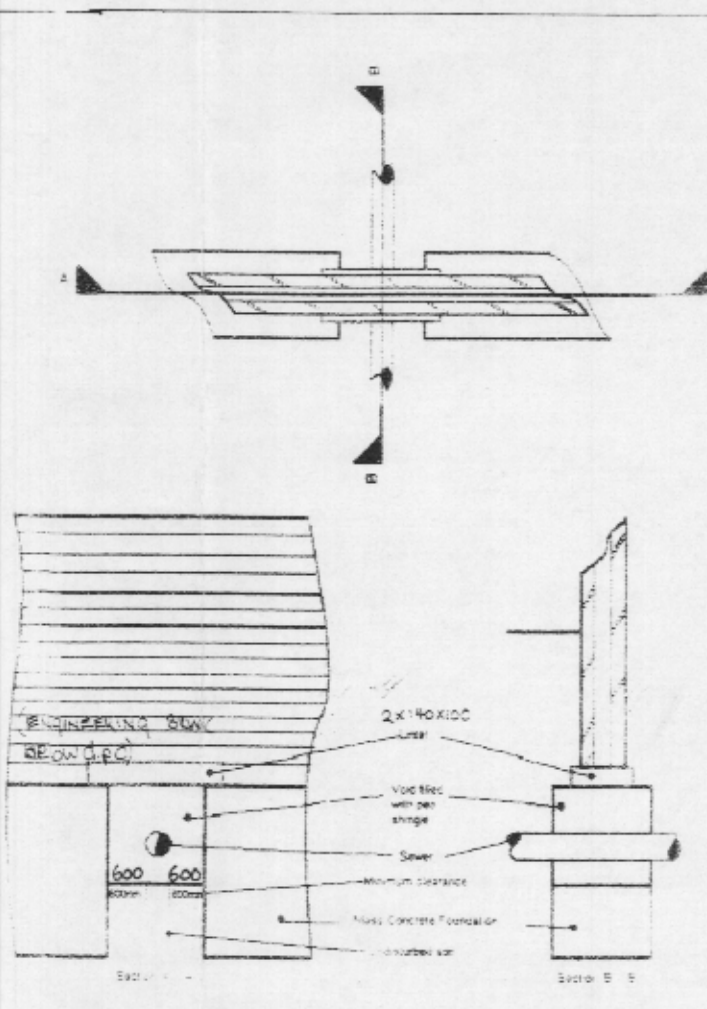

Typical Linteling over Drain

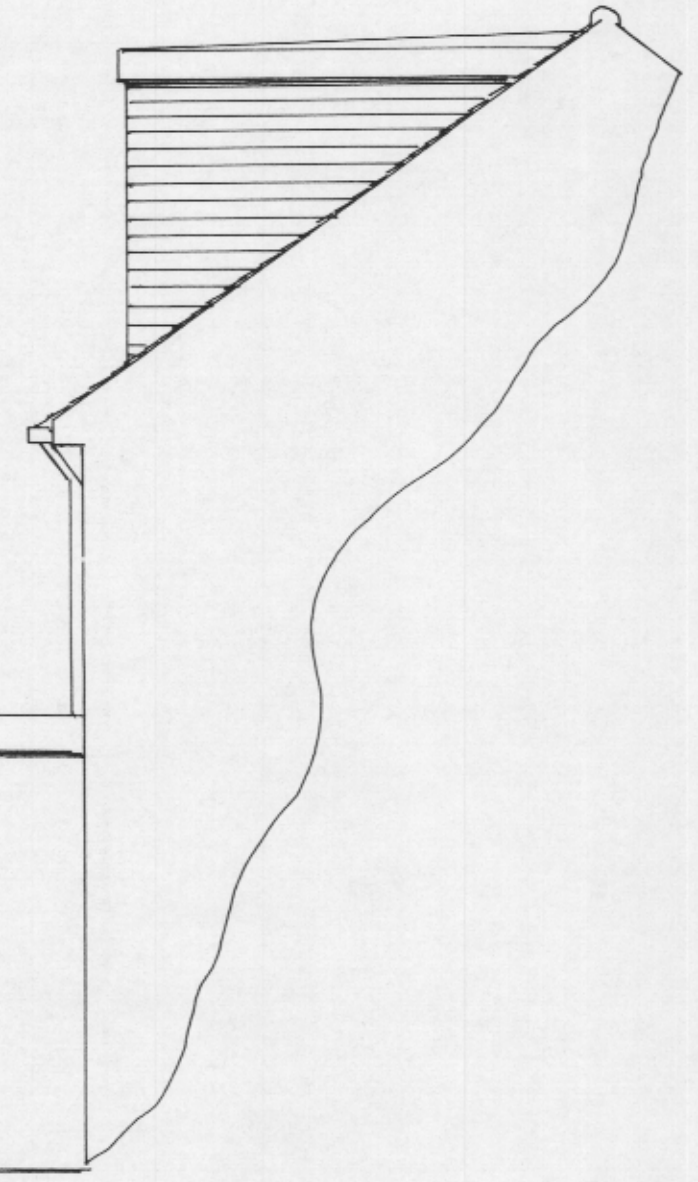

Side Elevation

MEANS OF ESCAPE
Escape windows to have unobstructed openable area of at least 450mm wide and 750mm high = Total of 0.33m²
Sill to be no higher than 1100mm above F.F.L.


Waste Fittings
Fittings to have min. 75mm deep sealed traps and rodding eyes at direction changes. No connection to s/w within 200mm below branch waste connection.
Waste sizes
WC 100mm
Showers, sinks and baths 50mm
Wash hand basins 32mm

Provide inter-linked self contained smoke alarms Alarms to be mains operated in accordance with Section 1 of Approved Document B Volume 1
Indicates smoke alarm on plans


All works are in compliance with Thames Water Build Over Agreement Ref: 101192942/50017289/HL Issued on the 1st August 2014




Front Elevation

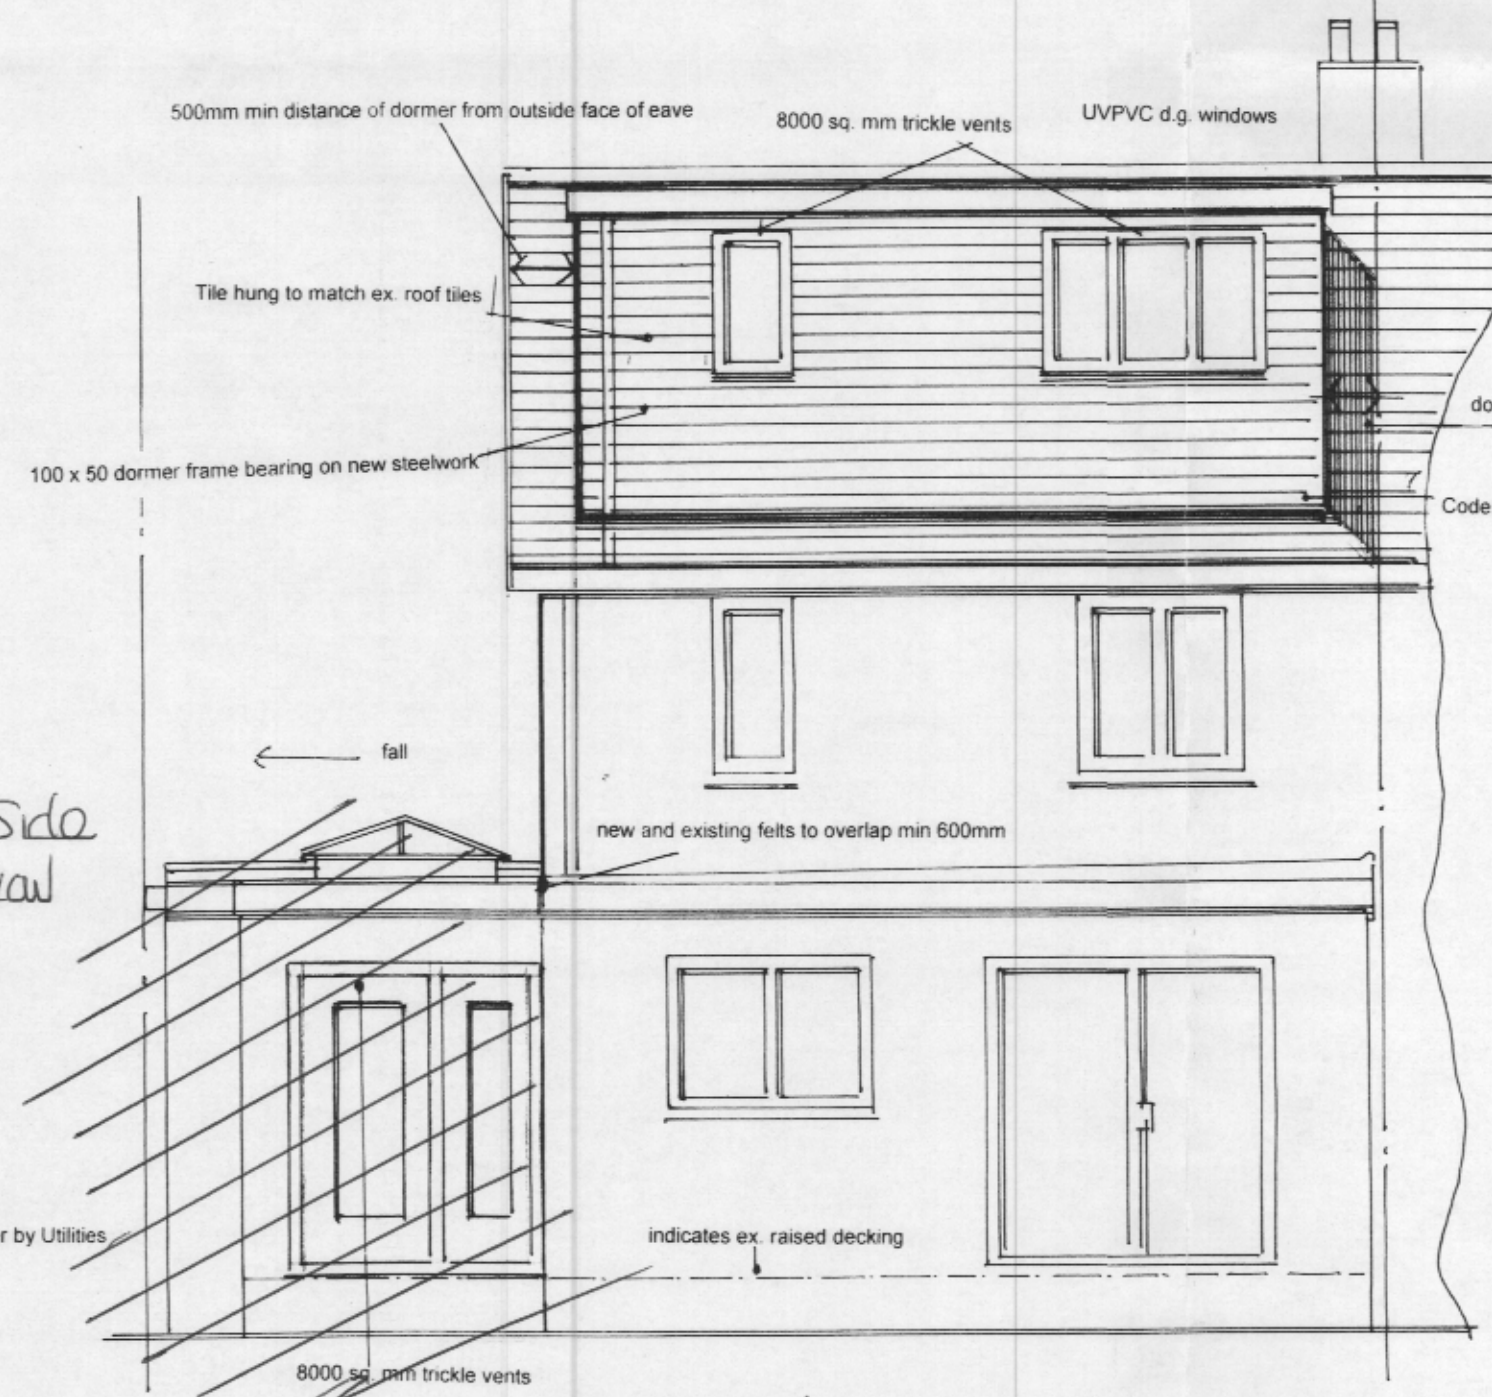


Rear Elevation

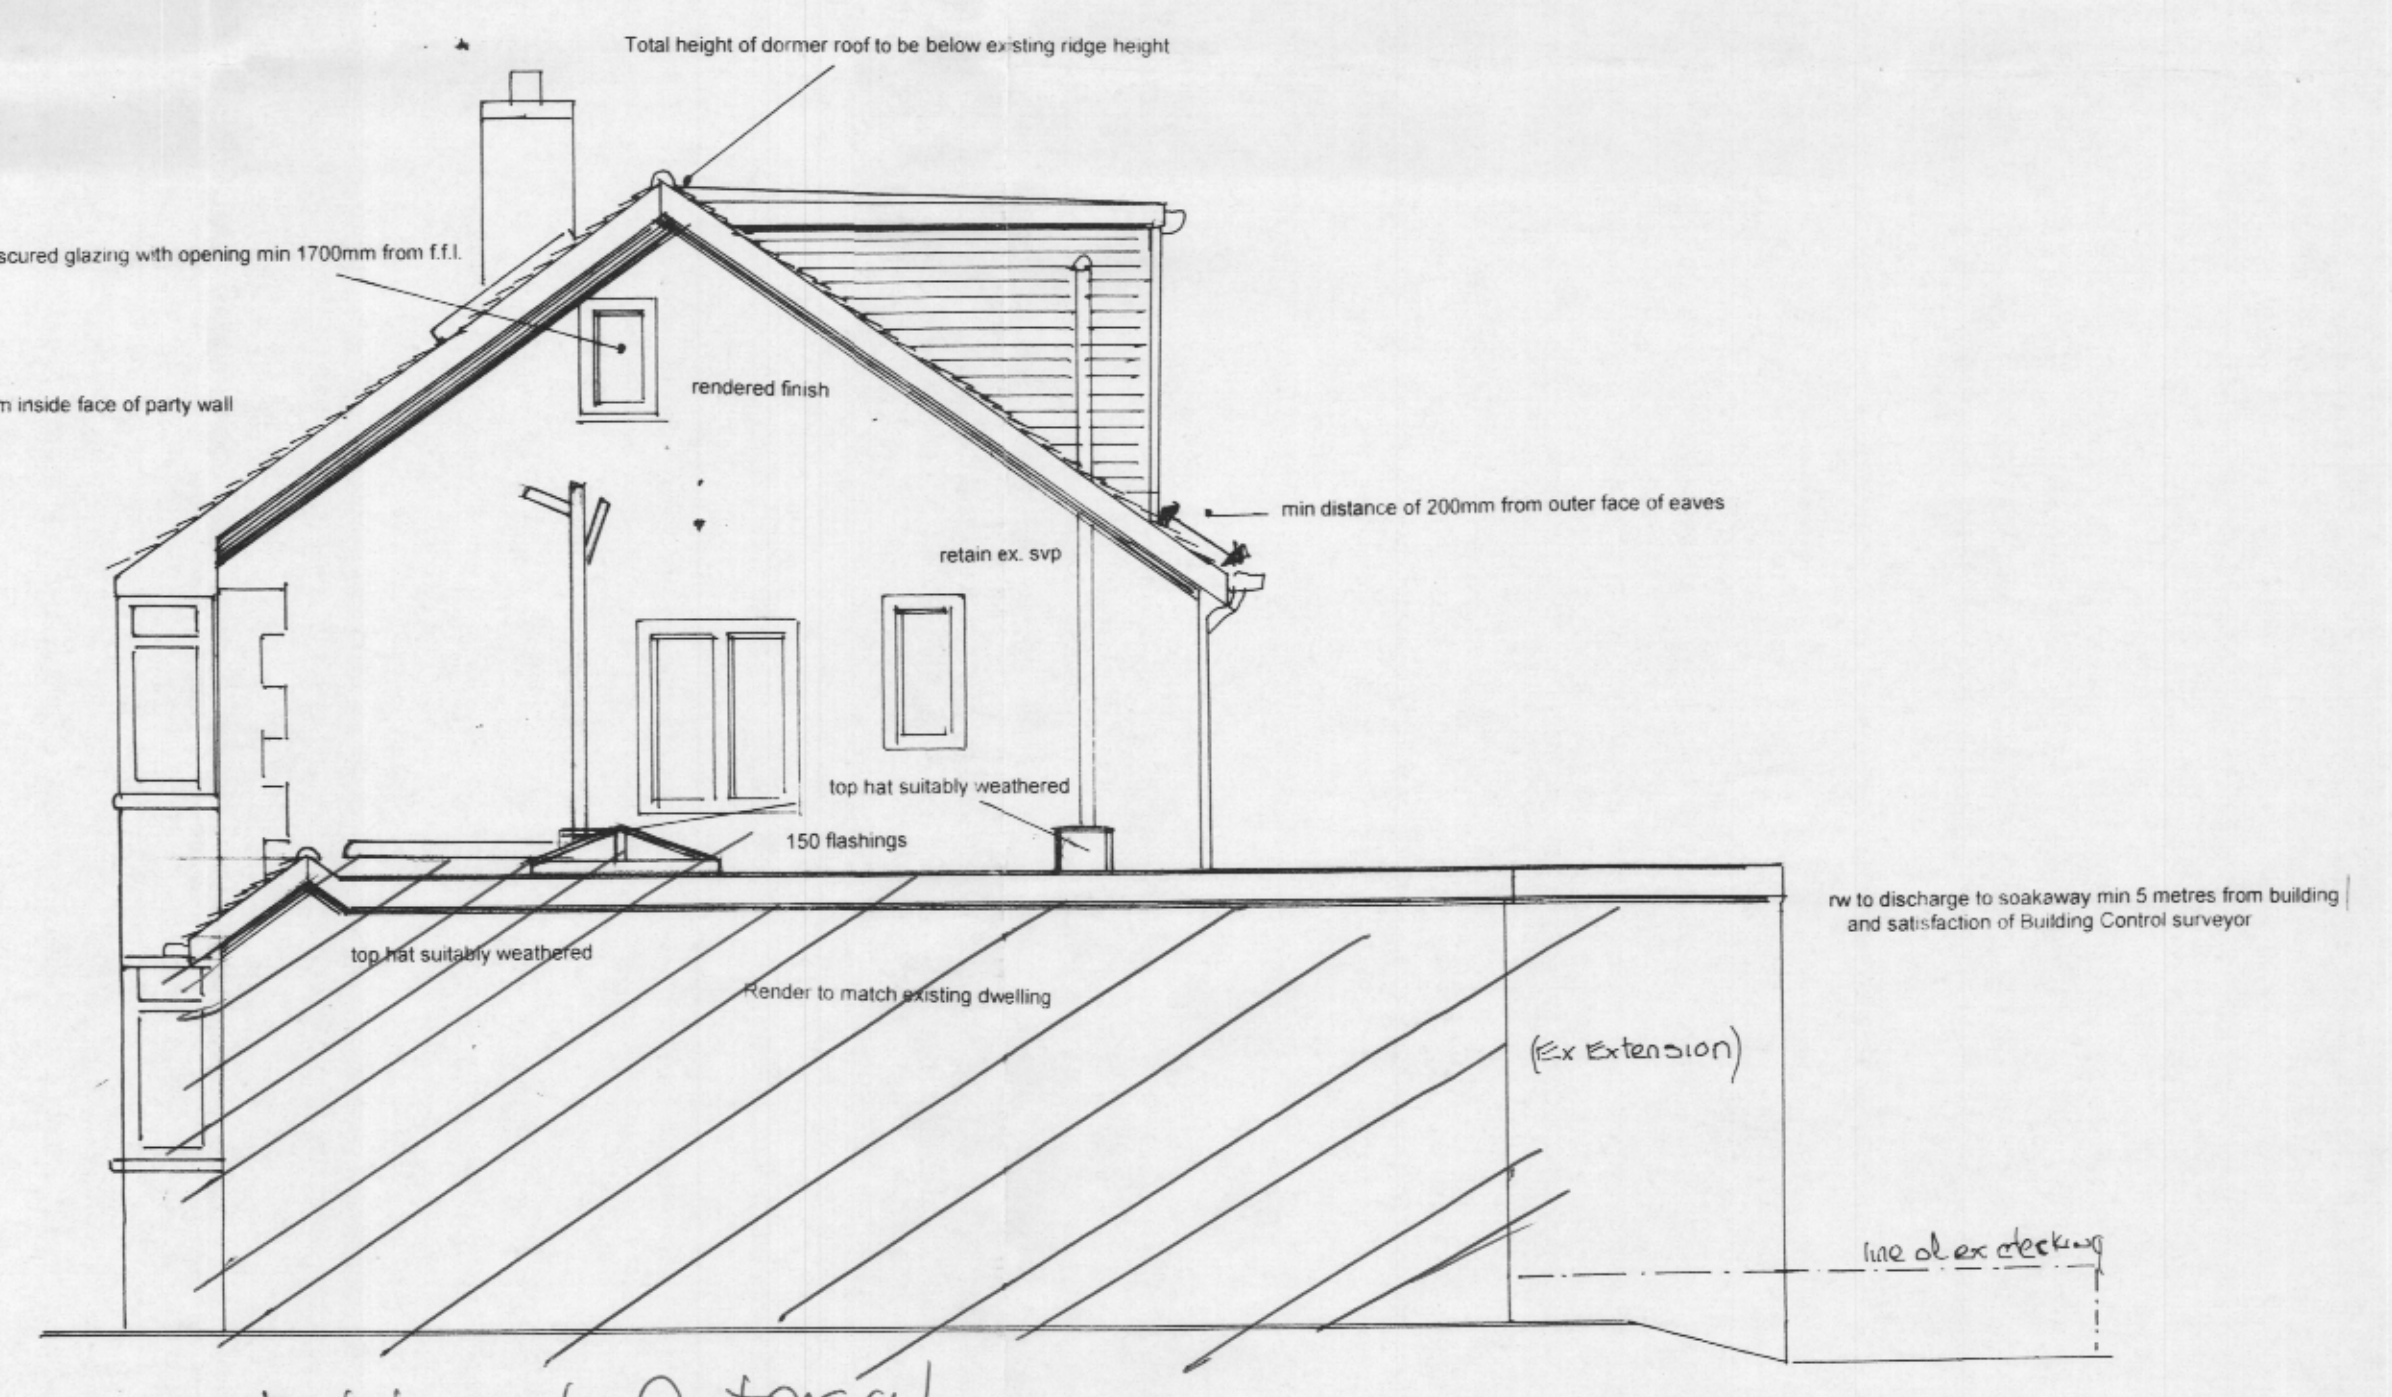

Side Elevation

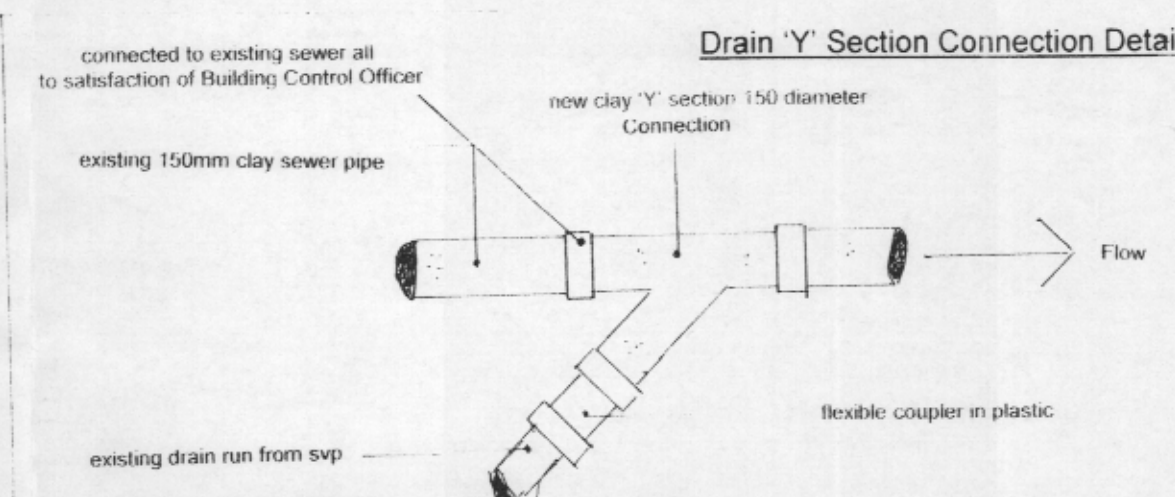

Scale Bar 1:50

 

Proposed ~~Side Extension~~ and Loft Conversion

Proposed Plans

181 Royal Crescent
Ruislip
Middx

Scale 1:50
No. 528 Revised
Date 20.07.14

amended 8/8/14