



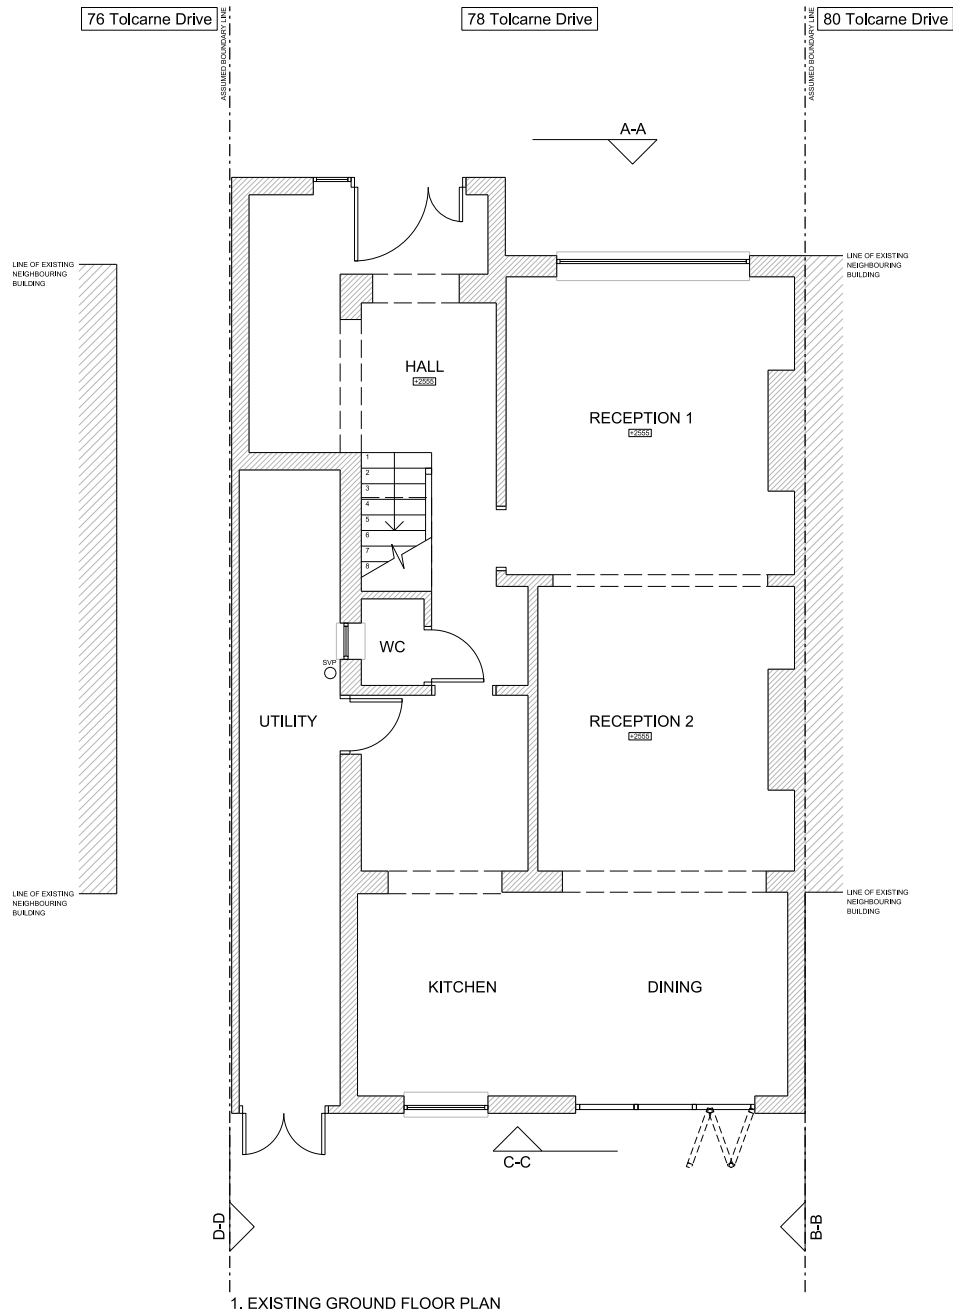

1. EXISTING GROUND FLOOR PLAN

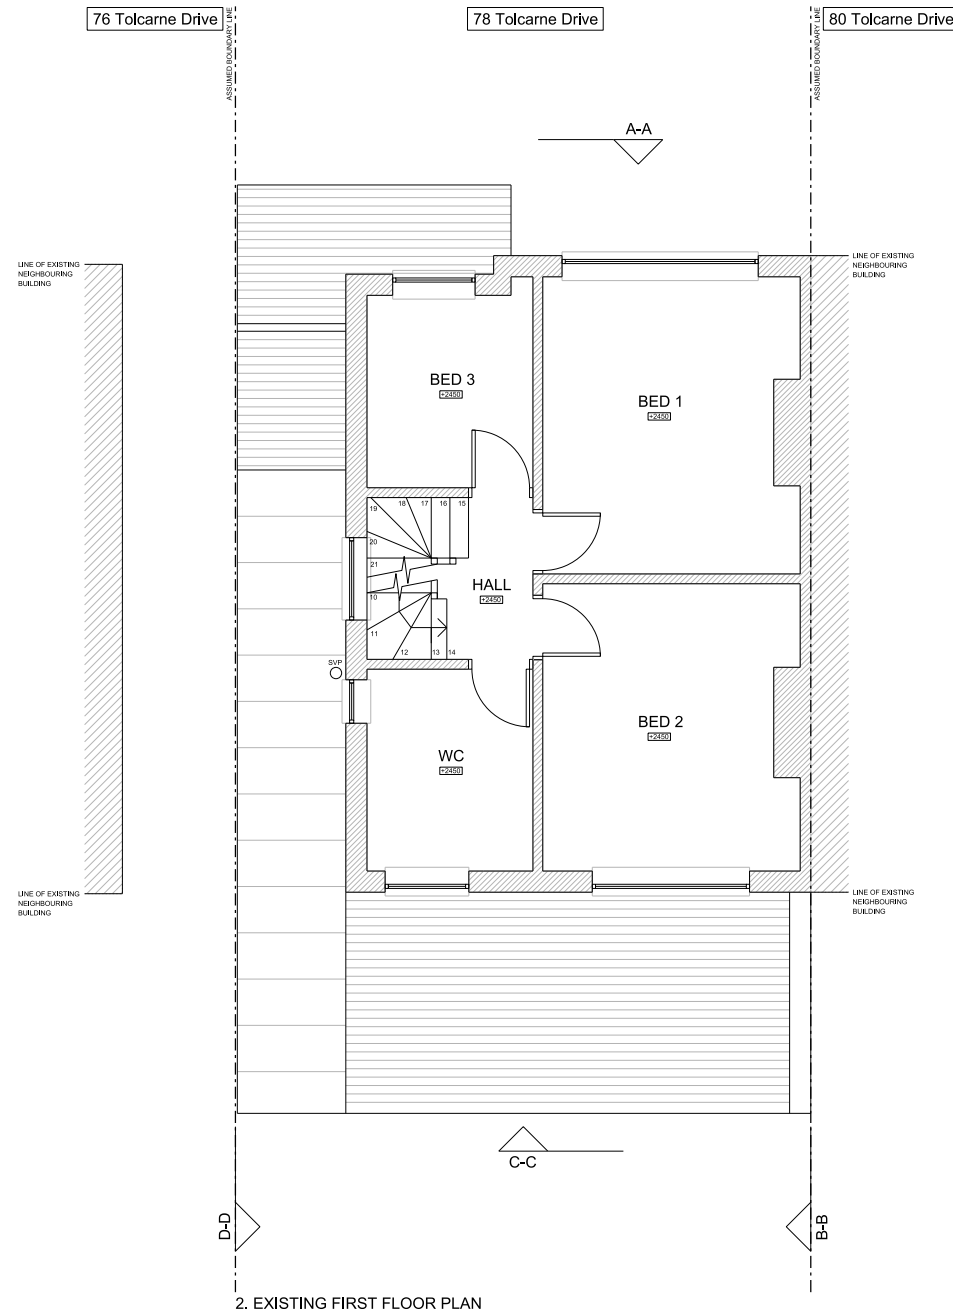

2. EXISTING FIRST FLOOR PLAN



Revision	Date

Notes:

- DENOTES NEIGHBOURING PROPERTY
- DENOTES EXISTING WALLS

THIS DRAWING AND THE INFORMATION CONTAINED THEREIN IS THE PROPERTY OF SH CONSULTING LTD AND MAY NOT BE REPRODUCED WITHOUT PERMISSION.

ALL DIMENSIONS, LEVELS, SLOPES, POSITIONS AND LOCATIONS OF PARTICULARS INDICATED ON DRAWINGS ARE TO BE VERIFIED ON-SITE PRIOR TO ENGINEERING WORK. ANY DISCREPANCIES MUST BE REPORTED TO THE DESIGN SURVEYOR/ENGINEER OR RESPONSIBLE PERSONS IMMEDIATELY.

Client MR & MRS BHAGAT			
Project 78 TOLCARNE DRIVE, PINNER, HA5 2DG			
Drawing title EXISTING GROUND + FIRST FLOOR PLAN			
Drawing no. 78TD-002	Scale 1:50@A2 / 1:100@A4	Revision -	Date 02.20