








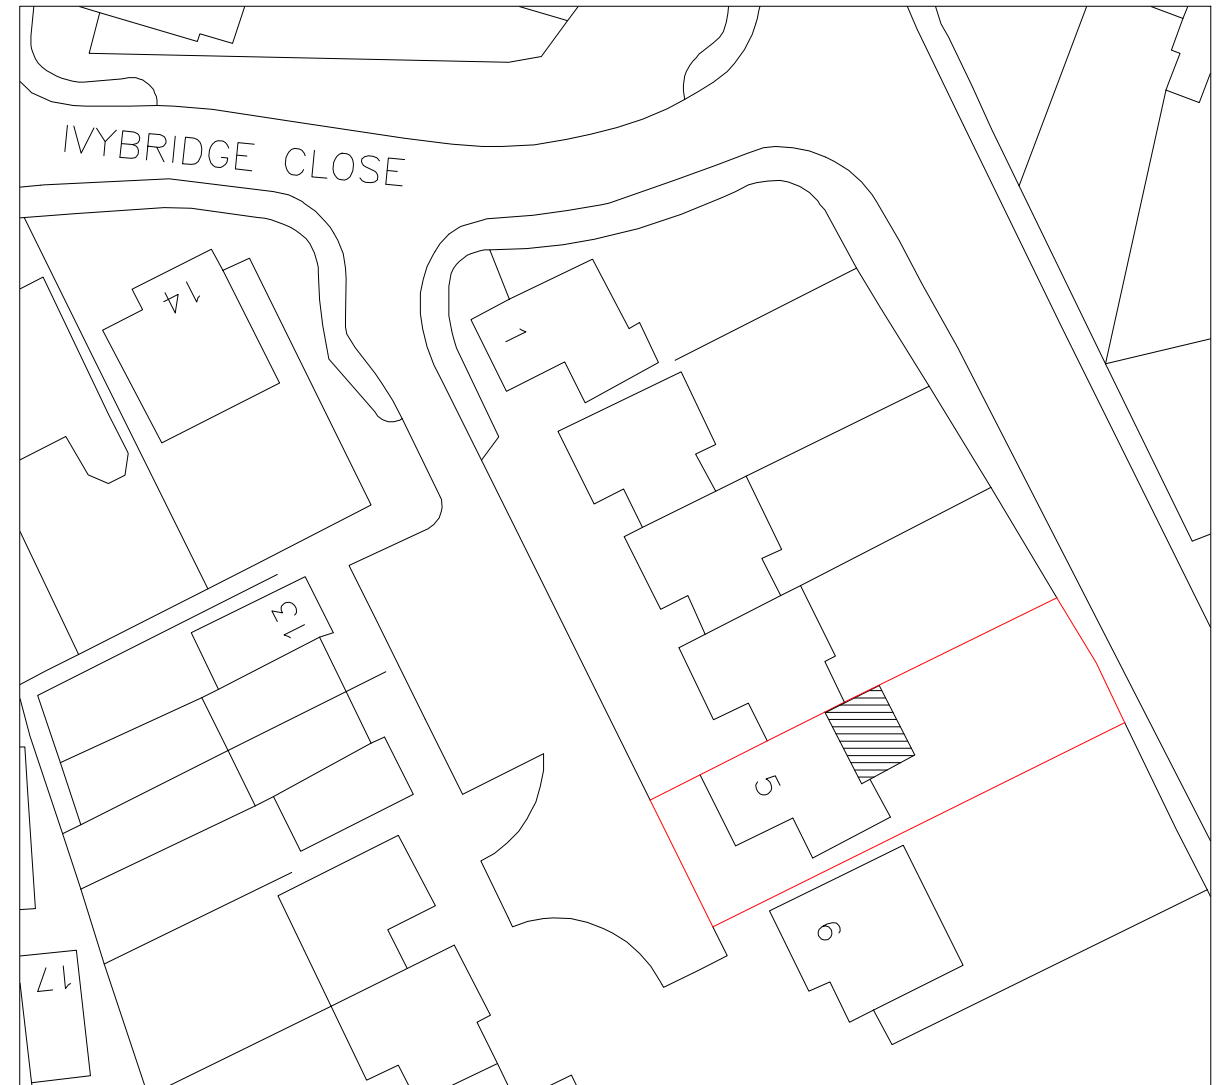


Location Plan
Scale 1:1250

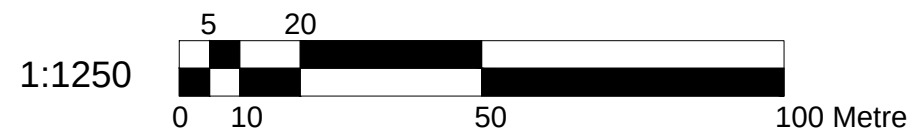


Block Plan
Scale 1:500

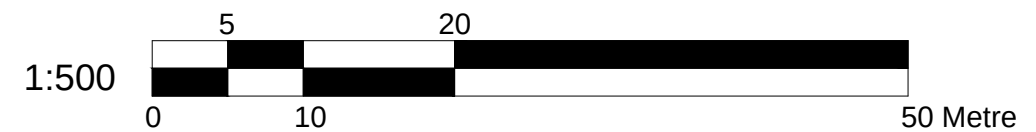


     


 BANCIL PARTNERSHIP LTD	Dimensions to be verified on site DO NOT SCALE FROM THIS DRAWING. Any areas indicated on this drawing are for guidance only. No responsibility is taken for their accuracy.	Site Address:	Client Detail:	Title:				Drawn By: NM Checked By: VP Date: 04/2021 Drawing No. PL1/SM/3108 - 01	Revisions:			
		5 Ivybridge Close Uxbridge UB8 3TT	5 Ivybridge Close Uxbridge UB8 3TT	Existing Ground Floor Plan Existing Elevations					Rev	Revision	Date	
	This drawing is the property of BANCIL PARTNERSHIP LTD Copyright is reserved by them and the drawing is issued on the condition that it is not copied, reproduced, retained or disclosed to any unauthorised person, either wholly or in part without the consent in writing of BANCIL PARTNERSHIP LTD											
	131 Heston Road, Hounslow, Middx, TW5 0RD Tel: 020 8574 4546 Fax: 020 8574 4526				Scale:	1:100	Paper Size:		A3			

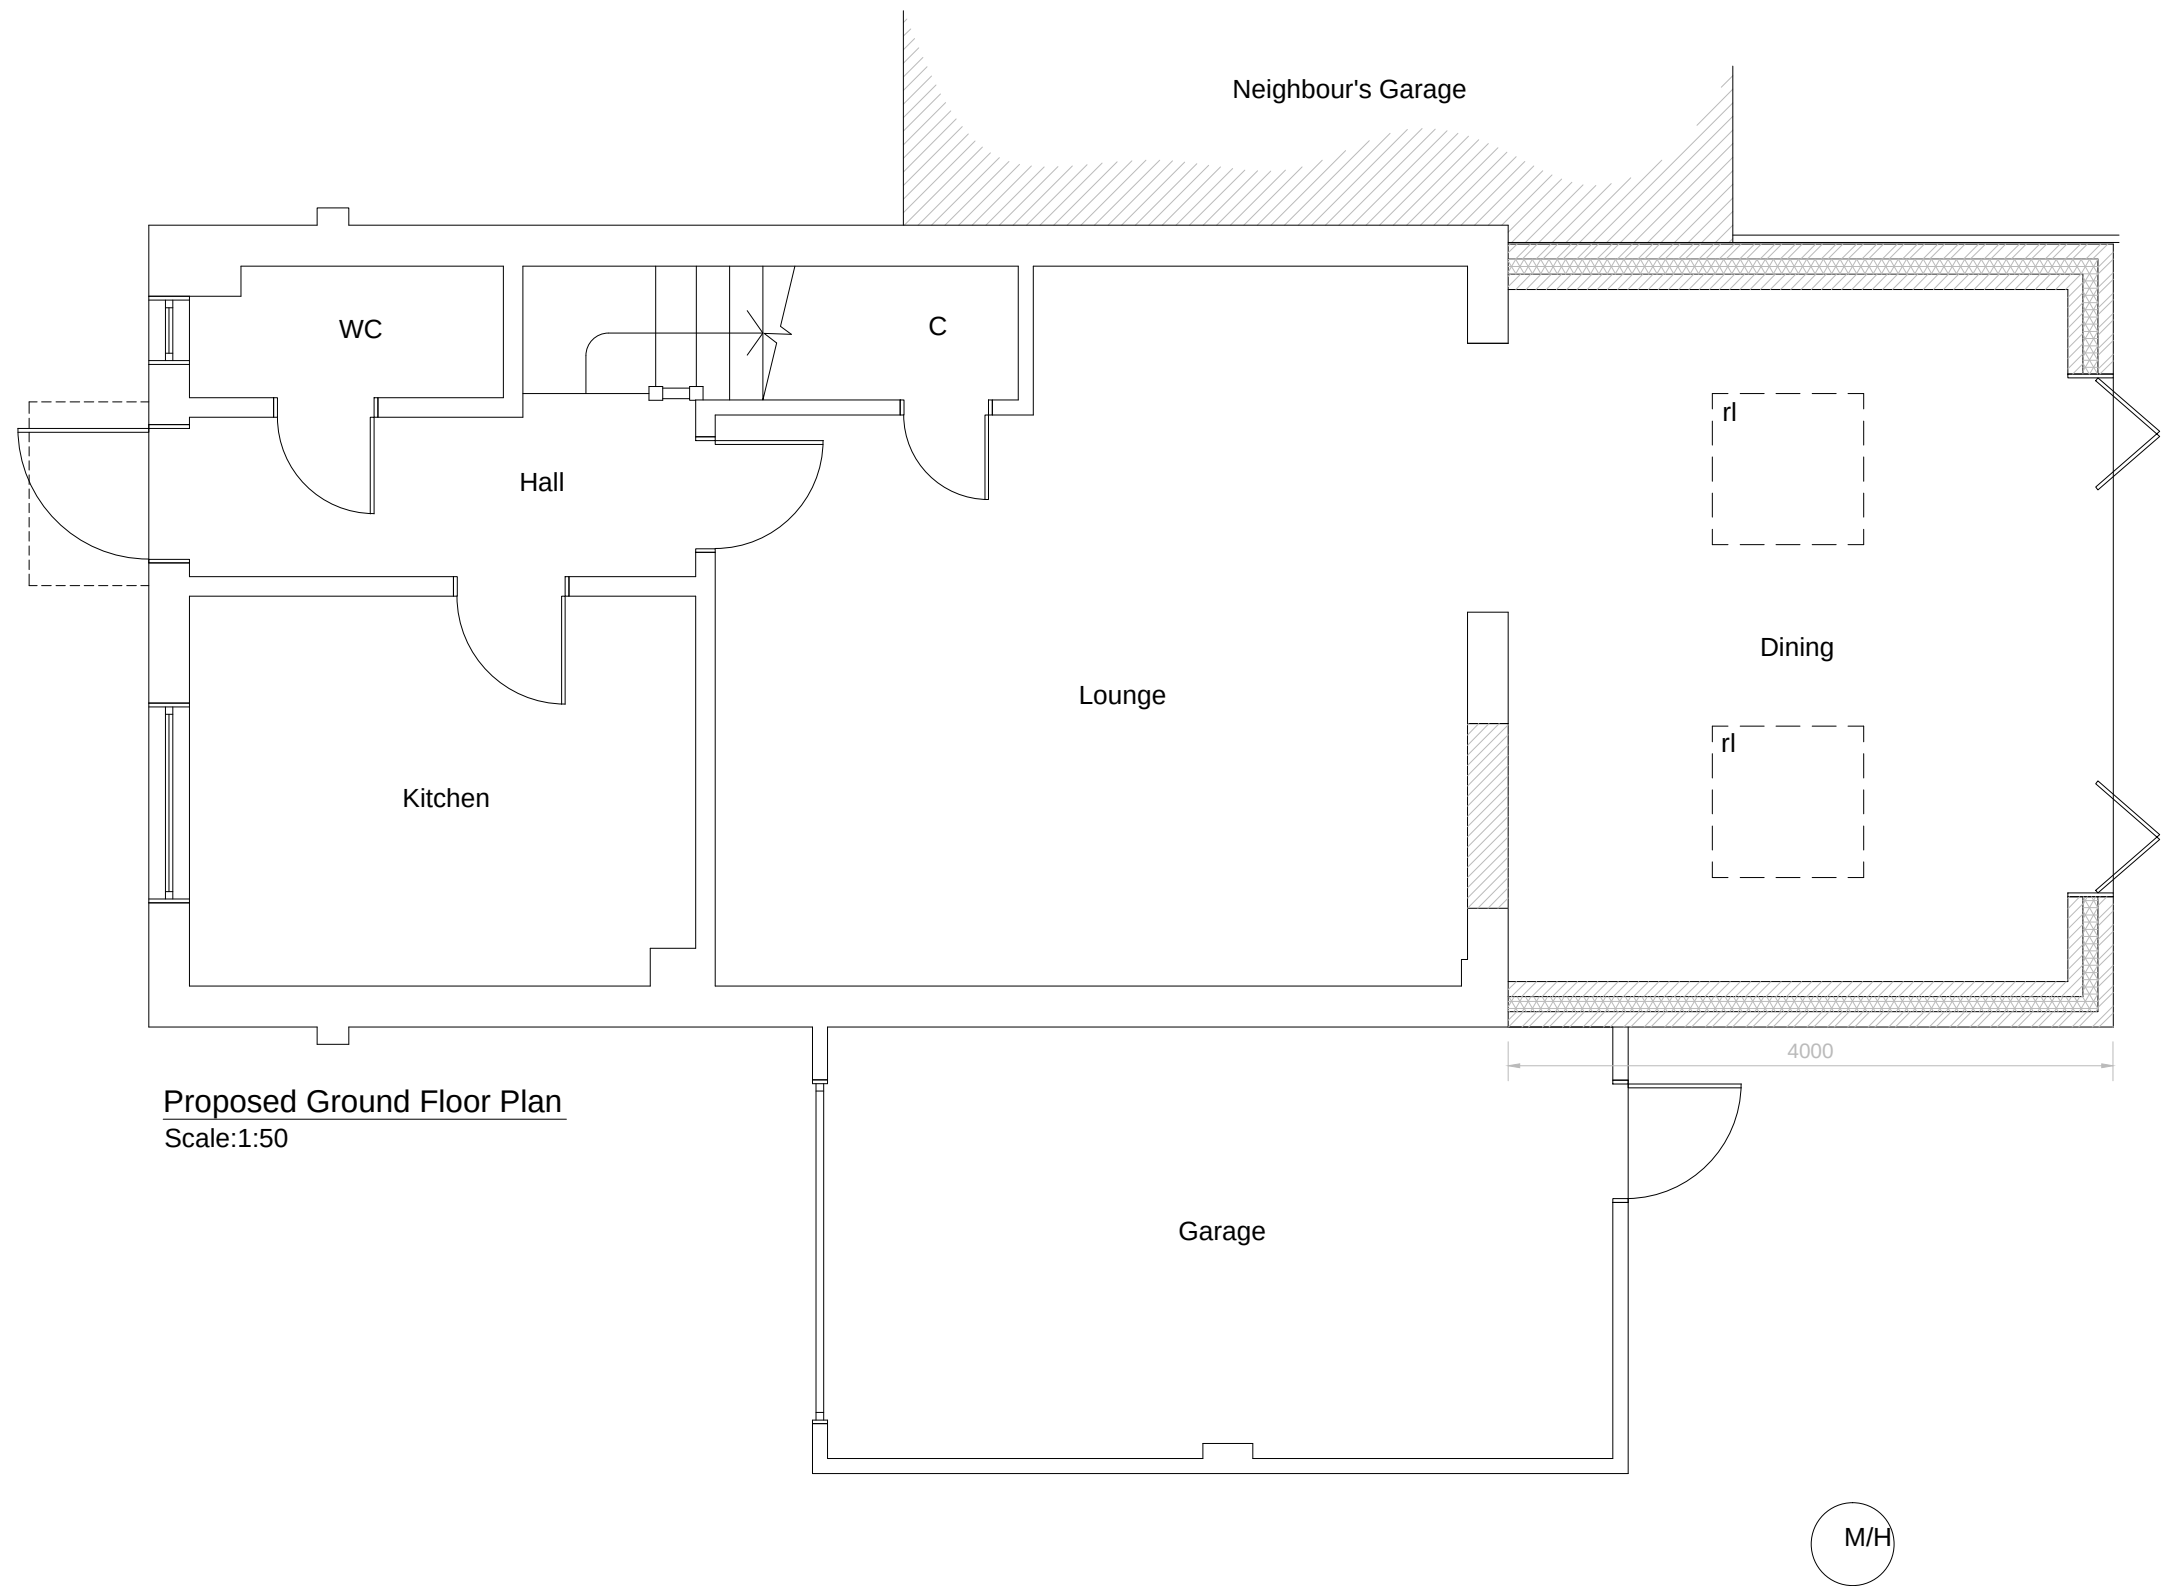

1:50

 


 BANCIL PARTNERSHIP LTD	Dimensions to be verified on site DO NOT SCALE FROM THIS DRAWING. Any areas indicated on this drawing are for guidance only. No responsibility is taken for their accuracy. This drawing is the property of BANCIL PARTNERSHIP LTD Copyright is reserved by them and the drawing is issued on the condition that it is not copied, reproduced, retained or disclosed to any unauthorised person, either wholly or in part without the consent in writing of BANCIL PARTNERSHIP LTD	Site Address:	Client Detail:	Title:				Drawn By:	NM	Revisions:			
		5 Ivybridge Close Uxbridge UB8 3TT	5 Ivybridge Close Uxbridge UB8 3TT	Proposed Ground Floor Plan	Scale:	1:50	Paper Size:	A3	Checked By:	VP	Rev	Revision	Date
									Date:	04/2021			
									Drawing No.	PL1/SM/3108 - 02			
	131 Heston Road, Hounslow, Middx, TW5 0RD Tel: 020 8574 4546 Fax: 020 8574 4526												

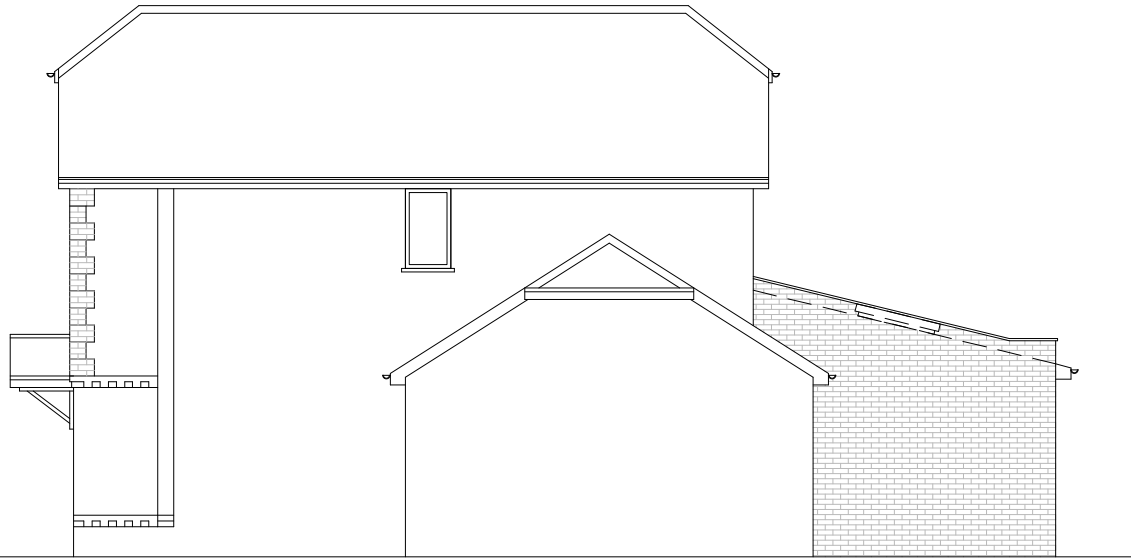

Proposed Side Elevation
Scale:1:100



Proposed Rear Elevation
Scale:1:100

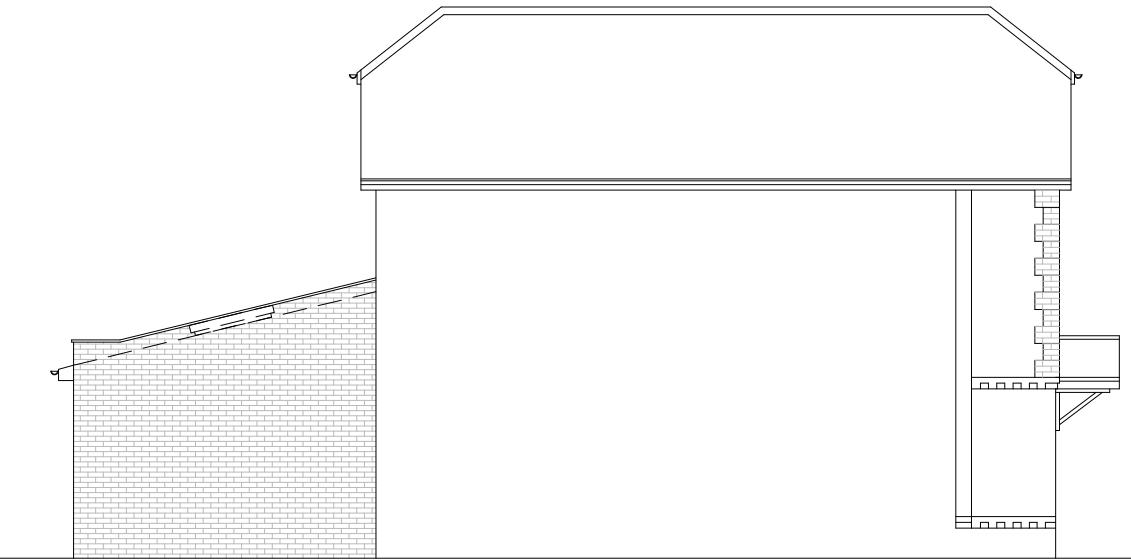

Proposed Side Elevation
Scale:1:100



 BANCIL PARTNERSHIP LTD	Dimensions to be verified on site DO NOT SCALE FROM THIS DRAWING. Any areas indicated on this drawing are for guidance only. No responsibility is taken for their accuracy.	Site Address:	Client Detail:	Title:				Drawn By: NM	Revisions:		
		5 Ivybridge Close Uxbridge UB8 3TT	5 Ivybridge Close Uxbridge UB8 3TT	Proposed Elevations					Rev	Revision	Date
	This drawing is the property of BANCIL PARTNERSHIP LTD Copyright is reserved by them and the drawing is issued on the condition that it is not copied, reproduced, retained or disclosed to any unauthorised person, either wholly or in part without the consent in writing of BANCIL PARTNERSHIP LTD							Checked By: VP			
								Date: 04/2021			
								Drawing No. PL1/SM/3108 - 03			
		131 Heston Road, Hounslow, Middx, TW5 ORD Tel: 020 8574 4546 Fax: 020 8574 4526		Scale:	1:100	Paper Size:	A3				