




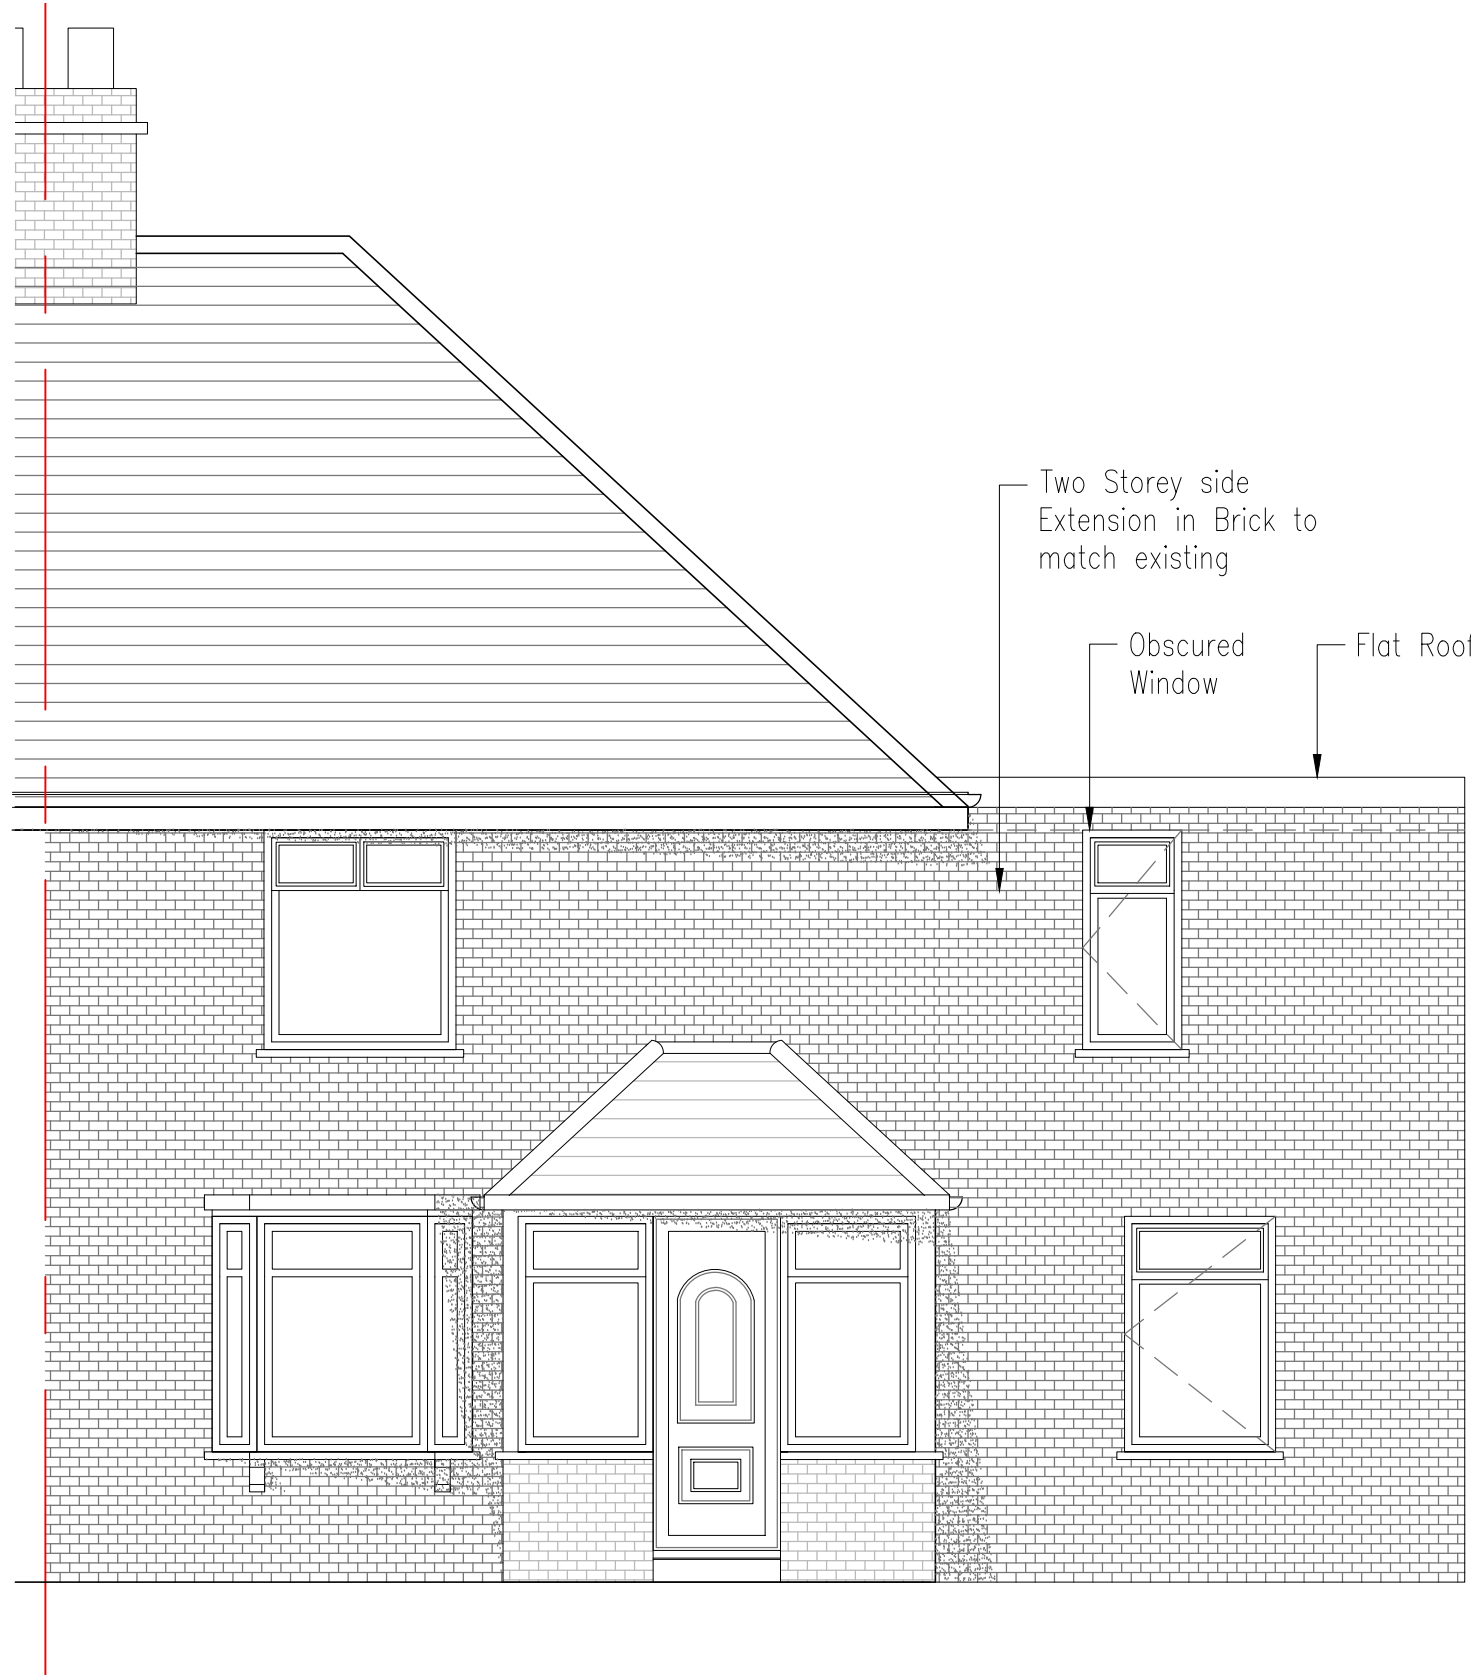


Proposed
FRONT ELEVATION

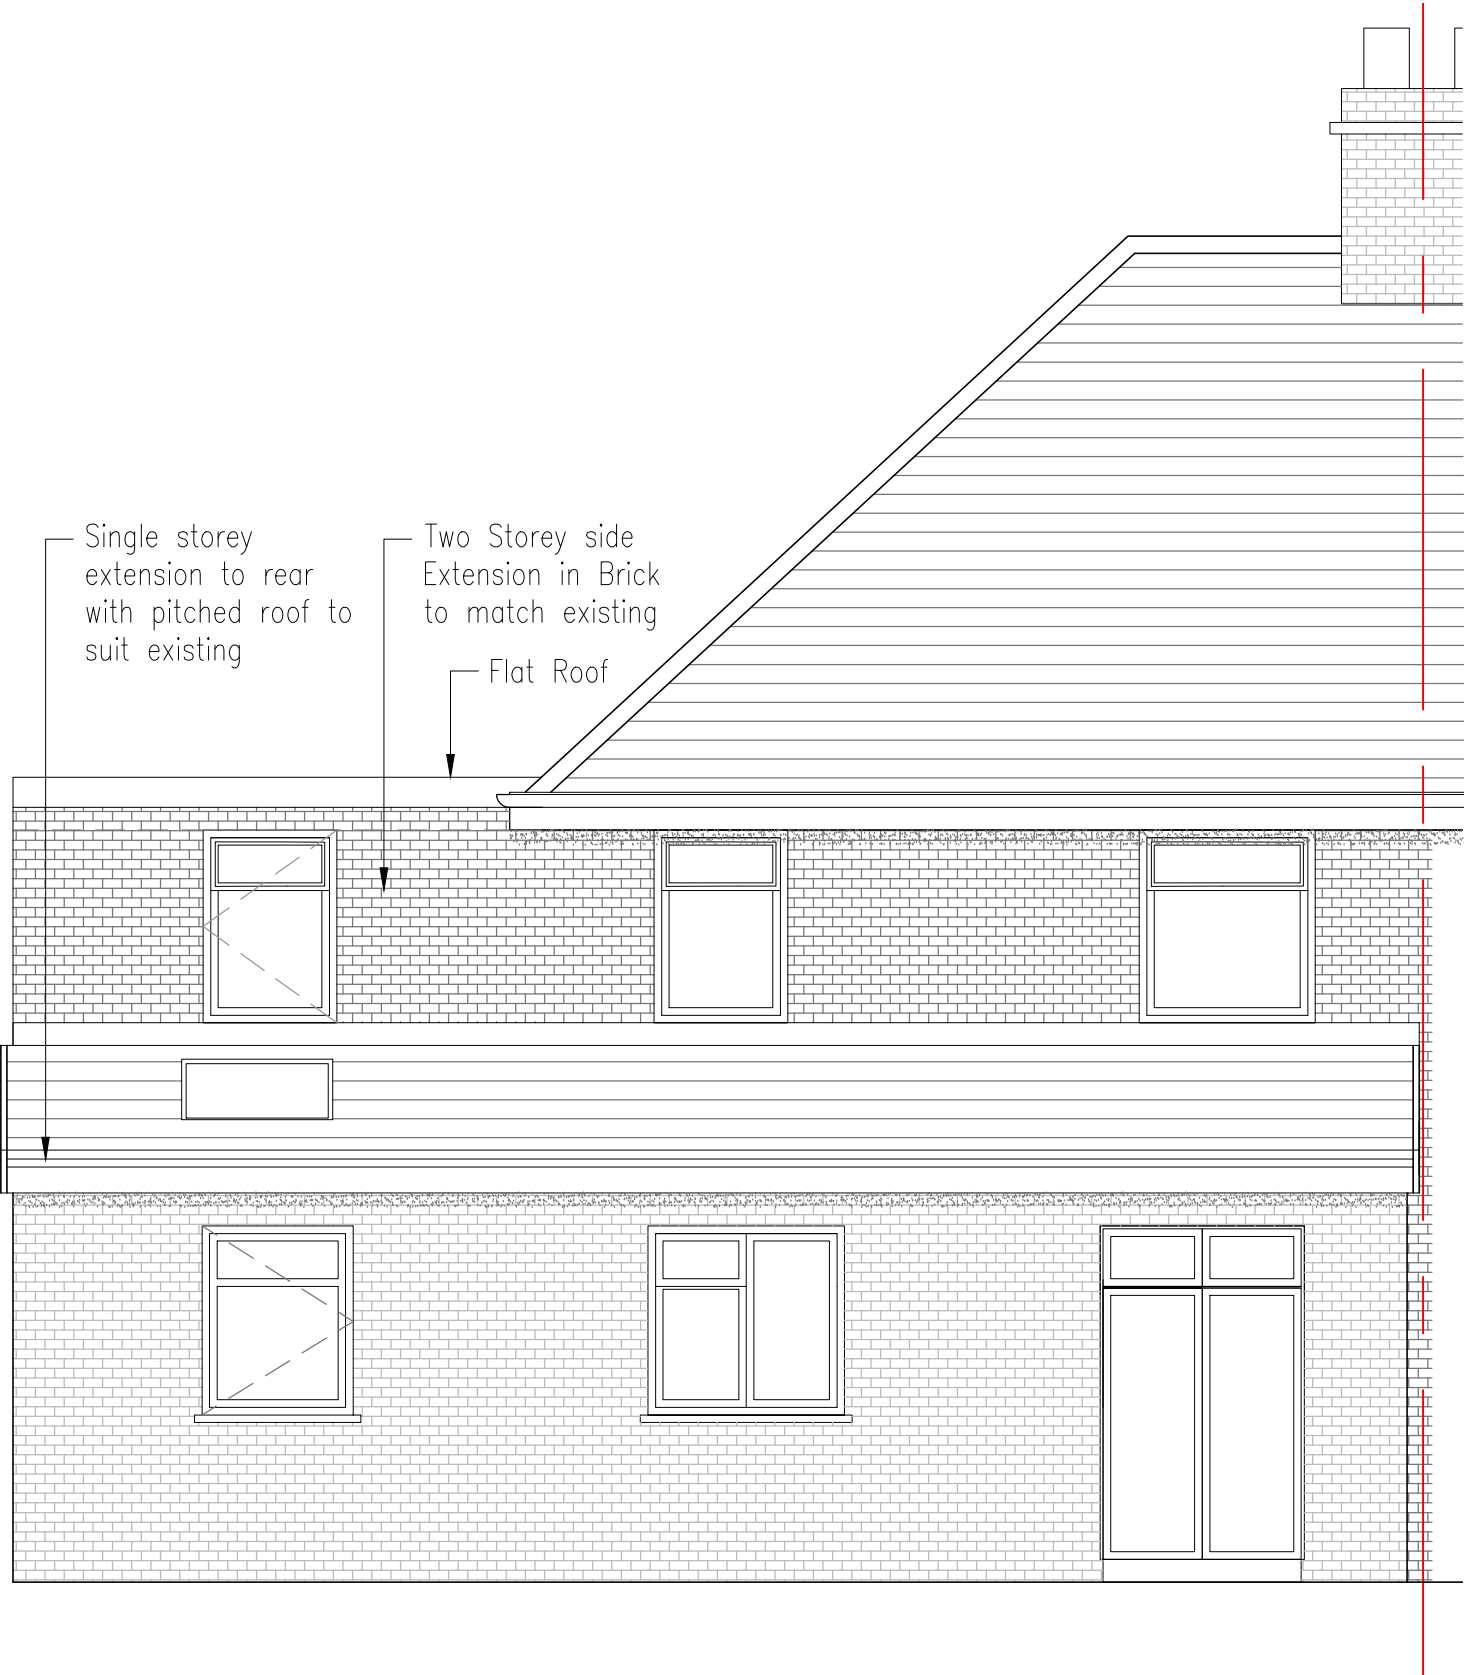

Proposed
REAR ELEVATION

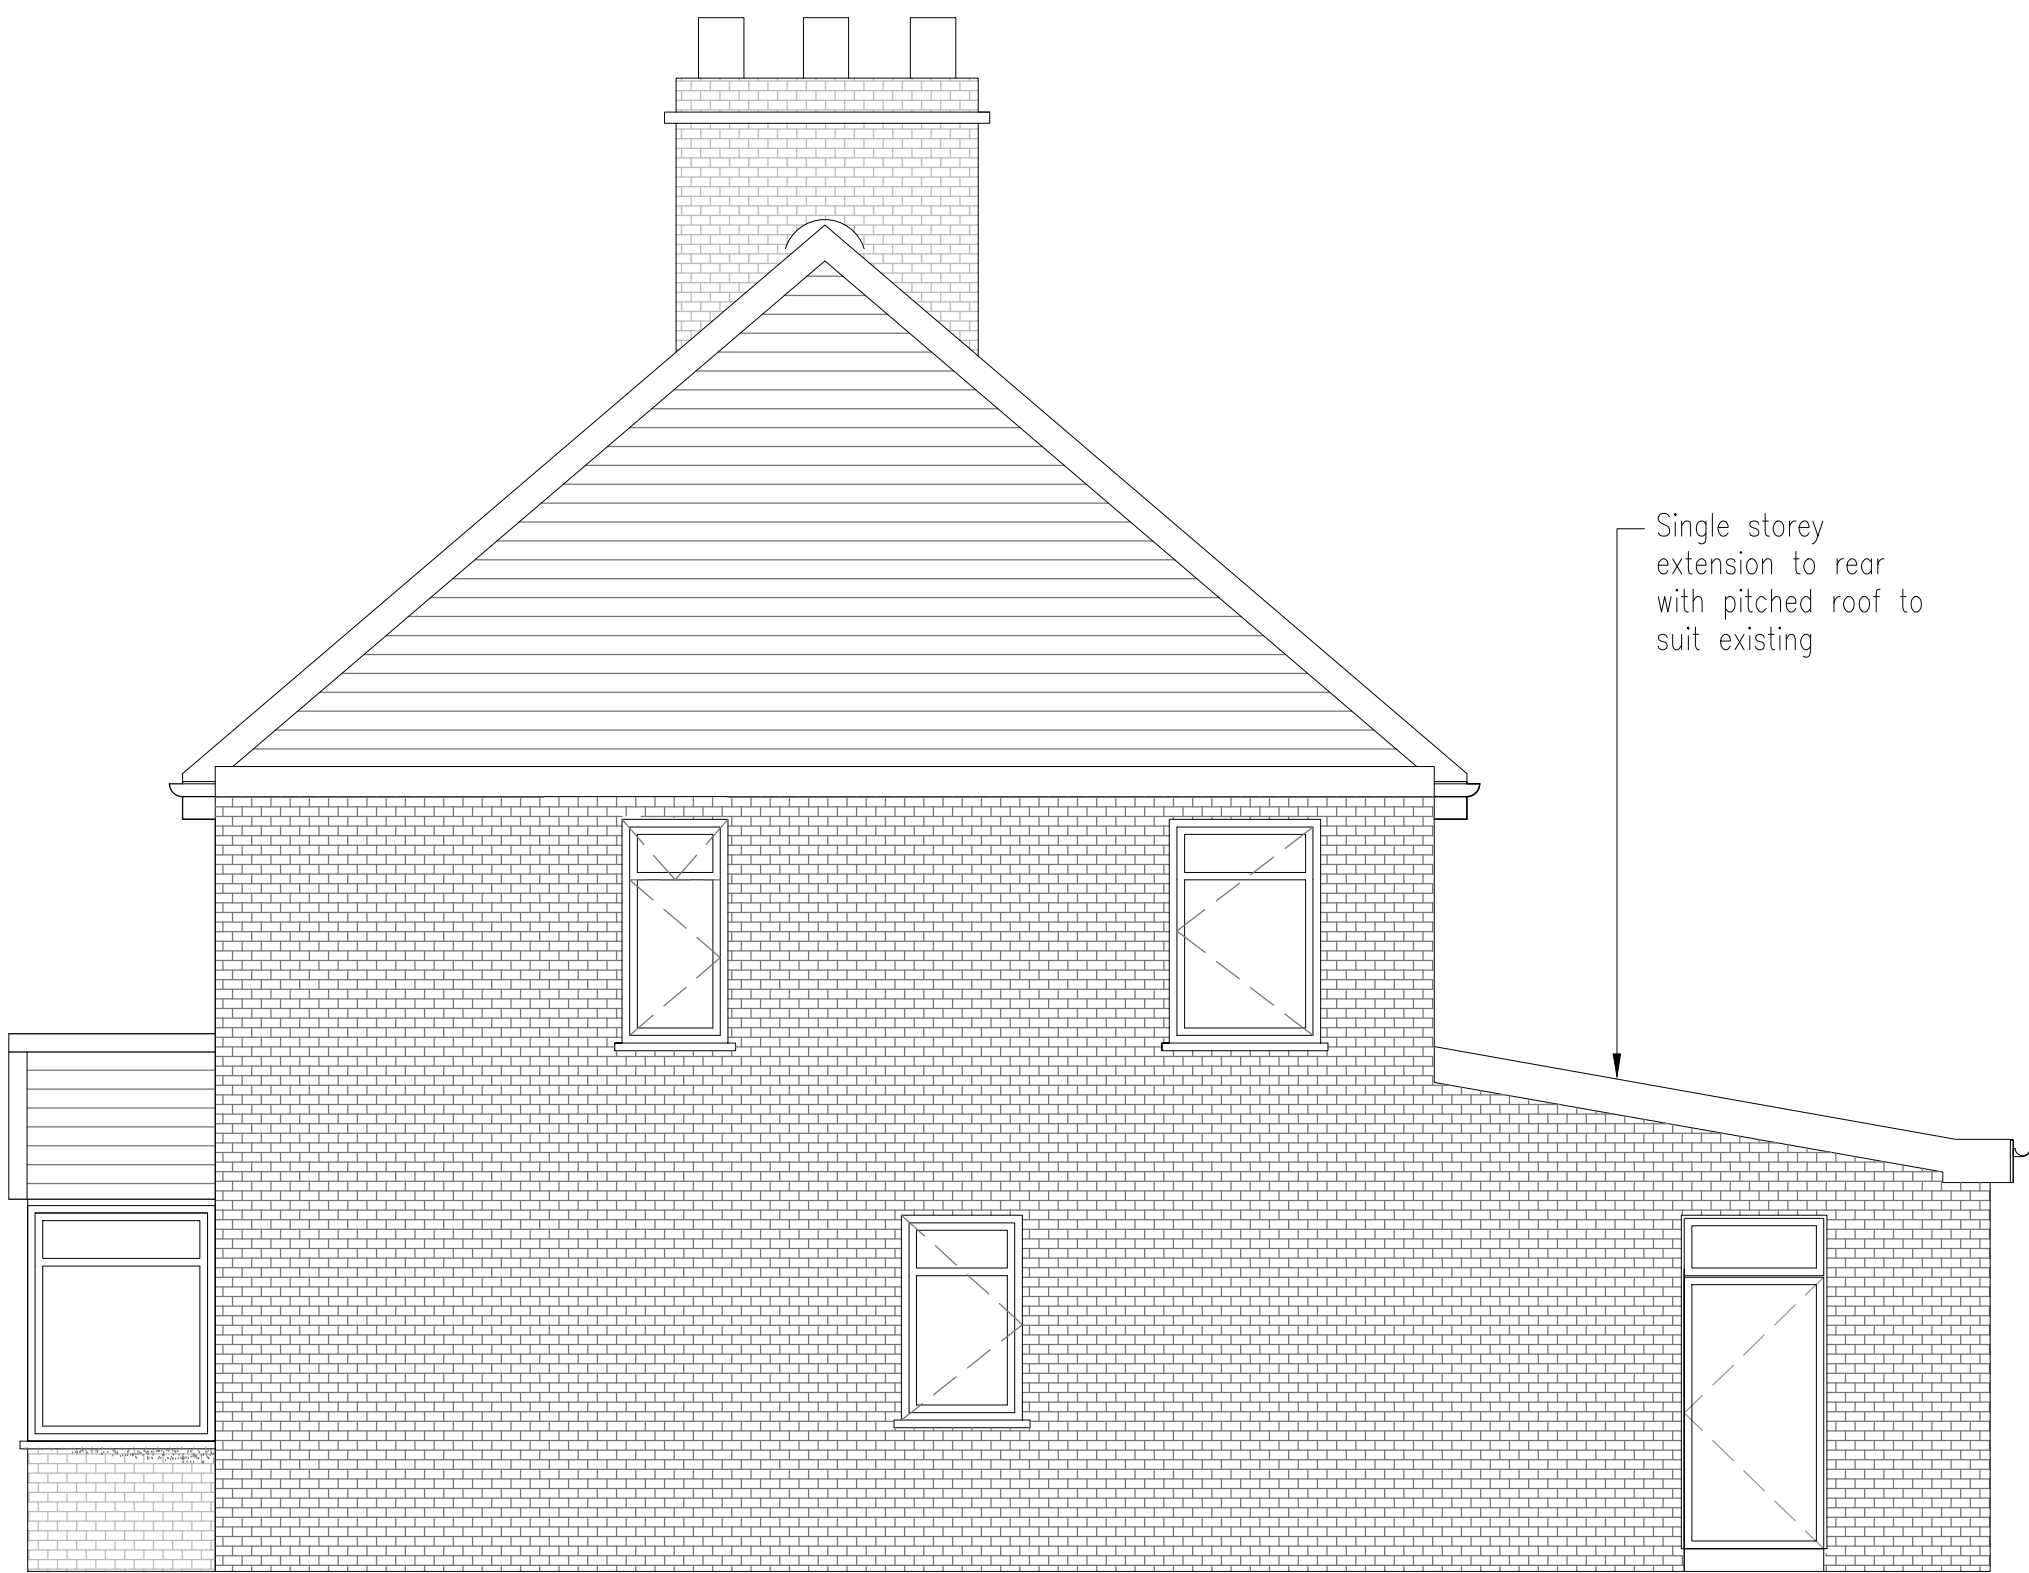

Proposed
SIDE ELEVATION

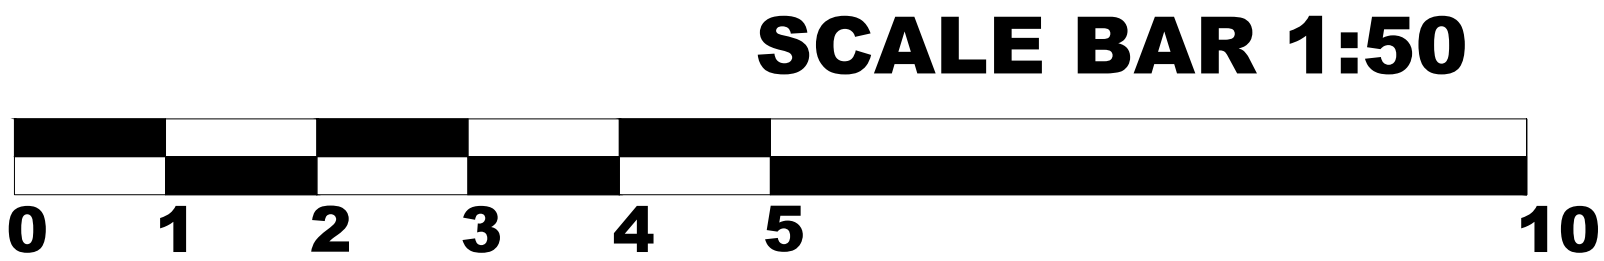

REFER TO DESIGN PACKAGE FOR ALL RELEVANT CONSTRUCTION NOTES.

ALL NECESSARY TEMPORARY PROPPING TO FLOORS AND WALLS etc TO BE INSTALLED BY THE CONTRACTOR PRIOR TO REMOVAL OF ANY WALLS.

ANY DISCREPANCIES AND / OR VARIATIONS TO THE STRUCTURE SHOWN ARE TO BE REPORTED TO THE DESIGNER.

NO DIMENSIONS ARE TO BE SCALED FROM THIS DRAWING.

D		
C		
B		
A	17.4.2021	FIRST ISSUE
REV.	DATE	REVISION



KT STRUCTURES
Structures made easy

Client Mr P Chauhan

Job 43 Minet Drive
Hayes

UB3 3JN

Title PROPOSED ELEVATIONS

Scale 1:50@A1	Drawn SG
Date APRIL 2021	Checked

Size A1	Dwg. No. 2105-01-04	Rev. A
---------	---------------------	--------