



Site Location Plan 1:1250

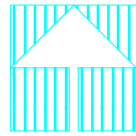

This drawing has not been approved by the council do not use for construction or to order materials

This drawing to be read in accordance with the engineers details and specification sheets

Do not scale or order fittings from ths drawings dimensions to be checked on site

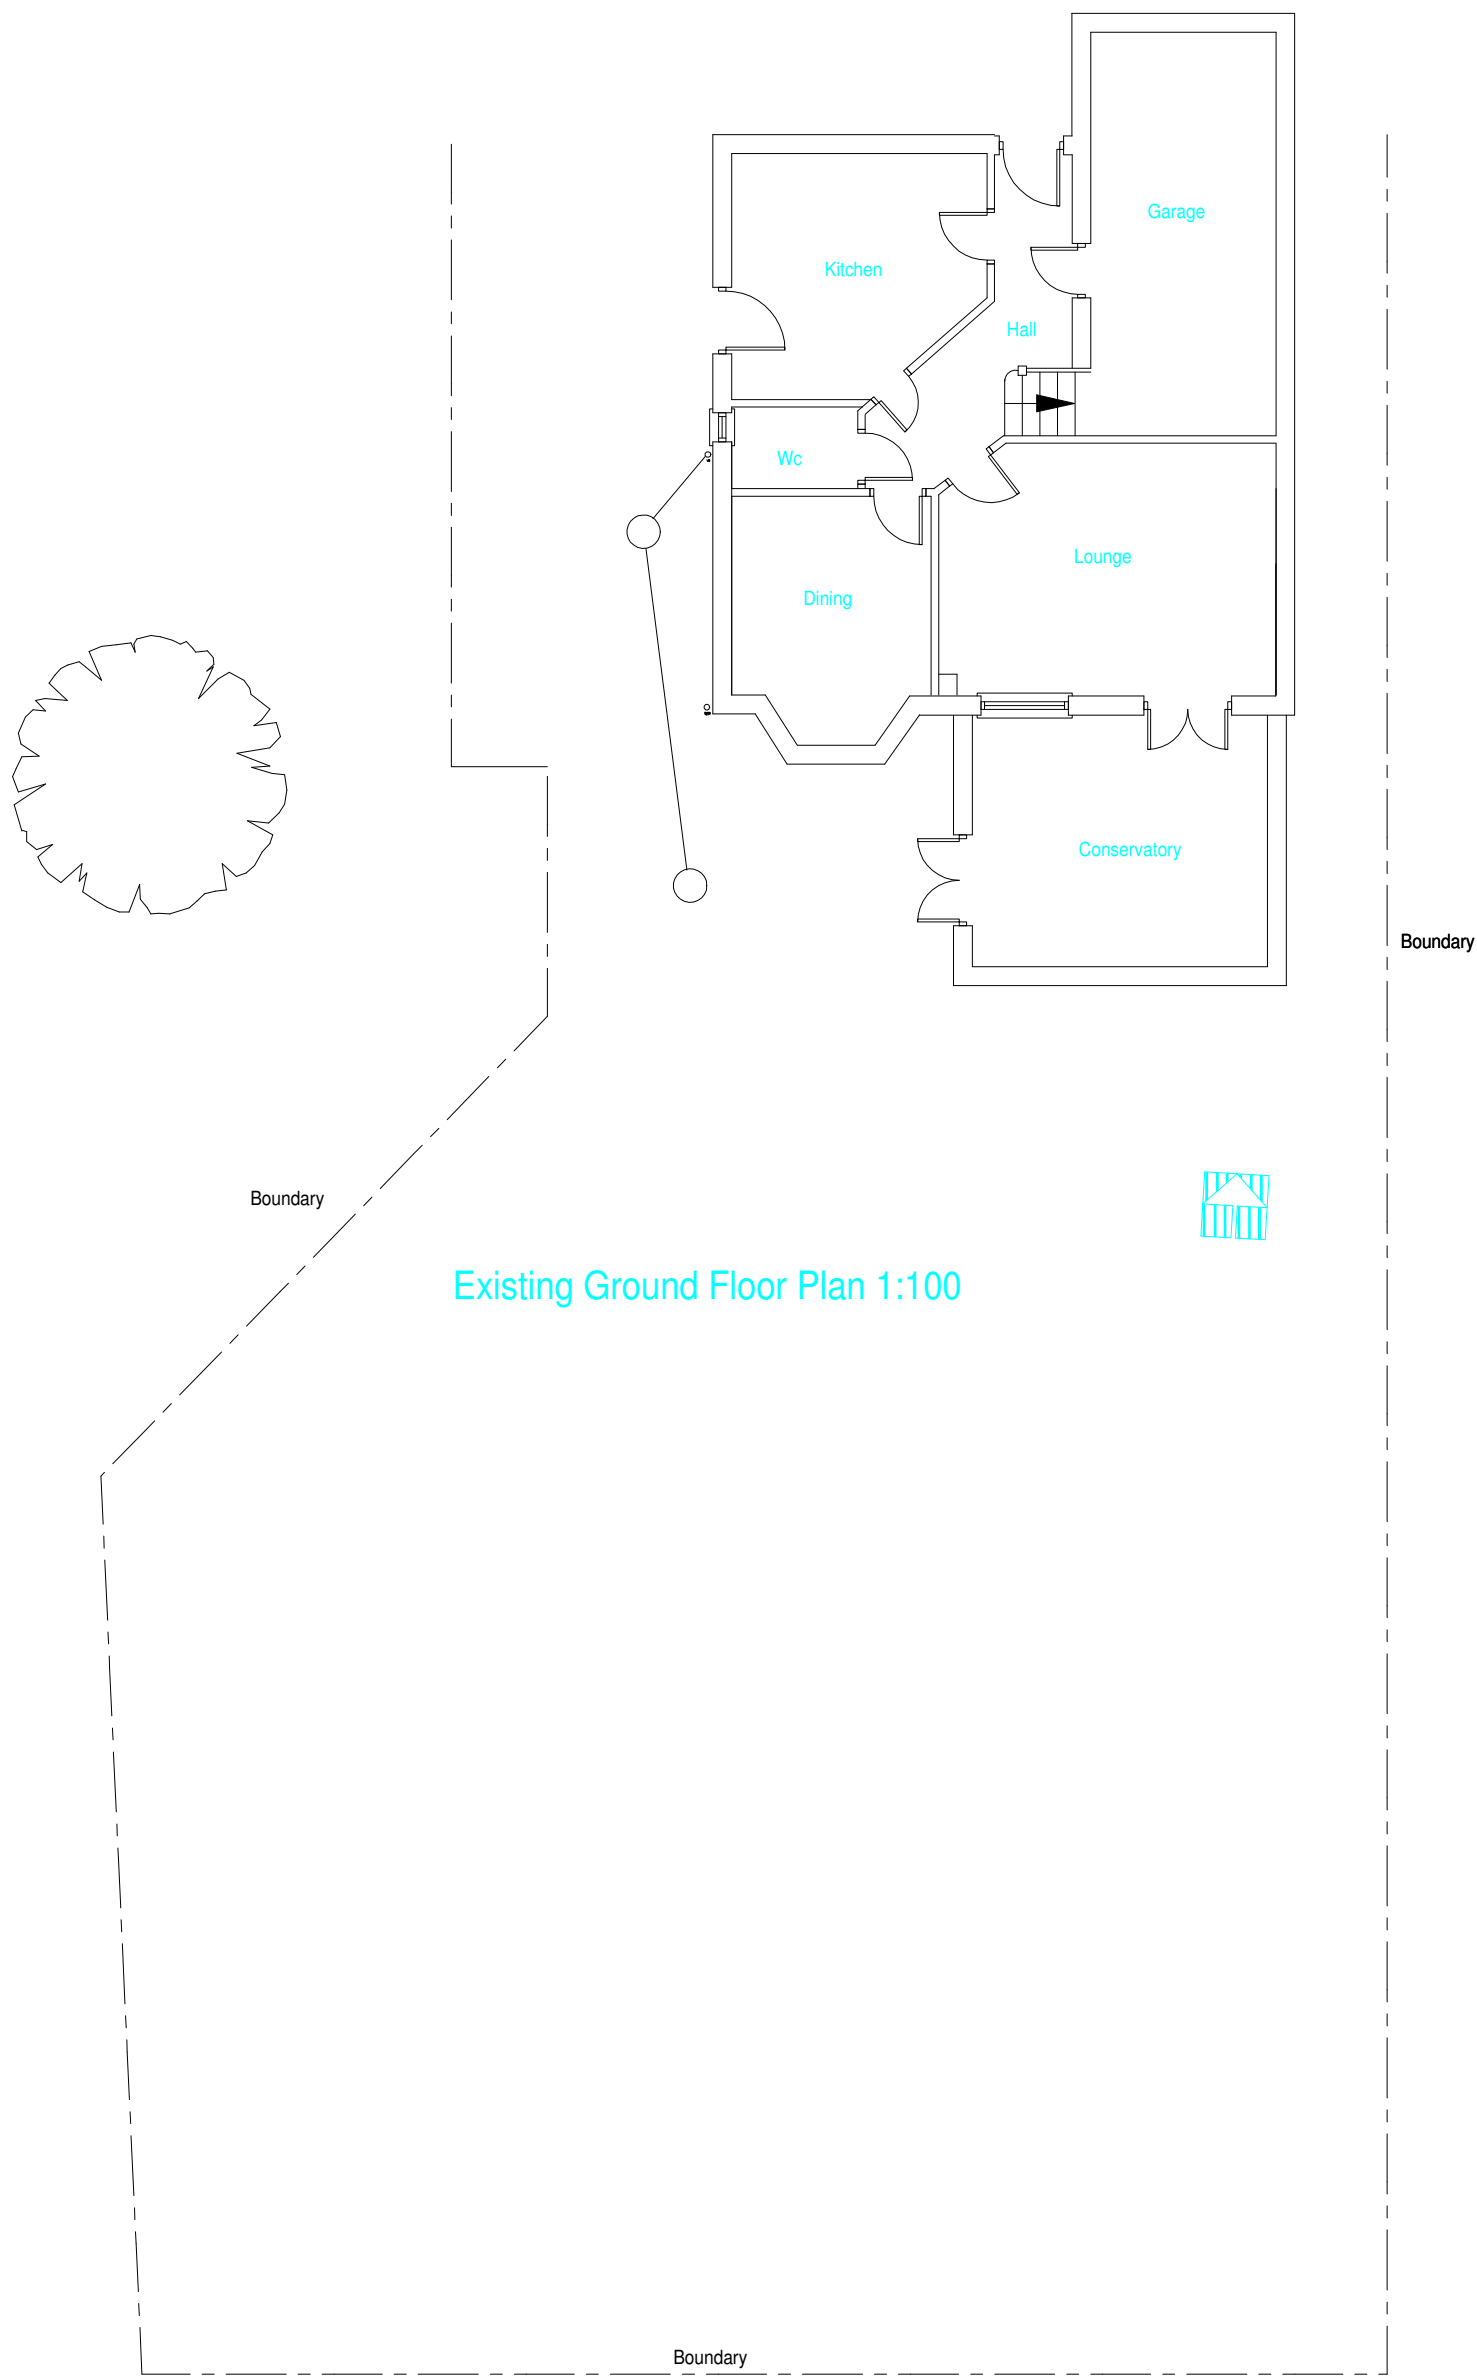


Existing Ground Floor Plan 1:100




Proposed Site Plan 1:500



Existing Site Plan 1:500

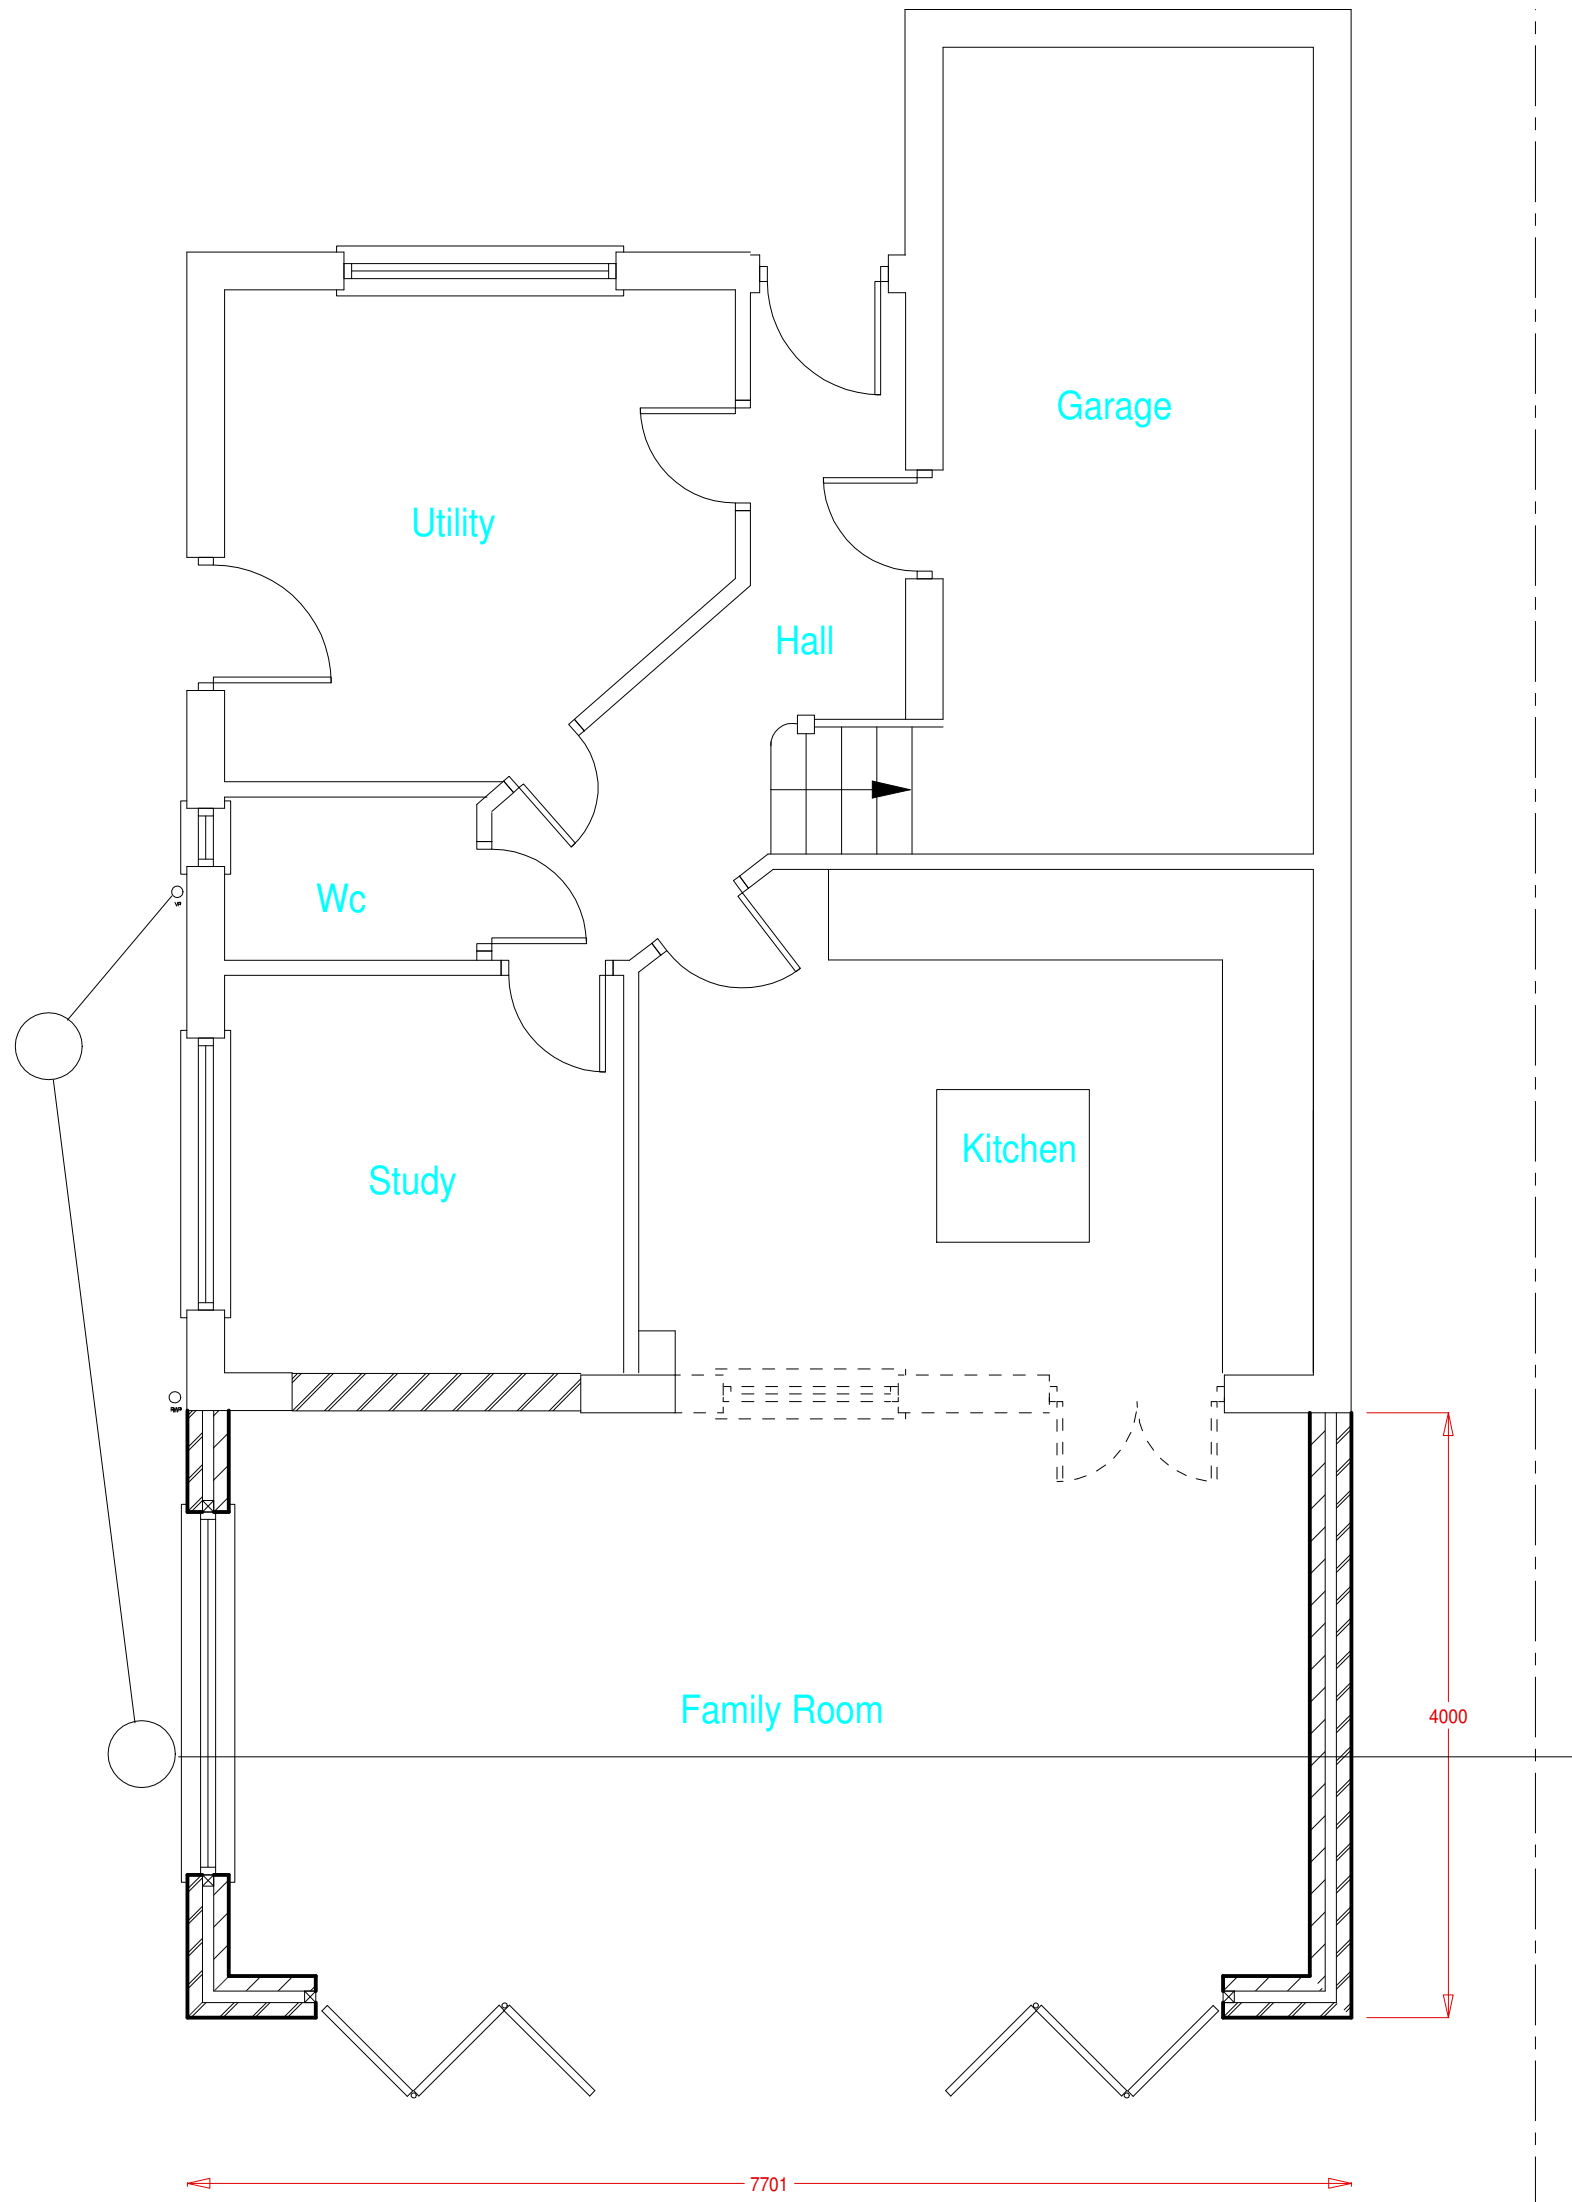

Proposed Ground Floor Plan 1:50

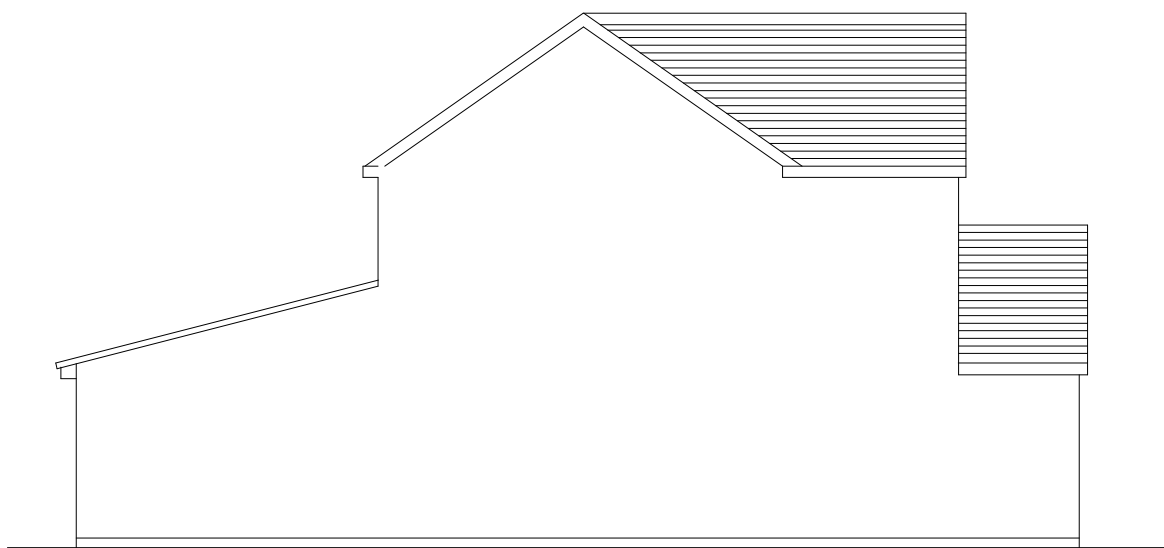


Proposed Side Elevation 1:100




Proposed Side Elevation 1:100




Proposed Rear Elevation 1:100

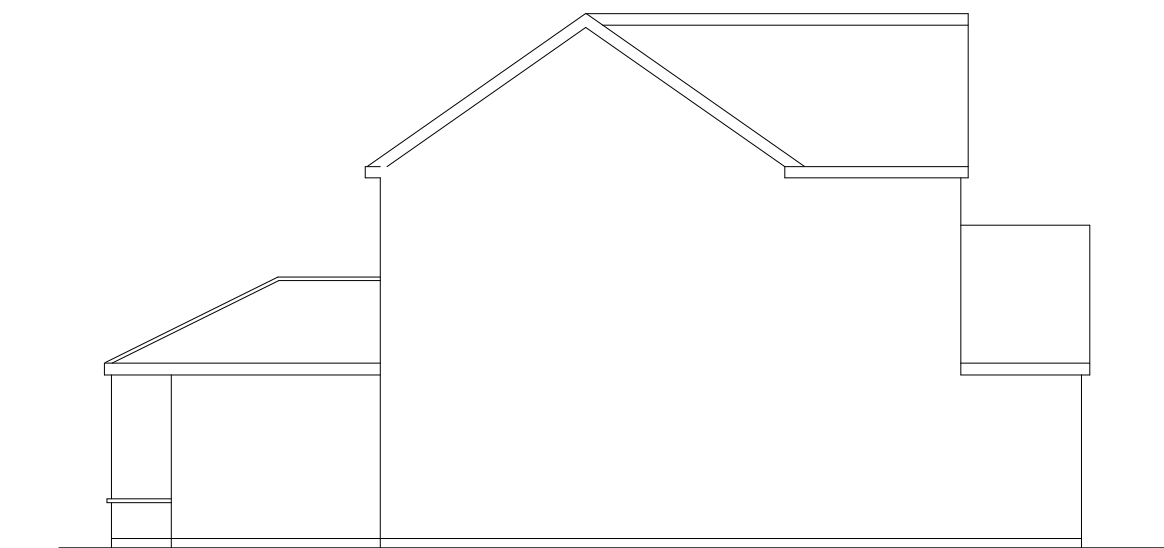

Existing Side Elevation 1:100

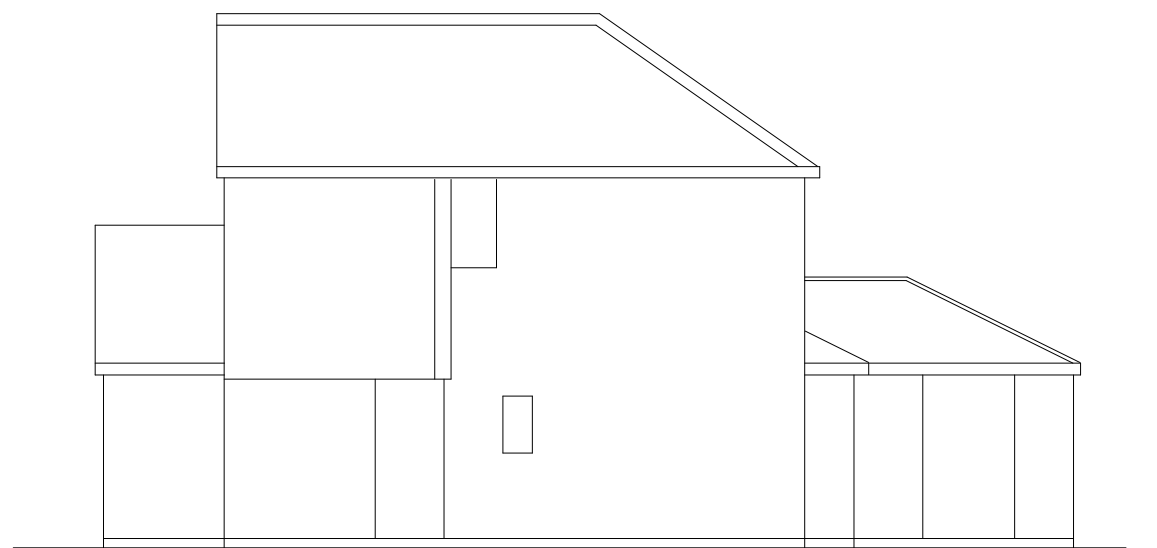

Existing Side Elevation 1:100

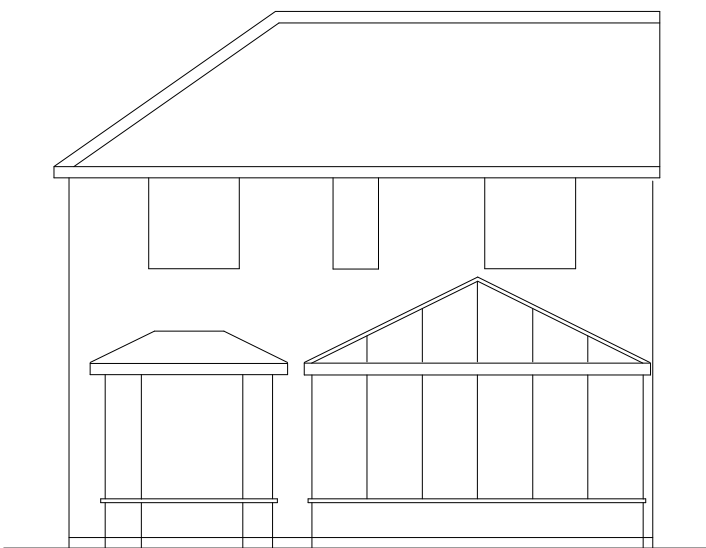

Existing Rear Elevation 1:100



BSL DESIGN

Residential Architecture
Interior Design

Contact Brian Laver
07910026754
01628 530246
bsldesign@outlook.com

Client : Mre & Mrs Sourabh
Address 10 Lantern Way West Drayton
Drawing No: BL2017/1 Rev 1