




1m 2m 3m 4m 5m 6m 7m 8m 9m 10m

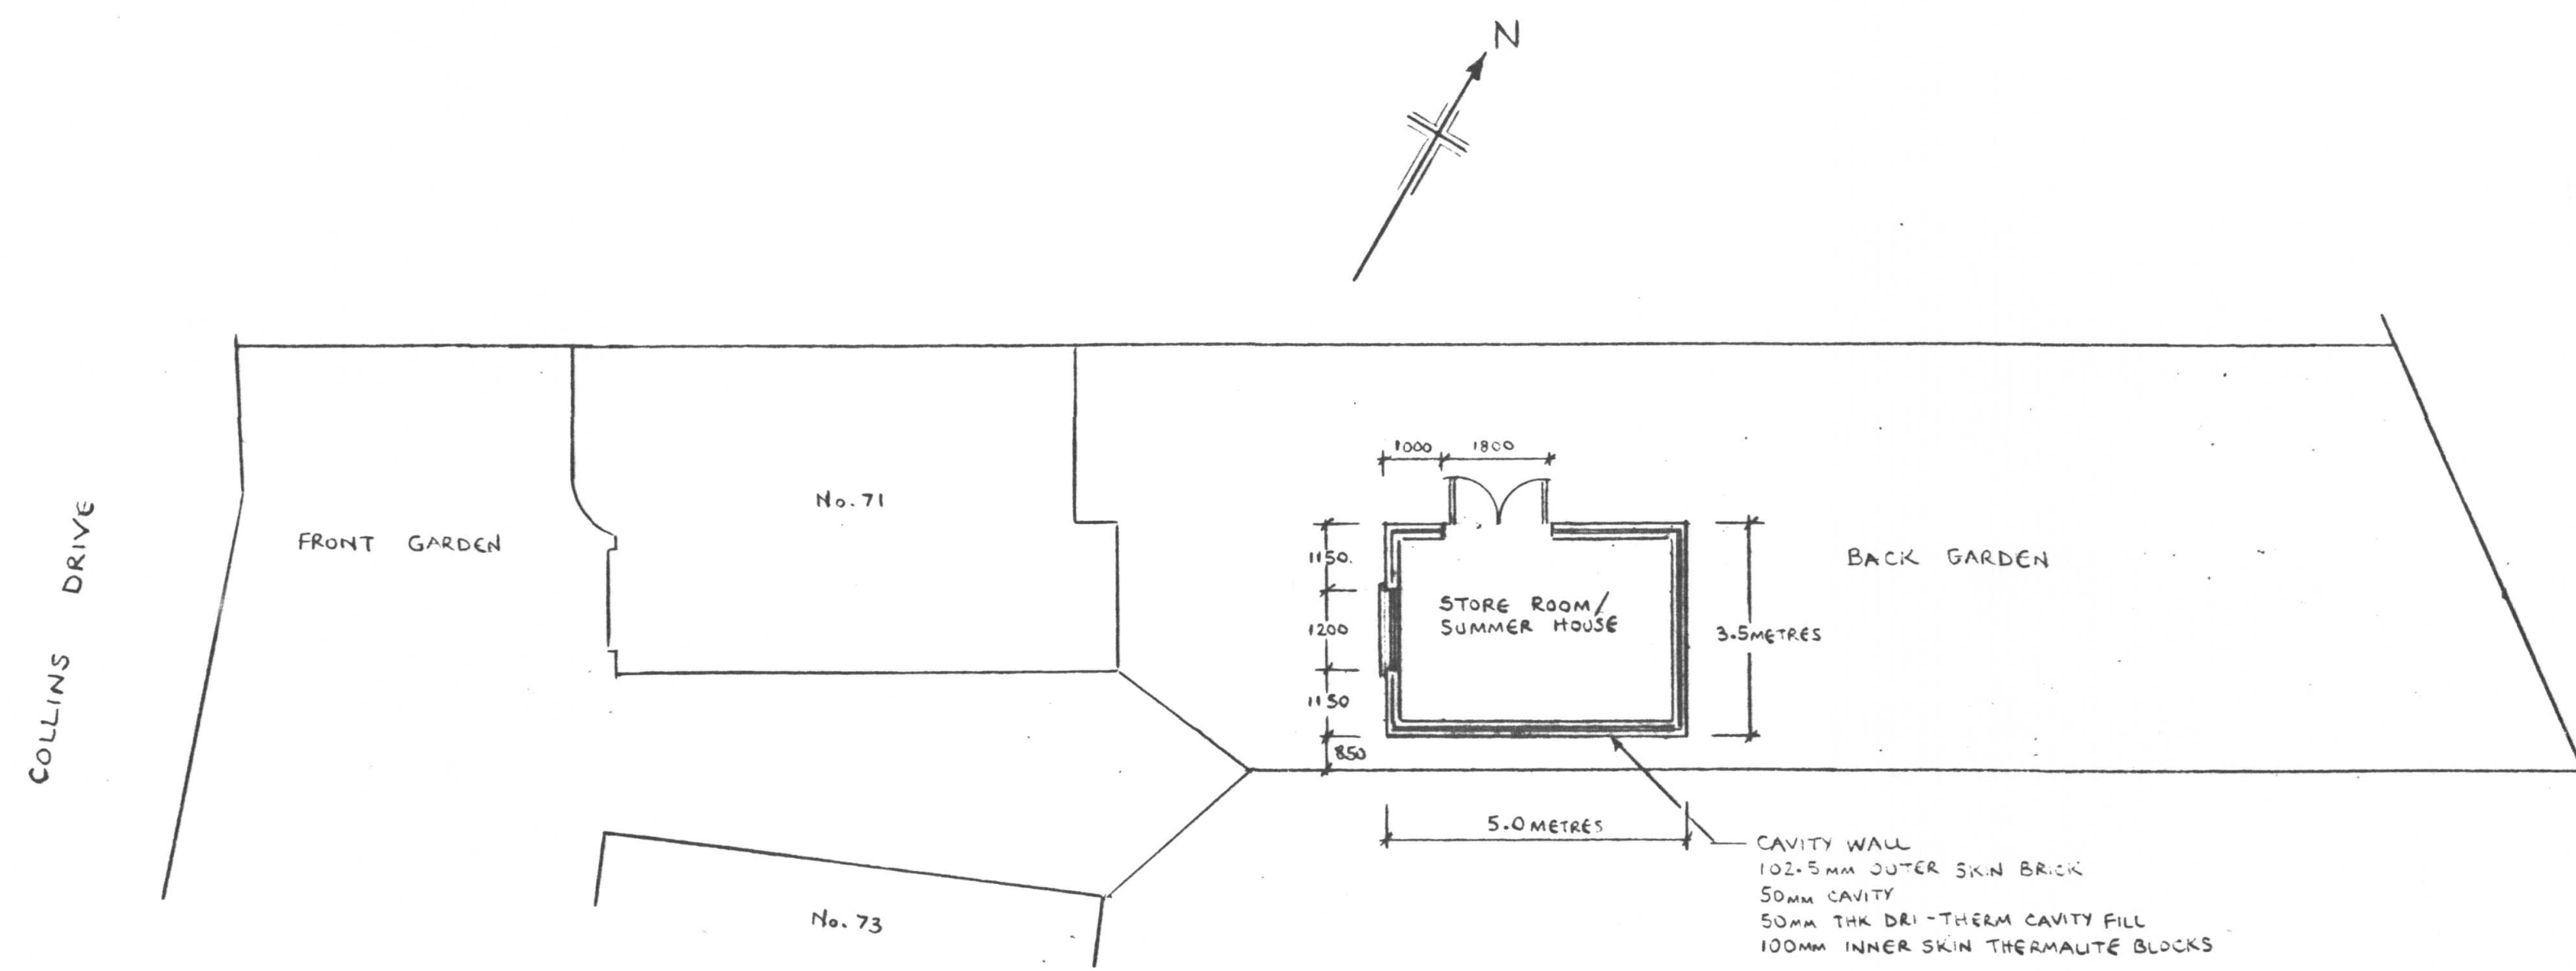


PROPOSED SITE LAYOUT PLAN SCALE 1:100

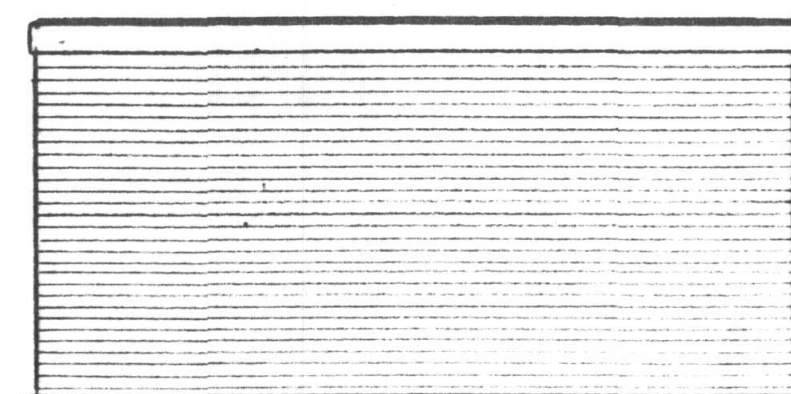


PROPOSED SOUTH ELEVATION

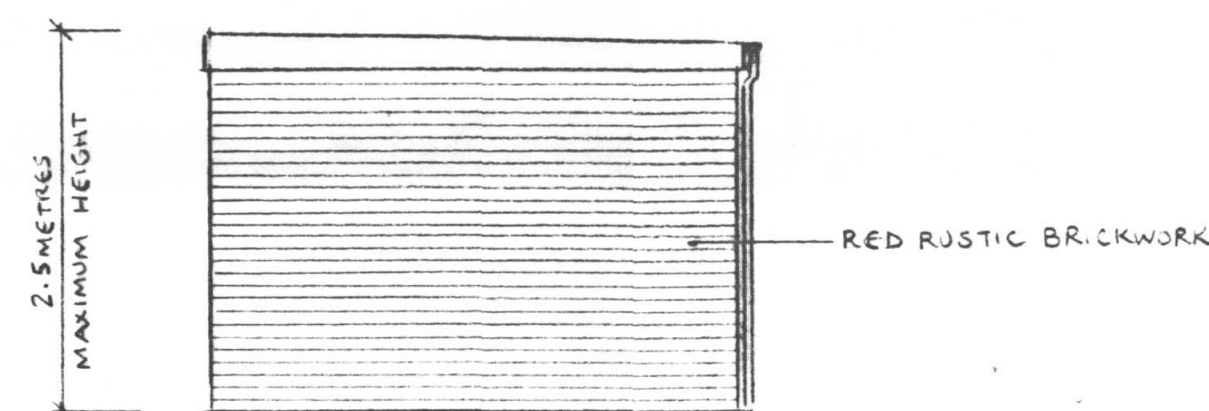


PROPOSED EAST ELEVATION

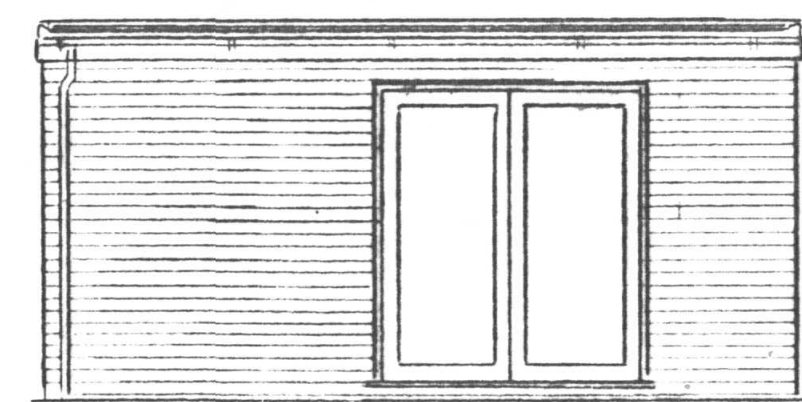

PROPOSED NORTH ELEVATION

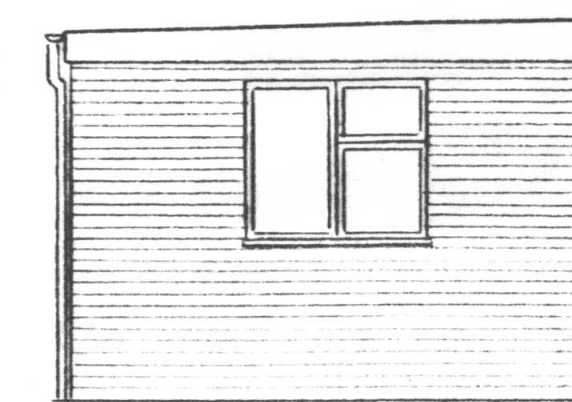

PROPOSED WEST ELEVATION

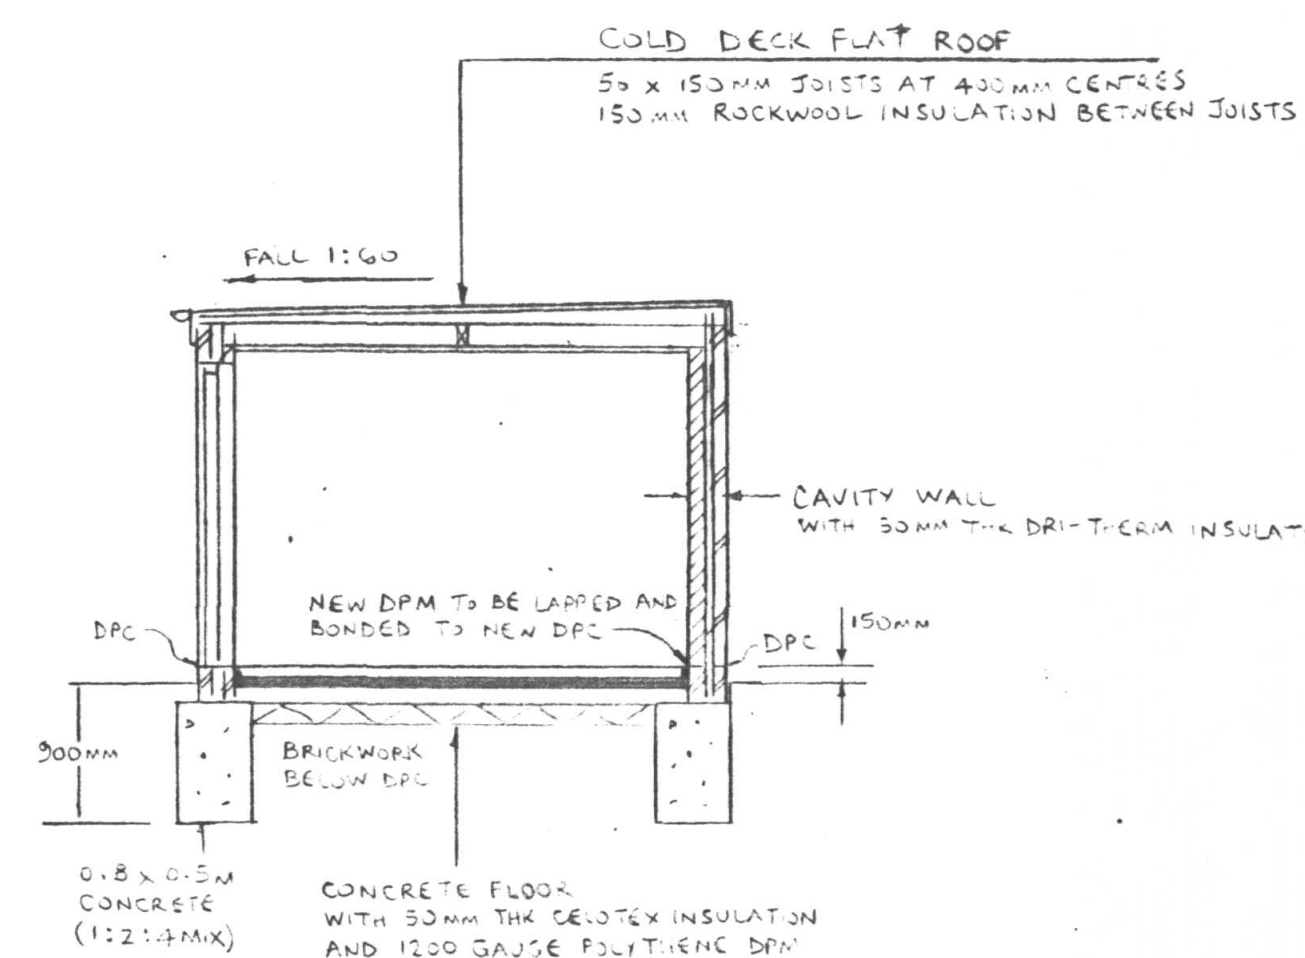

London Borough of Haringey
Received
- 8 JUN 2016
Planning
Residents Services

71 COLLINS DRIVE RUISLIP, MIDDLESEX, HA4 8EG	
DRAWN BY C. MCKENZIE LTD 020 8202 7337	SCALE 1:50 & 1:100 DATE MAY 2016
DRAWING No CHM/3604/A1	REV

1m 2m 3m 4m 5m 6m 7m 8m 9m 10m