




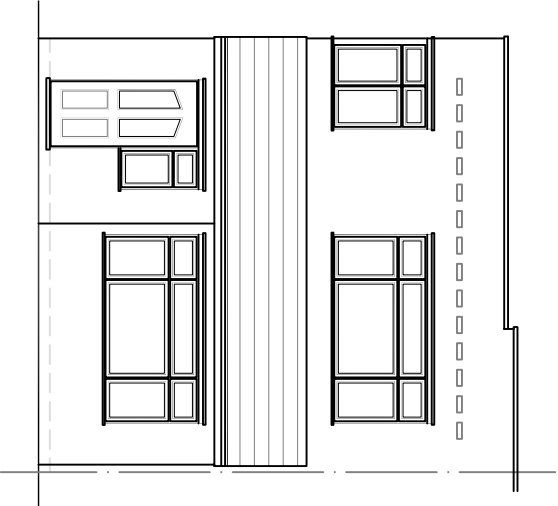


Front Elevation

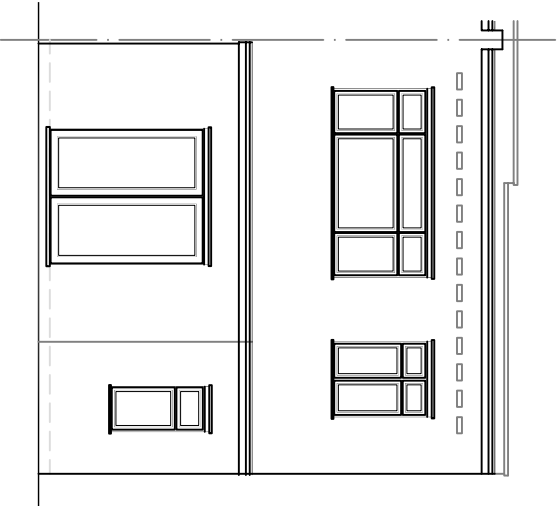


Rear Elevation

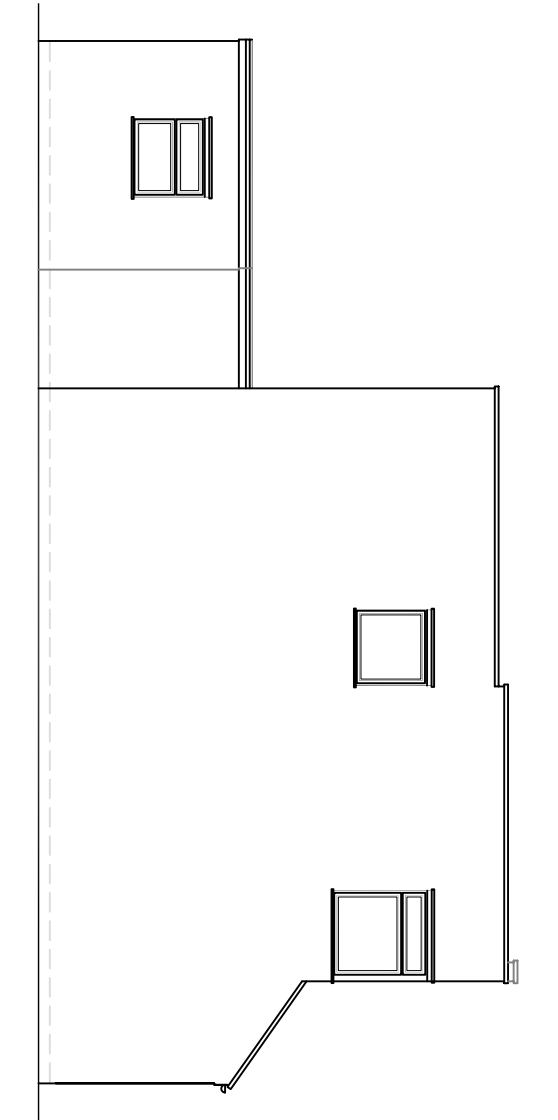

Side Elevation (LHS)

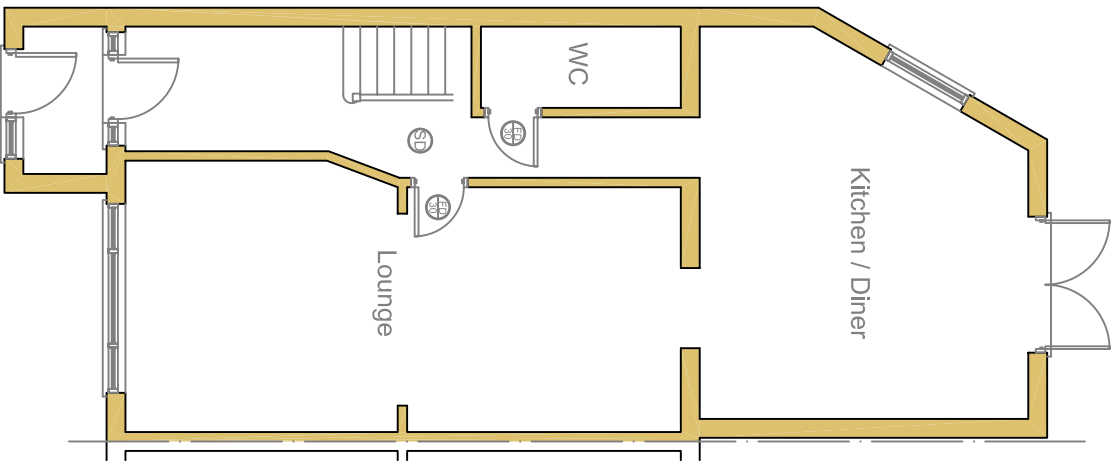


Ground Floor Plan

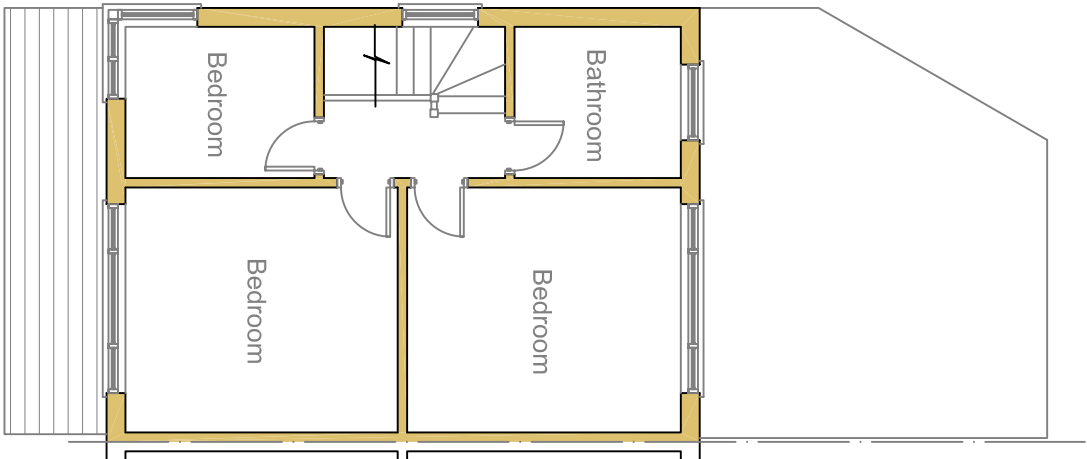

First Floor Plan

- KEY:
- SD - Smoke Detector
 - HD - Heat Detector
 - Half Hour Fire Door
 - Extractor Fan
 - DJ Double Joists

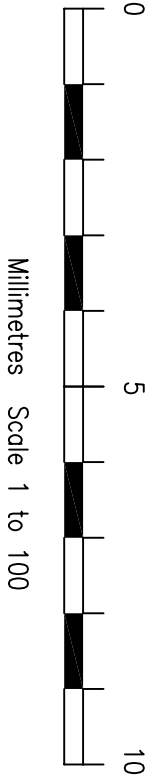

Scale 1 to 100

rev			
These drawings should be approved by local Authority			
No dimensions to be scaled from this drawing. All dimensions to be checked on site. This drawing is copyright and should not be reproduced without permission of the Architects.			
client: Ms. Manjeet Kaur			
project: 9 Gledwood Gardens Hayes UB4 0AS			
drawing:			

Existing Elevations
Floor & Roof Plans

scale: 1:100	date: Jul 2019	drawn:	rev:
02 / 04			