




All materials used in the proposed will match existing materials

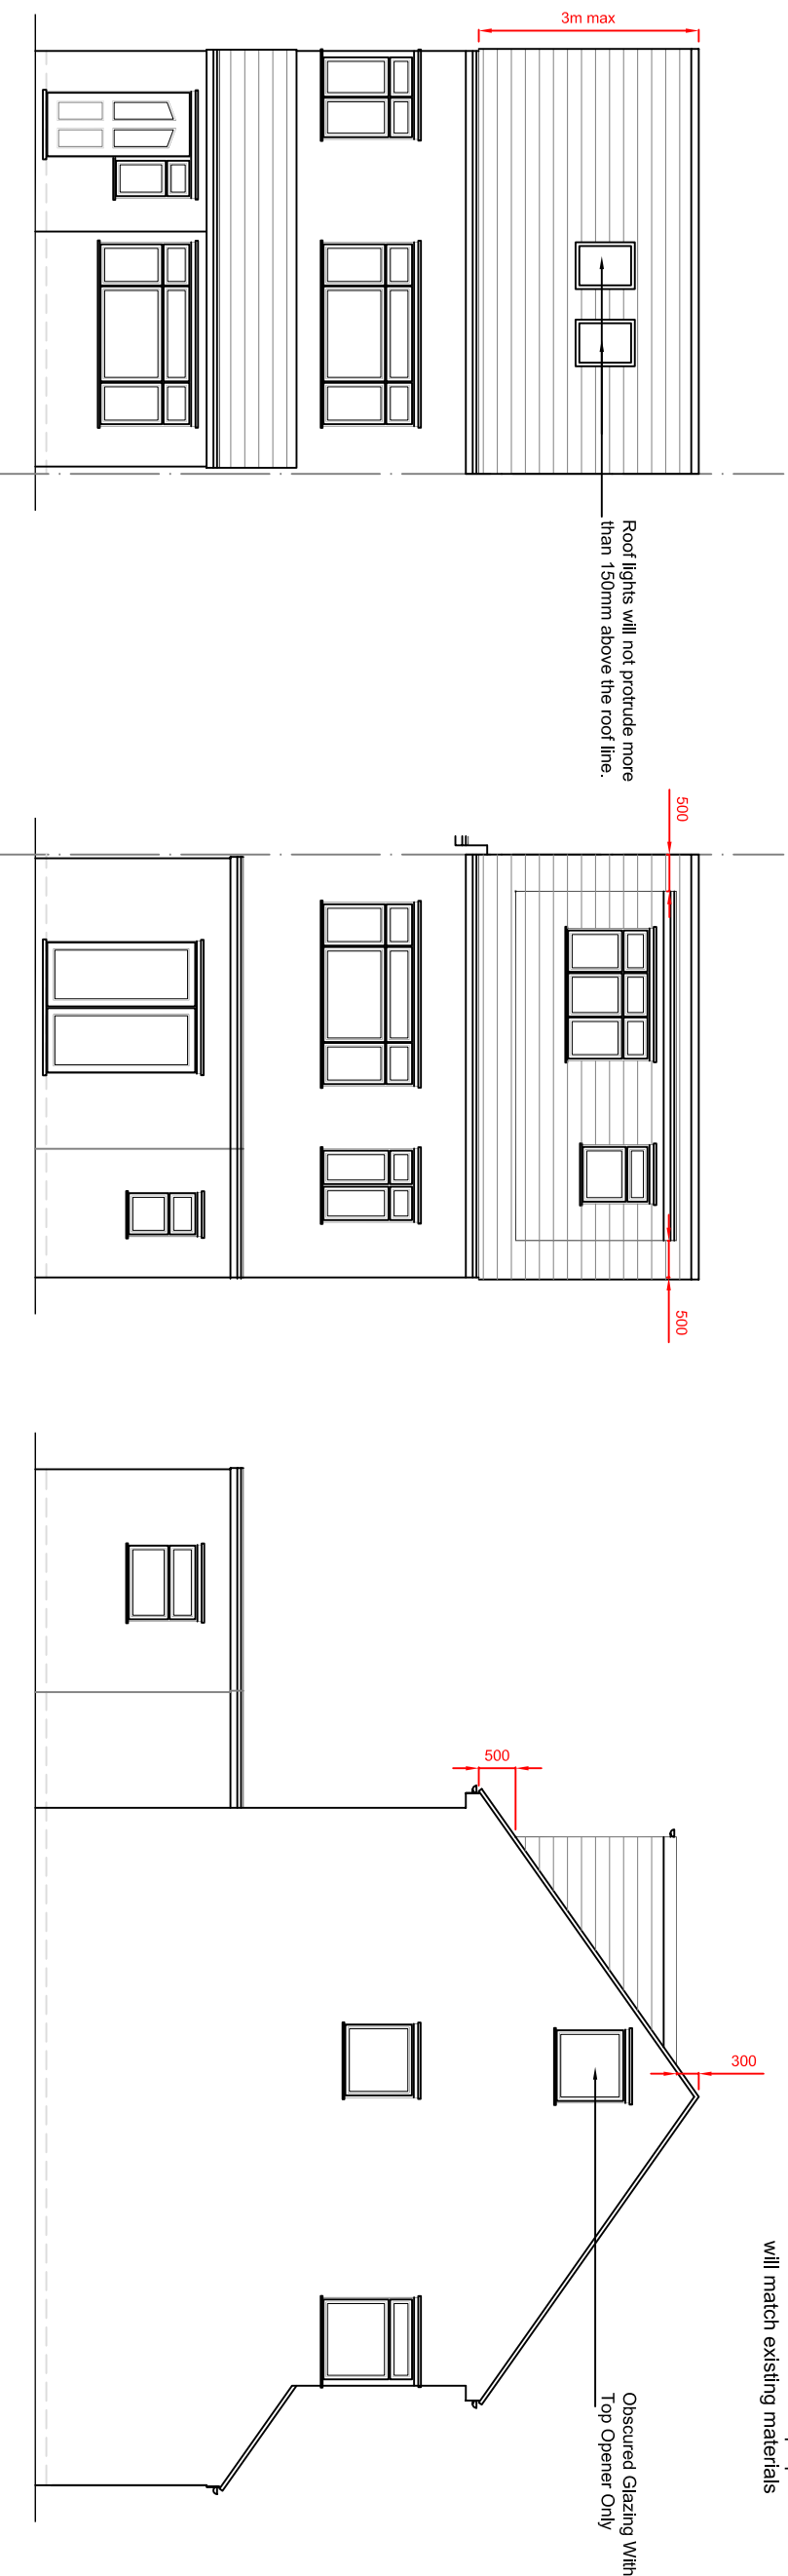


Front Elevation

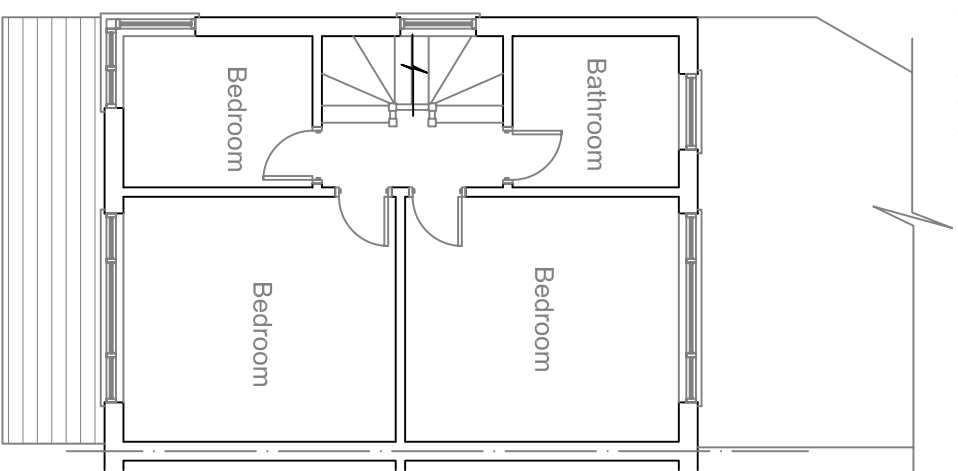

First Floor Plan

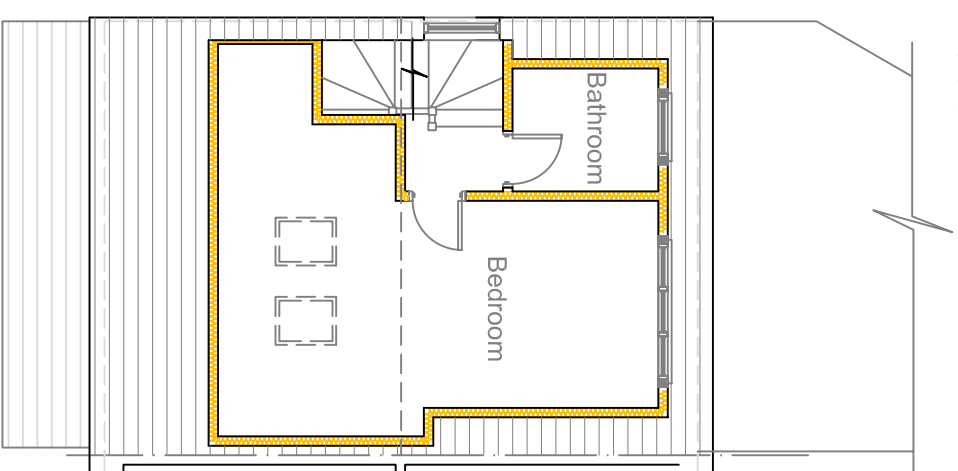

Second Floor Plan

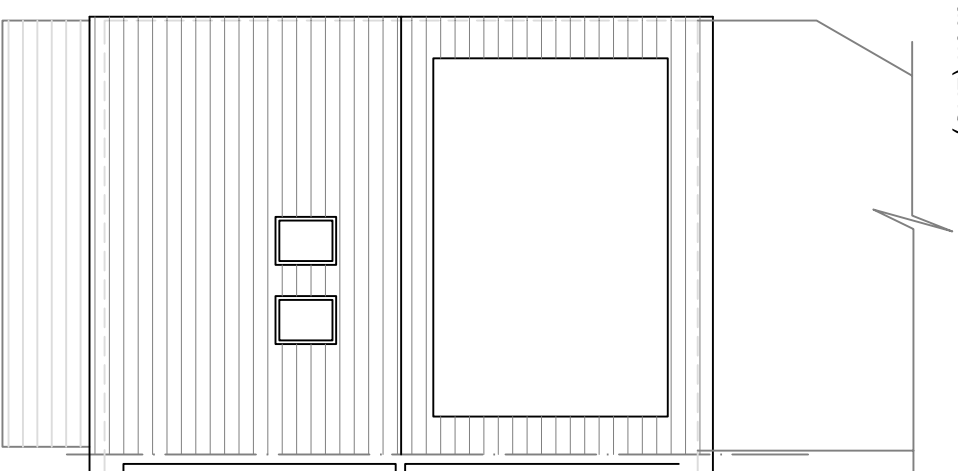

Roof Plan

rev:		
------	--	--

No dimensions to be scaled from this drawing. All dimensions to be checked on site. This drawing is copyright and should not be reproduced without permission of the Architects.

client:

Ms. Manjeet Kaur

projec

9 Gledwood Gardens

Hayes

UB4 OAS

drawing:

Proposed Elevations Floor & Roof Plans

scale: 1:100	date: Jul 2019	drawn:
--------------	----------------	--------