


SCALE BAR 1:500 @ A4

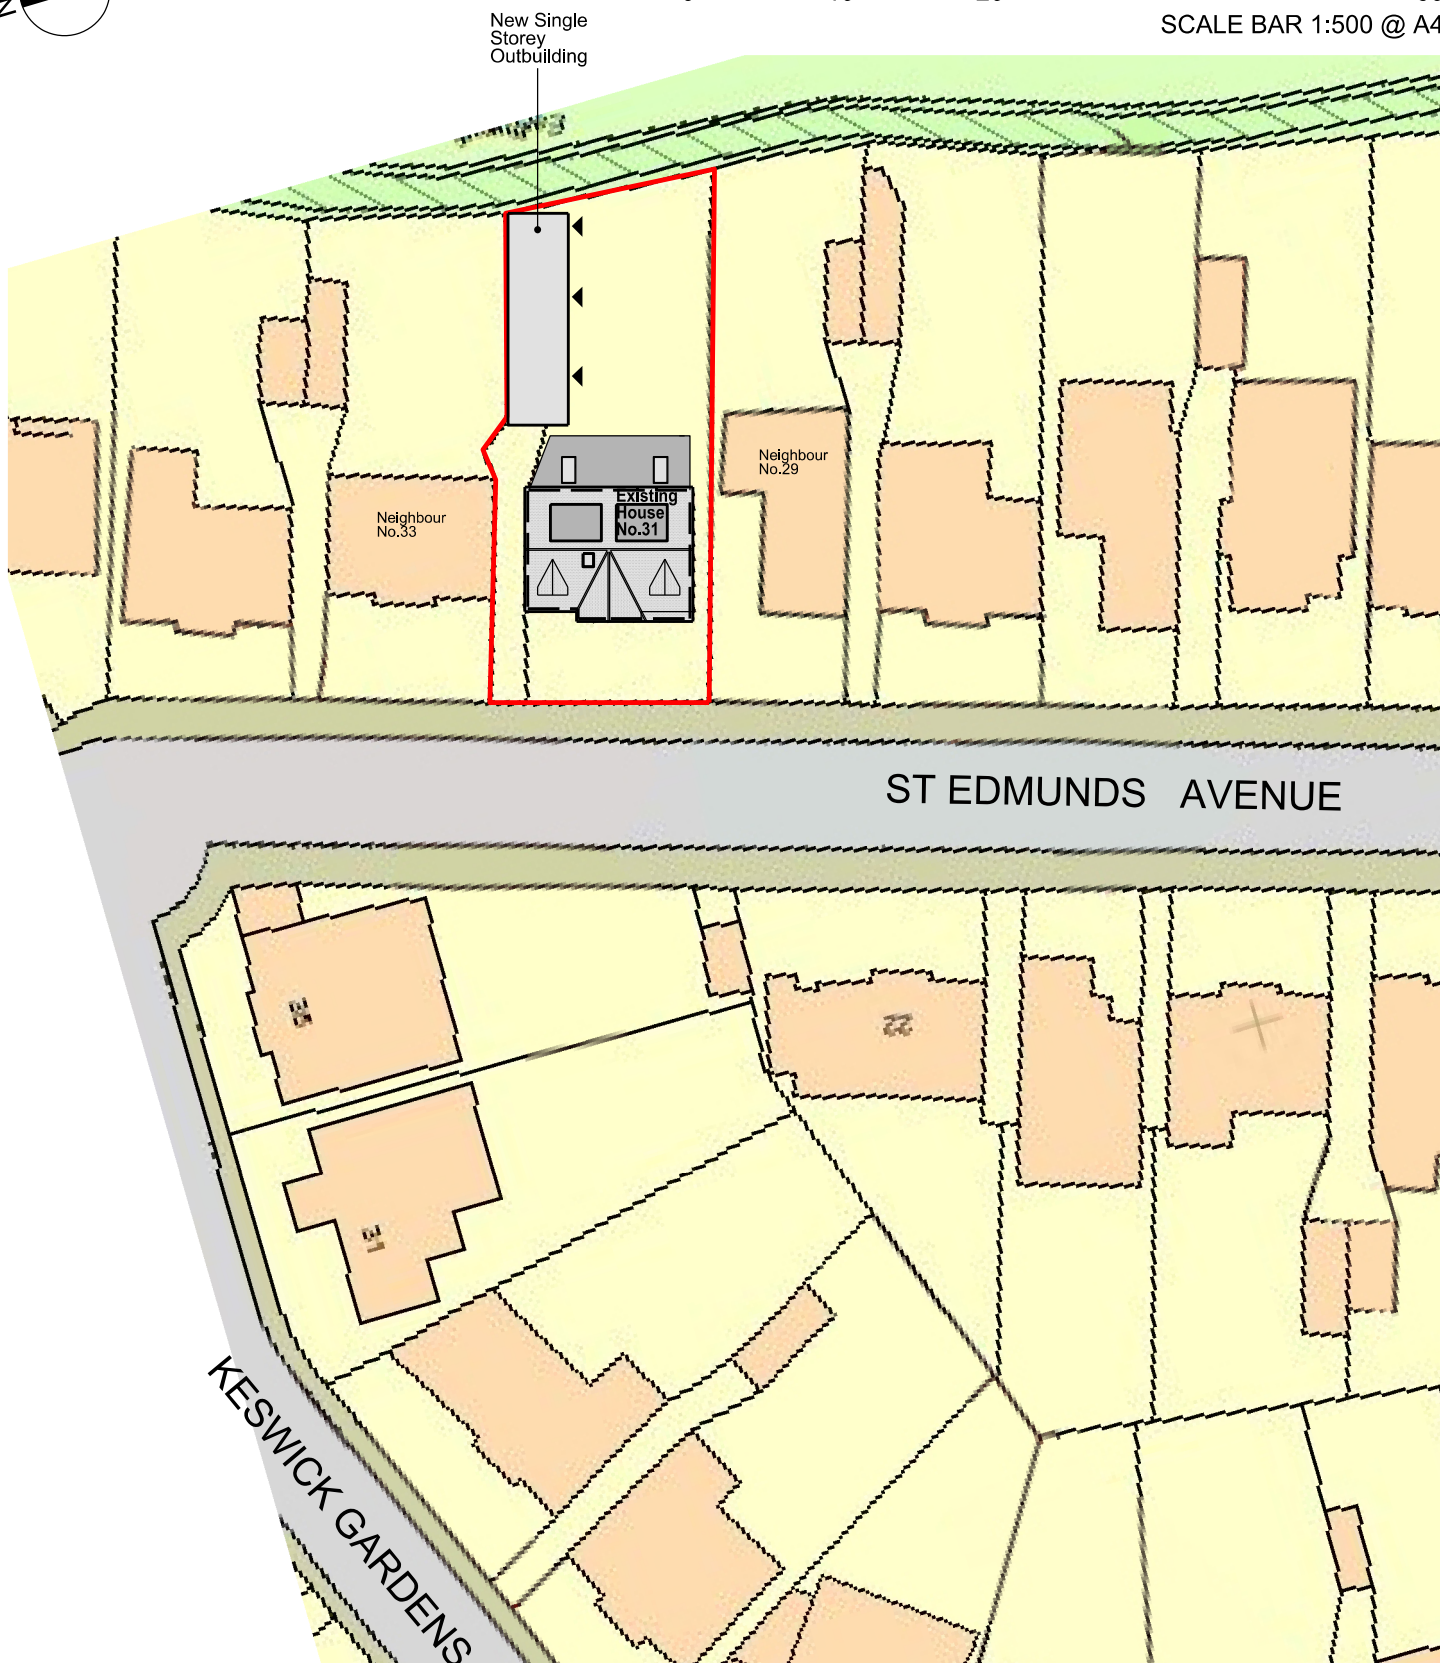

Disclaimer:
Do not scale from this drawing.
Check all dimensions on site before fabrication or setting out.
This document is copyright and may not be reproduced without permission of the owner.

Notes:
All dimensions in millimeters.

KEY:

SITE BOUNDARY ———

ACCESS POINTS ▲

Rev:	Notes:	Date:	Drawn:	Issued:	Author:
00	Planning Submission	21.10.2021	MG	MG	Maria Golasowska M Eng, Dip Arch, BA (Hons) ARB no. 077808G Director, MGDC Ltd. M: 077 3138 7952

Client:
Mr Karol Sieniuc
31 St Edmunds Avenue
Ruislip
Hillingdon
Middlesex
HA4 7XW

Maria Golasowska
Design
Consultancy
MGDC LTD

[Architecture] [Interior Design]

246 Watson Heights
Chalfonts CM1 1AP
United Kingdom
T: +44 (0) 20 3715 7751 E: office@mgdc.info

Project: Private Detached Residential Dwelling
31 St Edmunds Avenue, Ruislip
Hillingdon, Middlesex HA4 7XW

Drawing Title:
SITE PLAN
(BLOCK PLAN)

Drawn By:	Issued By:	Date of First Issue:
MG	MG	21.10.2021

Project No: EX-HA-A-031 **Scale @ A4:** 1:500

Drawing No: A-HA-031-BP-002 **Revision:** 00