


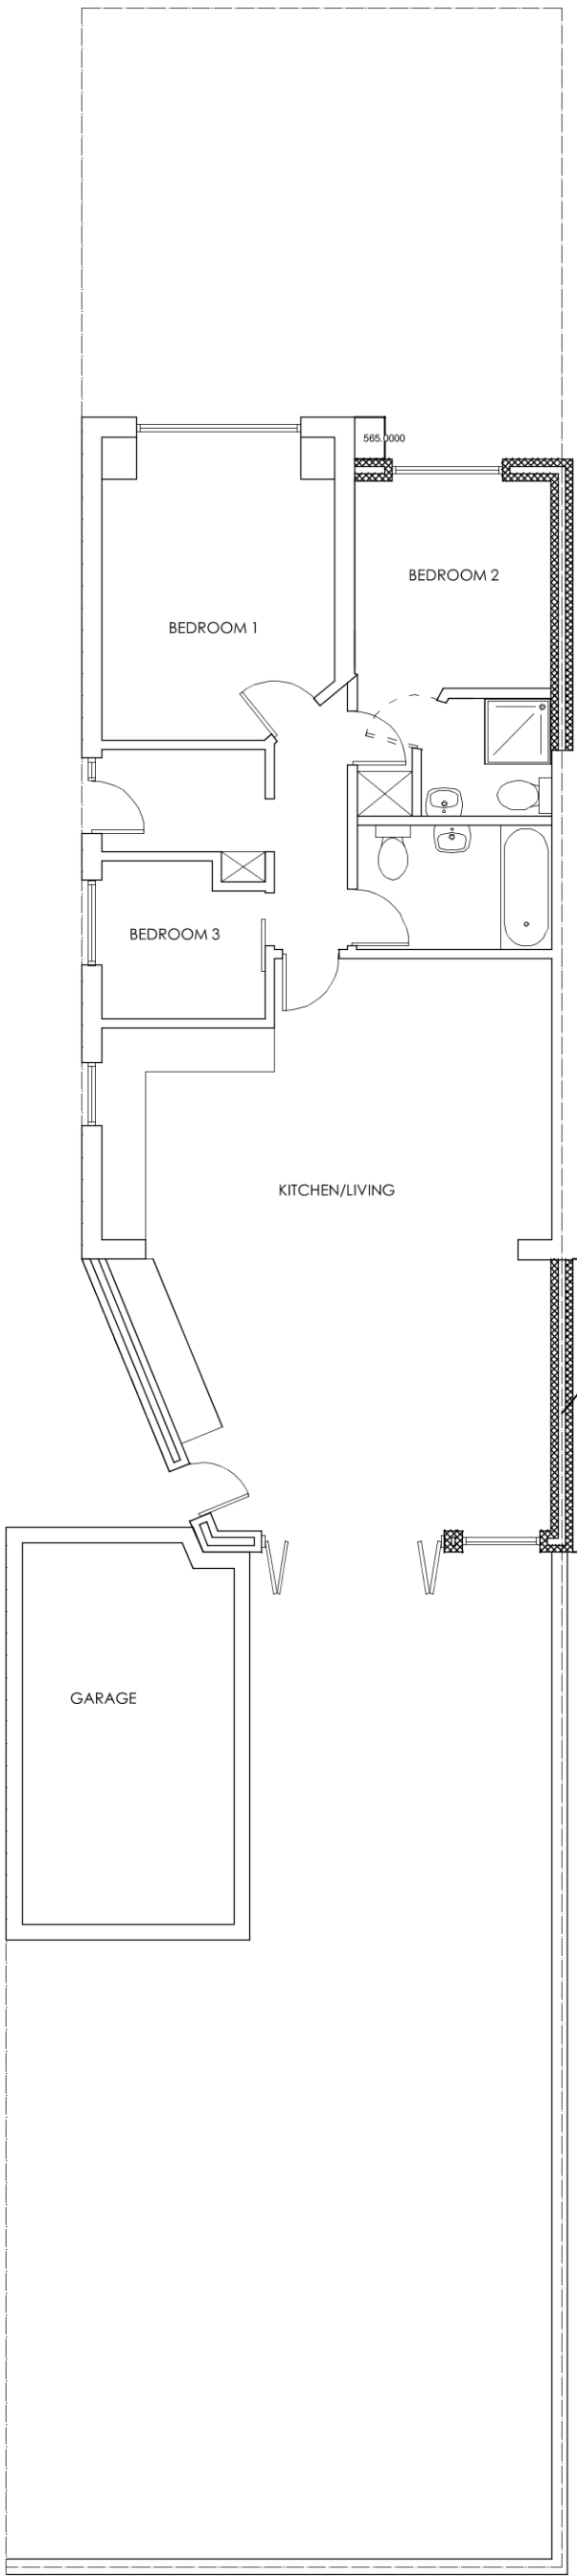

CAVITY WALL
CONSTRUCTION, BLOCKWORK
INNER AND OUTER LEAF WITH
SMOOTH WHITE RENDER FINISH

REVISIONS		
Rev	Date	Detail

Date :	28-02-2021	Drawn By :	MJL
TITLE :			
5 THE CROFT RUISLIP HA4 OSF			
Scale :	1:100 (A3)	Revision :	B
DRAWING :			
PROPOSED FLOOR PLAN			
Drwg No. :	5CRF - 101		