


REVISIONS		
Rev	Date	Detail

Date :	14-02-2021	Drawn By :	MJL
TITLE :			
5 THE CROFT RUISLIP HA4 OSF			
Scale :	1:100 (A3)	Revision :	-
DRAWING :			
EXISTING FLOOR PLAN			
Drwg No. :		5CRF - 001	

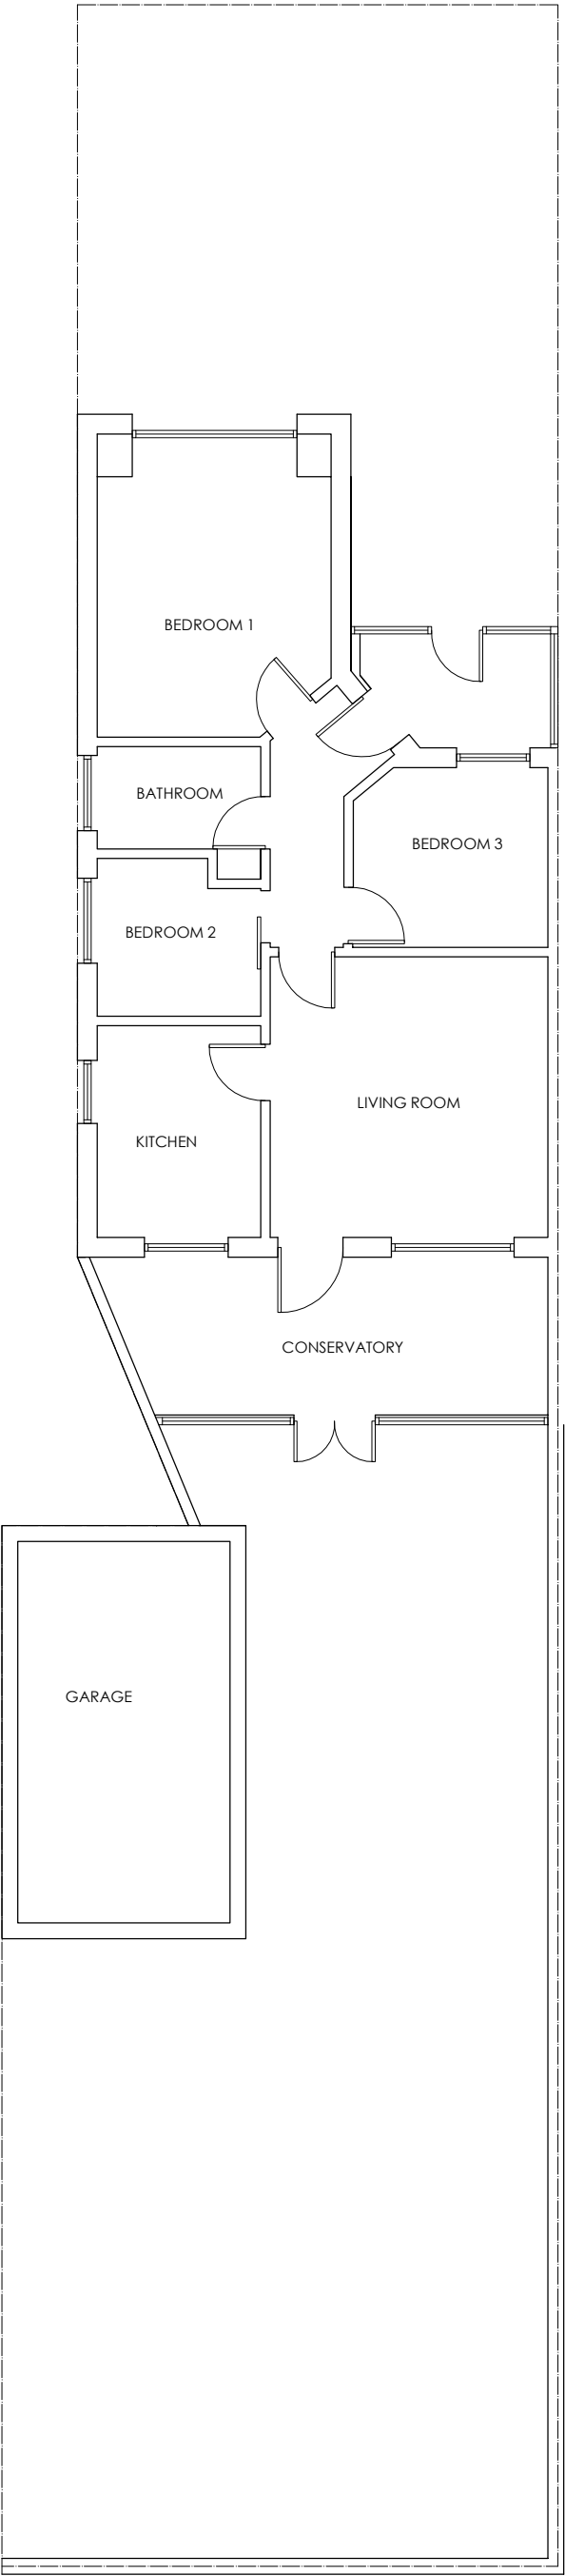