


Site Plan

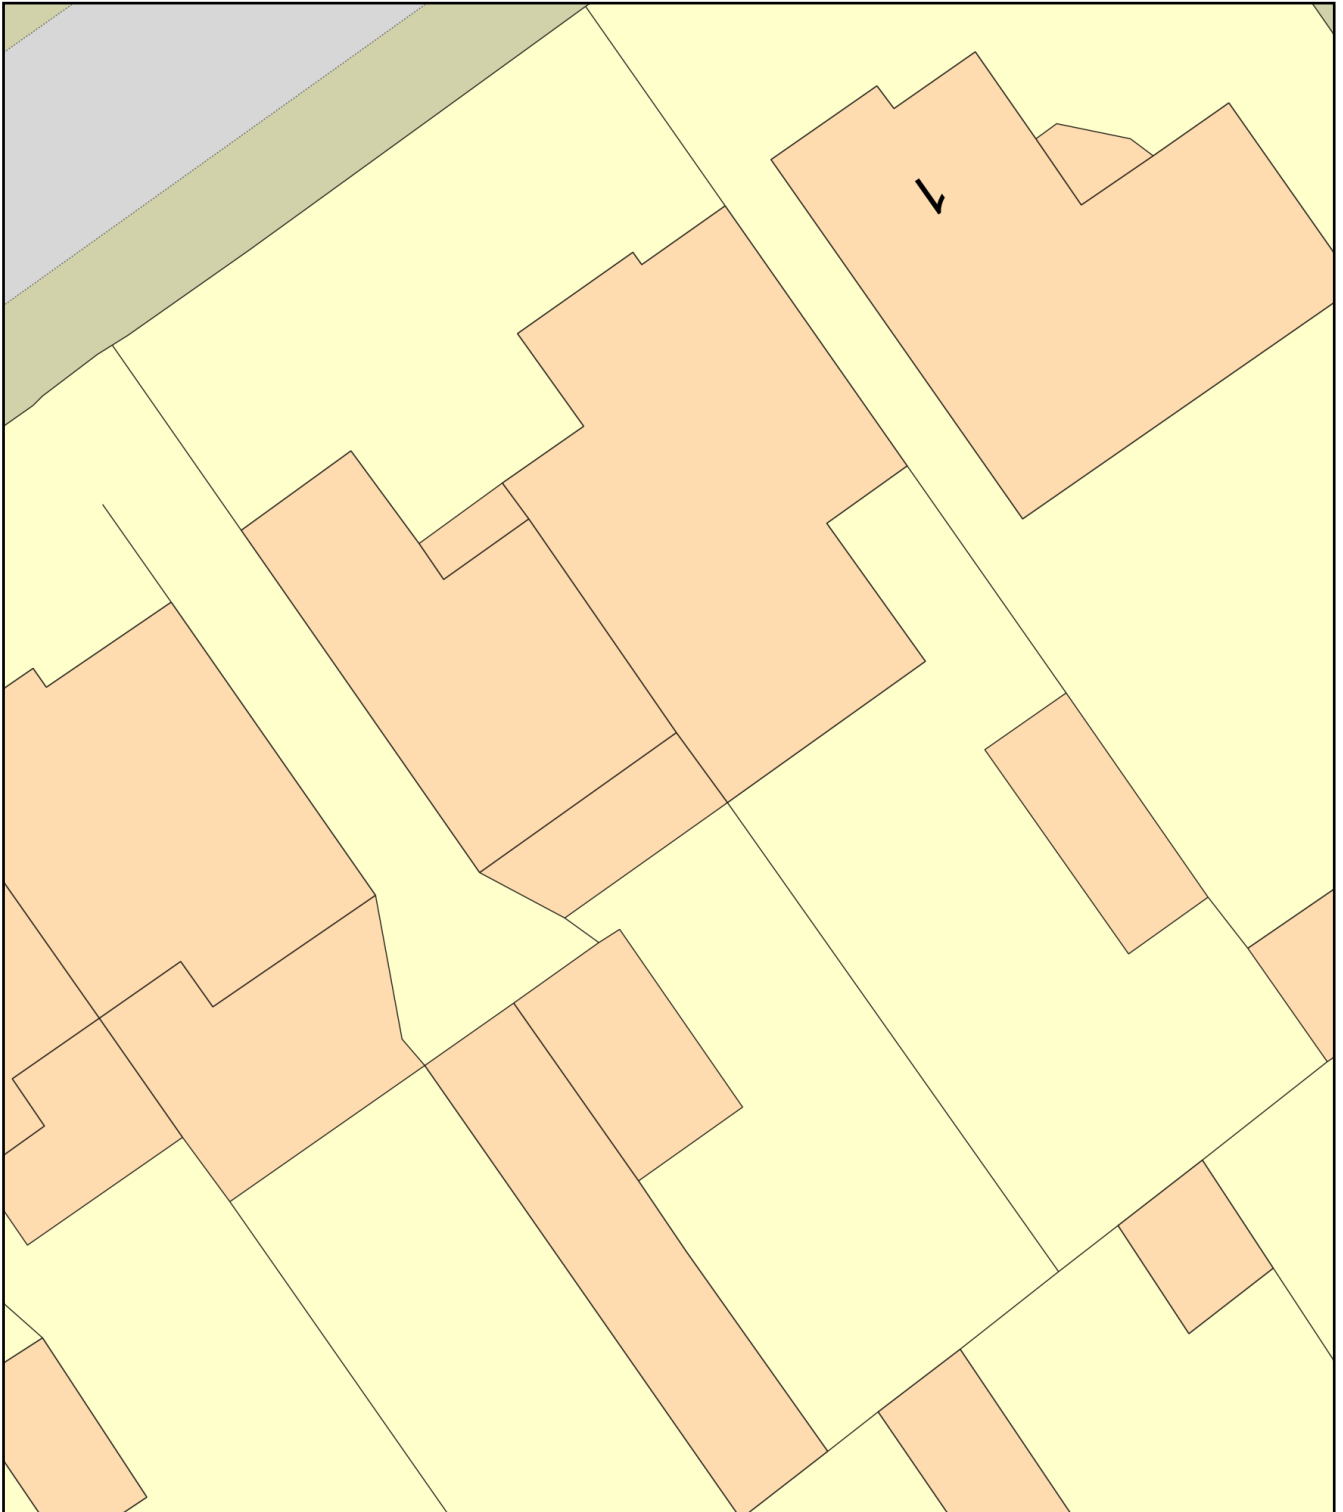

0 10
Metres



Plan Produced for: Karen Bandtock

Date Produced: 17 Feb 2021

Plan Reference Number: TQRQM21048204136000

Scale: 1:200 @ A4