


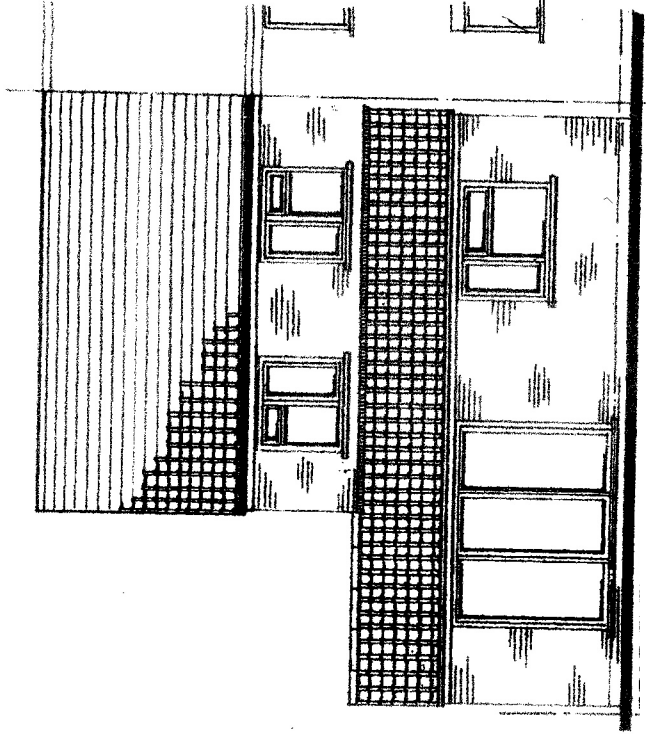


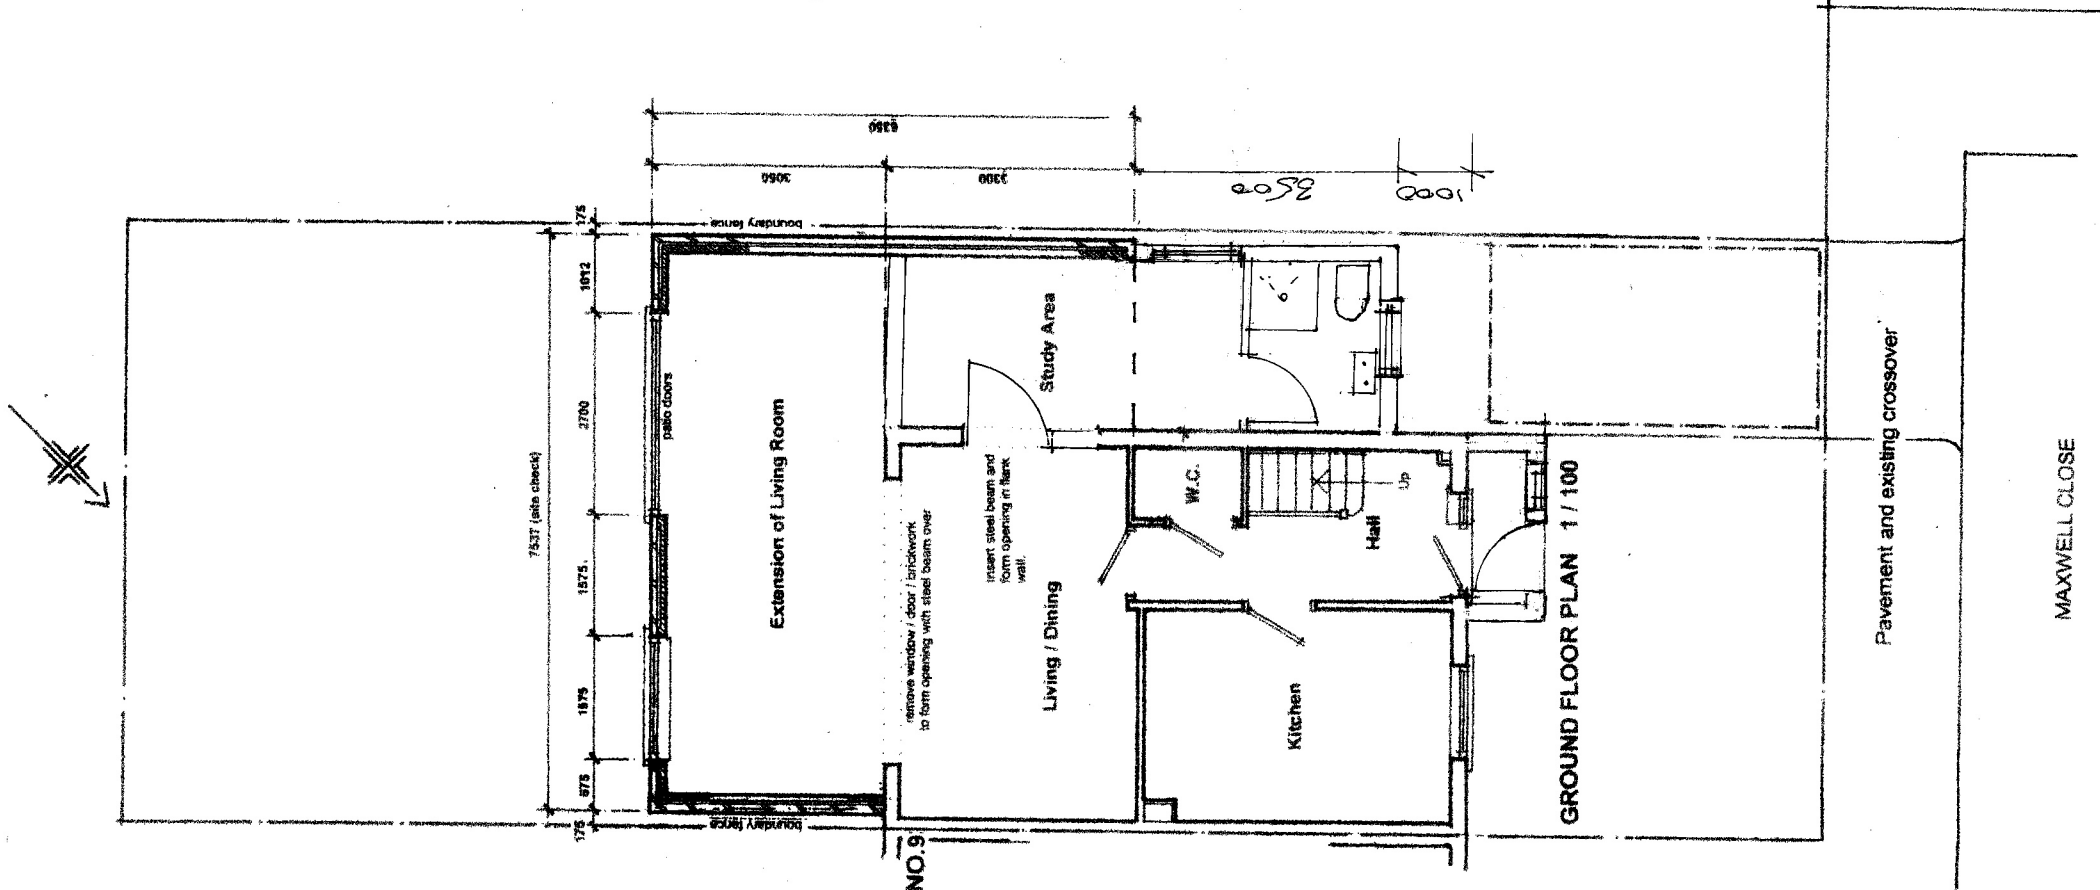


Proposed Rear Elevation

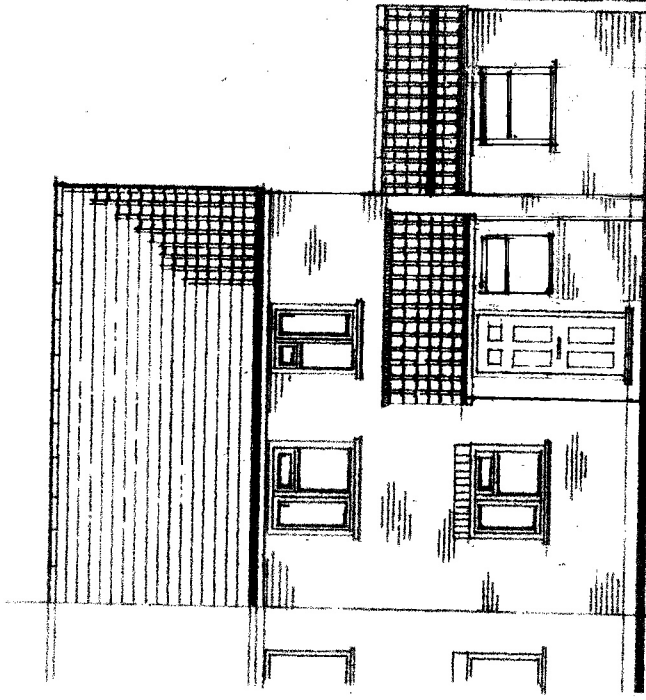

Proposed Front Elevation

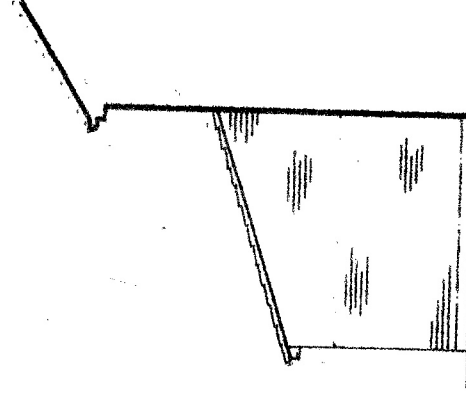

Proposed Side Elevation
(from No 9)

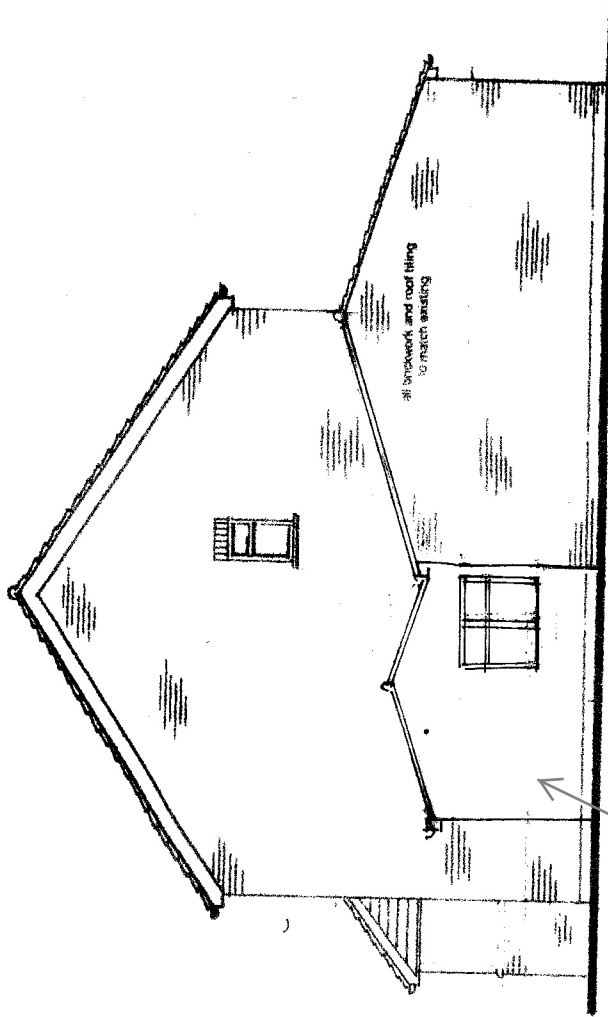

Proposed Side Elevation

Brickwork and roof tiles and window to match existing

all brickwork and roof tiling to match existing

10 Maxwell Close, Hayes UB3 3DX
Proposed Single Storey Part Side Extension
Proposed Plans and Elevations

Scale: 1:100@A3

Drg No: MC-02A

Date: 28-03 2022

2/7/22 -Rev A -pitch roof slope changed

Proposed Ground Floor Plan