



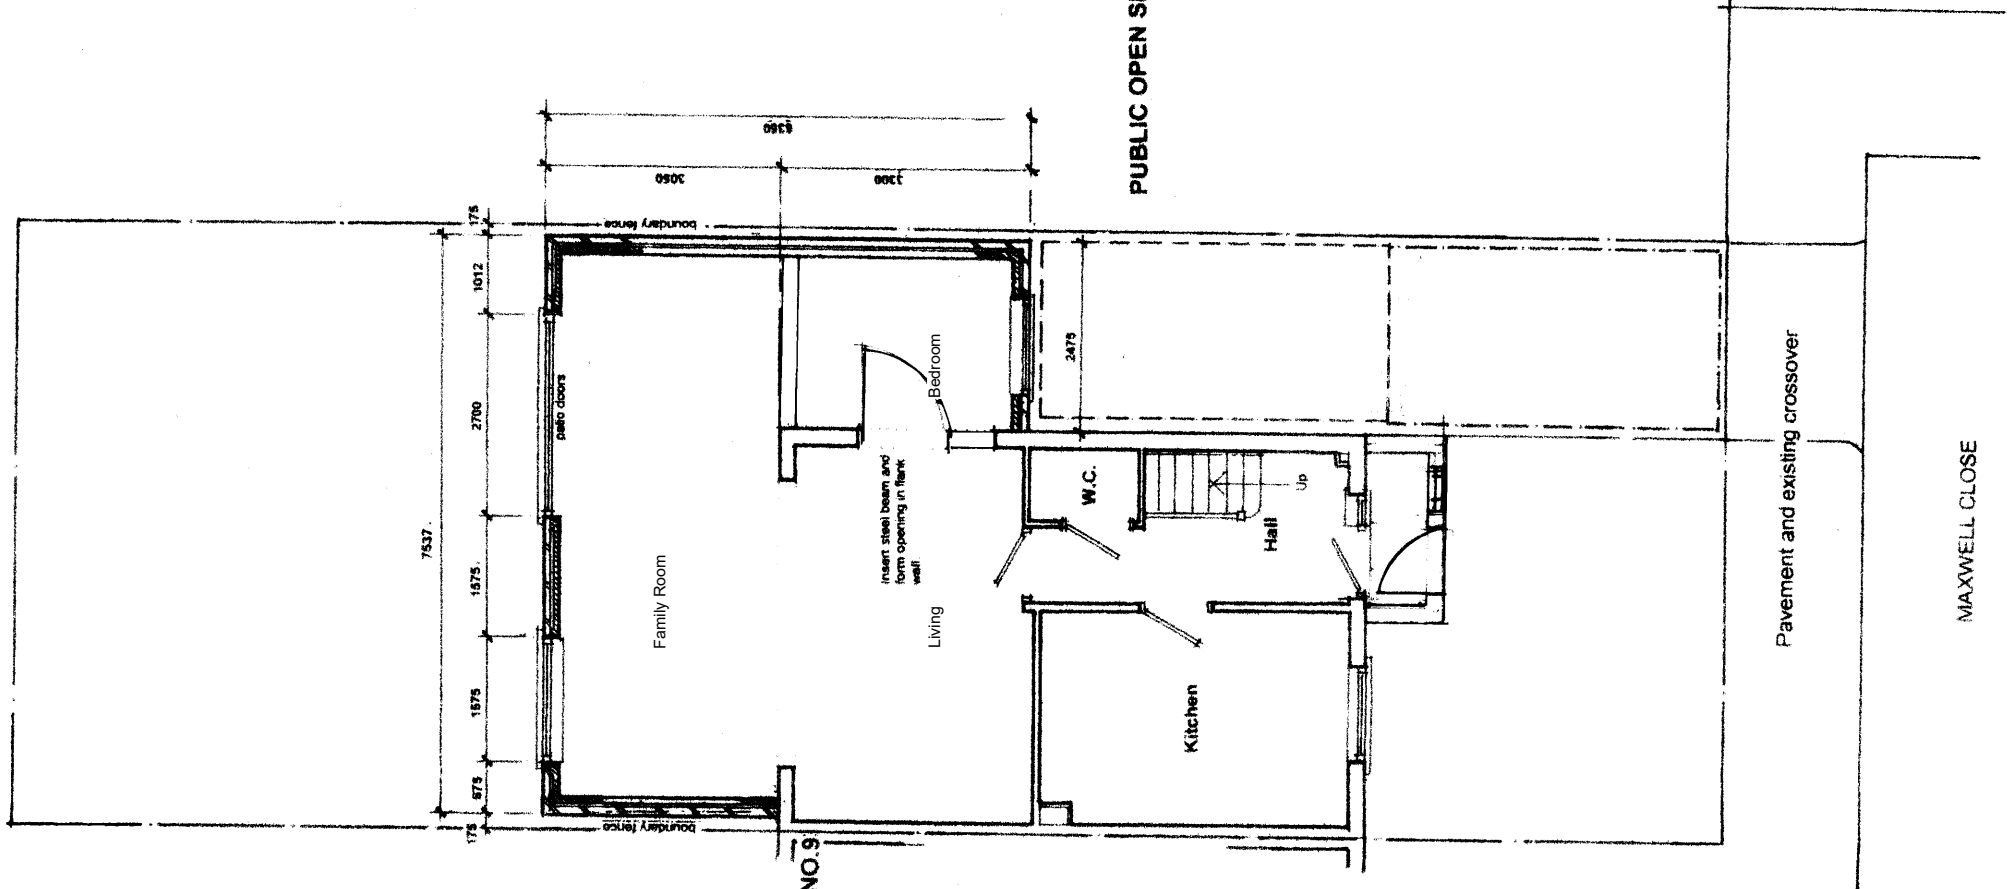


MAXWELL CLOSE


Existing Ground Floor Plan

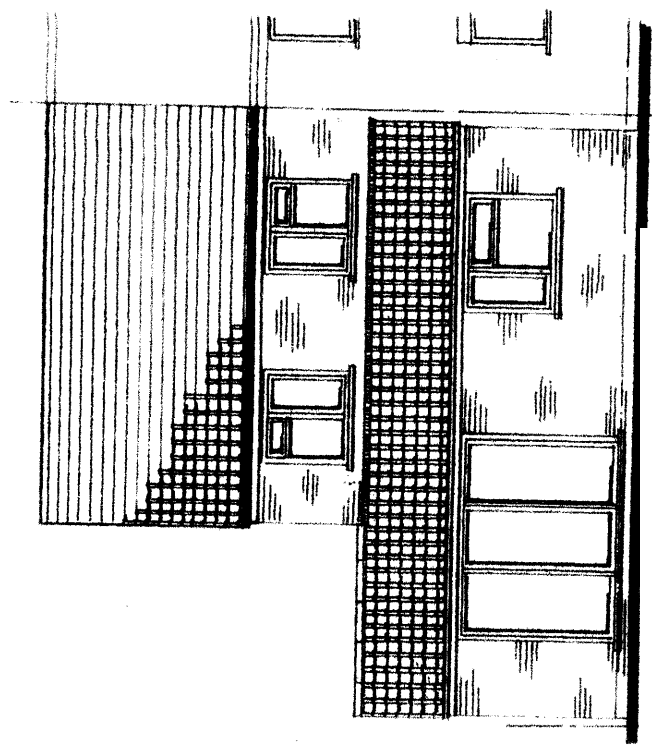


Existing Rear Elevation

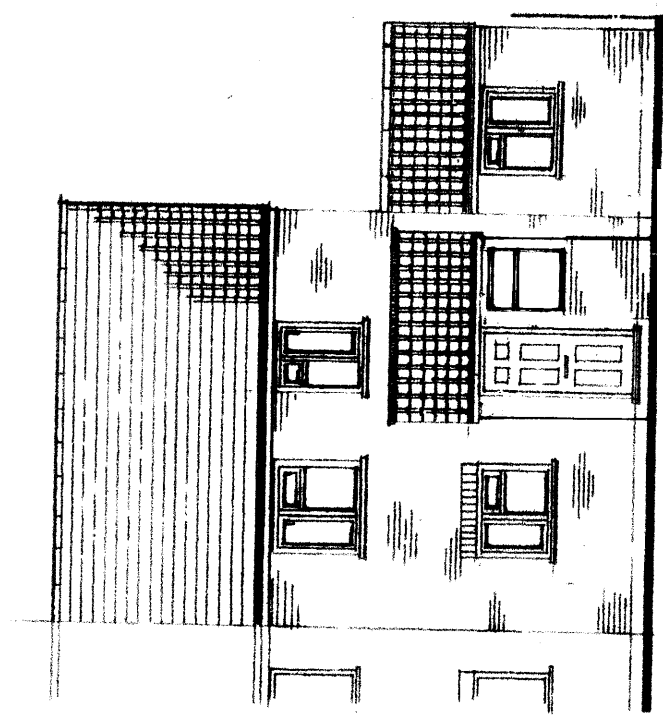

Existing Front Elevation

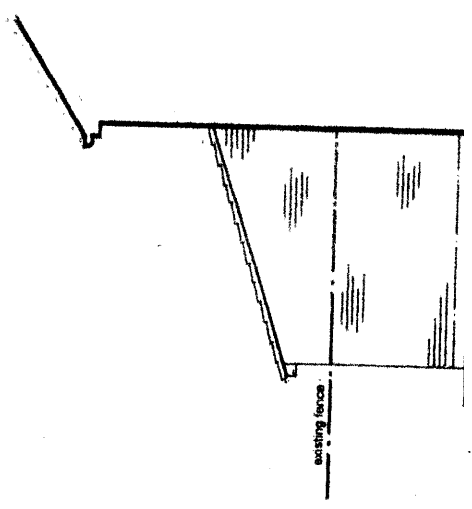

Existing Side Elevation
(from No 9)

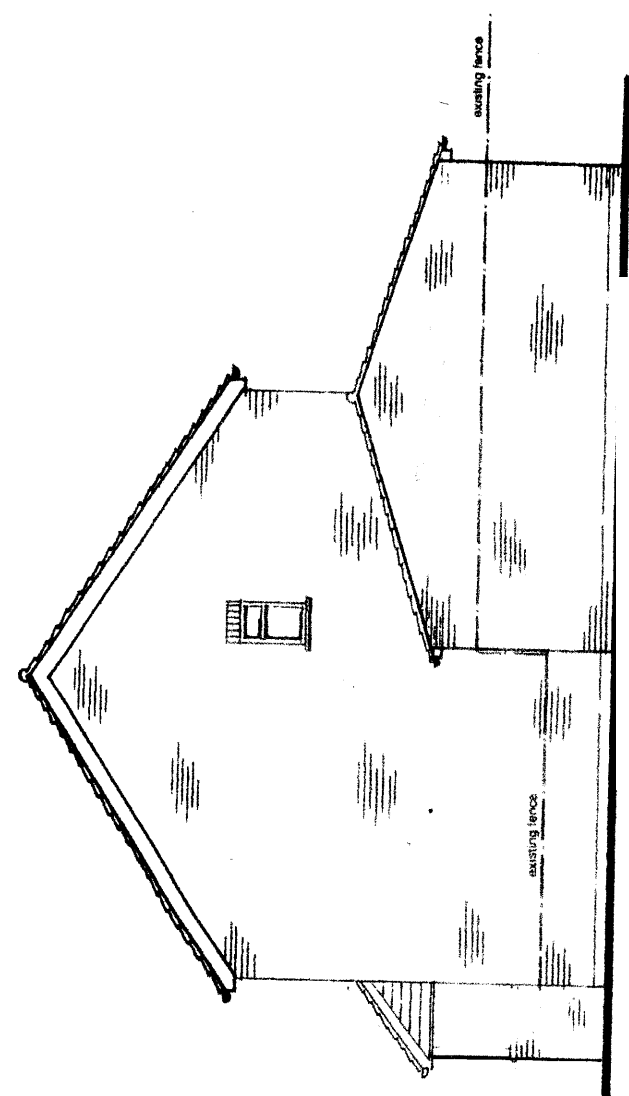

Existing Side Elevation

10 Maxwell Close, Hayes UB3 3DX
Proposed Single Storey Part Side Extension
Existing Plans and Elevations
Scale: 1:100@A3
Drg No: MC-01
Date: 28-03 2022