



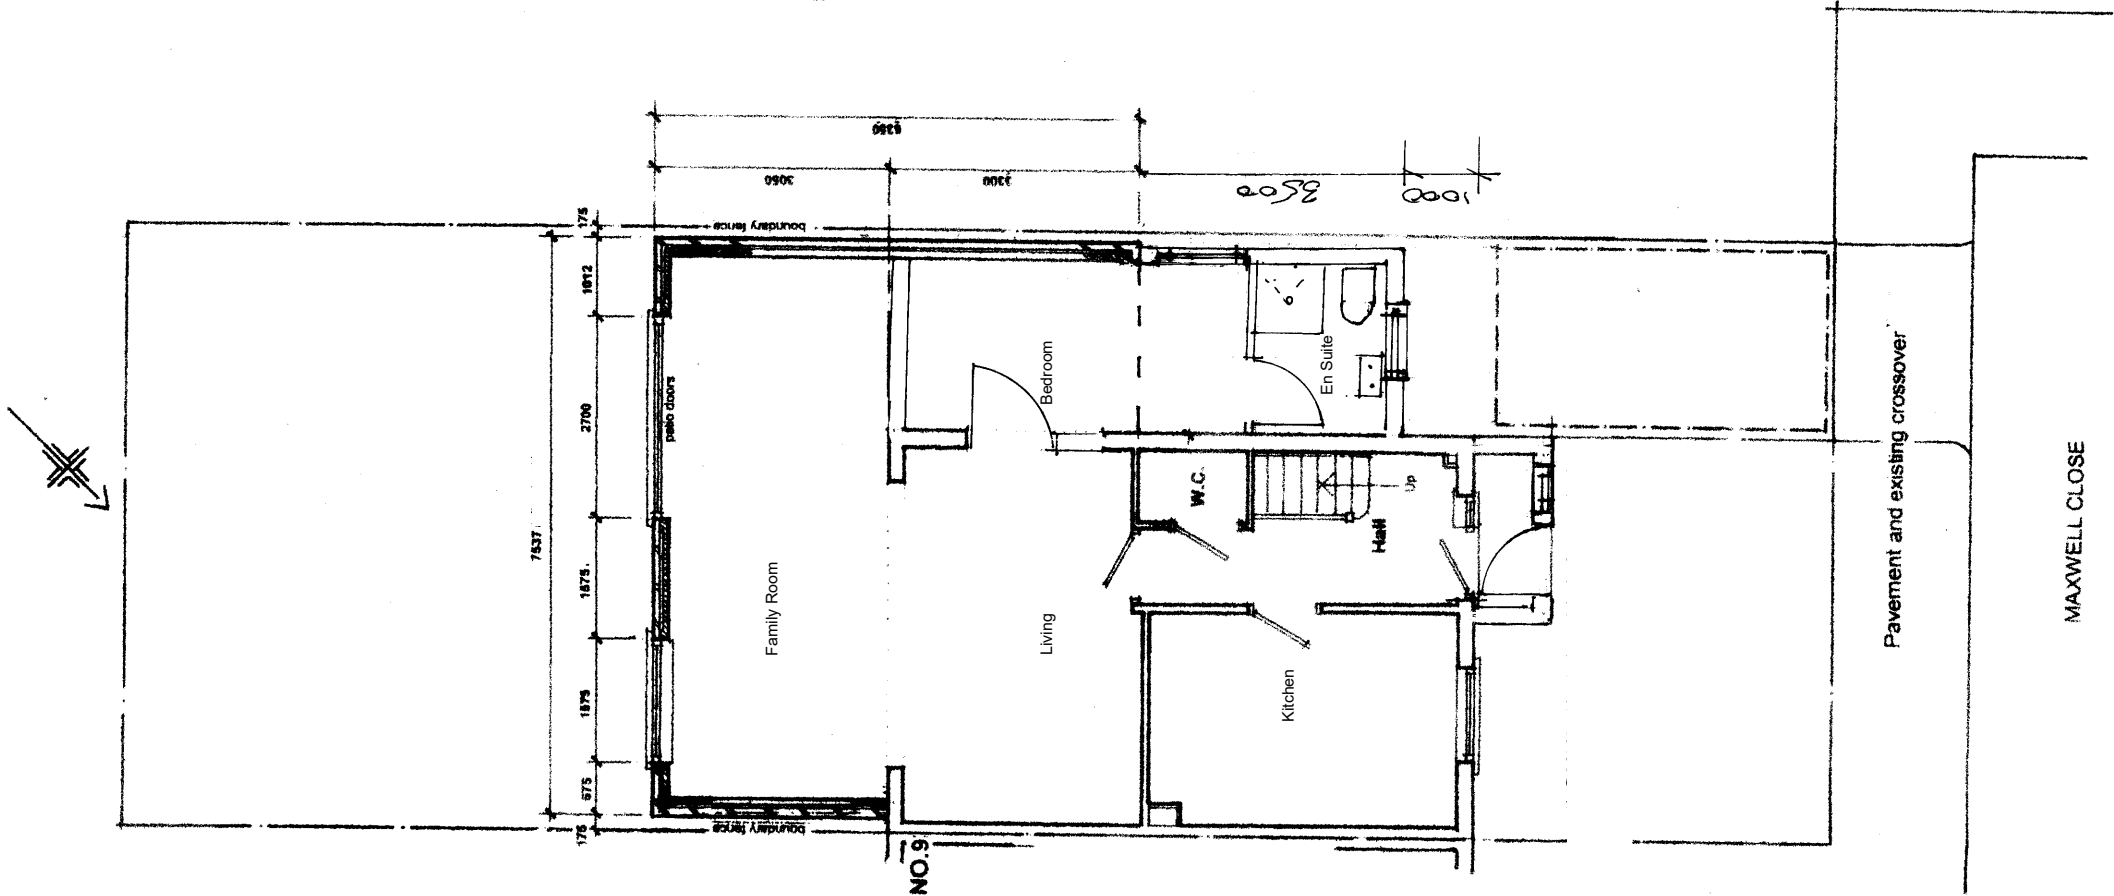


Proposed Ground Floor Plan


MAXWELL CLOSE

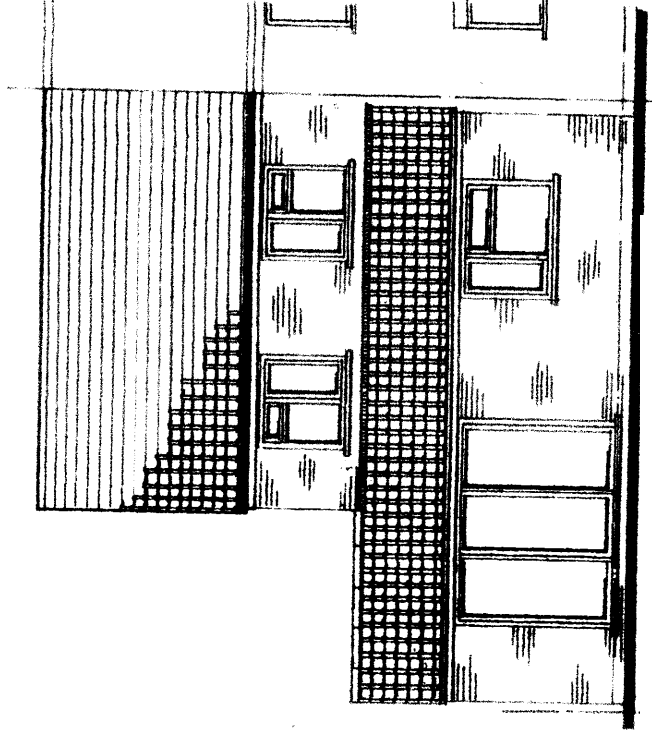


Proposed Rear Elevation

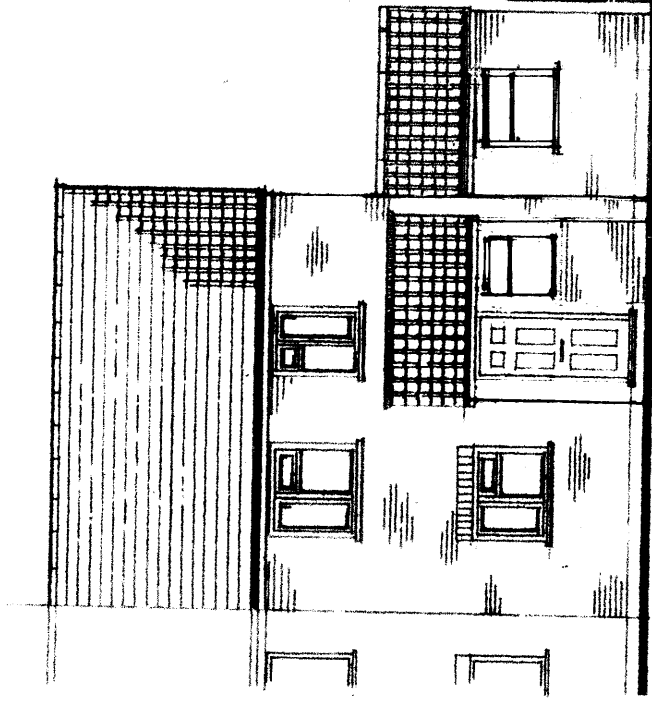

Proposed Front Elevation

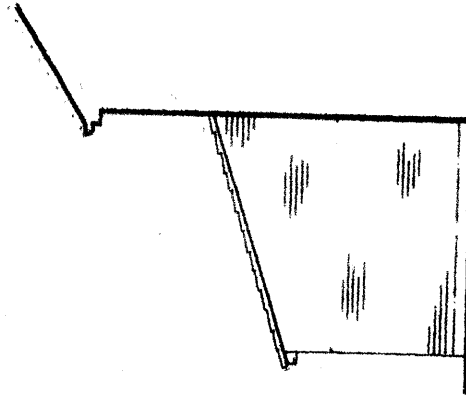

Proposed Side Elevation
(from No 9)

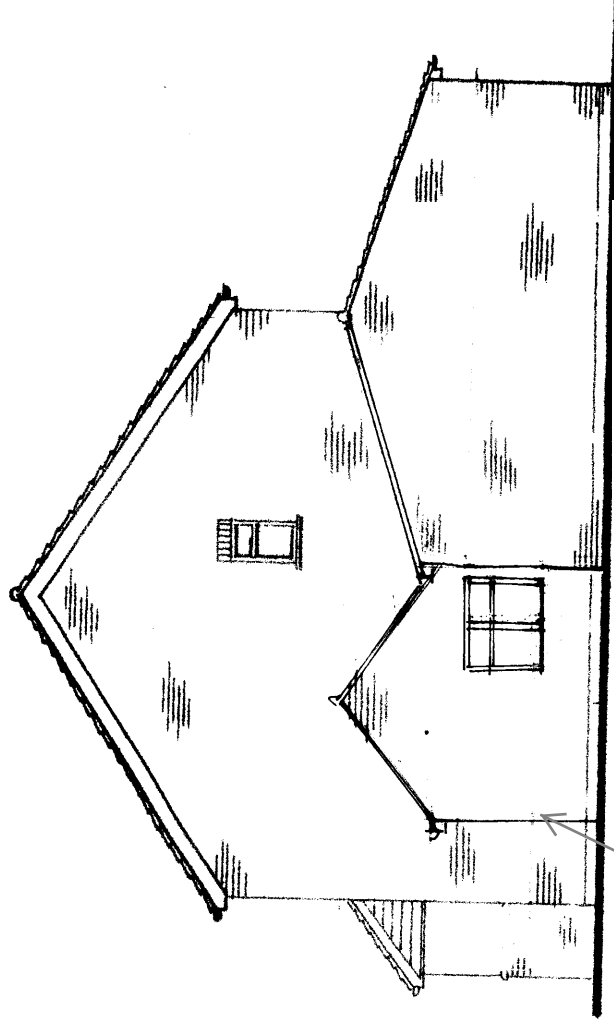

Proposed Side Elevation

Brickwork and roof tiles
and window to match
existing

10 Maxwell Close, Hayes UB3 3DX
Proposed Single Storey Part Side Extension
Proposed Plans and Elevations

Scale: 1:100@A3

Drg No: MC-02

Date: 28-03 2022