




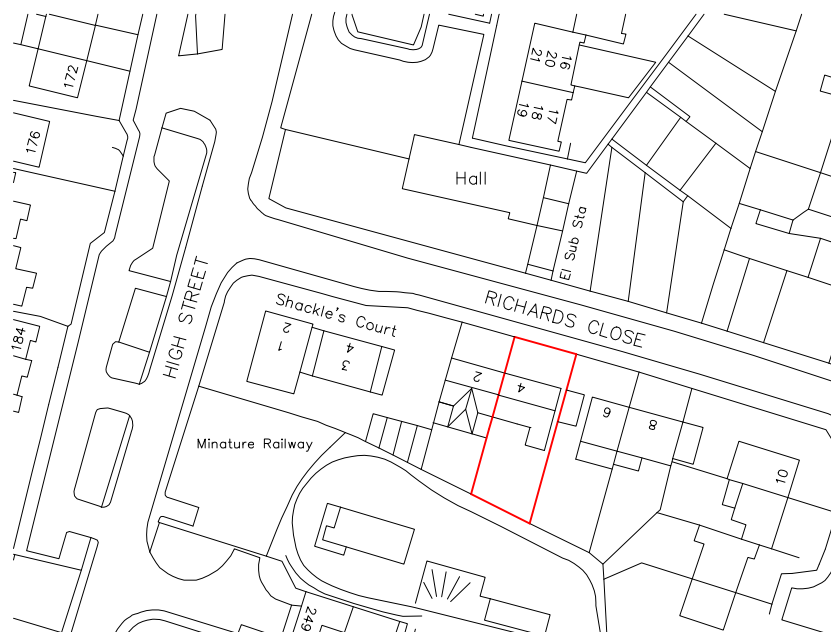

LOCATION PLAN
Scale 1:1250

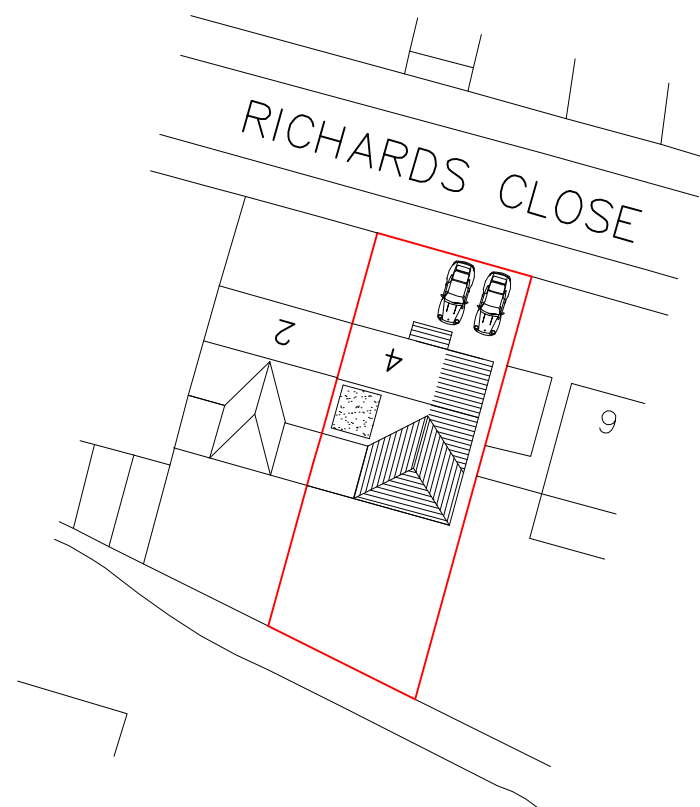

SITE PLAN
Scale 1:500

 

These drawings should be approved by local Authority		
No dimensions to be scaled from this drawing. All dimensions to be checked on site. This drawing is copyright and should not be reproduced without permission of the Architects		
Rev	Description	
A	Amendment	
Project		
4 Richards Close HARLINGTON UB3 5EA		
Drawing		
Site and Location Plan		
SCALE As Shown	Date	Drawing no. 18_91_07