


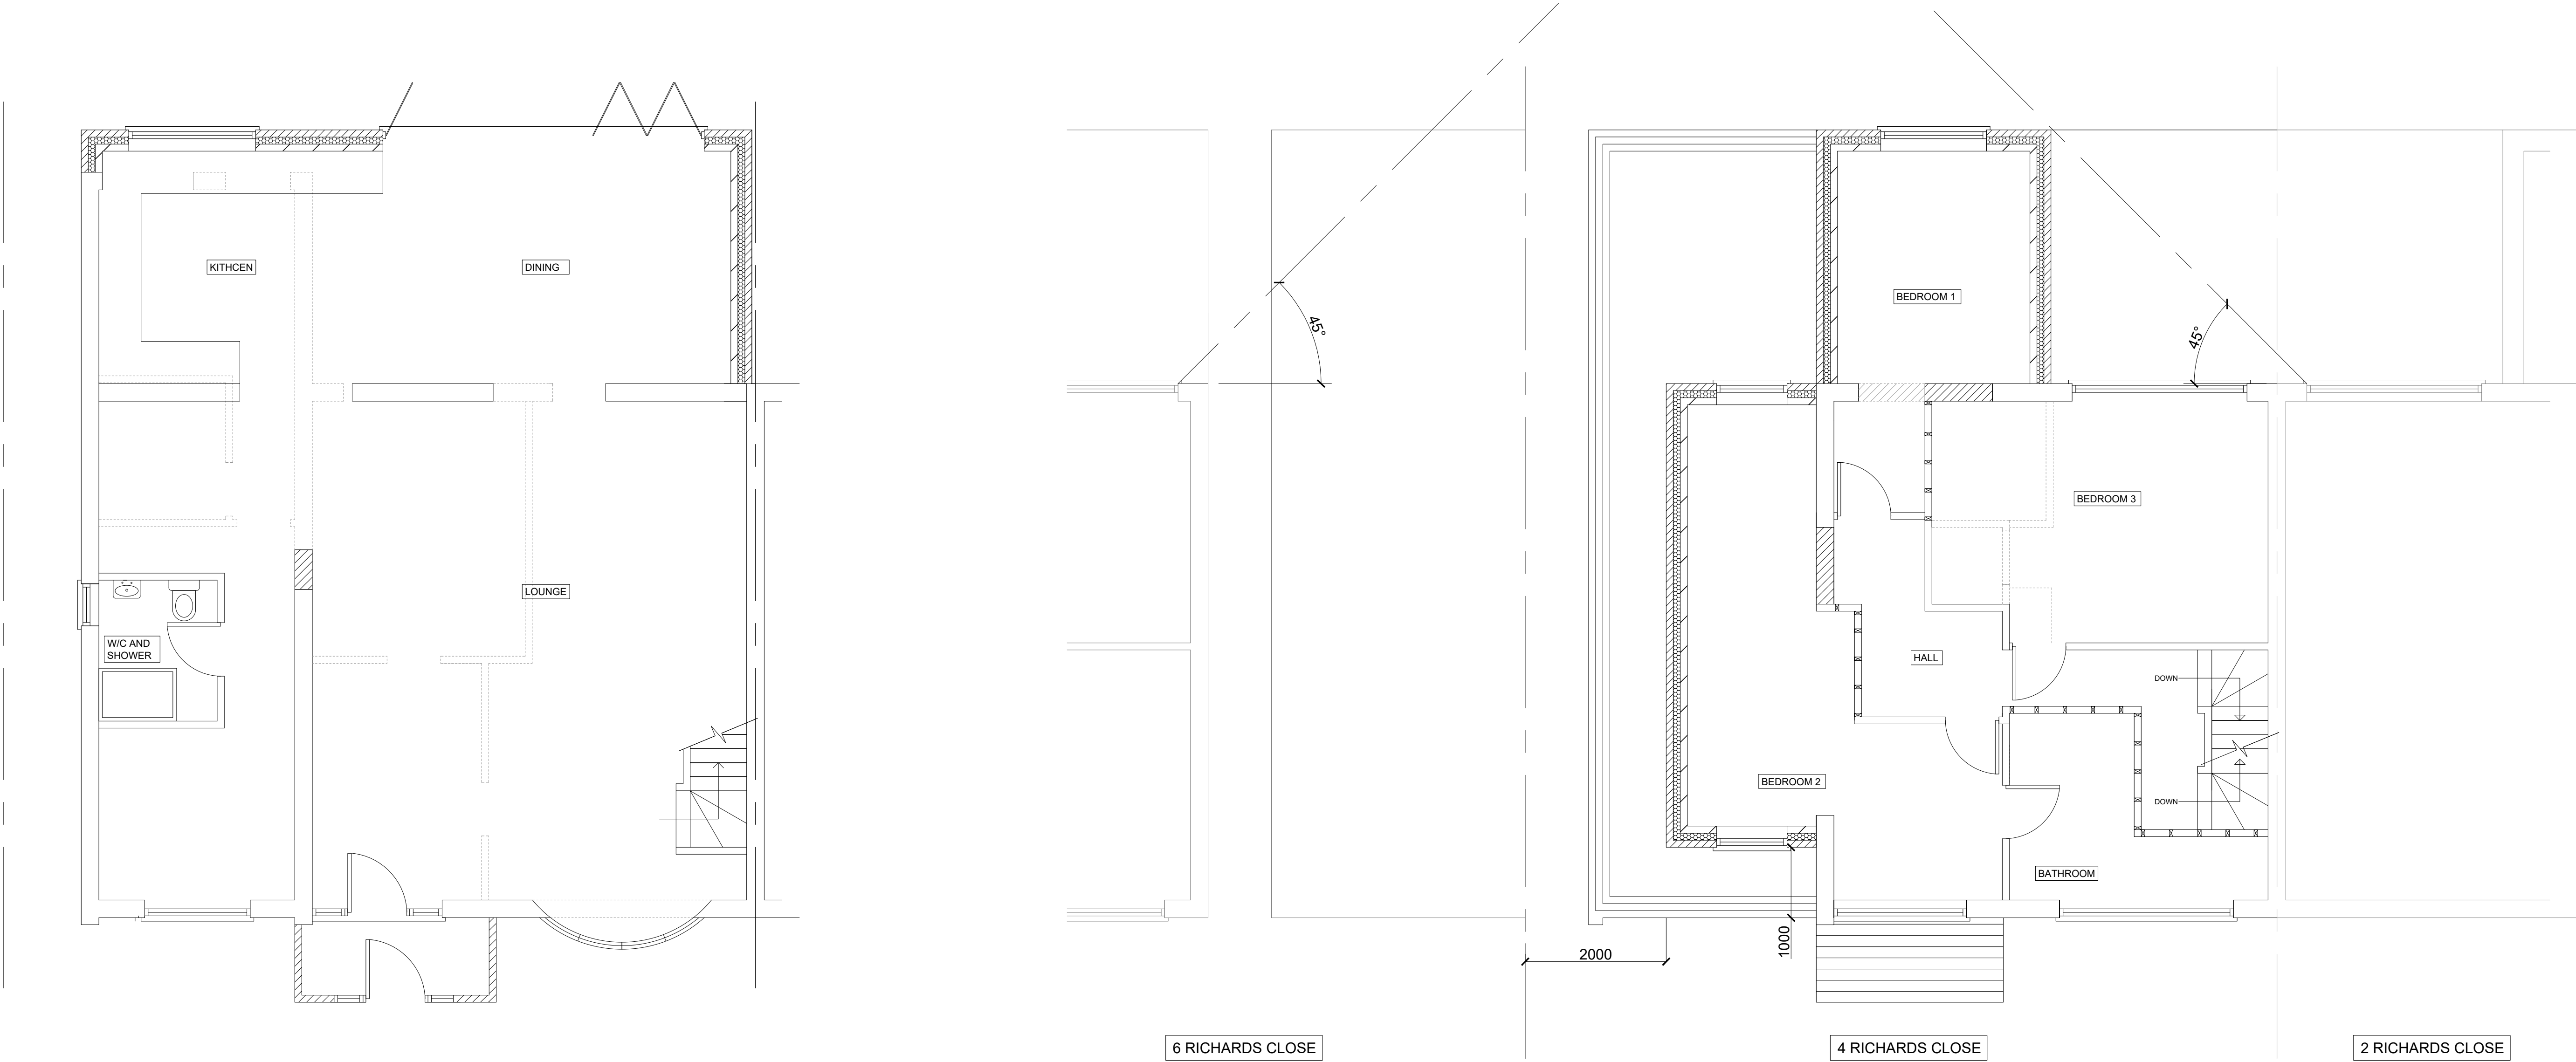

PROPOSED GROUND FLOOR PLAN
Scale 1:50


PROPOSED FIRST FLOOR PLAN
Scale 1:50




PROPOSED FRONT ELEVATION
Scale 1:100




PROPOSED REAR ELEVATION
Scale 1:100

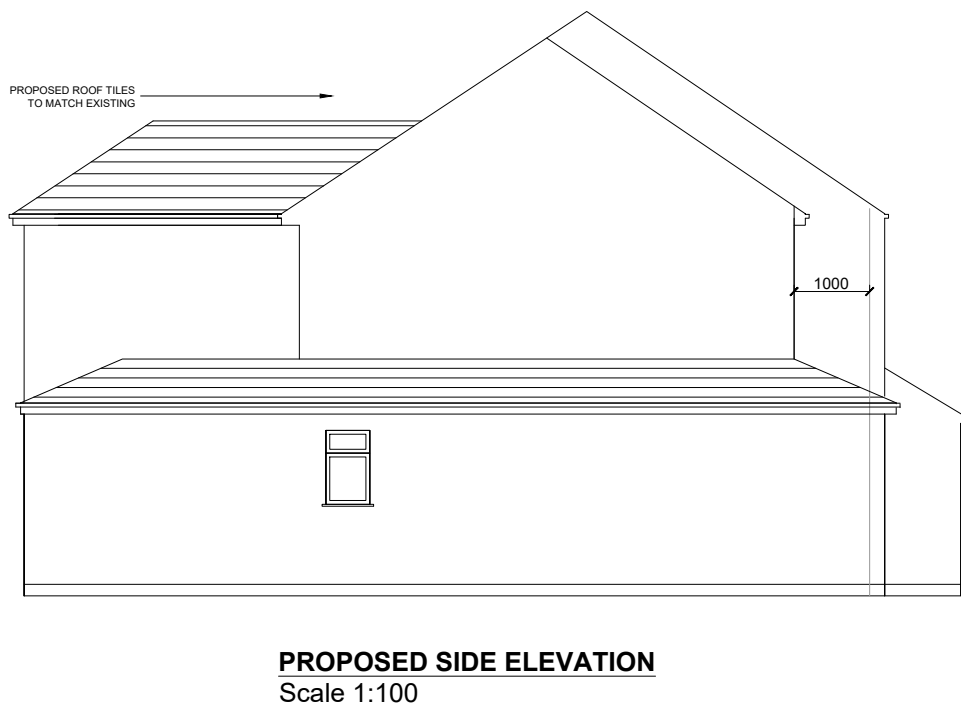


PROPOSED SIDE ELEVATION
Scale 1:100

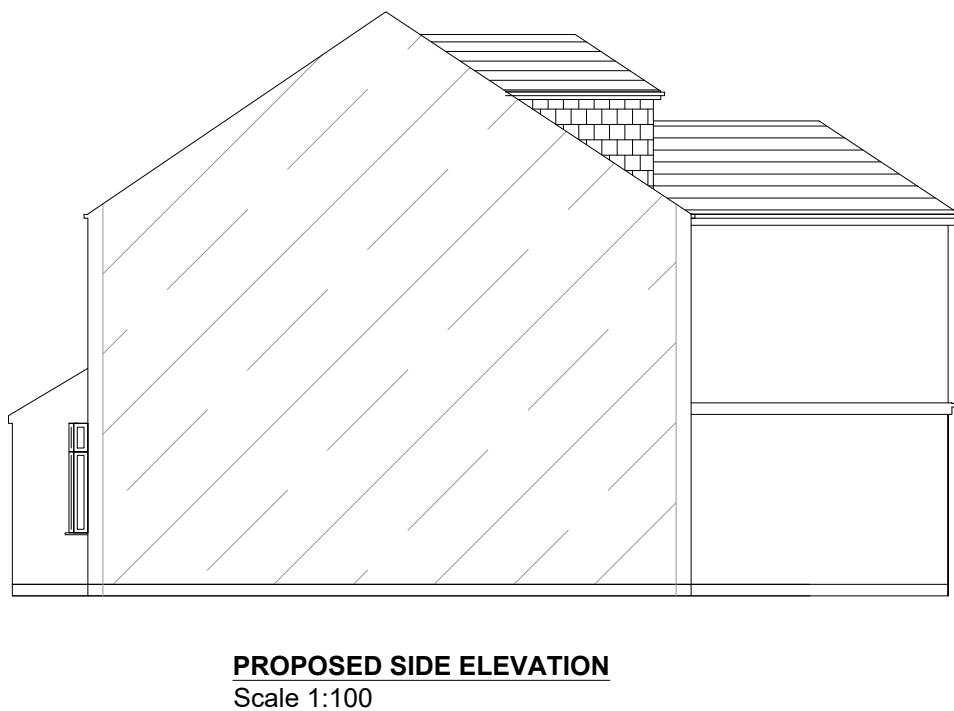

PROPOSED SIDE ELEVATION
Scale 1:100

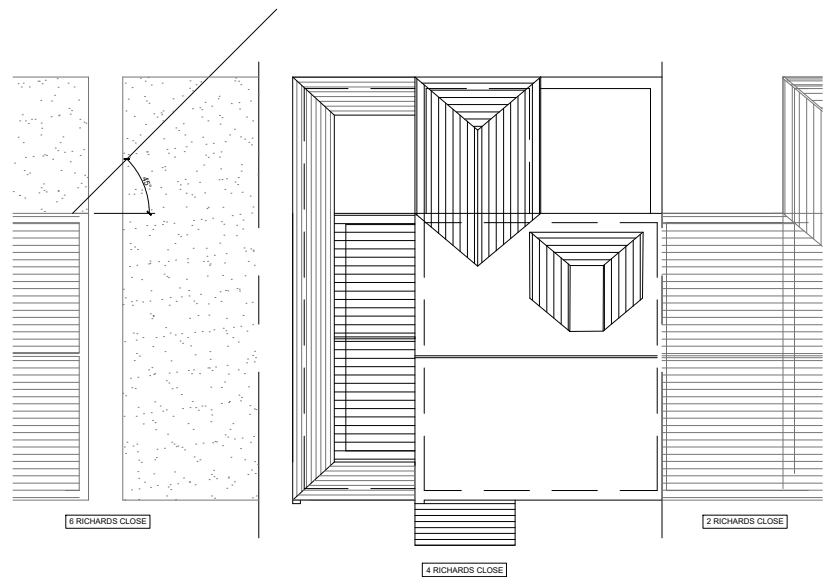

PROPOSED ROOF PLAN
Scale 1:200

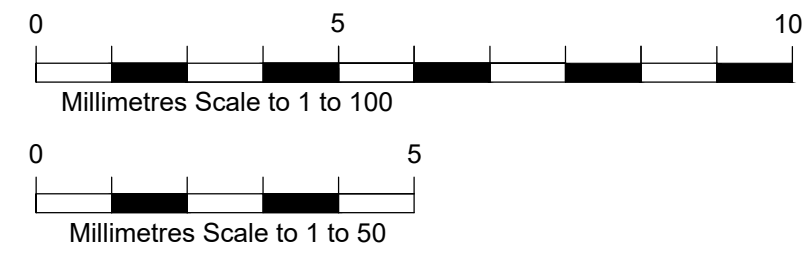

These drawings should be approved by local Authority
No dimensions to be scaled from this drawing. All dimensions to be checked on site.
This drawing is copyright and should not be reproduced without permission of the Architects

Rev	Description
A	Amendment
B	Amendment

Project

4 Richards Close
HARLINGTON
UB3 5EA

Drawing

Proposed Plans and Elevations

SCALE As Shown	Date	Drawing no. 18_91_08
-------------------	------	-------------------------