



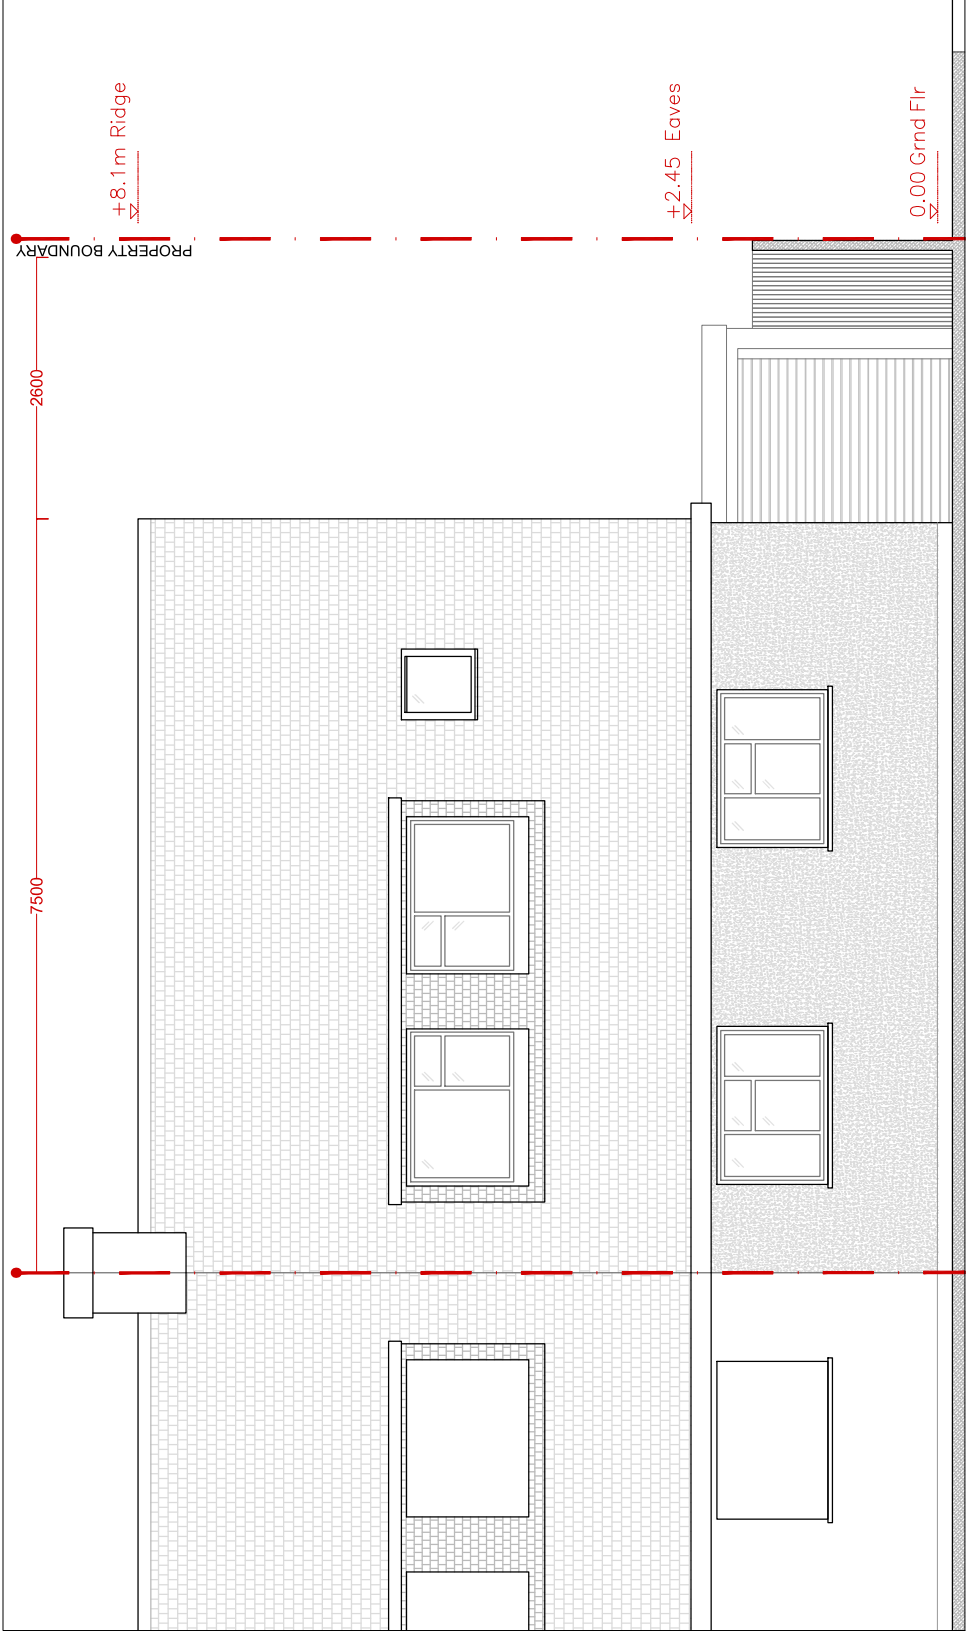

PRE-PLANNING DRAWINGS

E-01 EXISTING FRONT ELEVATION  
00

07 HOYLAKES CRESCENT

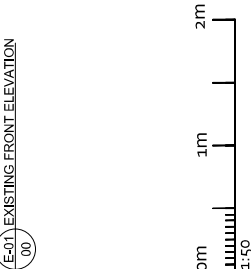

**COHABIT** DESIGN COOPERATIVE

4 TWEEDDALE GROVE, JCKENHAM, VIC 3083  
t: +61(0)788 447 0033 e: cohbit.design@gmail.com

PROJECT 07 HOYLAKES CRESCENT JCKENHAM  
EXTENSION & REFURBISHMENT

TITLE PLANS & ELEVATIONS

CLIENT M. WOODHOUSE, R. SUTTON

DATE JULY 2021 DWG/REV NO. EX01-00

SCALE 1:50 FRONT ELEV