



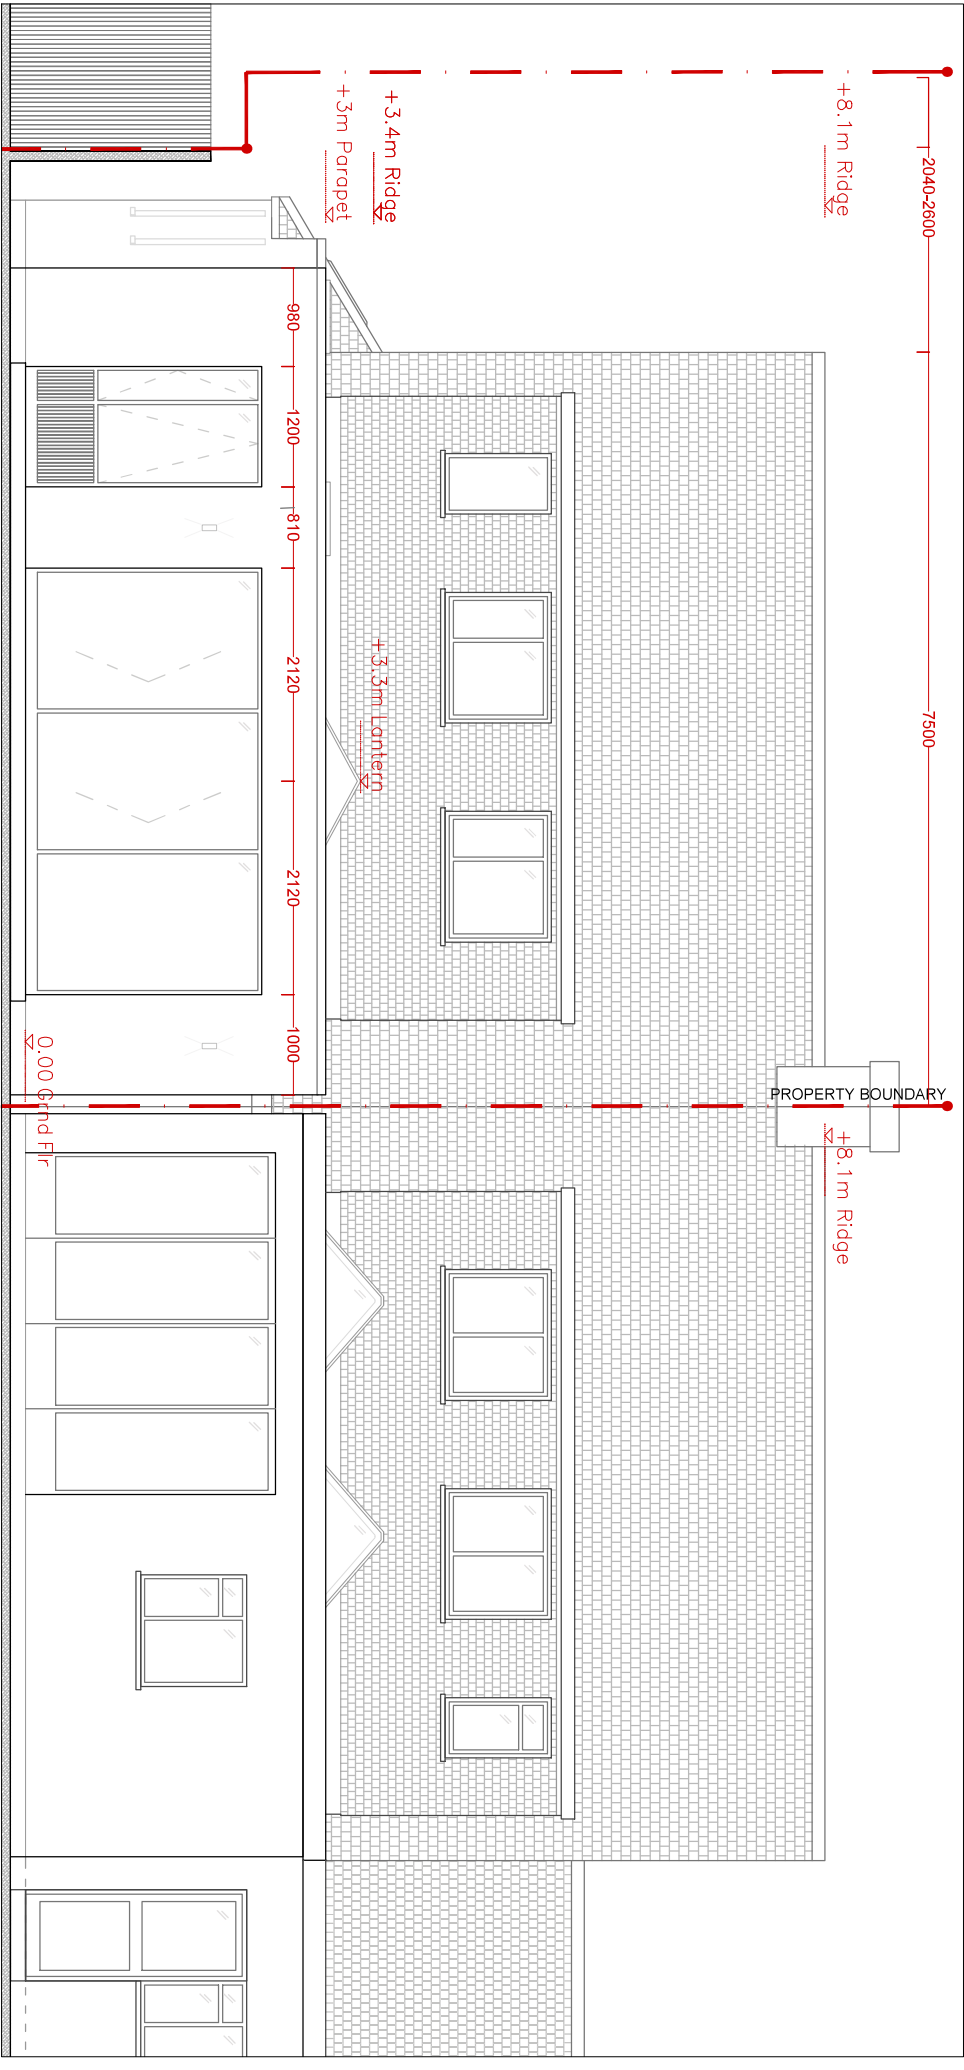

07 HOYLAK CRESCENT

PLANNING APPLICATION DRAWINGS

P-02 PROPOSED REAR ELEVATION
00

 

COHABIT DESIGN COOPERATIVE	
4 TWEEDDALE GROVE, ICKENHAM, UB10 8TT	
t: +44(0)788 447 0033 e: cohability.design@gmail.com	
PROJECT 07 HOYLAK CRESCENT, ICKENHAM	
EXTENSION & REFURBISHMENT	
TITLE REAR ELEVATION, PROPOSED	
CLIENT M. WOODHOUSE, R. SUTTON	
DATE JAN 2022 DWG/REV NO. PRO-00	
SCALE 1:50 REAR ELEV	