


NOTES:
All dimensions must be checked on site and set out before the start of the building work.

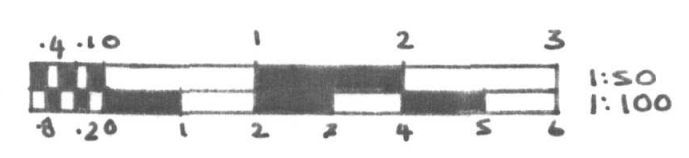

Revisions	
Date	Revisions
A	

© copyright

- 9 FEB 2015

Client
Mr. A. McPherson.


Job Title
Rear Extension
and Front Porch
Existing Details.

Drawing Title
131, Cardinal Road,
Ruislip.

Scale 1:50 1:100

Date Jan. 2015 Drawn by


Drg No. AM/131/00 Rev.

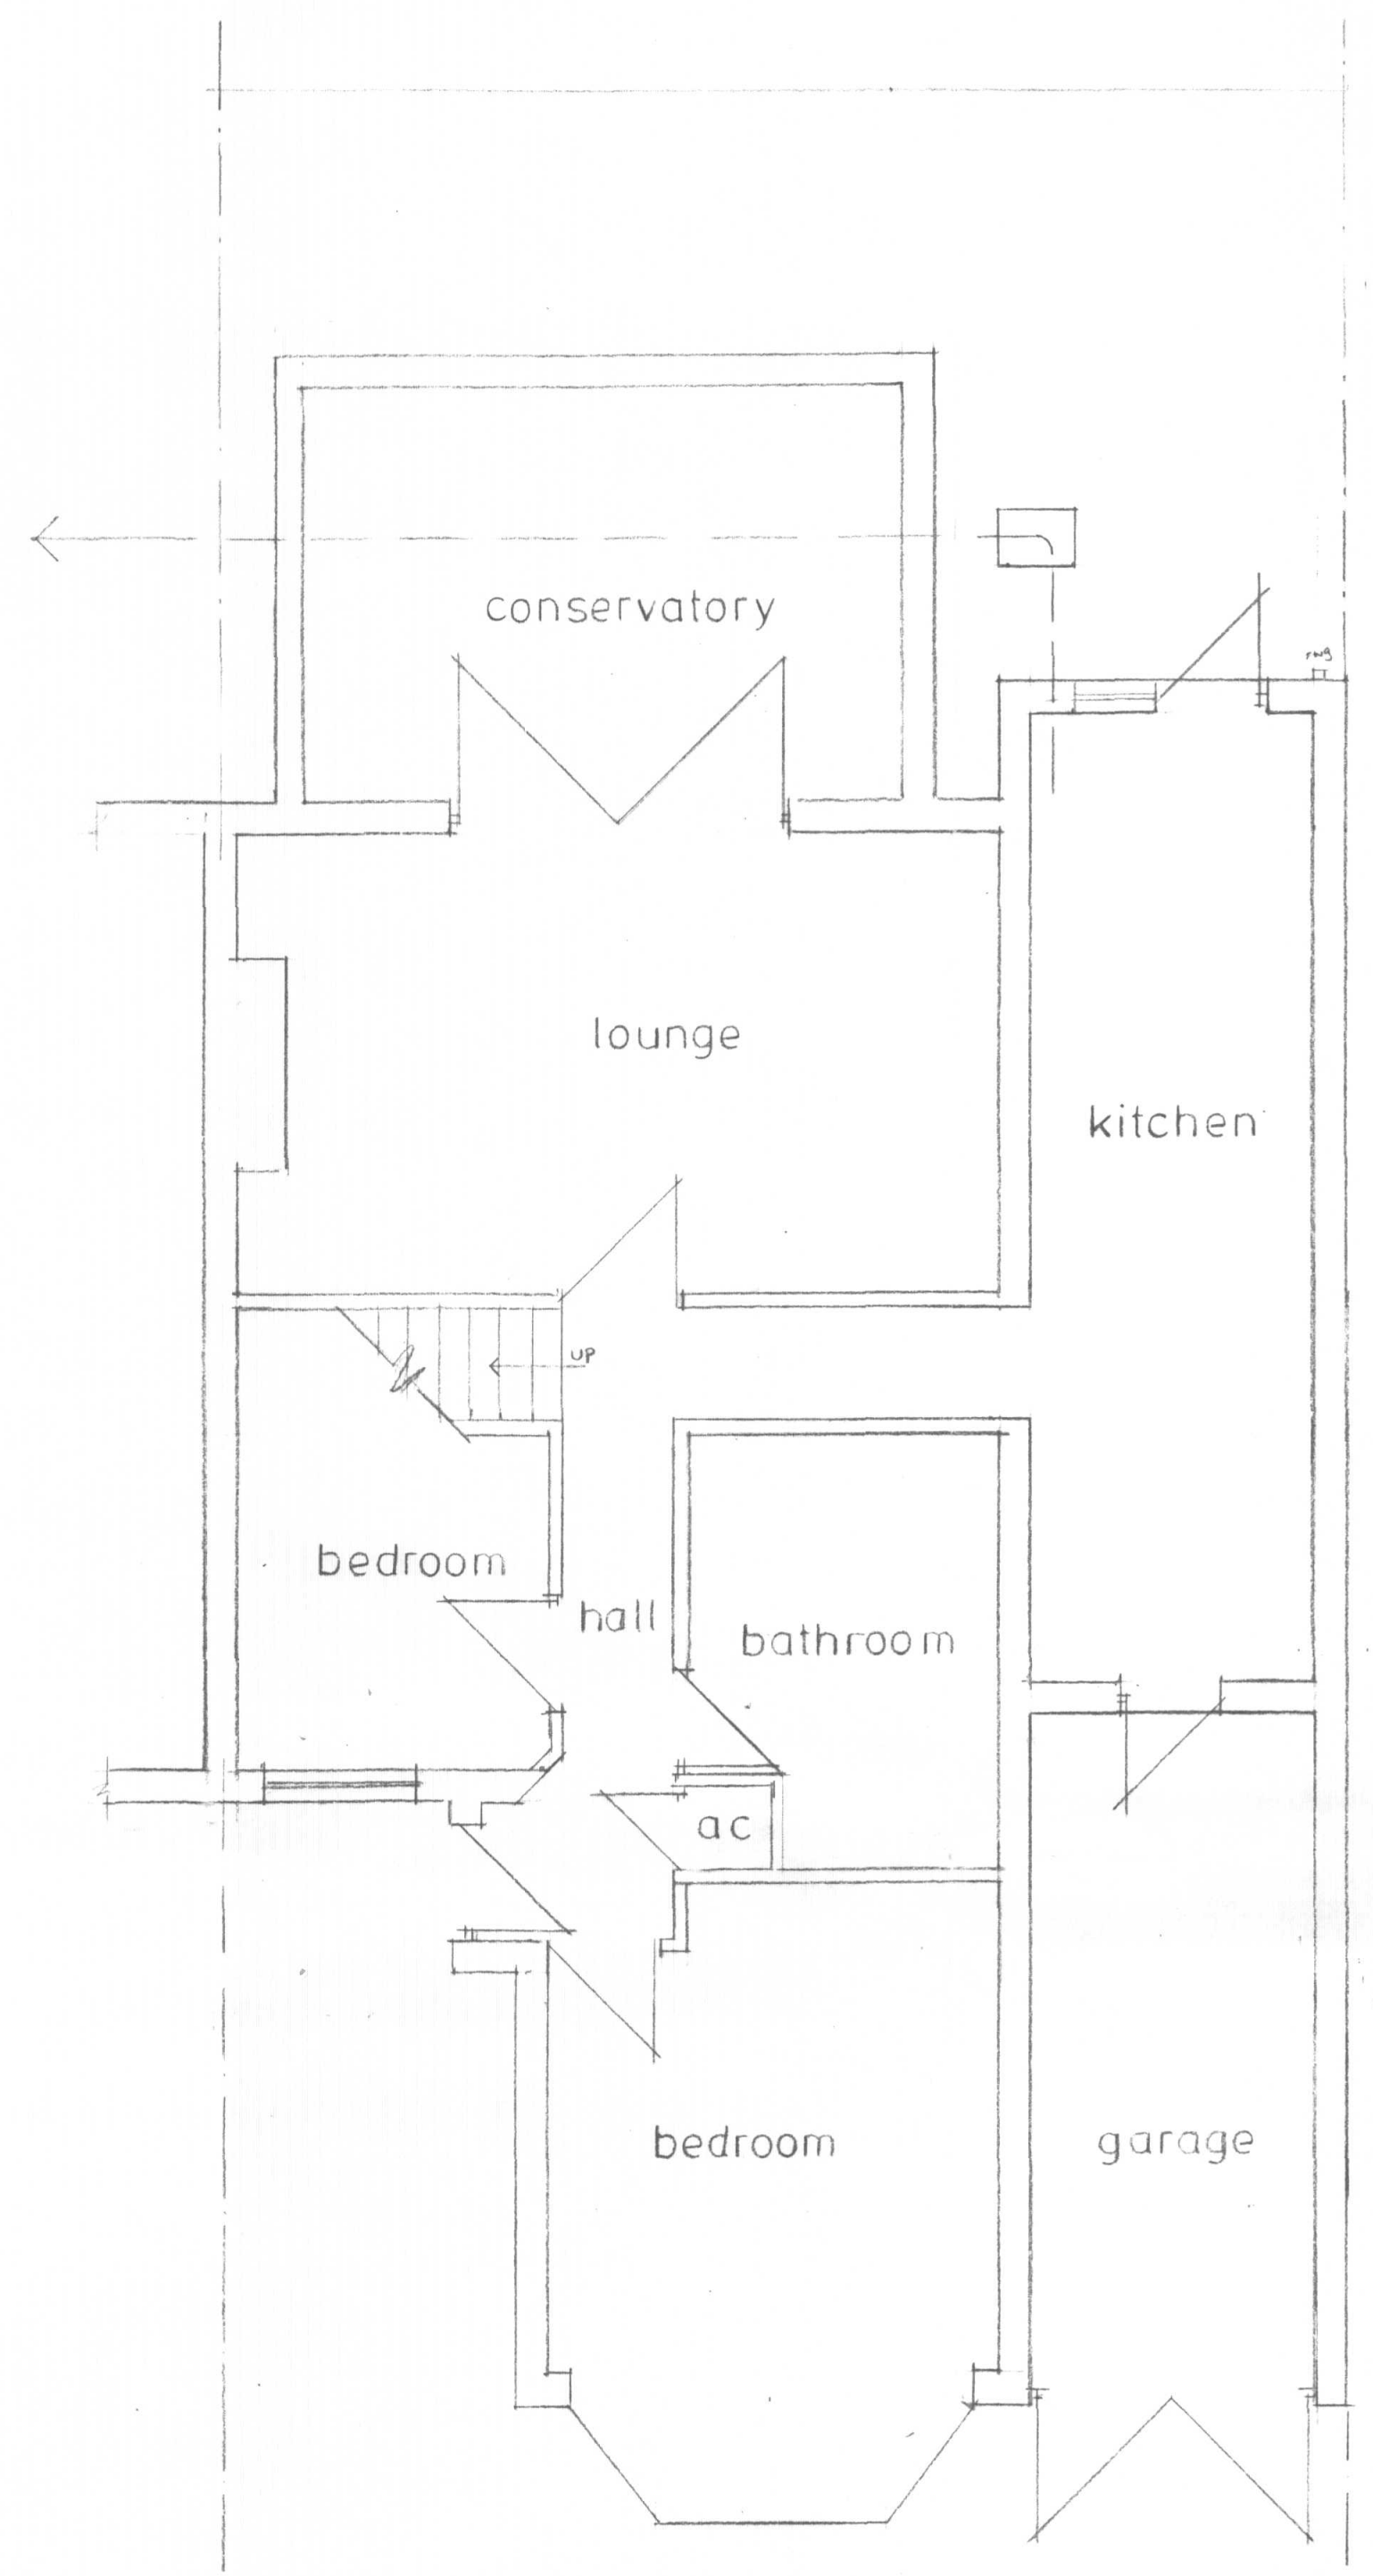


Ground Floor Plan



Rear Elevation

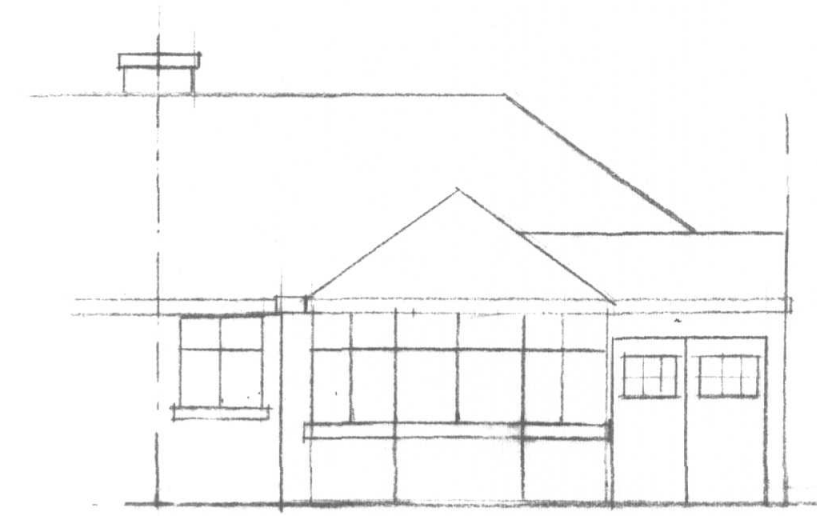

Front Elevation

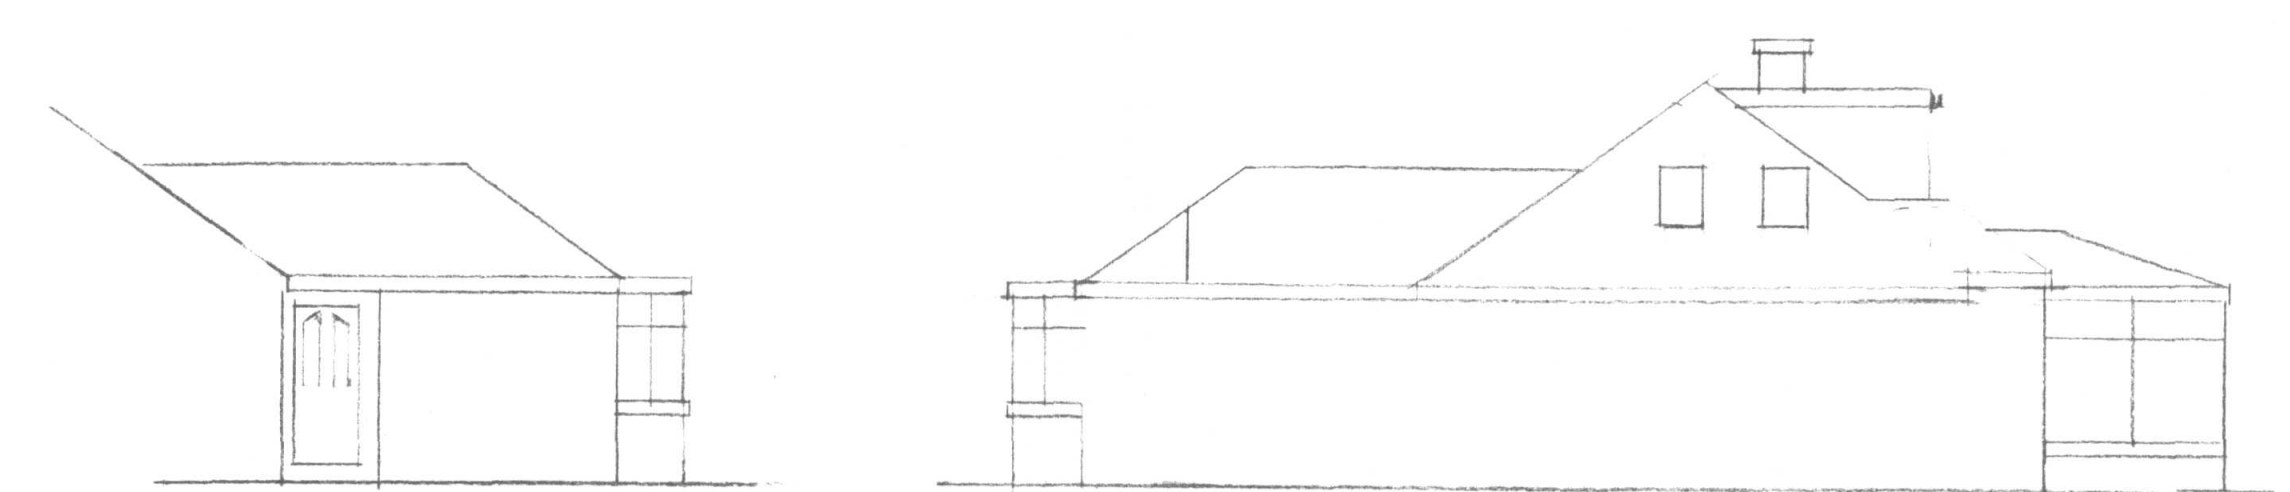

Side Elevations