



NOTES:
All dimensions must be checked on site ~~and not~~
~~based on this drawing.~~

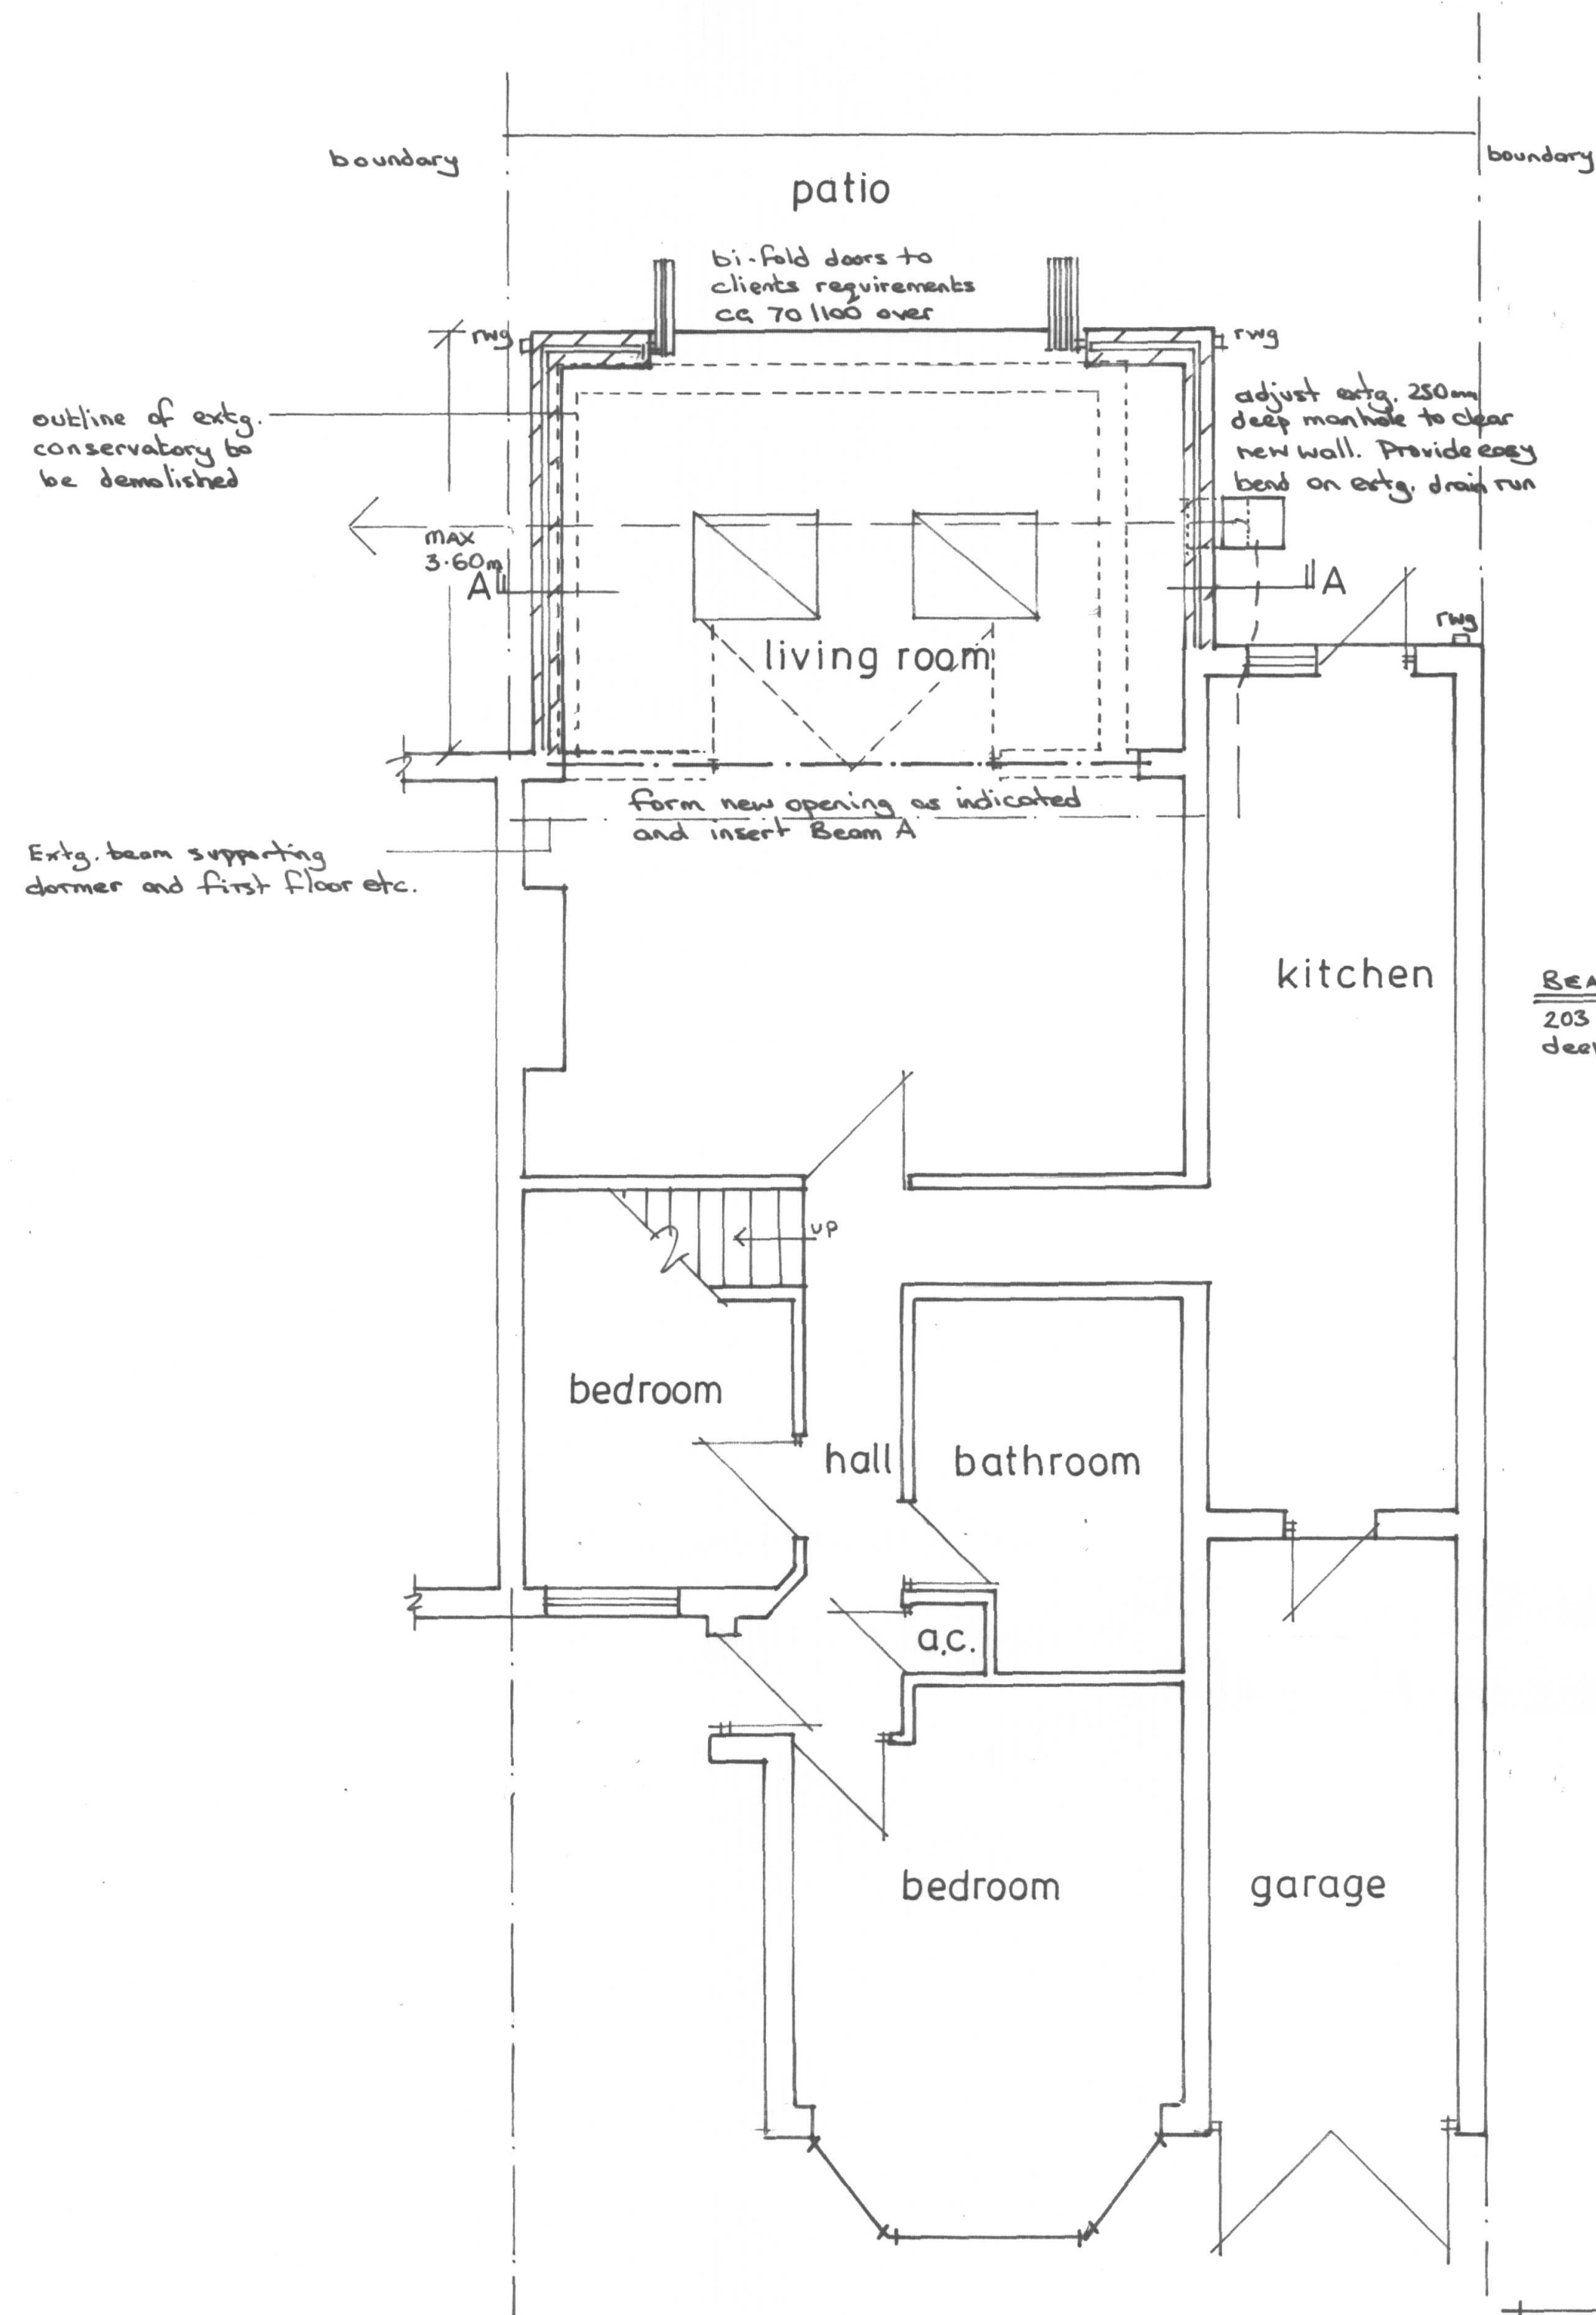


BEAM A:
203 x 102 x 28kg UB on 225 x 225 x 150mm
deep concrete padstones.

NO PART OF ANY WORKS TO
ENCROACH OVER BOUNDARY

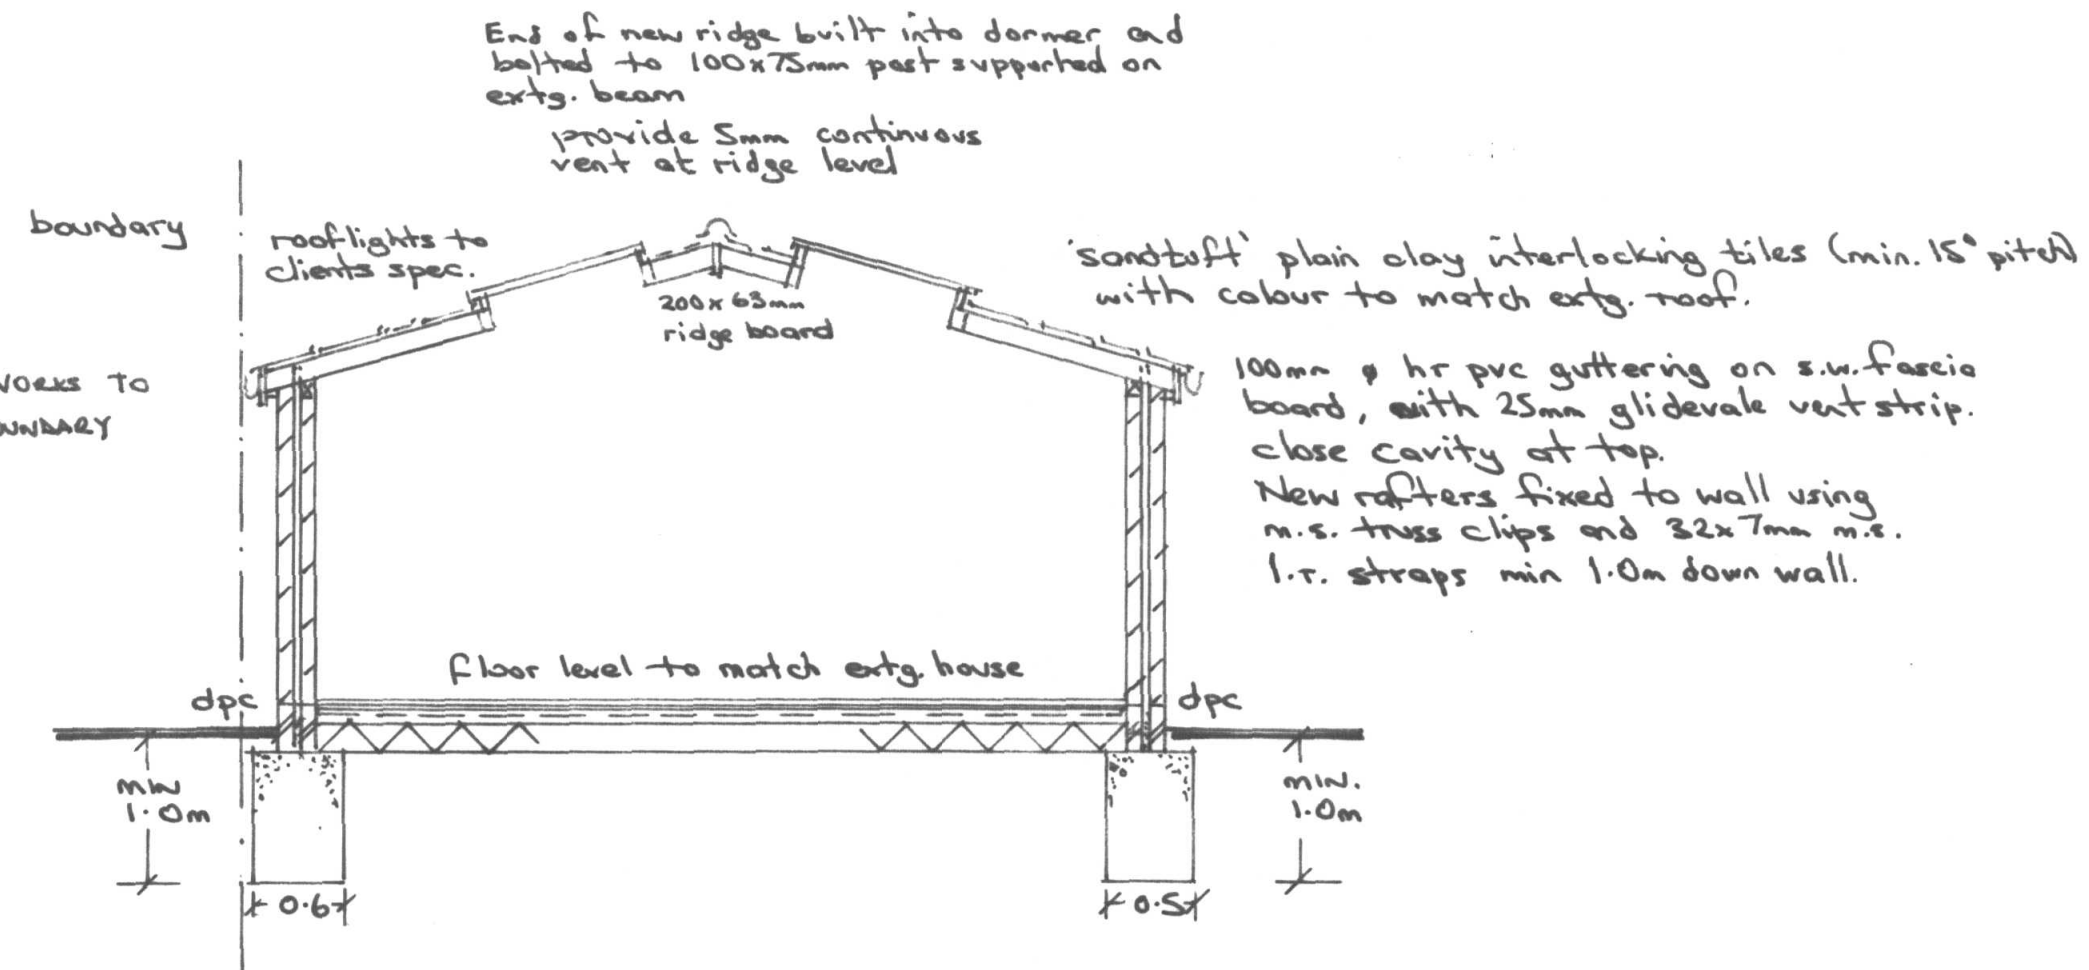

Section A-A

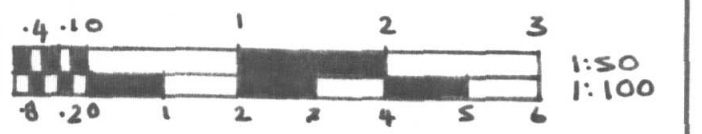

Date	Revisions

© copyright

- 9 FEB 2015

Client
Mr. A. McPherson.

Job Title
Rear Extension


Drawing Title
131, Cardinal Road,
Ruislip.

Scale 1:50 1:100


Date Jan. 2015 Drawn by

Drg No.
AM/131/01

Rev.

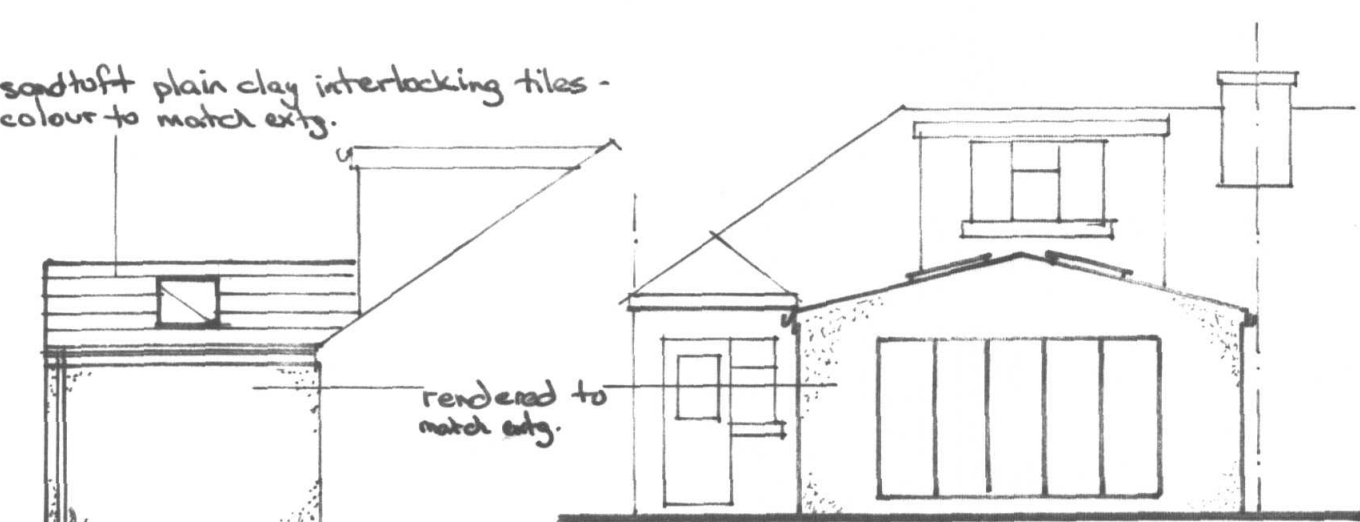


Side Elevation

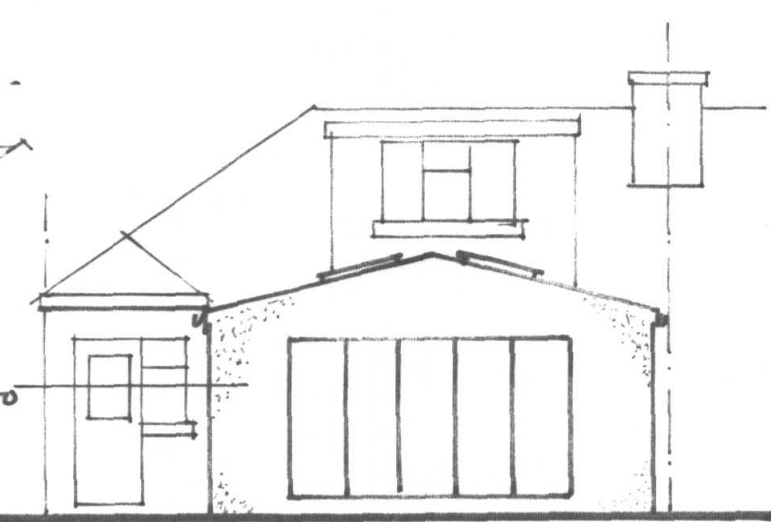


Rear Elevation



Front Elevation

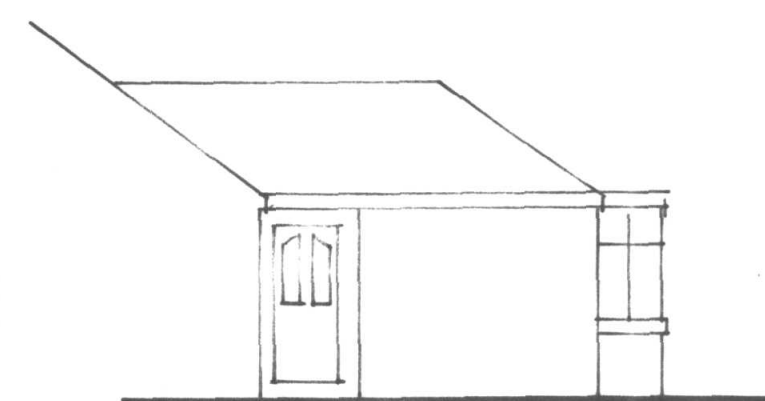

Side Elevations

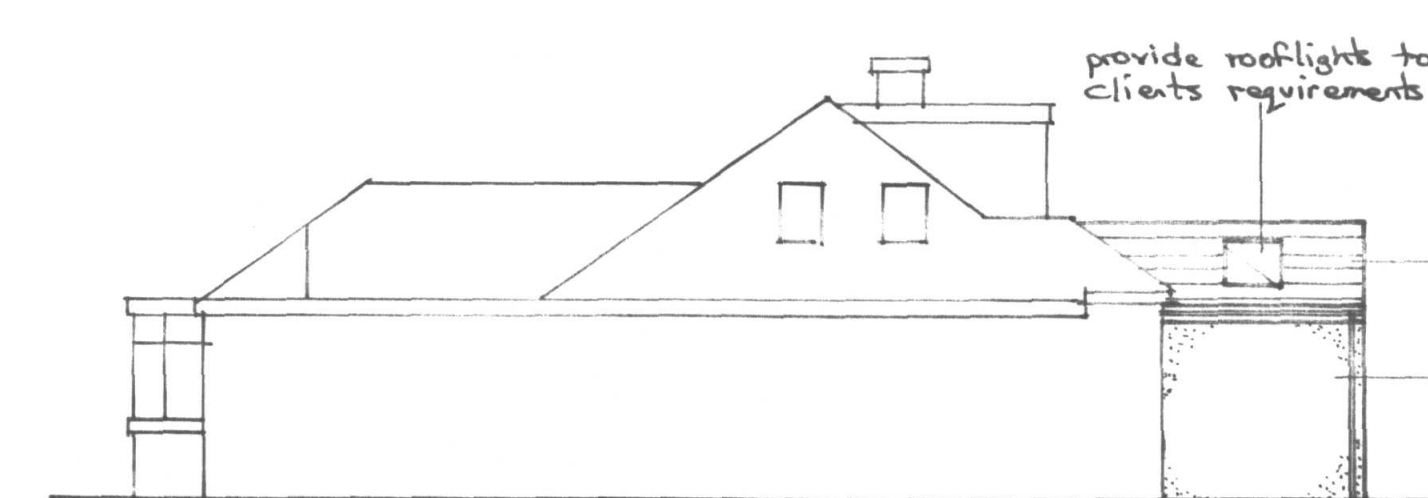

provide rooflight to
clients requirements

'sandtoft' plain clay
interlocking tiles, colour
to match extg.
rendered to
match existing

ALL EXTERNAL FINISHES TO MATCH EXISTING
ALL INTERNAL FINISHES TO CLIENTS SPECIFICATION