

Phasing Strategy:


Mobilisation and Site Clearance
Target Implementation Date 01.06.2018 - 16.07.2018

Phase 1:
Basement Construction to Blocks 3-7
Target Implementation Date 16.07.2018 - 30.04.2019

Phase 2:
Blocks 1&2 Substructure, Superstructure, Envelope & External works
Target Implementation Date 30.07.2018 - 30.08.2019

Phase 3:
Blocks 3,4&5 Substructure, Superstructure, Envelope & External works
Target Implementation Date 29.04.2019 - 28.08.2019

Phase 4:
Blocks 6&7 Substructure, Superstructure, Envelope & External works
Target Implementation Date 07.10.2019 - 20.11.2020

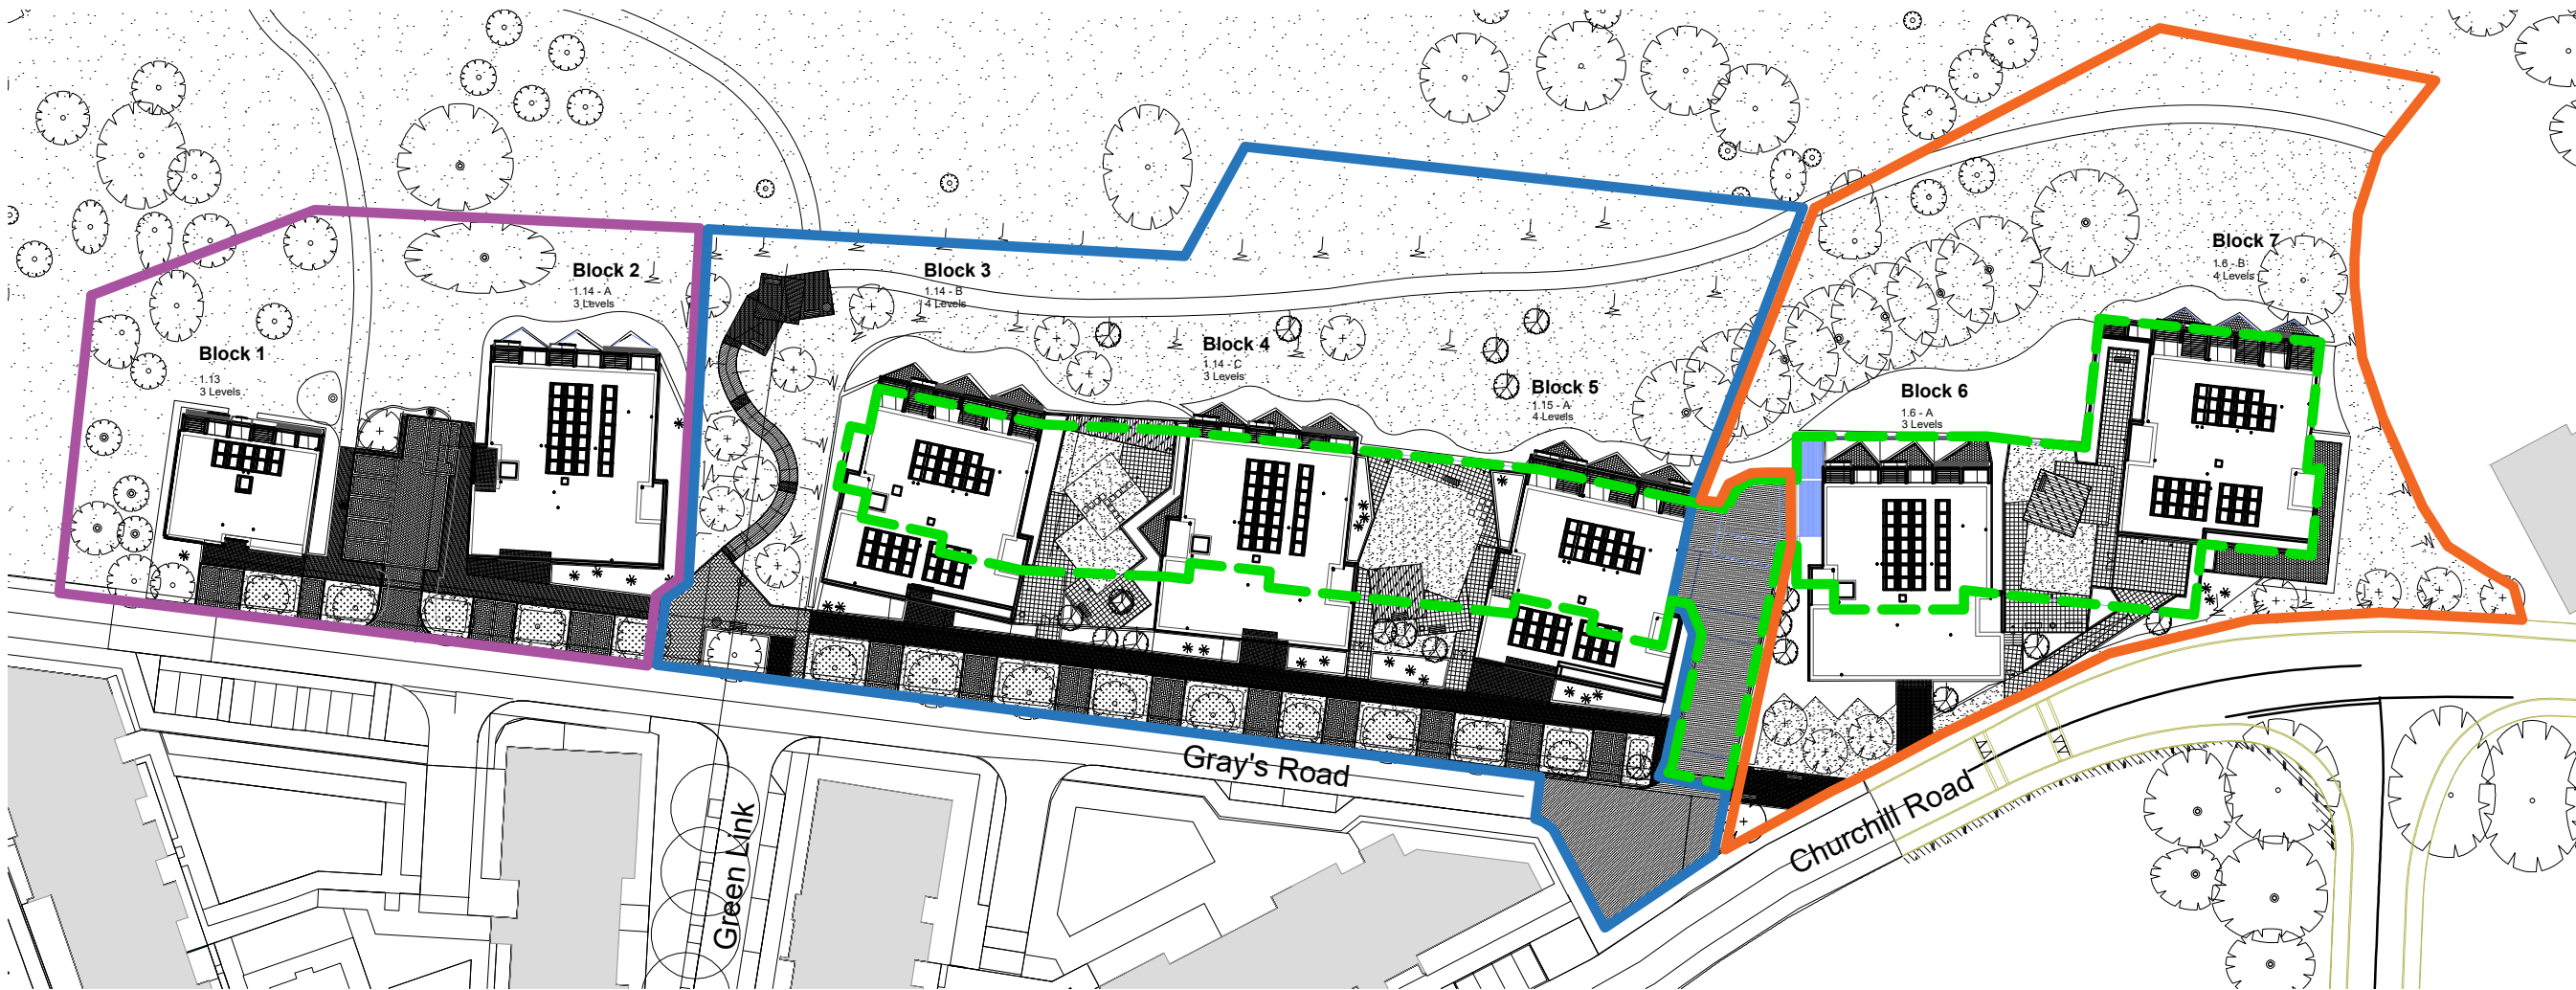

01 PROPOSED PHASING - SITE PLAN
NTS

notes
Copyright : the copyright of this drawing is vested in Fraser Brown MacKenna Architects Ltd. It shall not be used without permission by anyone for any purpose. Do not scale drawings - use figured dimensions only. All dimensions to be verified and checked on site. Read the drawing in conjunction with all related drawings and specifications. Notify architect immediately of any discrepancy found therein.

drawing notes
Plan AA6352-2006 (09/12/16 issue) by PRP architects referenced as base drawing. Phasing strategy annotation and notes only by FBM architects.

REV | BY | CHKD | DATE | AMENDMENT DETAILS

REV | BY | CHKD | DATE | AMENDMENT DETAILS

project
The Dice
St Andrew's Park

client
St Modwen Homes

FraserBrownMacKennaArchitects
15-18 Featherstone St. London EC1Y 8SL www.fbmarchitects.com
T:020 7251 0543

drawing title
Proposed Phasing Strategy
Site Plan

SKETCH

scale NTS@A3	drawn by SH	checked by FBM	date ©08/05/2018
project	status	revision	
DRAWING NUMBER	1049 PL SK01		