


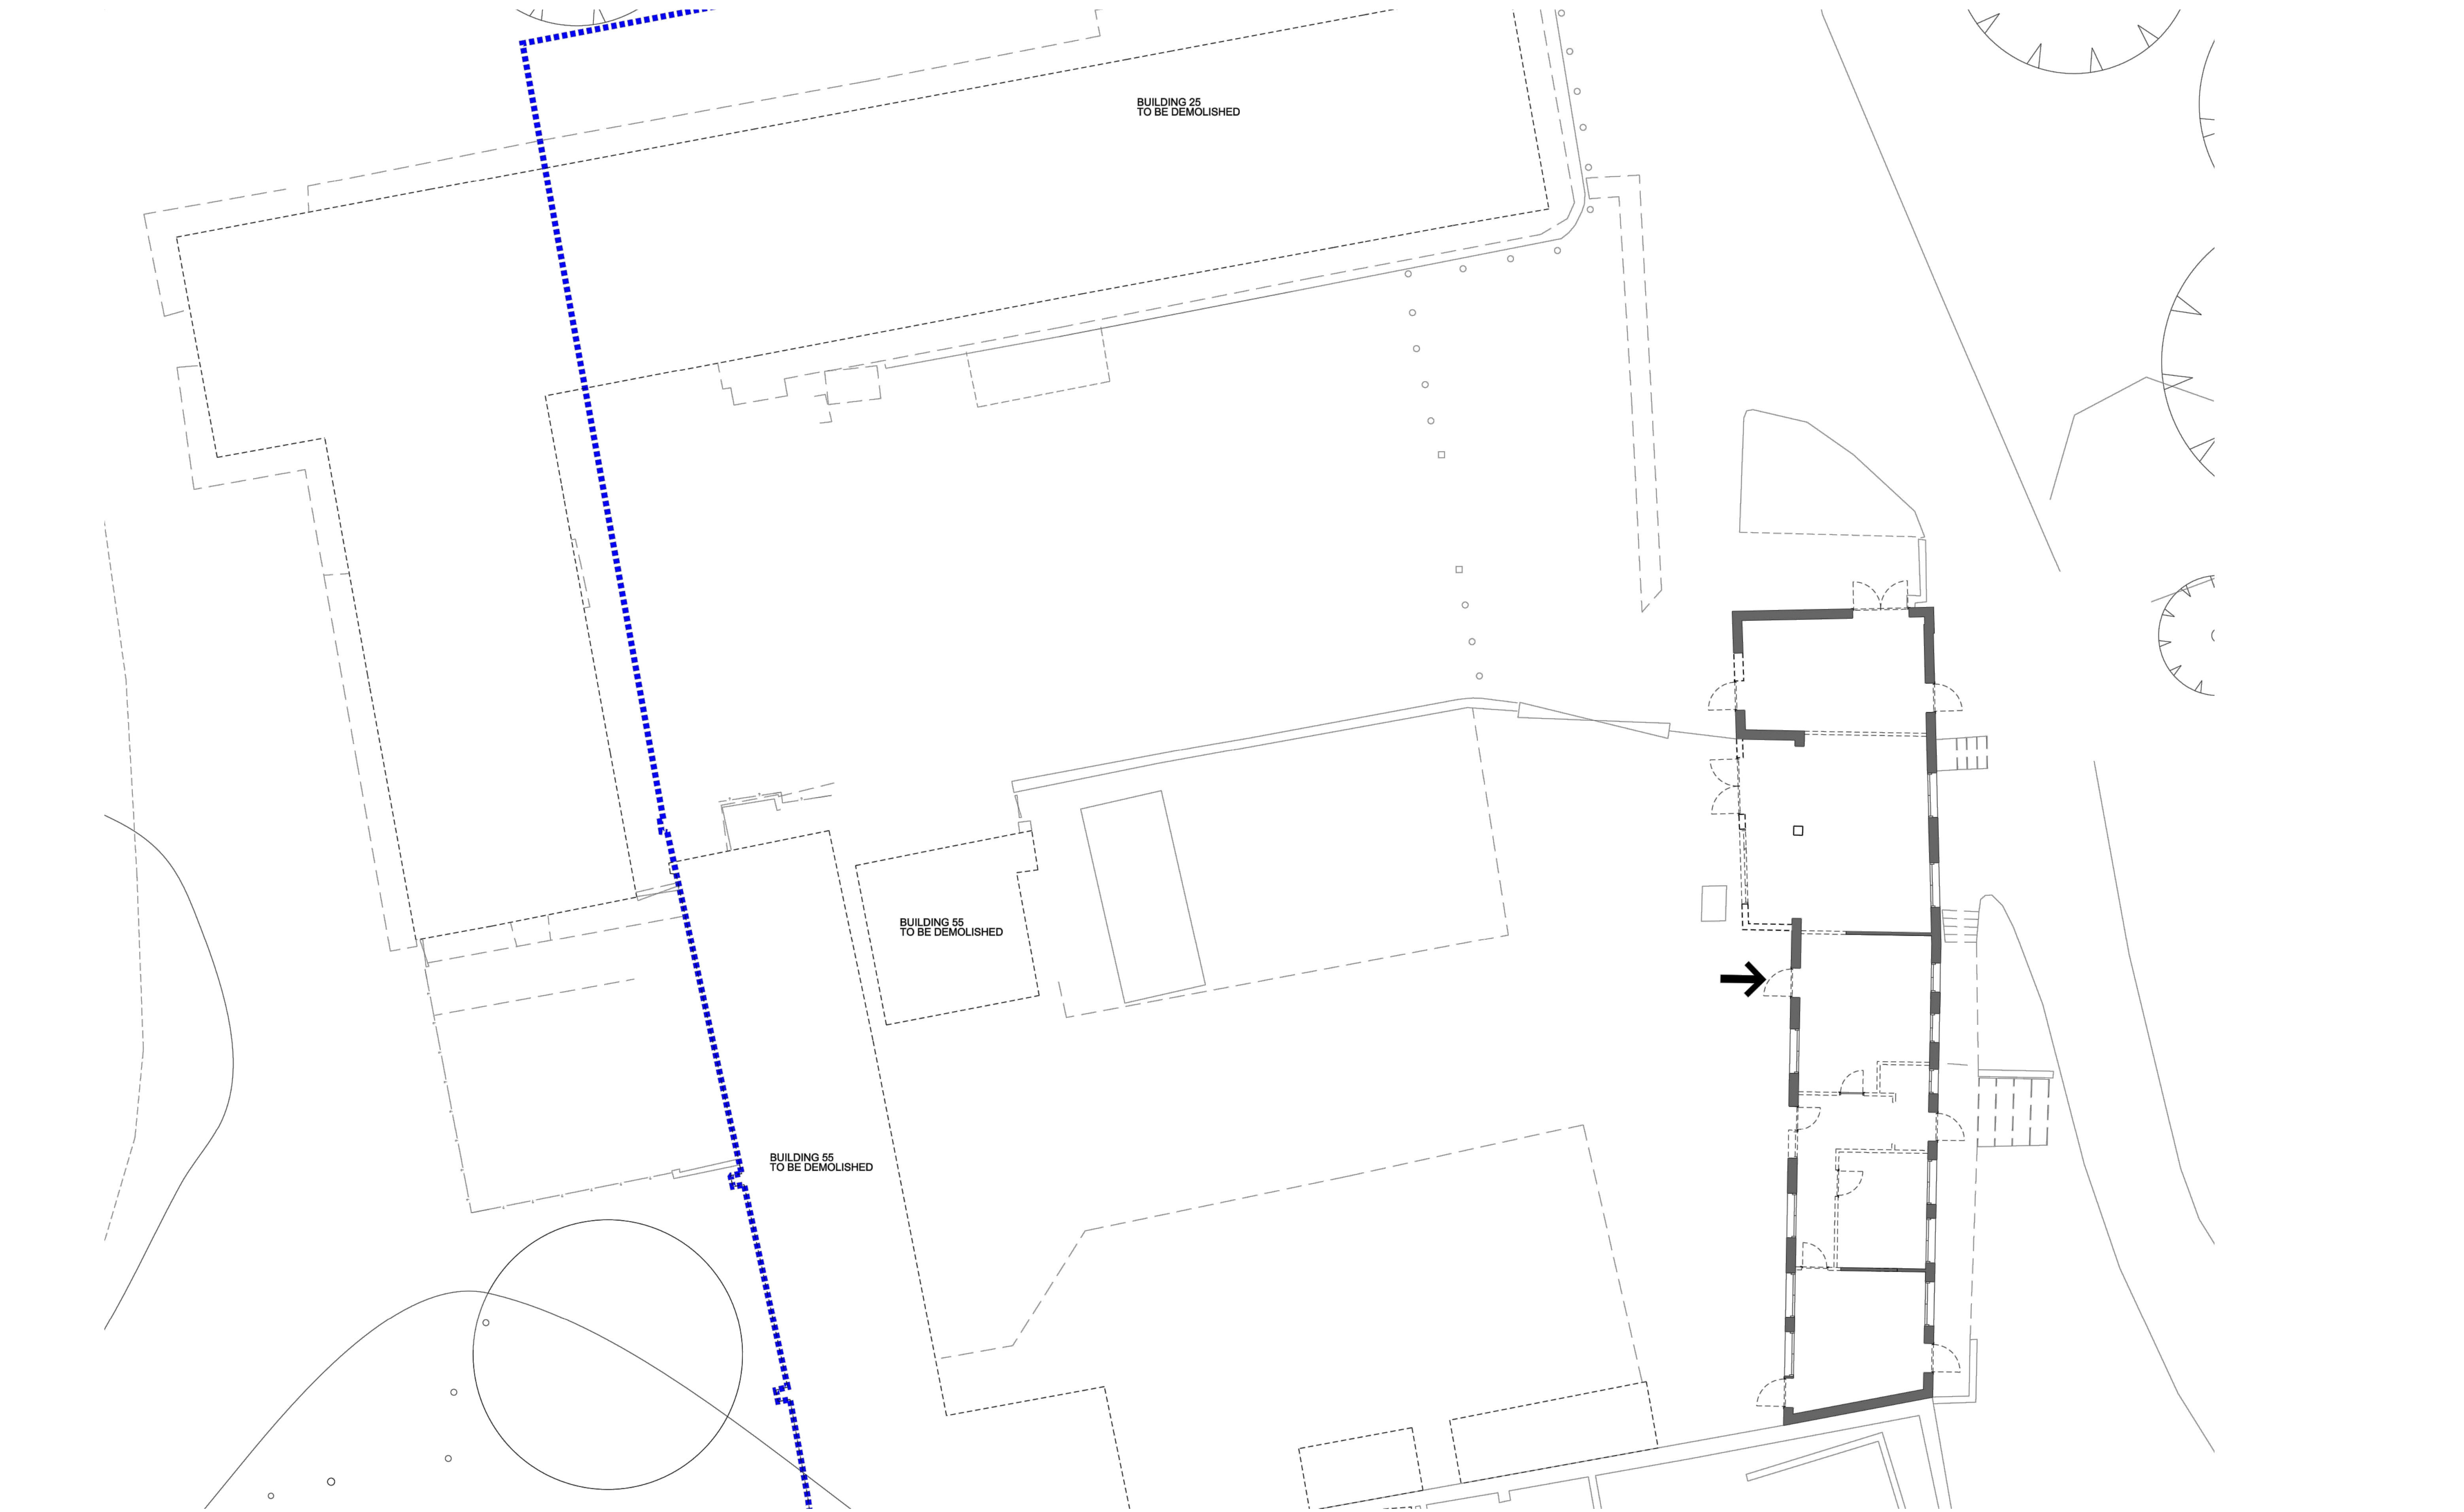

|                                      |         |               |                    |               |  |  |  |  |  |             |   |
|--------------------------------------|---------|---------------|--------------------|---------------|--|--|--|--|--|-------------|---|
| PROJECT                              | DWG NO. | SCALE         | DETAIL             | 27.02.2020    |  |  |  |  |  | PROJECT NO. | <div>PR Architecture Ltd.<br/>Chartered Architect</div> <div>120, Pinner Road, Harrow, HA1 4JD.<br/>Tel: 0208 357 2304</div> |
| FORMER RAF UXBRIDGE, ST ANDREWS PARK | 05      | 1:100<br>@ A1 | PROPOSED SITE PLAN | GENERAL ISSUE |  |  |  |  |  | 19.51       |   |
| PROPOSED BUILDING                    |         |               |                    |               |  |  |  |  |  |             |   |