

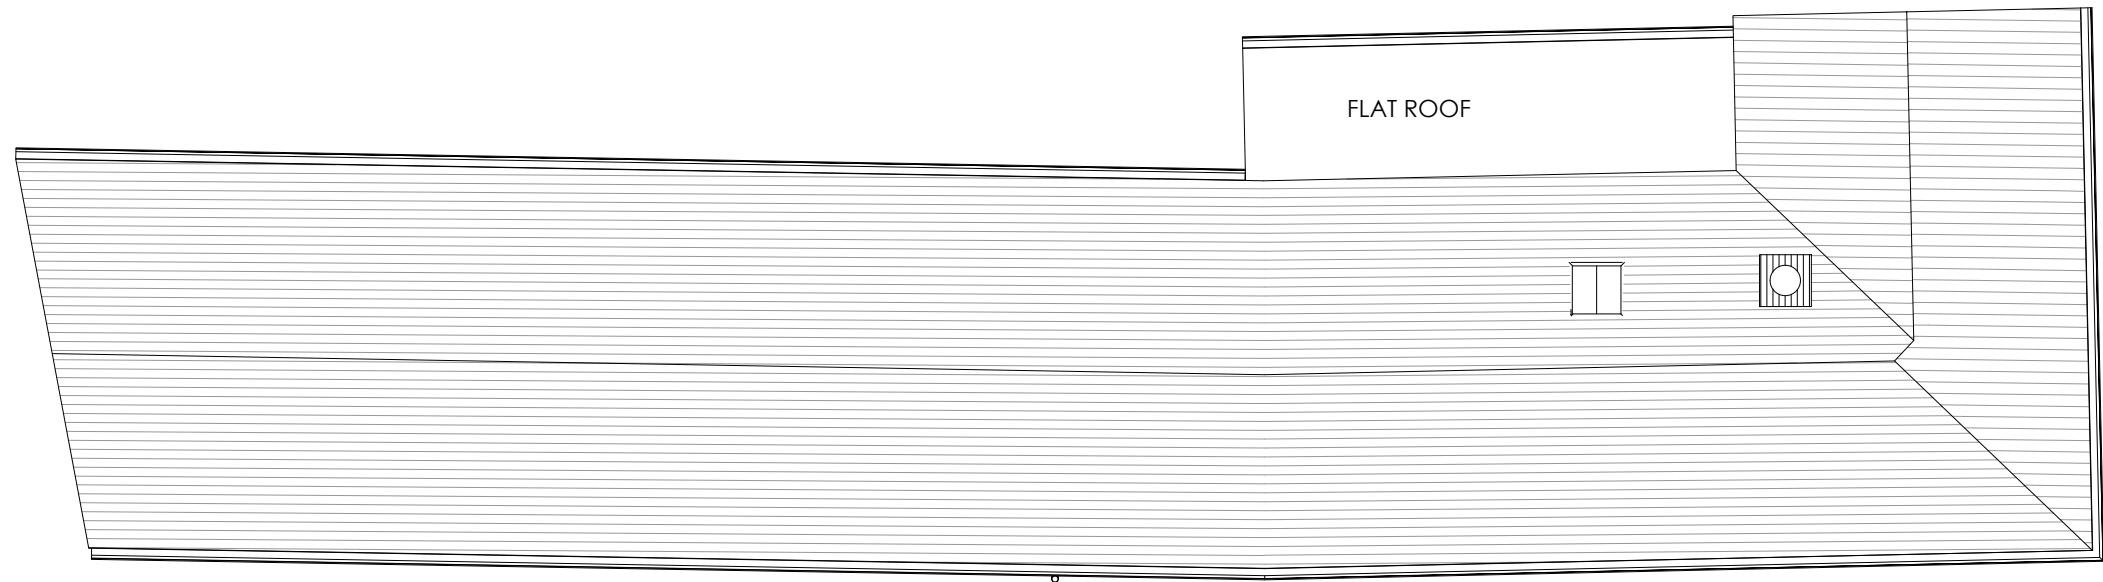


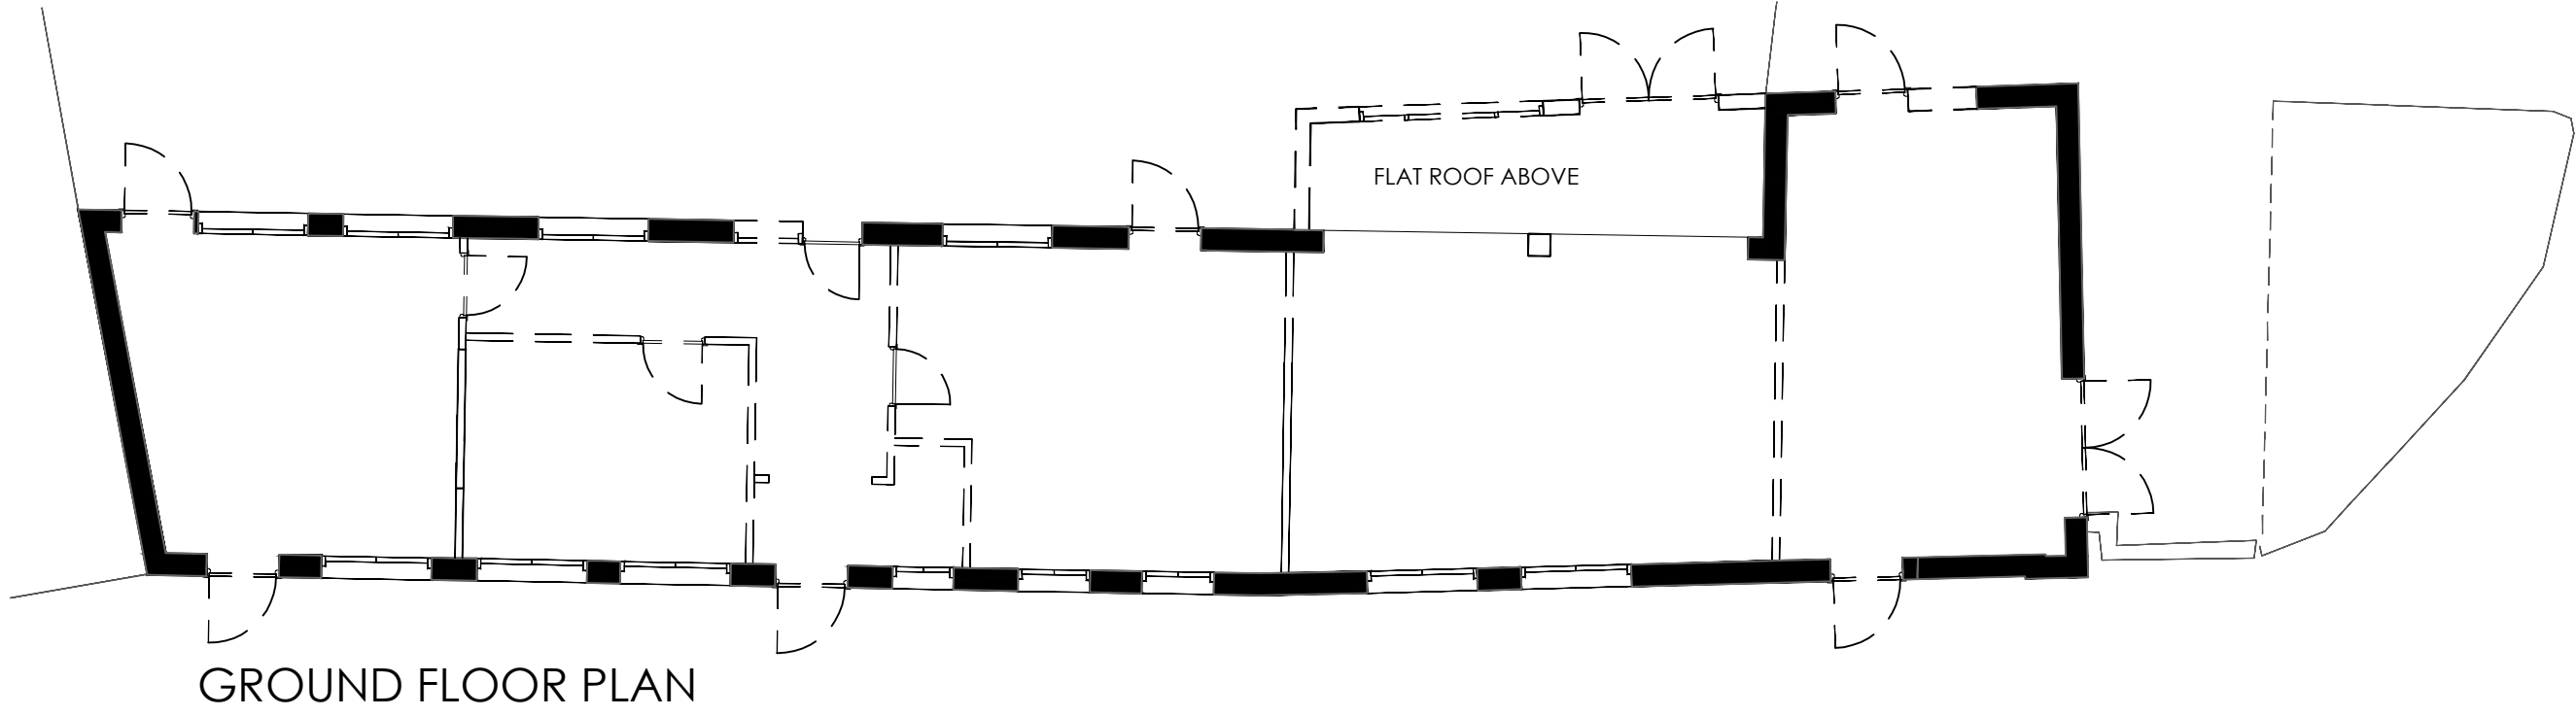

ROOF PLAN

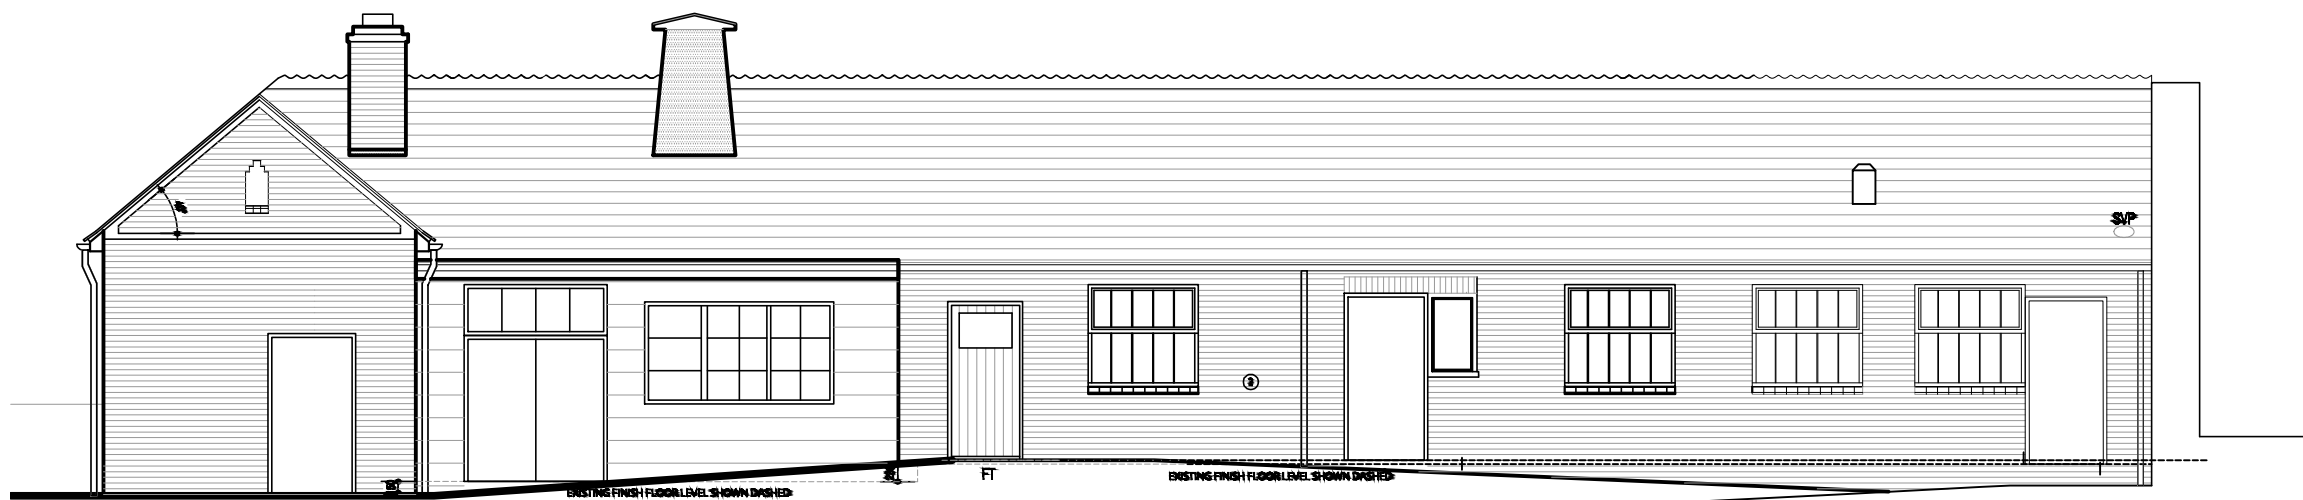

PROJECT	DWG NO.	SCALE	DETAIL	10.07.2020						PROJECT NO.	PR Architecture Ltd. Chartered Architect 120, Pinner Road, Harrow, HA1 4JD. Tel: 0208 357 2304
FORMER RAF UXBRIDGE, ST ANDREWS PARK	209	1:100 @ A1	CONDITION 4	SENT TO PLANNING DEPT						19.51	
EXISTING BUILDING											