


LEGEND

EXISTING BRICK WALL
INSULATED INTERNALLY
WITH 67.5MM PIR INSULATION
WITH INTEGRATED PLASTERBOARD



NEW BRICK WALLS
INSULATED INTERNALLY
WITH 67.5MM PIR INSULATION
WITH INTEGRATED PLASTERBOARD

 

NEW INTERNAL TIMBER STUD
PARTITION WALLS LINED
WITH PLASTERBOARD



(I) "RECLAIMED BRICK COMPANY -
HERITAGE RED IMPERIAL BRICK"
TO MATCH EXISTING



(II) PAINT ON BRICK TO
MATCH EXISTING.
LITTLE GREENE PAINT
COLOUR - AGED IVORY



(III) ROOF TILES
"MARLEY ETERNIT"
CLAY PLAIN TILE -
ASHDOWNE - ASHURST
TO MATCH EXISTING



(IV) RIDGE TILES
"MARLEY ETERNIT"
305MM 90 DEGREES
CLUB CRESTED DECORATIVE
RIDGE TILE
COLOUR: REDSMOOTH





(V) CORBELLED BRICK
DETAIL UNDER EAVES



EXISTING
GROUND FLOOR PLAN



SCALE 1:50

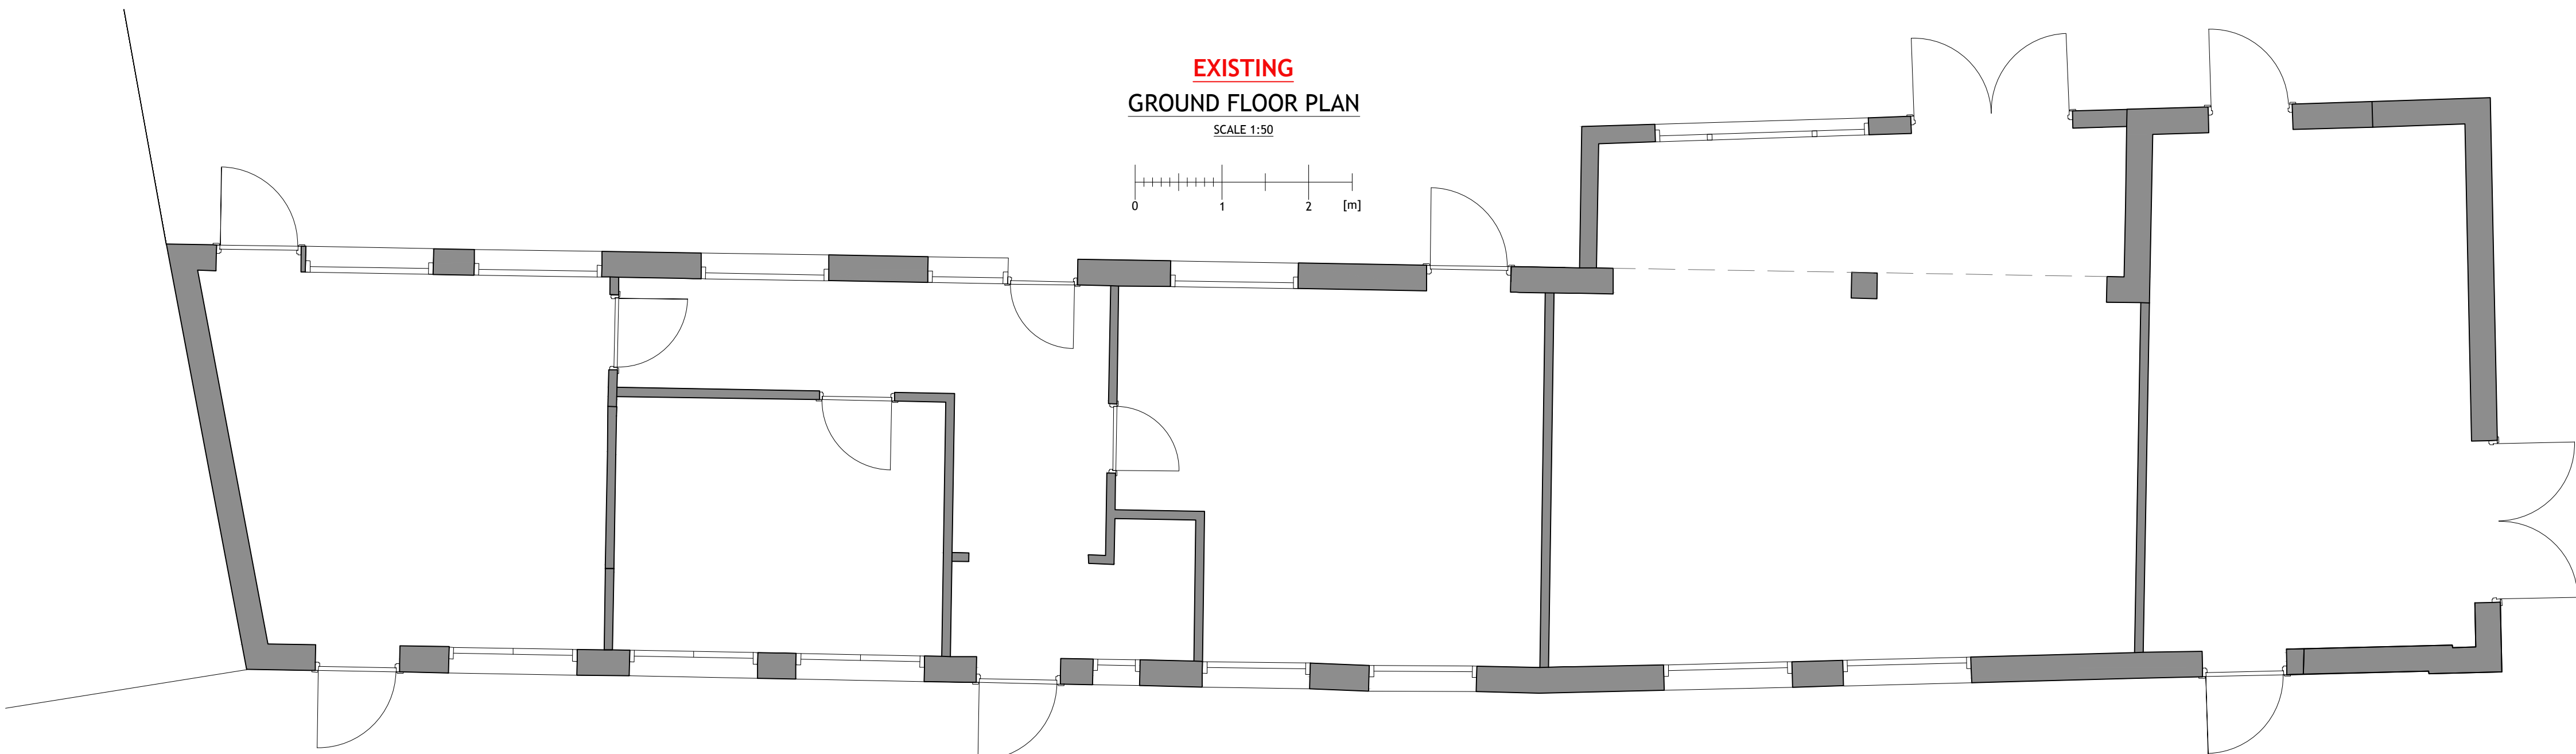 

APPROVED
(APP. REF. NO:
585/APP/2020/836



GROUND FLOOR PLAN

SCALE 1:50

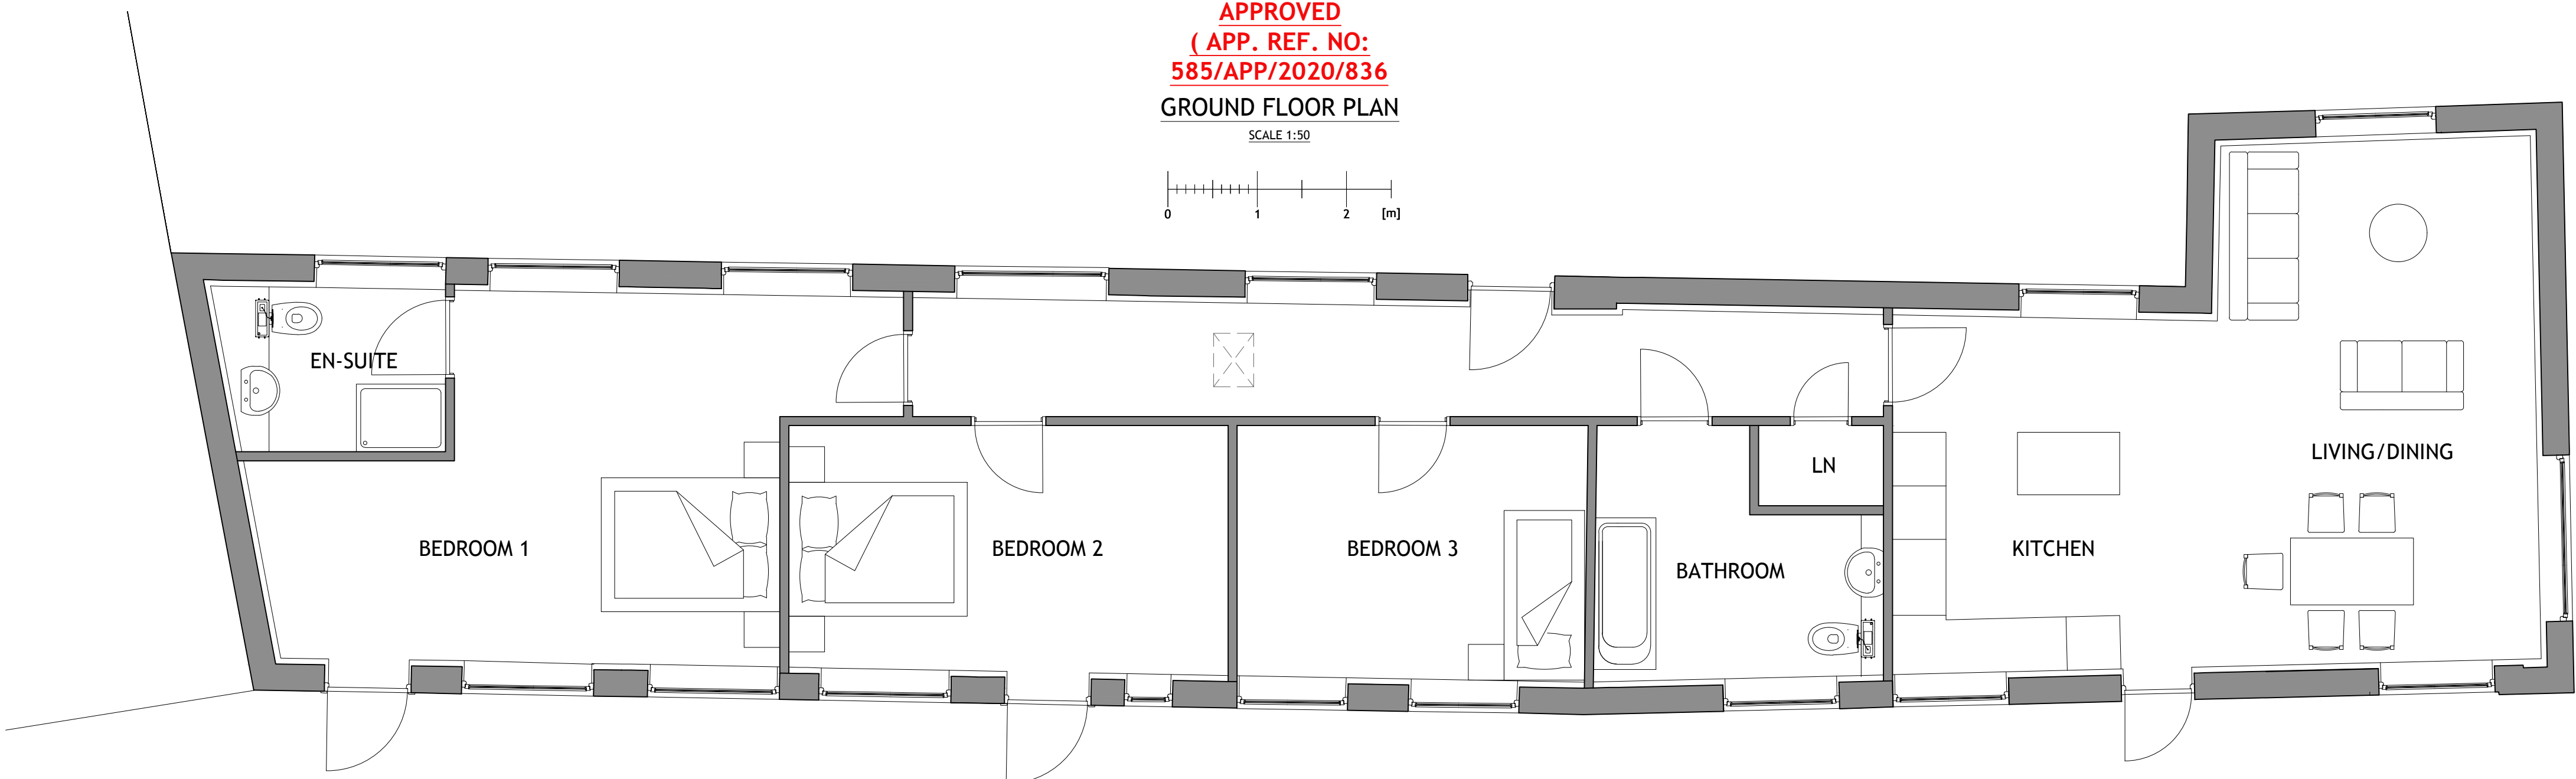 

PROPOSED
GROUND FLOOR PLAN

SCALE 1:50

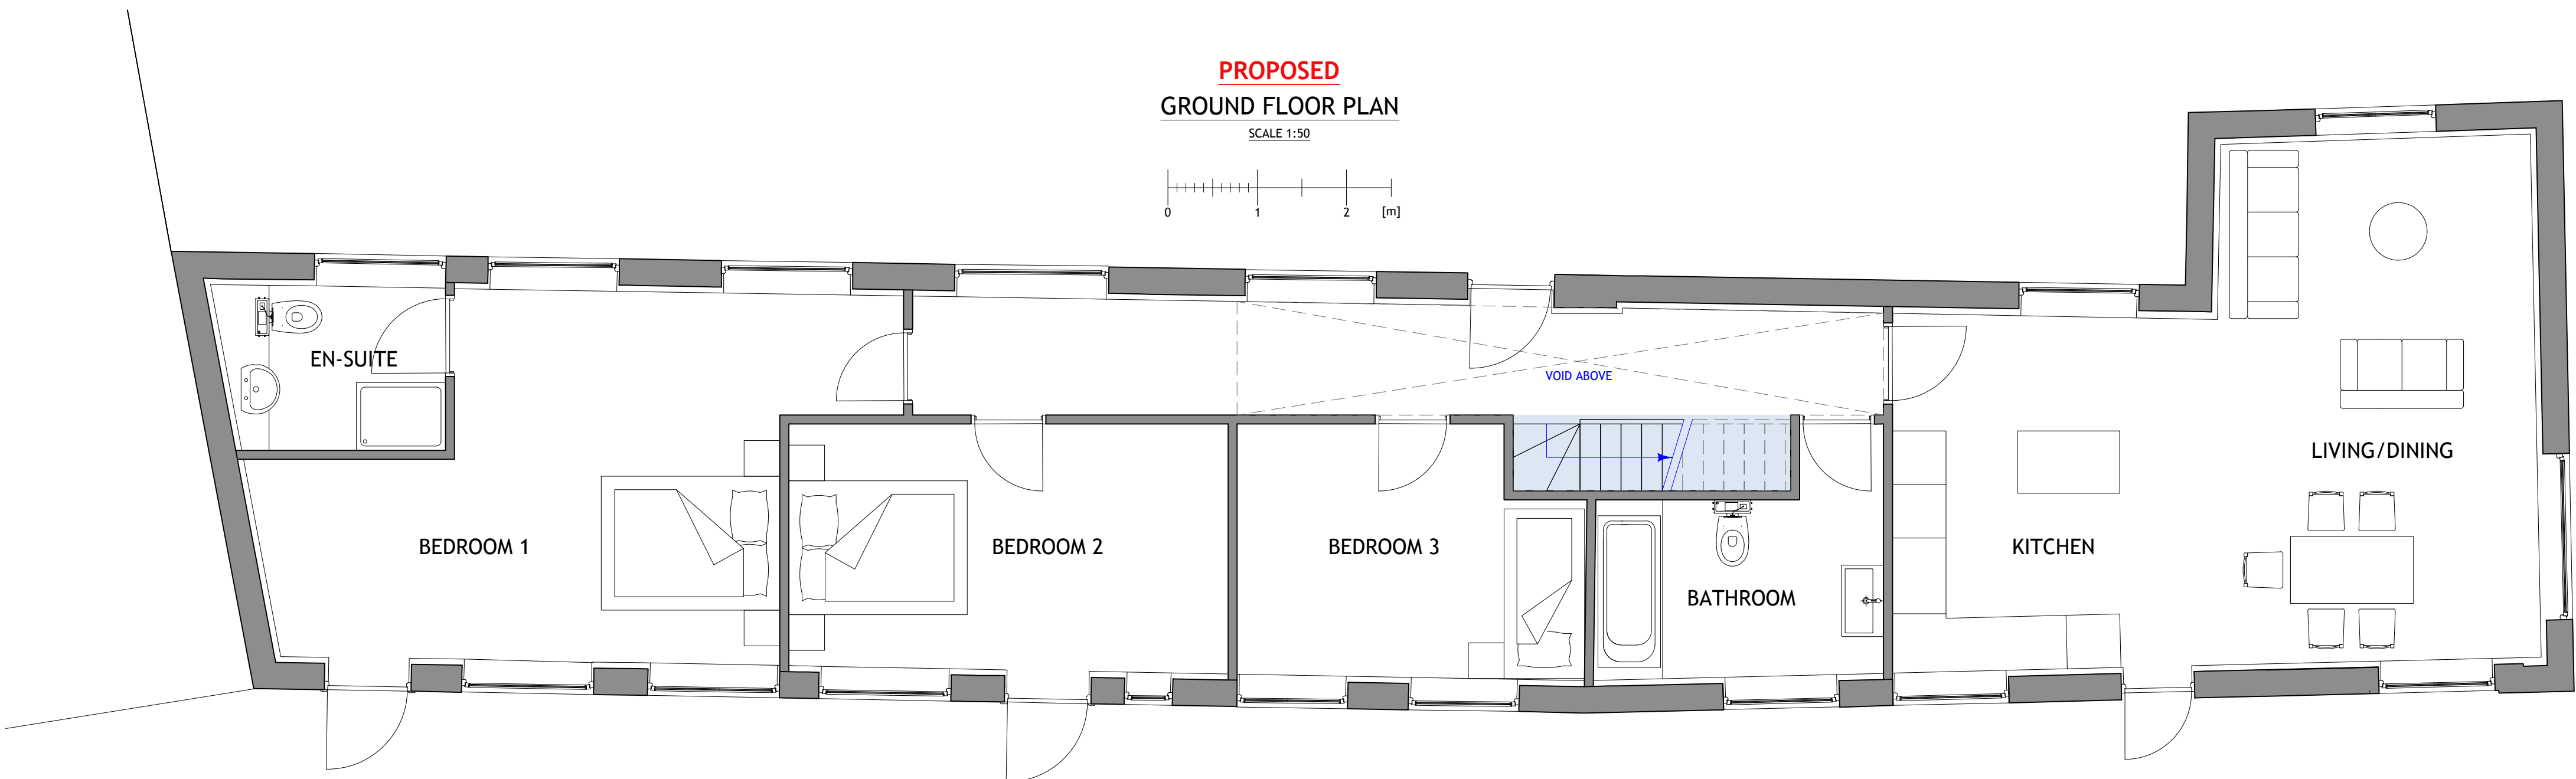 

NOTES

THIS DRAWING IS THE SUBJECT OF
COPYRIGHT AND DESIGN RIGHTS
AND SHALL NOT BE REPRODUCED,
LOANED, COPIED OR SUBMITTED
TO ANY OTHER PARTY WITHOUT
CONSENT.

NO. DR. INFO

DATE

REVISION

PROJECT

CARPENTERS COTTAGE,
ST ANDREWS PARK,
UXBRIDGE

CLIENT

DRAWING TITLE

EXISTING, APPROVED & PROPOSED
GROUND FLOOR PLANS

SCALE 1:100 1:200

SIZE A1 A3

JOB NO. 202039

STAGE PLANNING

DWG NO. 202039.P.101

REVISION 0

DATE 12 AUG 2020

DRAWN MB

CHECKED MB

ATELIER⁴¹

ARCHITECTS

1 Manor Drive, London, N20 0DZ

michael@atelier41architects.co.uk

phone: 0 7399 409 190