


LEGEND

EXISTING BRICK WALL
INSULATED INTERNALLY
WITH 67.5MM PIR INSULATION
WITH INTEGRATED PLASTERBOARD



NEW BRICK WALLS
INSULATED INTERNALLY
WITH 67.5MM PIR INSULATION
WITH INTEGRATED PLASTERBOARD

 

NEW INTERNAL TIMBER STUD
PARTITION WALLS LINED
WITH PLASTERBOARD



(I) "RECLAIMED BRICK COMPANY -
HERITAGE RED IMPERIAL BRICK"
TO MATCH EXISTING



(II) PAINT ON BRICK TO
MATCH EXISTING.
LITTLE GREENE PAINT
COLOUR - AGED IVORY



(III) ROOF TILES
"MARLEY ETERNIT"
CLAY PLAIN TILE -
ASHDOWNE - ASHURST
TO MATCH EXISTING



(IV) RIDGE TILES
"MARLEY ETERNIT"
305MM 90 DEGREES
CLUB CRESTED DECORATIVE
RIDGE TILE
COLOUR: REDSMOOTH




(V) CORBELLED BRICK
DETAIL UNDER EAVES



EXISTING

ROOF PLAN


SCALE 1:50

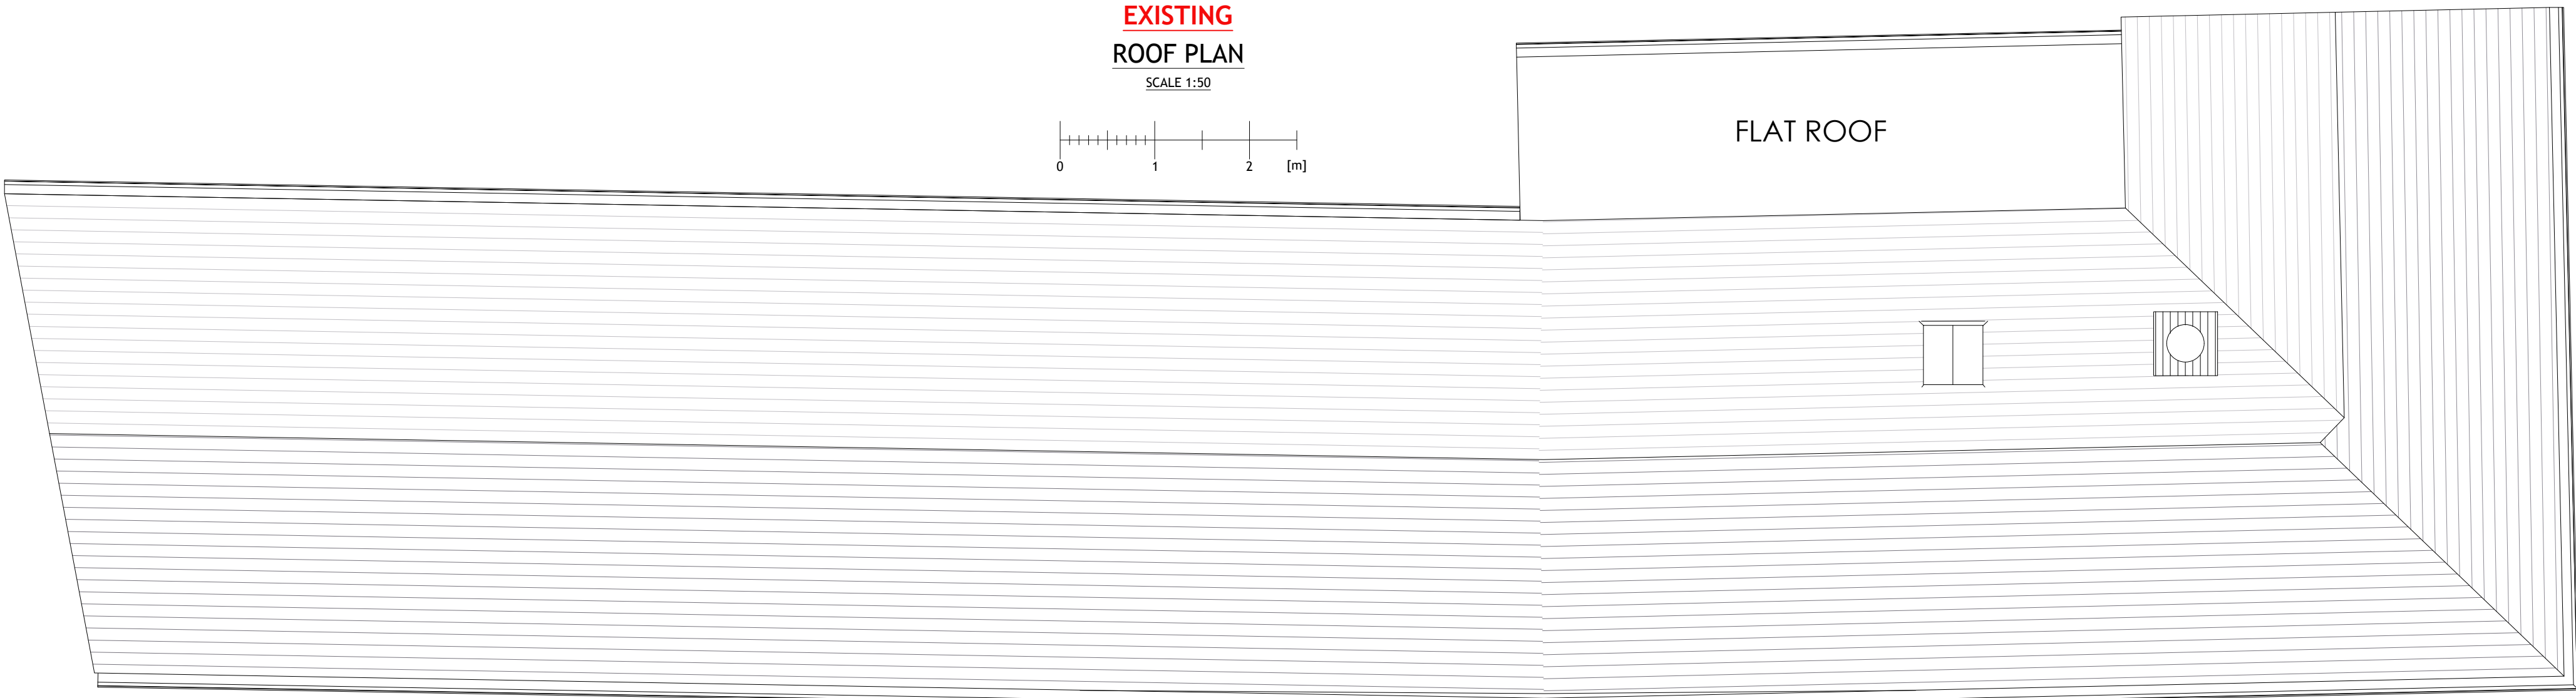

APPROVED
(APP. REF. NO:
585/APP/2020/836

ROOF PLAN


SCALE 1:50

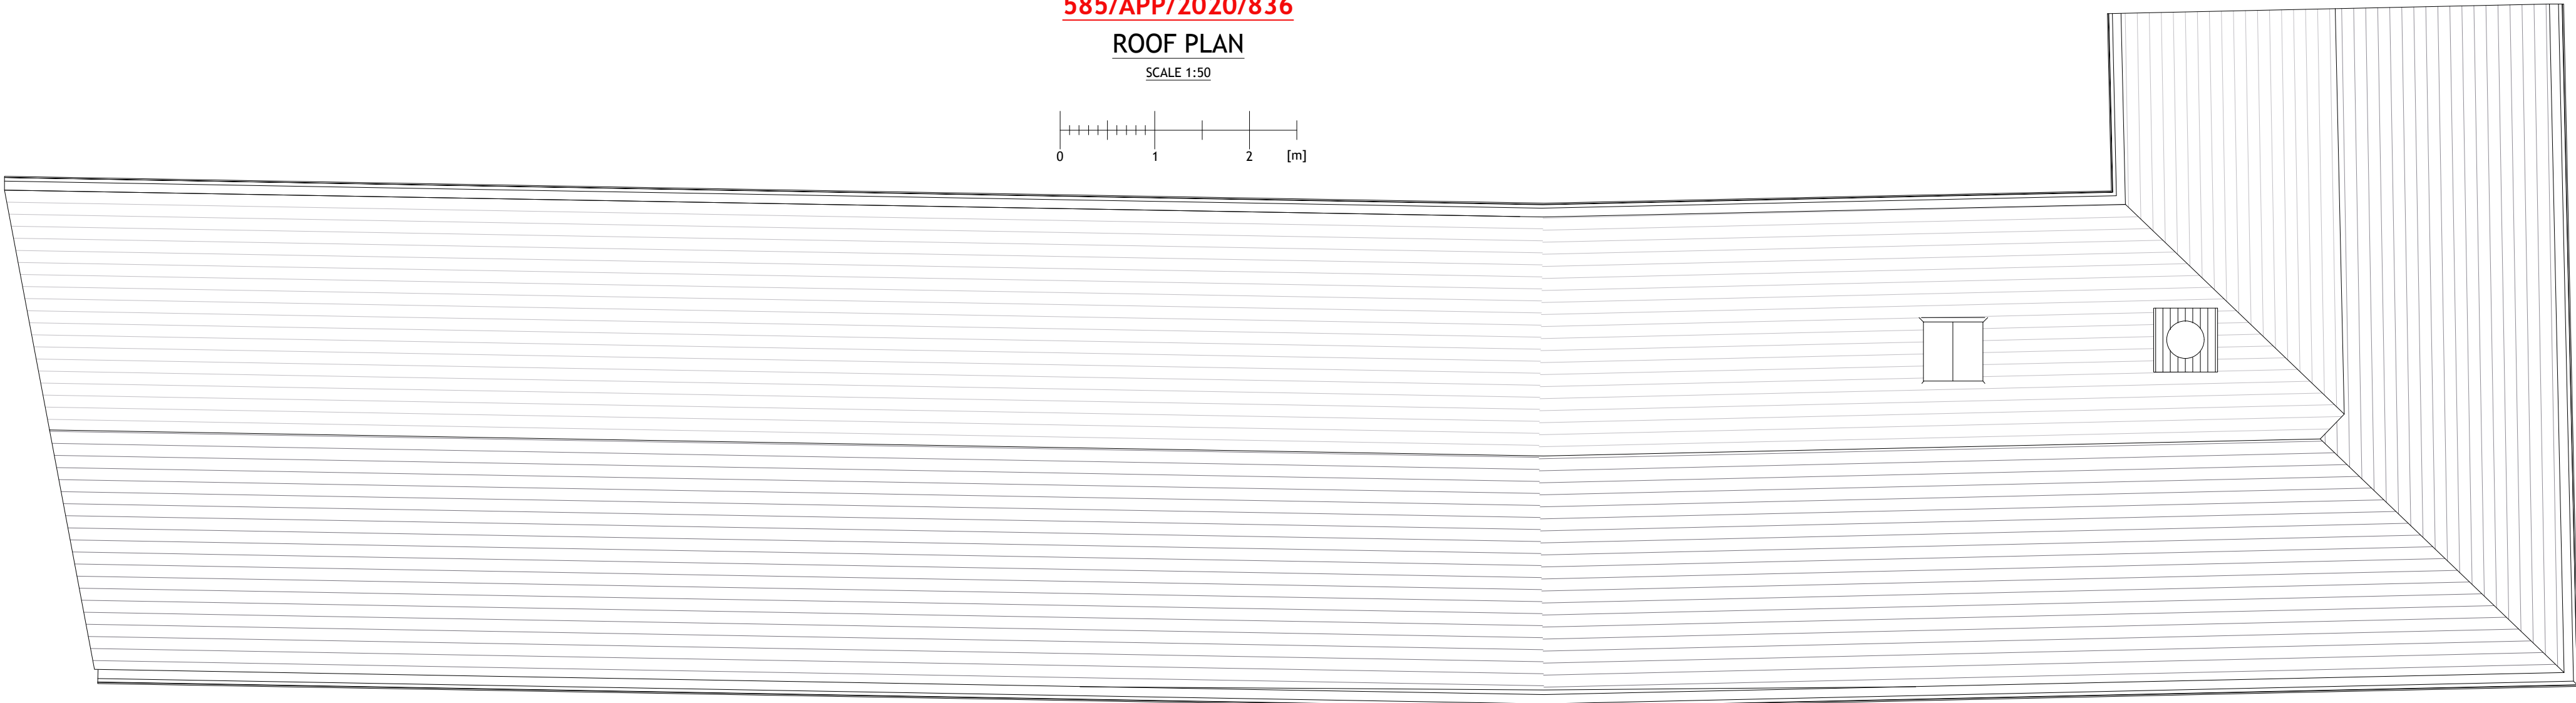

PROPOSED

ROOF PLAN

SCALE 1:50

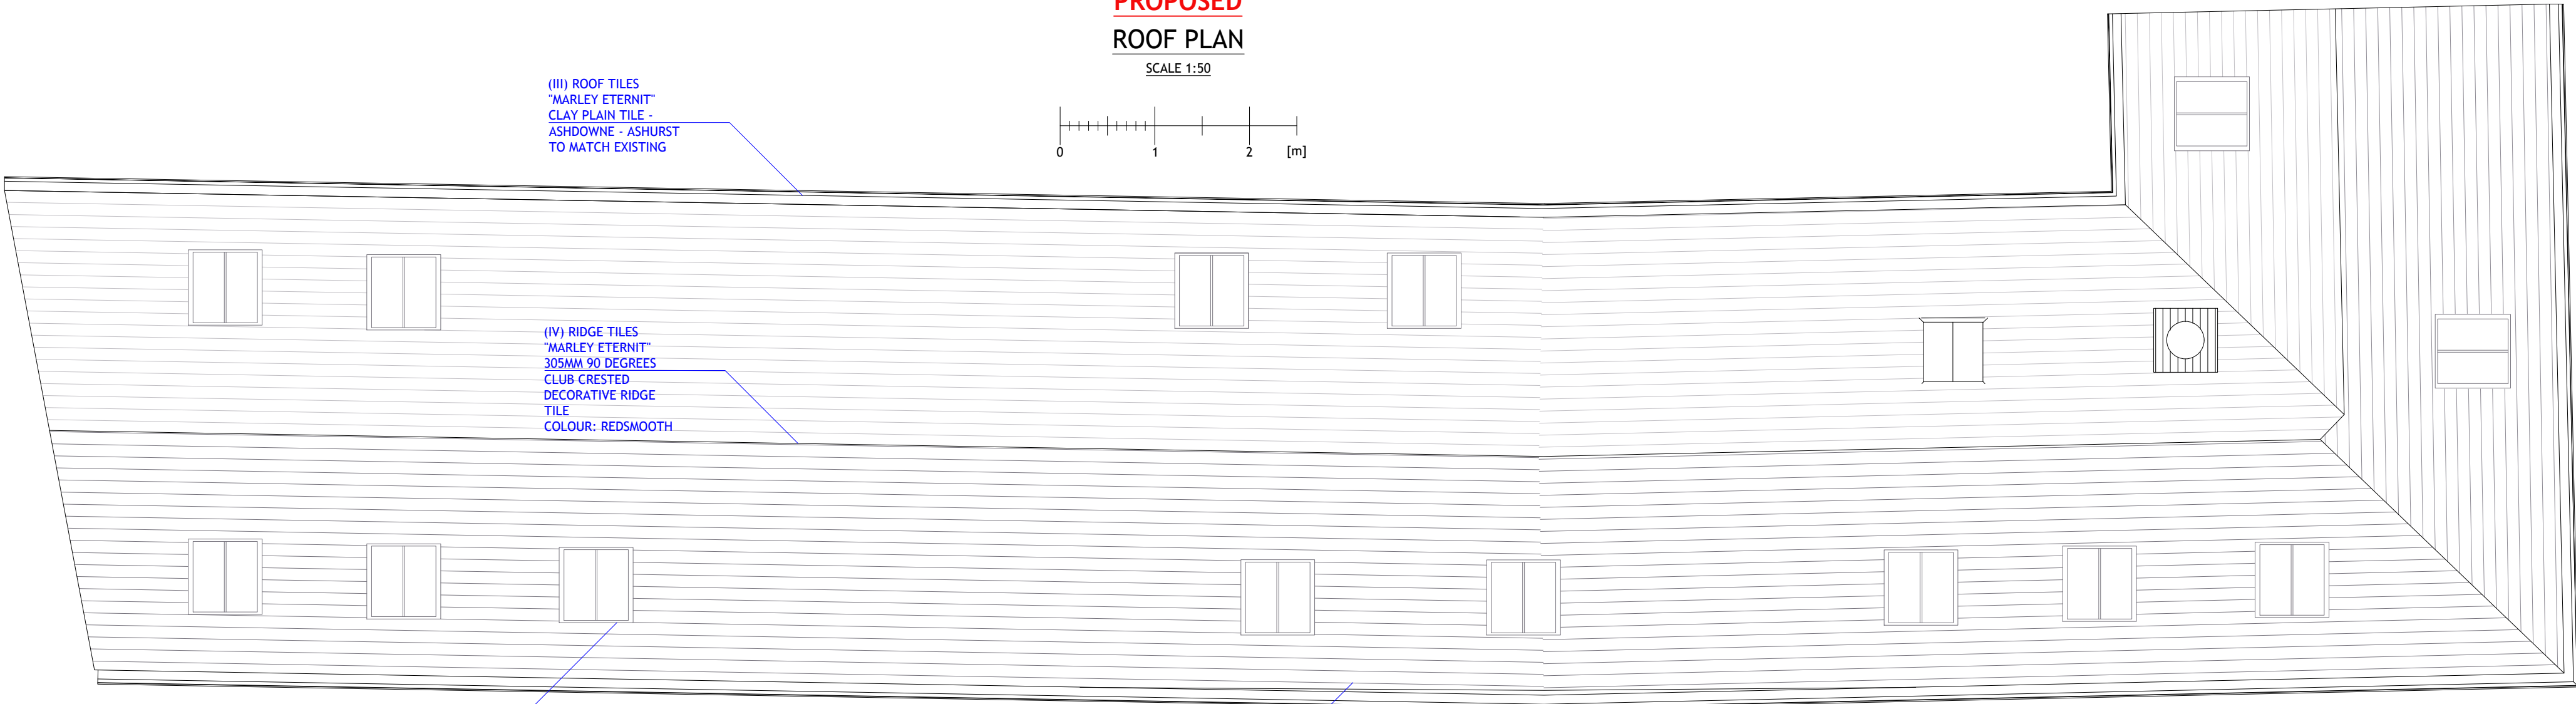

(III) ROOF TILES
"MARLEY ETERNIT"
CLAY PLAIN TILE -
ASHDOWNE - ASHURST
TO MATCH EXISTING

(IV) RIDGE TILES
"MARLEY ETERNIT"
305MM 90 DEGREES
CLUB CRESTED
DECORATIVE RIDGE
TILE
COLOUR: REDSMOOTH

CONSERVATION TYPE
VELUX ROOFLIGHTS

(III) ROOF TILES
"MARLEY ETERNIT"
CLAY PLAIN TILE -
ASHDOWNE - ASHURST
TO MATCH EXISTING

NOTES

THIS DRAWING IS THE SUBJECT OF
COPYRIGHT AND DESIGN RIGHTS
AND SHALL NOT BE REPRODUCED,
LOANED, COPIED OR SUBMITTED
TO ANY OTHER PARTY WITHOUT
CONSENT.

NO. DR. INFO

DATE

REVISION

PROJECT

CARPENTERS COTTAGE,
ST ANDREWS PARK,
UXBRIDGE

CLIENT

DRAWING TITLE

EXISTING, APPROVED & PROPOSED
ROOF PLANS

SCALE 1:100 1:200

SIZE A1 A3

JOB NO. 202039

STAGE PLANNING

DWG NO. 202039.P.103

REVISION 0

DATE 12 AUG 2020

DRAWN MB

CHECKED MB

ATELIER⁴¹

ARCHITECTS

1 Manor Drive, London, N20 0DZ
michael@atelier41architects.co.uk
phone: 0 7399 409 190