

(I) "RECLAIMED BRICK COMPANY -
HERITAGE RED IMPERIAL BRICK"
TO MATCH EXISTING



(II) PAINT ON BRICK TO
MATCH EXISTING.
LITTLE GREENE PAINT
COLOUR - AGED IVORY





(III) ROOF TILES
"MARLEY ETERNIT"
CLAY PLAIN TILE -
ASHDOWNE - ASHURST
TO MATCH EXISTING



(IV) RIDGE TILES
"MARLEY ETERNIT"
305MM 90 DEGREES
CLUB CRESTED DECORATIVE
RIDGE TILE
COLOUR: REDSMOOTH



(V) CORBELLED BRICK
DETAIL UNDER EAVES

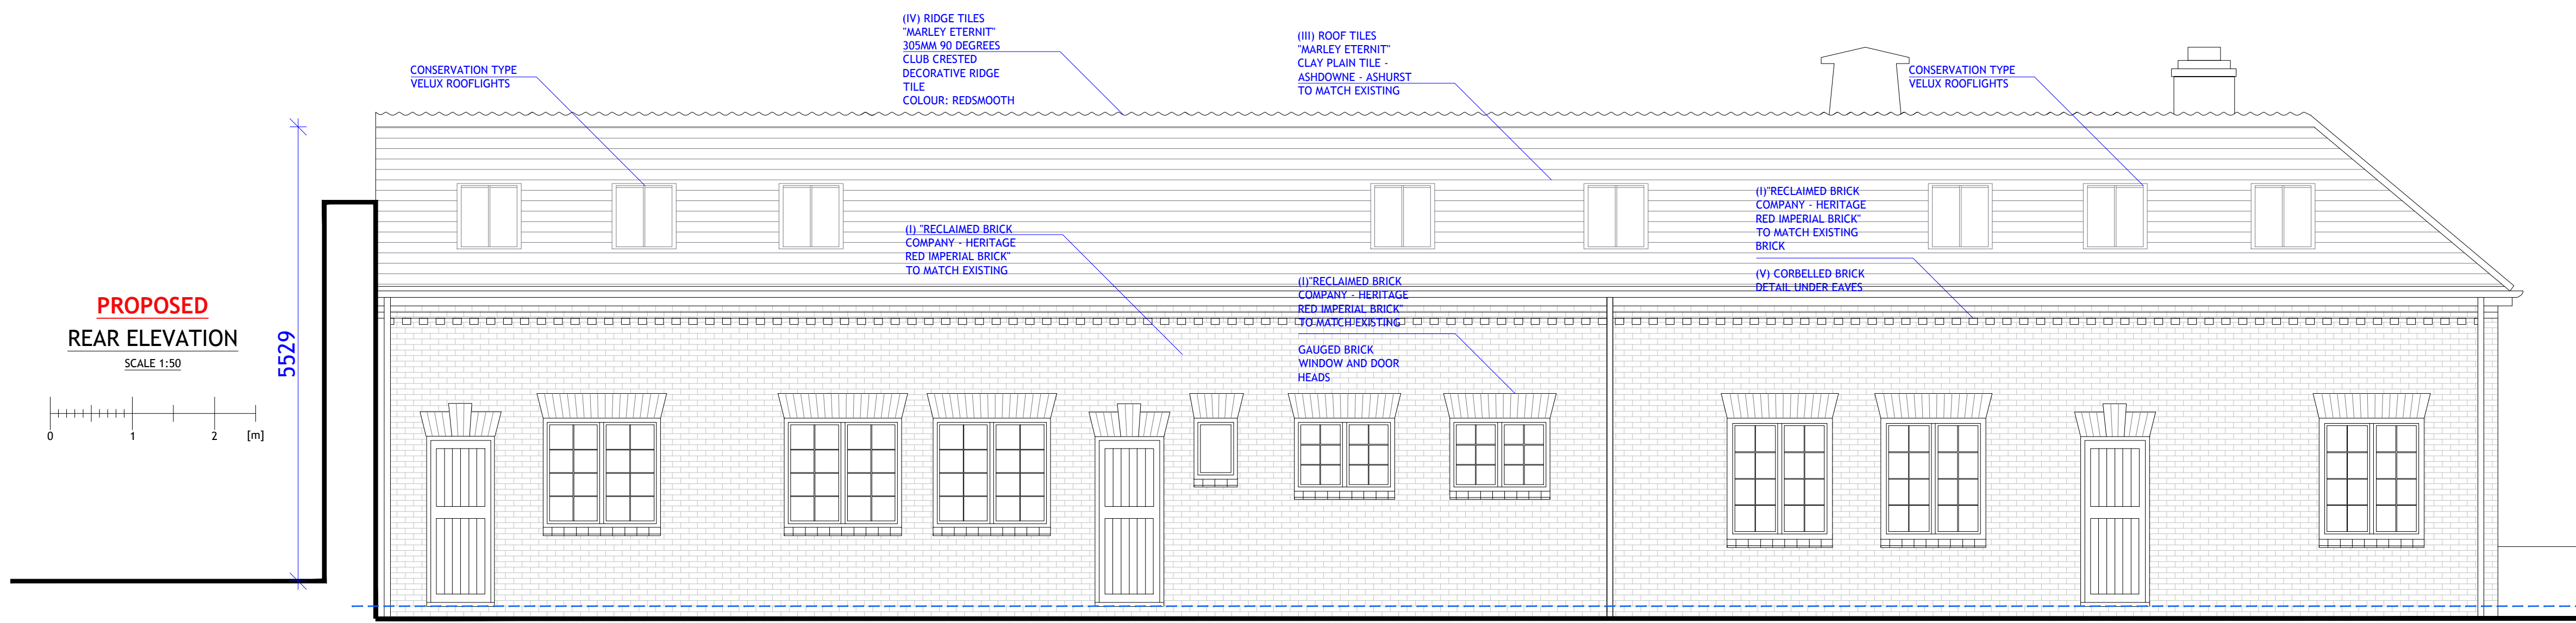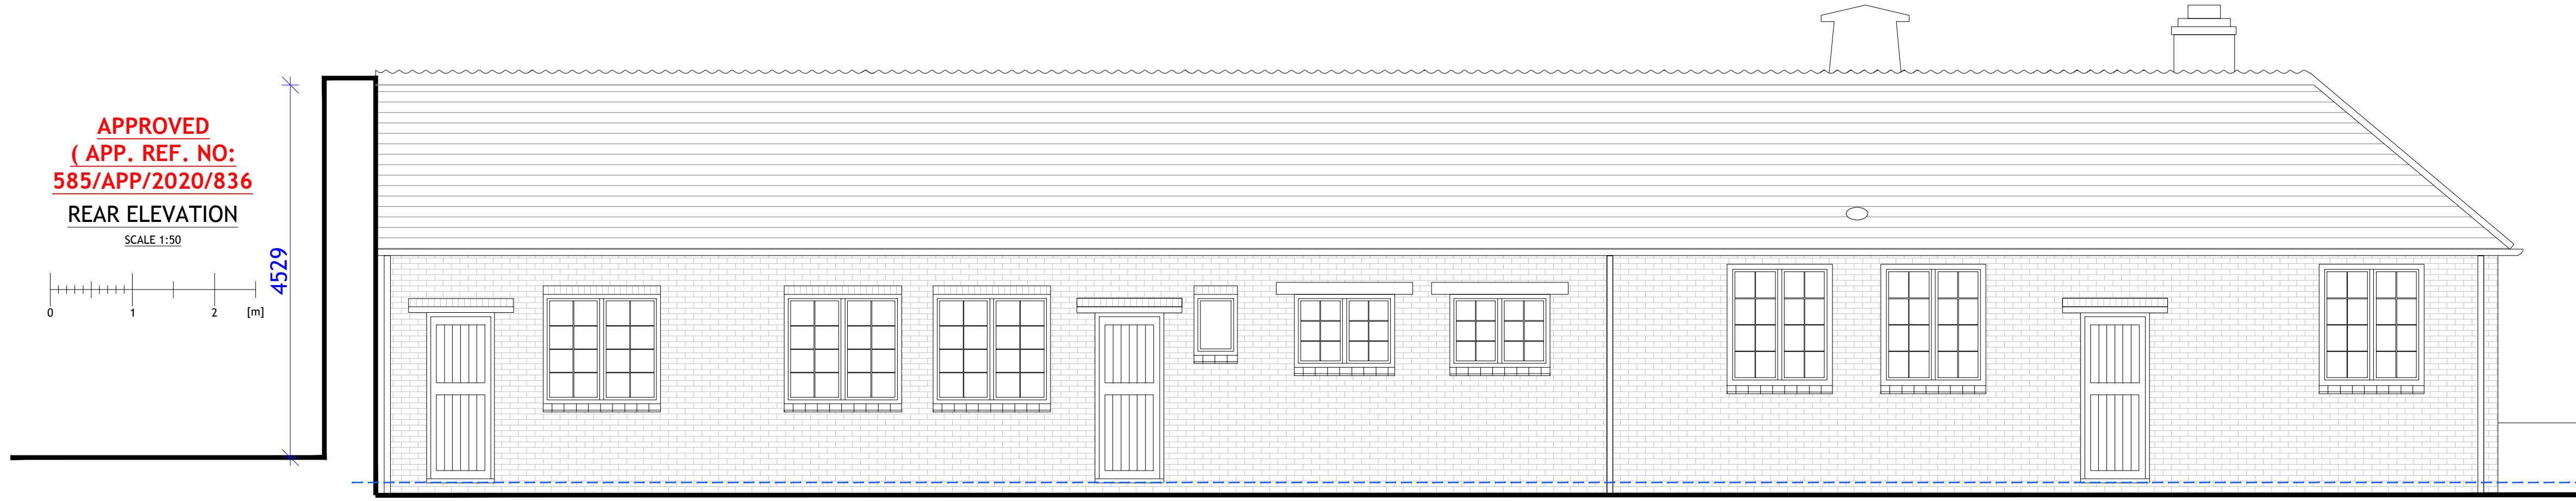

NOTES
THIS DRAWING IS THE SUBJECT OF
COPYRIGHT AND DESIGN RIGHTS
AND SHALL NOT BE REPRODUCED,
LOANED, COPIED OR SUBMITTED
TO ANY OTHER PARTY WITHOUT
CONSENT.

NO. DR. INFO
DATE
REVISION

PROJECT
CARPENTERS COTTAGE,
ST ANDREWS PARK,
UXBRIDGE

CLIENT

DRAWING TITLE
EXISTING, APPROVED & PROPOSED
REAR ELEVATIONS

SCALE 1:100 1:200
SIZE A1 A3
JOB NO. 202039
STAGE PLANNING
DWG NO. 202039.P.302
REVISION 0
DATE 12 AUG 2020
DRAWN MB
CHECKED MB