

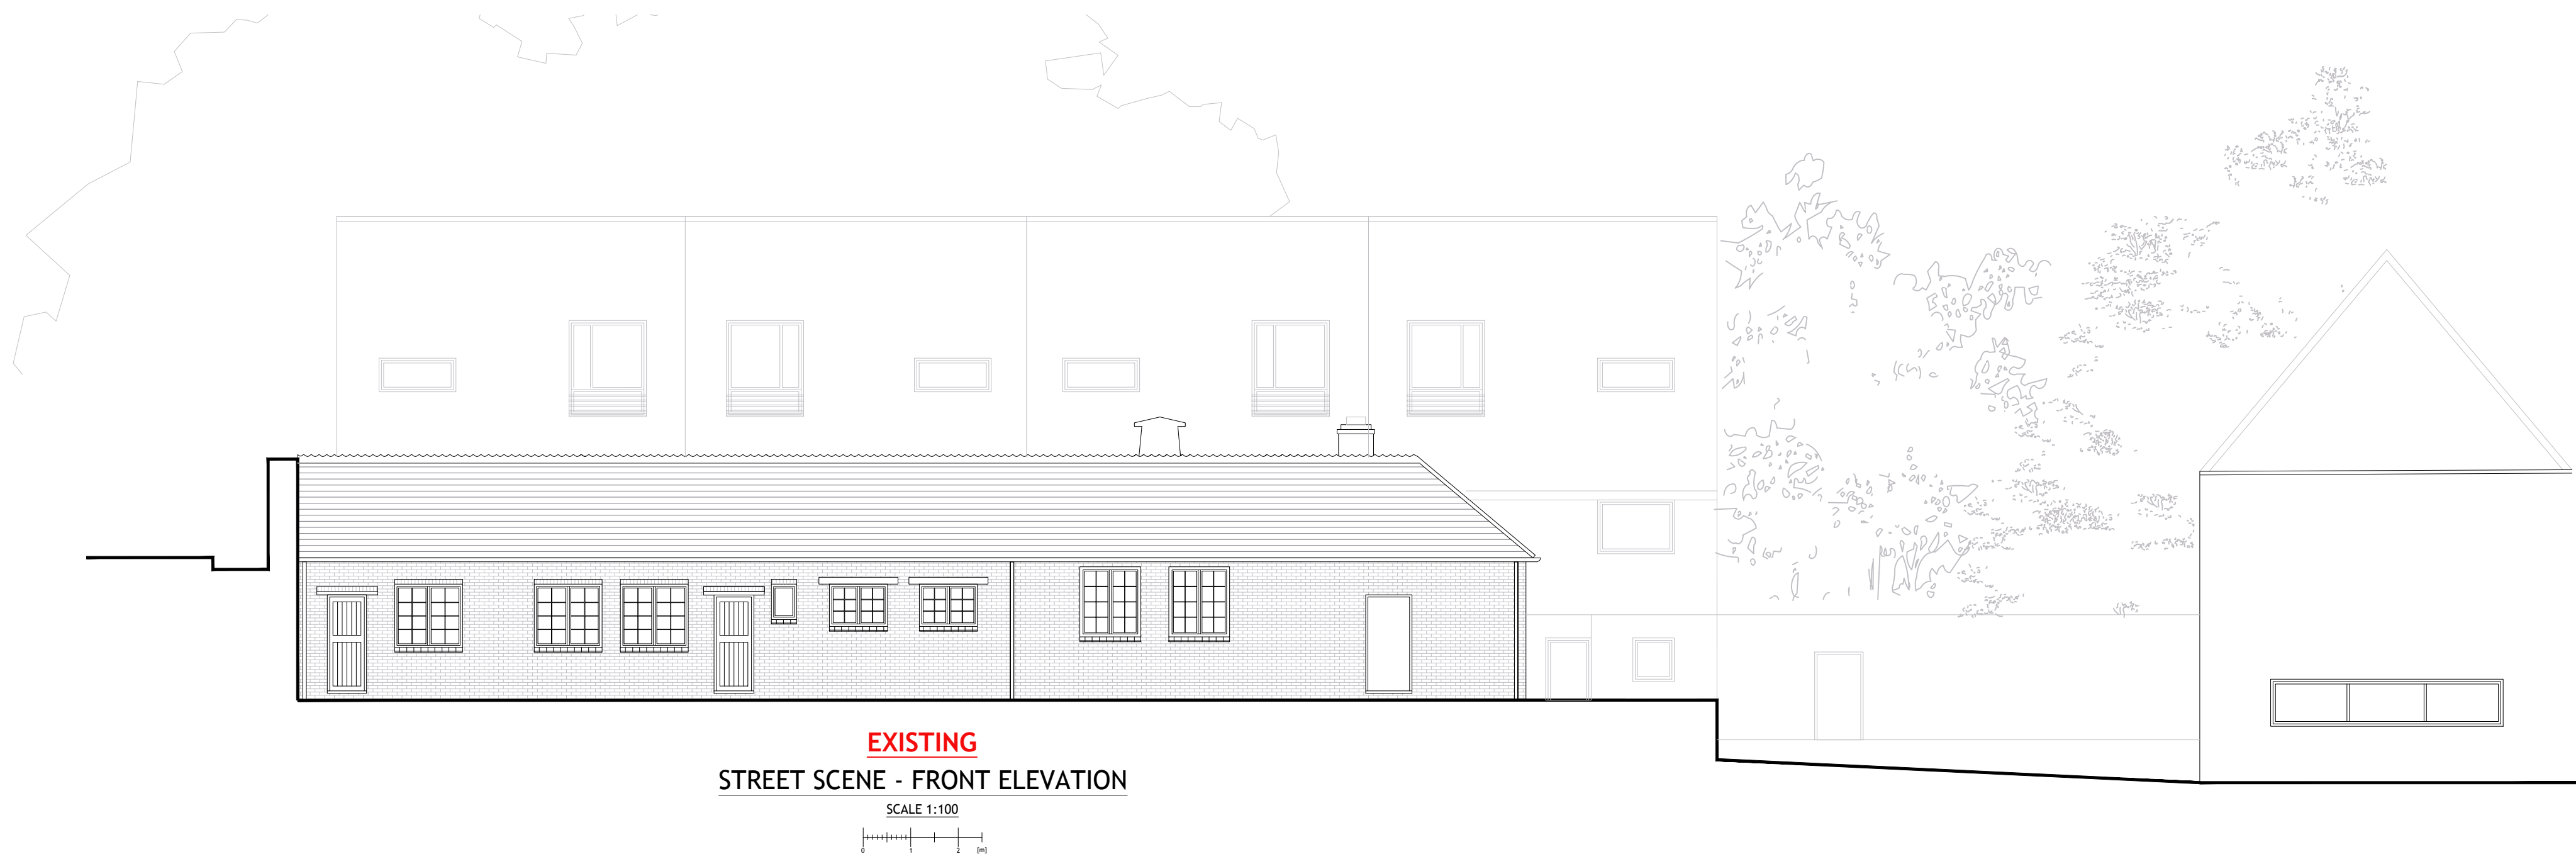


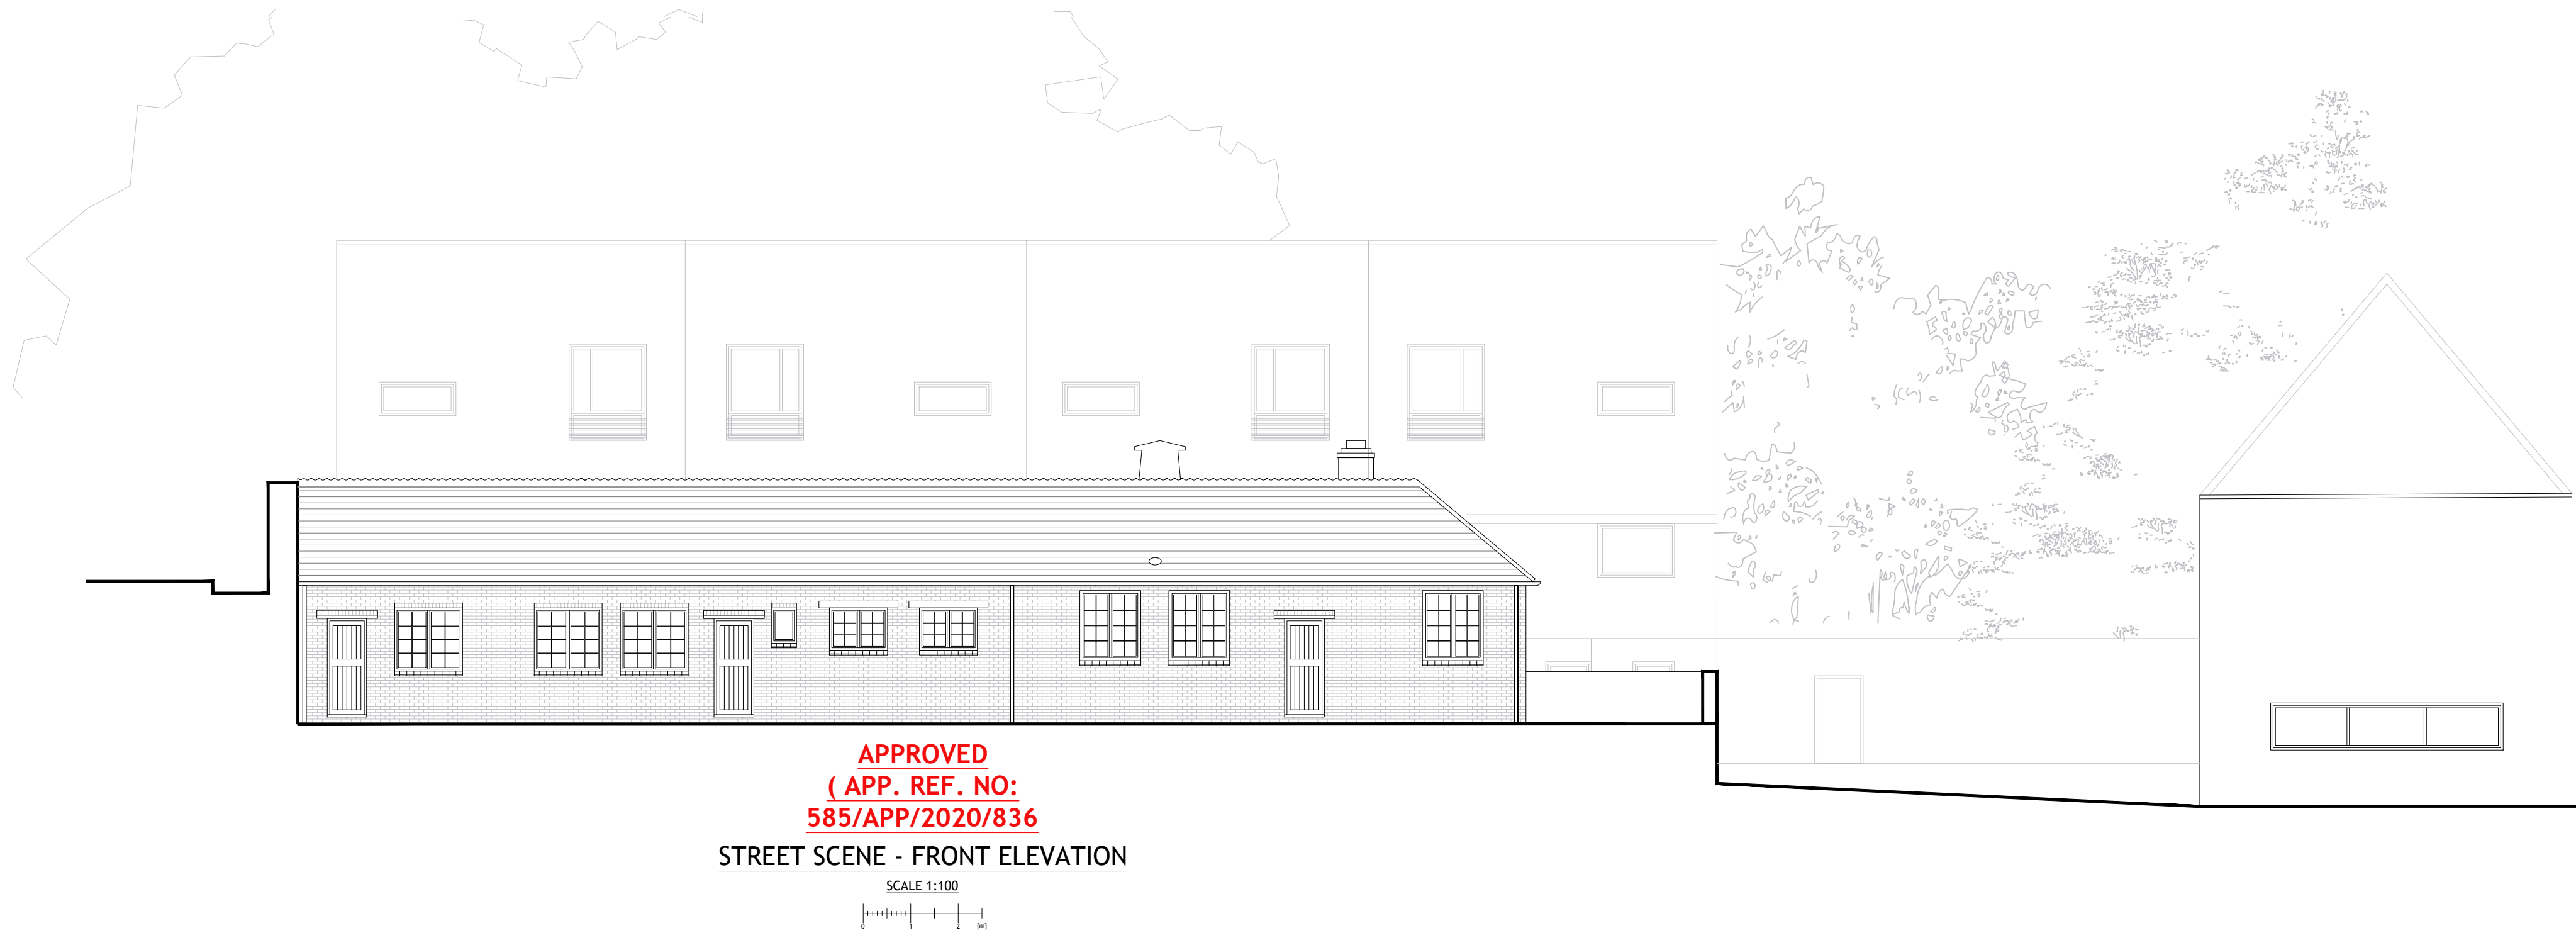



EXISTING
STREET SCENE - FRONT ELEVATION

SCALE 1:100

 


APPROVED
(APP. REF. NO:
585/APP/2020/836
STREET SCENE - FRONT ELEVATION

SCALE 1:100

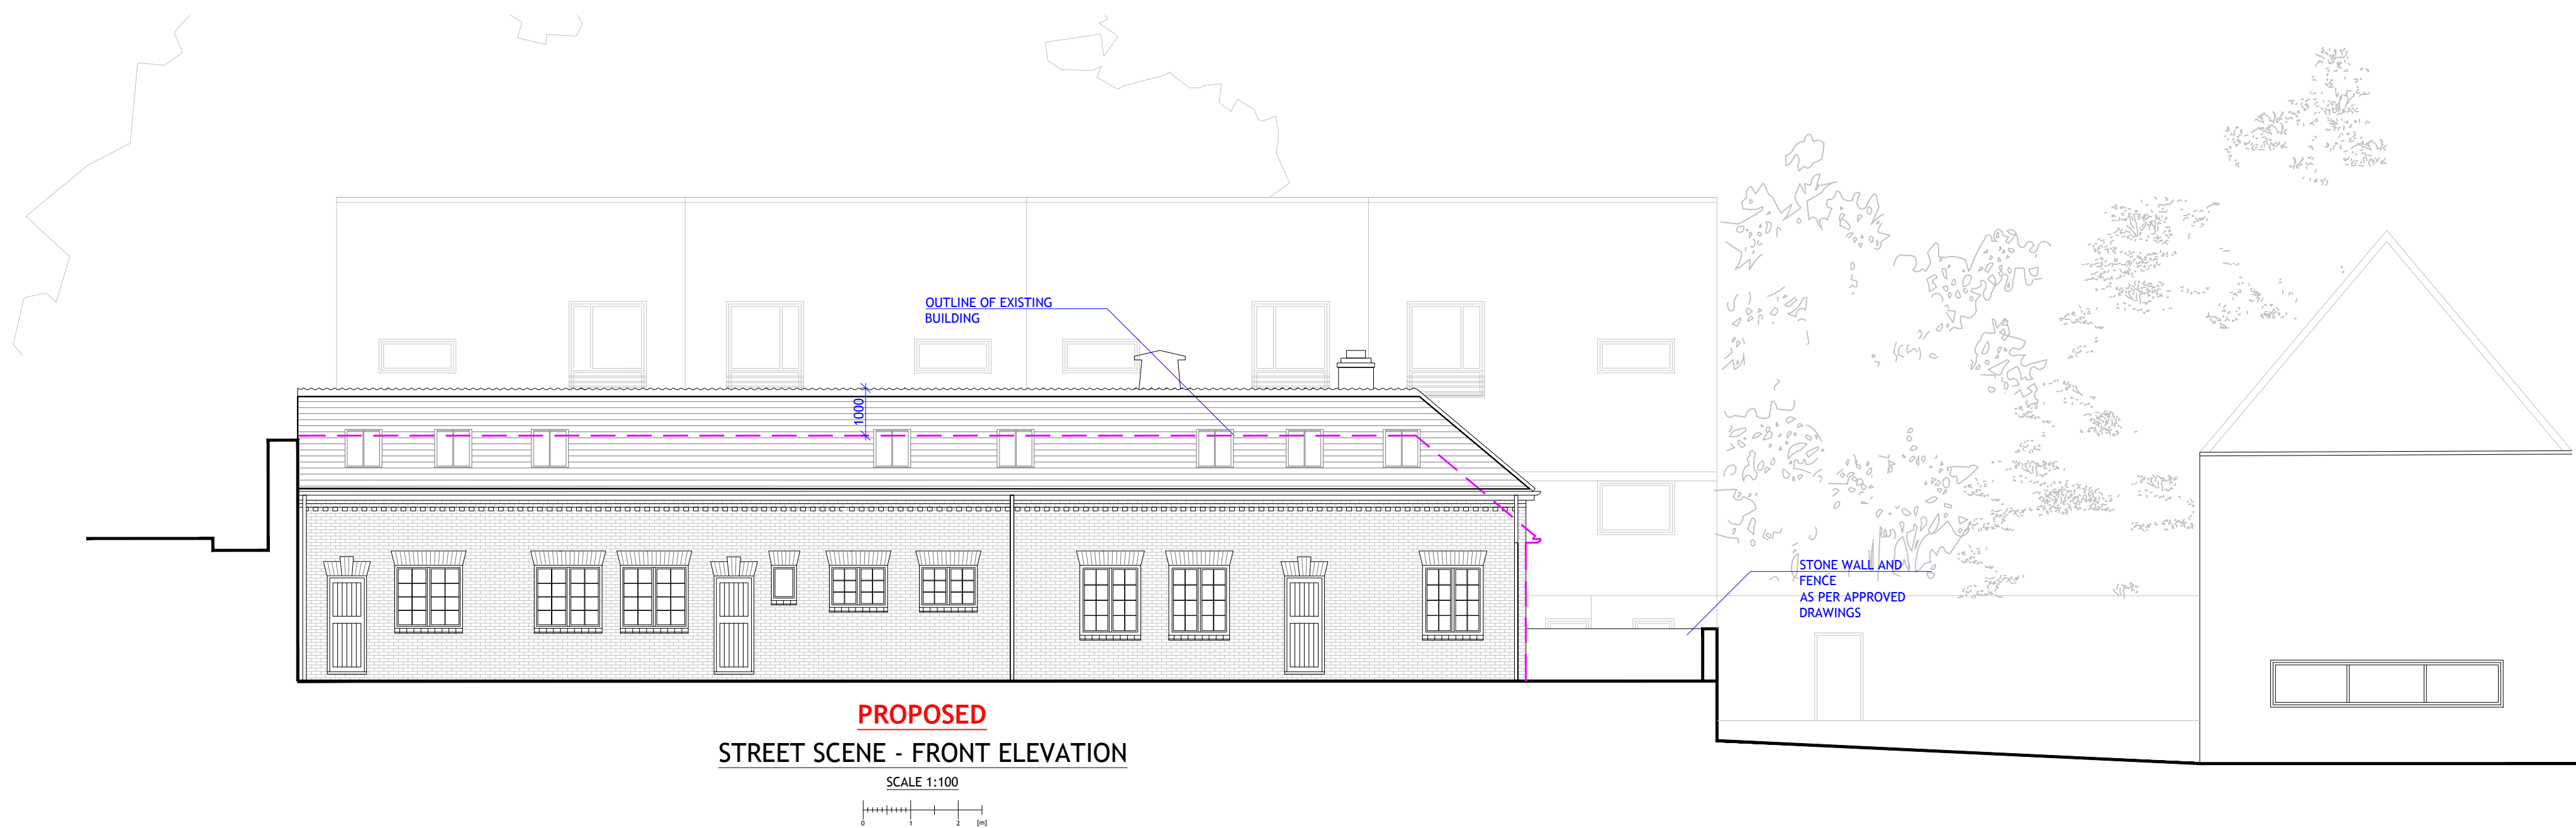 

PROPOSED
STREET SCENE - FRONT ELEVATION

SCALE 1:100

 

NO.	DR.	INFO
DATE		
REVISION		
PROJECT	CARPENTERS COTTAGE, ST ANDREWS PARK, UXBRIDGE	
CLIENT		
DRAWING TITLE	EXISTING, APPROVED & PROPOSED STREET SCENES - FRONT ELEVATIONS	
SCALE	1:100	1:200
SIZE	A1	A3
JOB NO.	202039	
STAGE	PLANNING	
DWG NO.	202039.P.401	
REVISION	0	
DATE	12 AUG 2020	
DRAWN	MB	
CHECKED	MB	