

IMPORTANT NOTE

The specification is to be read in conjunction with the plans/section details, and other associated Structural details as may be provided.


All work is to be carried out to the Local Authority Planning and Building Regulations Approval, and the Codes of Practice and British Standards as necessary.

All dimensions, levels, sizes, positions and locations of particulars as indicated on drawings are to be verified by the appointed Contractor on site prior to engaging in works. Any discrepancies must be reported to the Architect/Surveyor/Engineer or responsible person/s immediately.


The Contractor is responsible for ensuring compliance with the CDM Regulations, and appropriate Health & Safety on site precautions.

The Client/Building Owner must obtain any necessary PARTY WALL AGREEMENTS, prior to engaging in the works on site.

EXISTING GROUND FLOOR PLAN

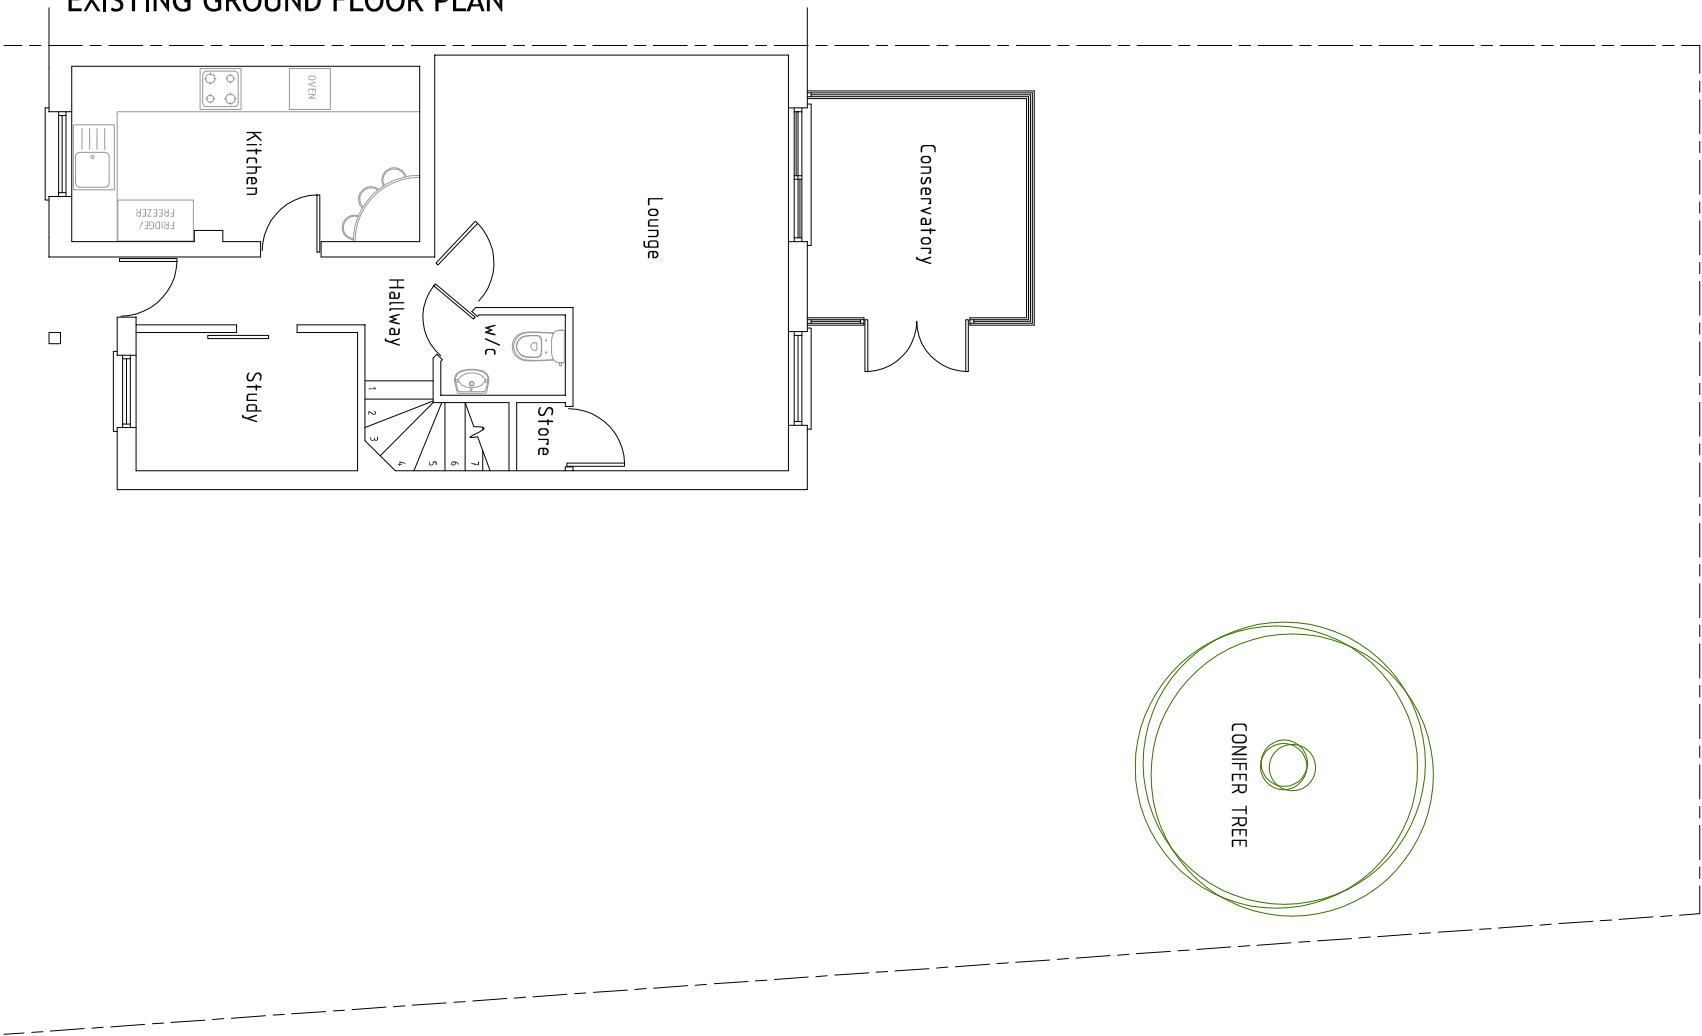

PROPOSED GROUND FLOOR PLAN

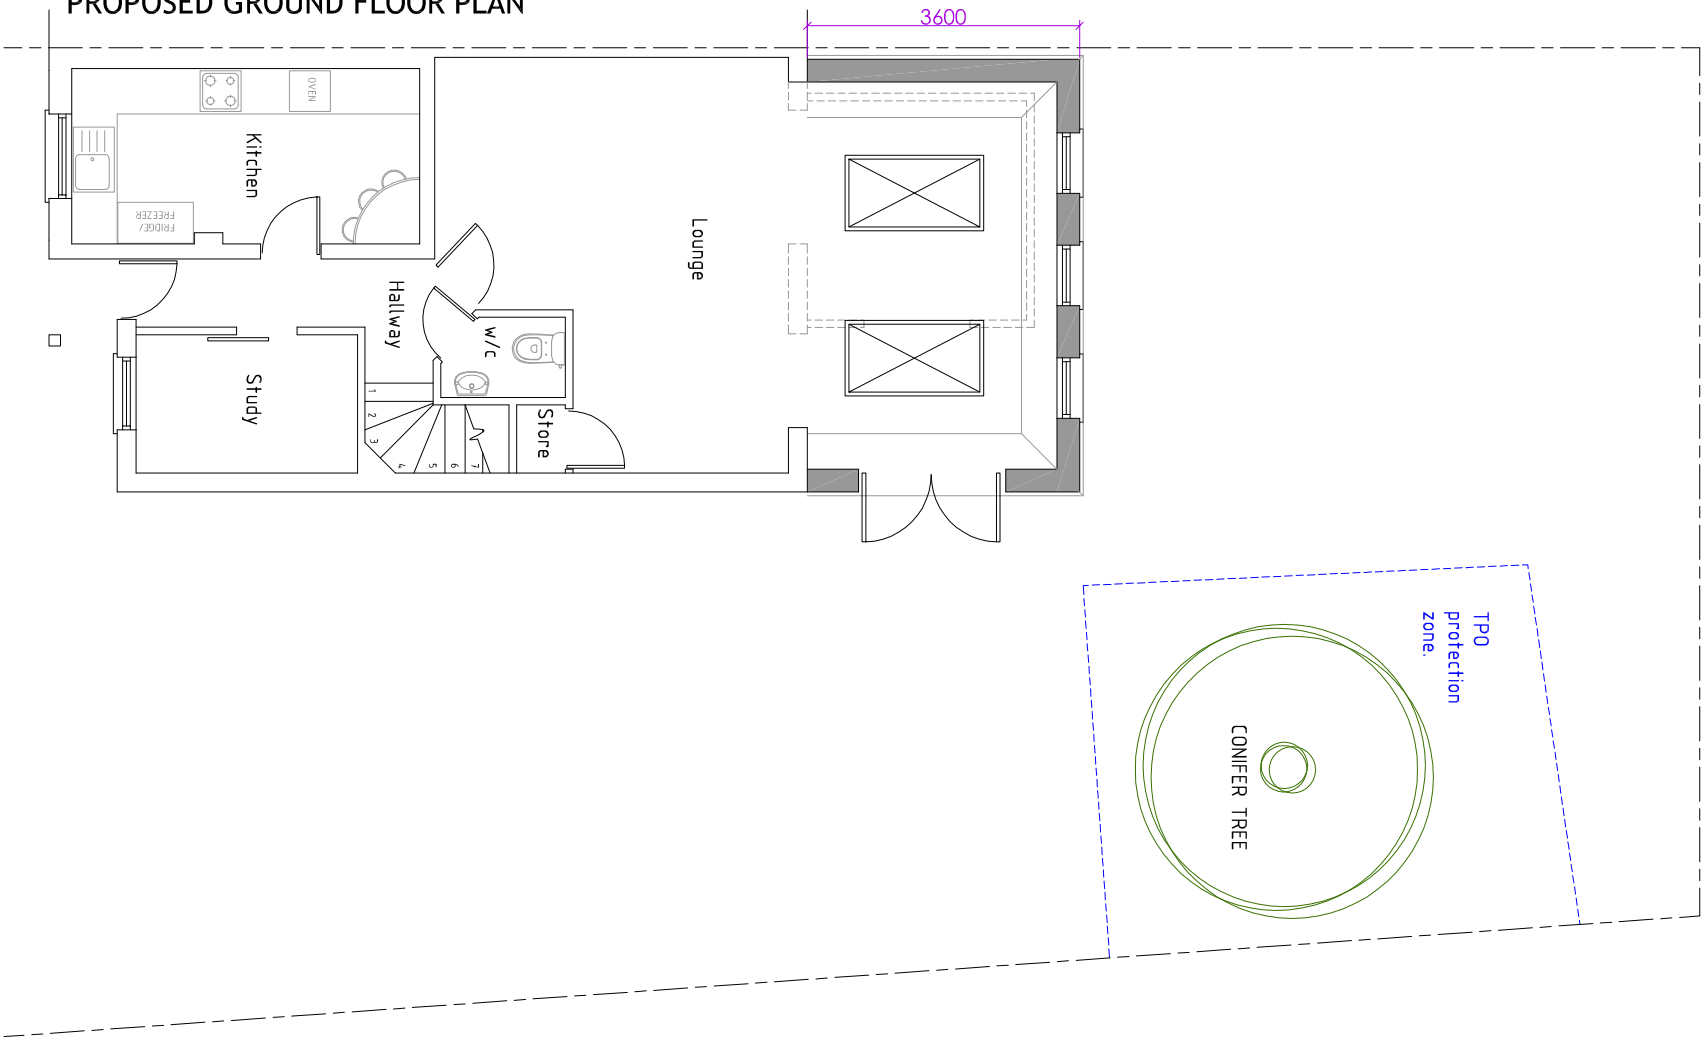[illegible]

Client	Mrs S Alsar
Site Address	5 Chiffham Court, Widmore Road Uxbridge UB8 3BJ
Project Title	Single storey rear extension
Status	Planning

Drawn	JW	
Date	10.01.2016	Scale 1:100 @ A3

Job No	Drawing No	Rev
CHIC5	PL-A - 01	