



All work to comply with current building regulations and codes of practice

Do not scale from drawings
all dimensions to be checked on site before the start of any work

Proposed External Finish Materials to Match Existing External Finish Materials

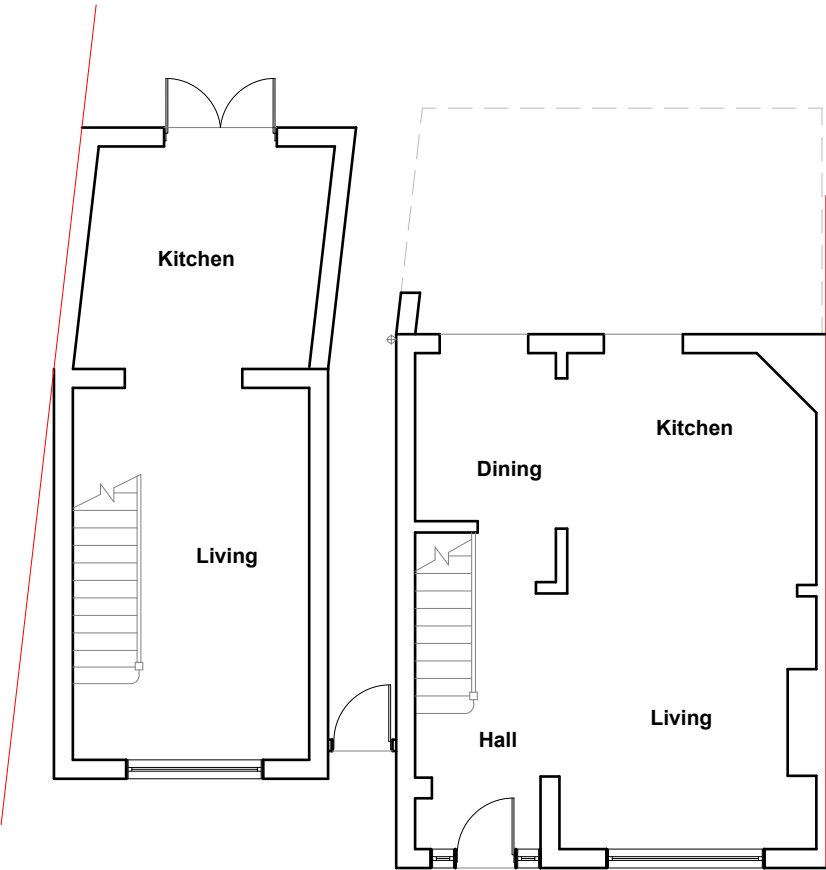

Existing Ground Floor Plan
Scale 1:100

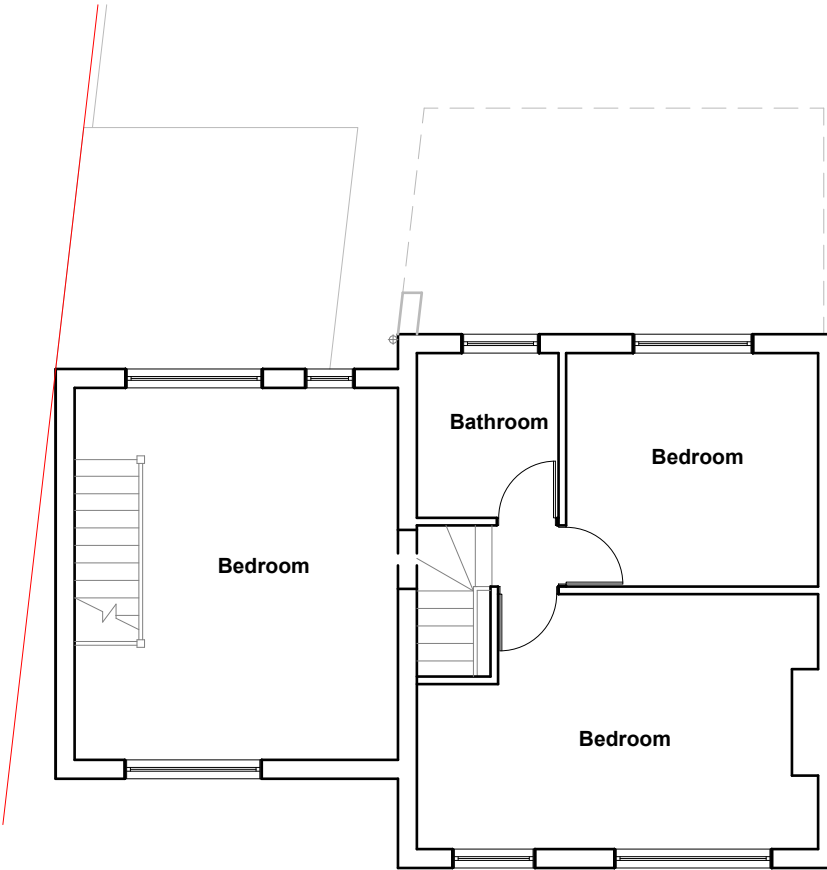

Existing First Floor Plan
Scale 1:100



Modhwadia Design Services	Project:	Title:	Scale: 1:100 @ A3
	54 Dale Drive Hayes Middx. UB4 8AU	Existing Ground and First Floor Plan	Date: 01.2019
			Drawing No.: MD/5042 - 01/BK
			Revision
239 Western Road, Southall, Middlesex, UB2 5HS 020 8571 1369			


All work to comply with
current building regulations
and codes of practice

Do not scale from drawings
all dimensions to be checked
on site before the start of
any work

Proposed External Finish Materials to
Match Existing External Finish
Materials




Existing Front Elevation
Scale:1:100

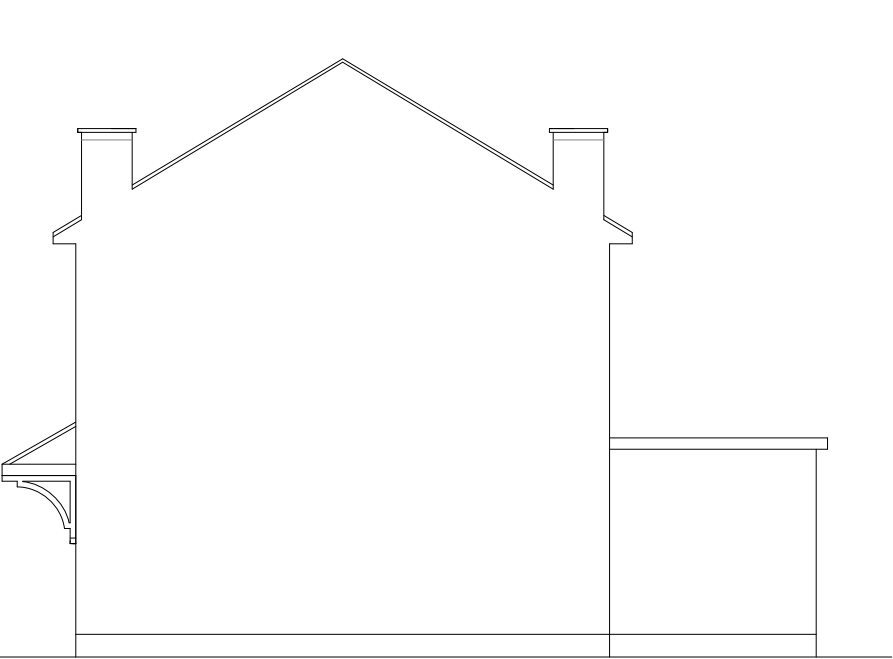

Existing Side Elevation
Scale:1:100



Existing Rear Elevation
Scale:1:100

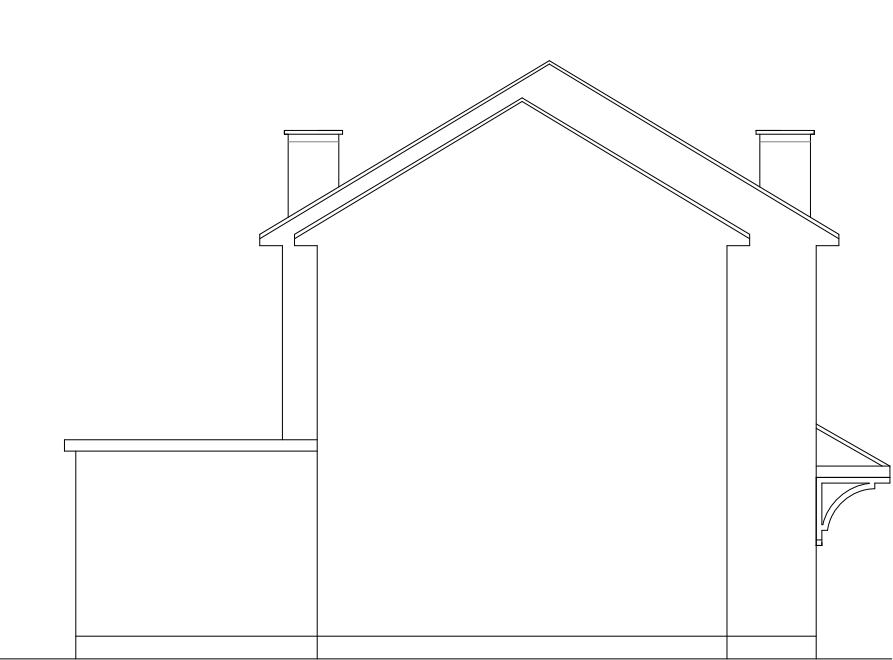

Existing Side Elevation
Scale:1:100




Modhwadia Design Services	Project:	Title:	Scale: 1:100 @ A3
	54 Dale Drive Hayes Middx. UB4 8AU	Existing Elevations	Date: 01.2019
			Drawing No.: MD/5042 - 02/BK
			Revision
239 Western Road, Southall, Middlesex, UB2 5HS 020 8571 1369			

All work to comply with current building regulations and codes of practice


Do not scale from drawings all dimensions to be checked on site before the start of any work

Proposed External Finish Materials to Match Existing External Finish Materials

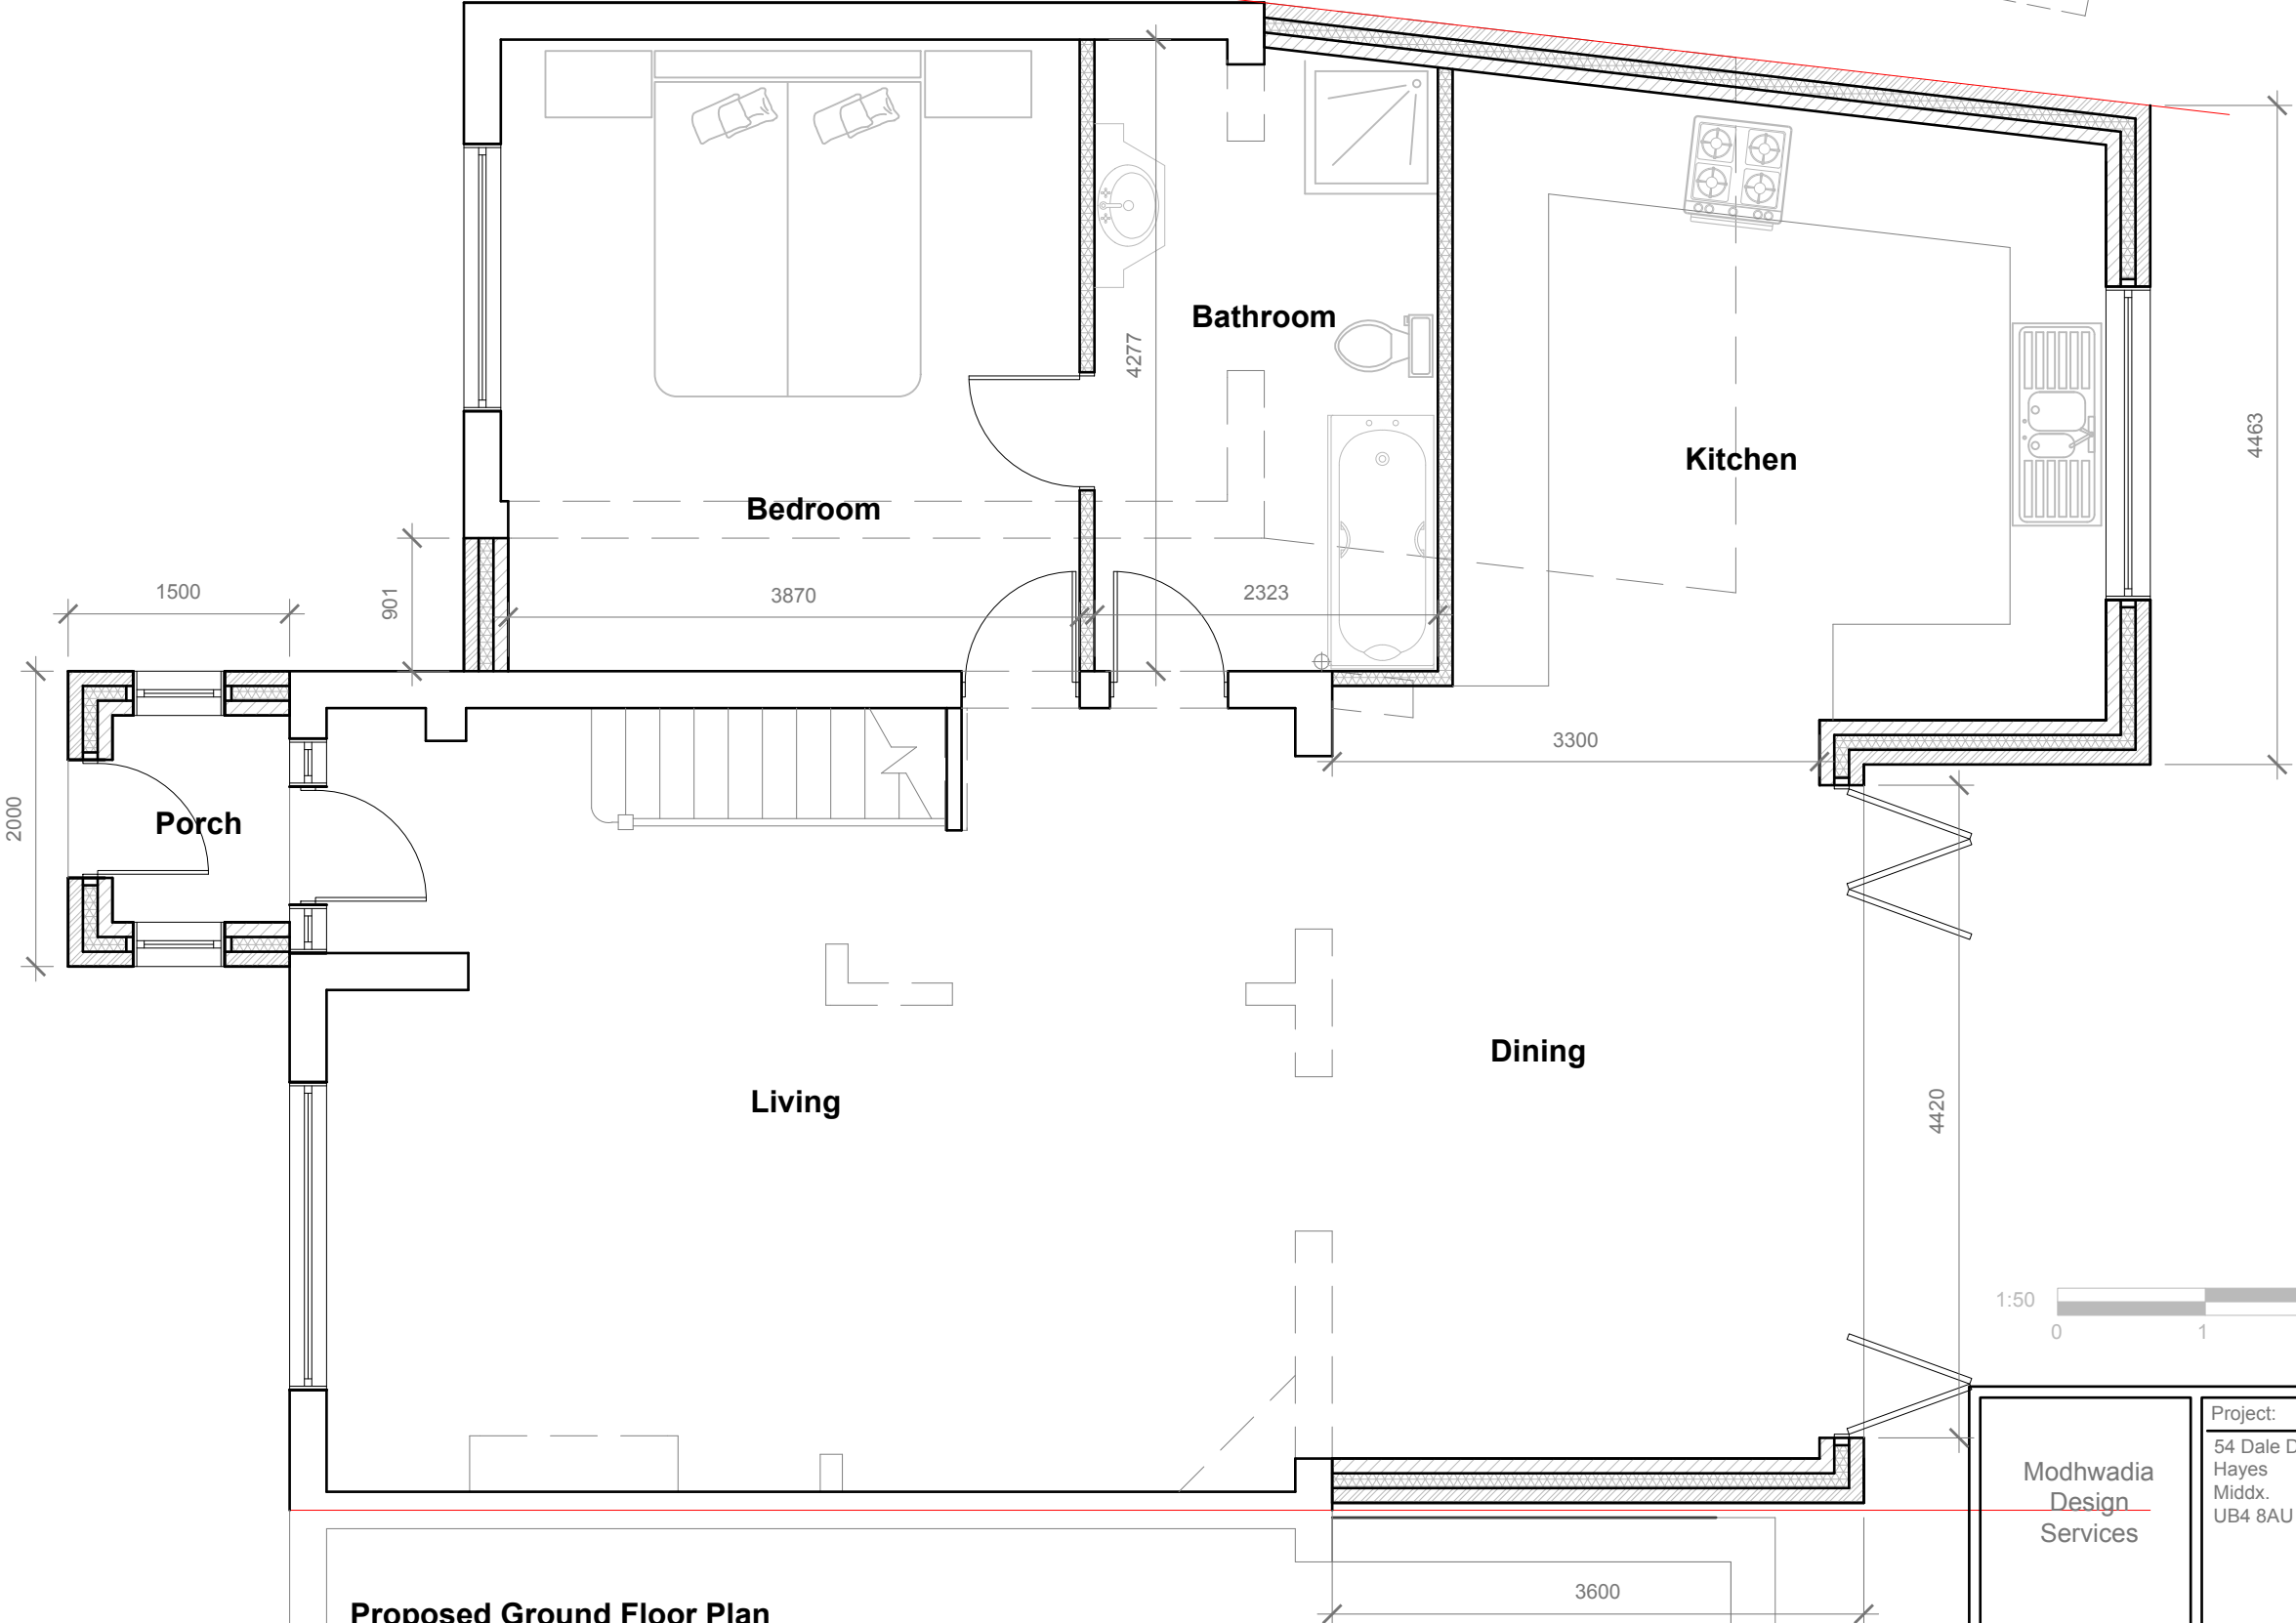

Proposed Ground Floor Plan
Scale 1:50

Modhwadia Design Services	Project:	Title:	Scale: 1:50 @ A3
	54 Dale Drive	Proposed Ground	Date: 01.2019
	Hayes	Floor Plan	Drawing No.:
	Middx.		MD/5042 - 03/BK
	UB4 8AU		Revision
239 Western Road, Southall, Middlesex, UB2 5HS 020 8571 1369			

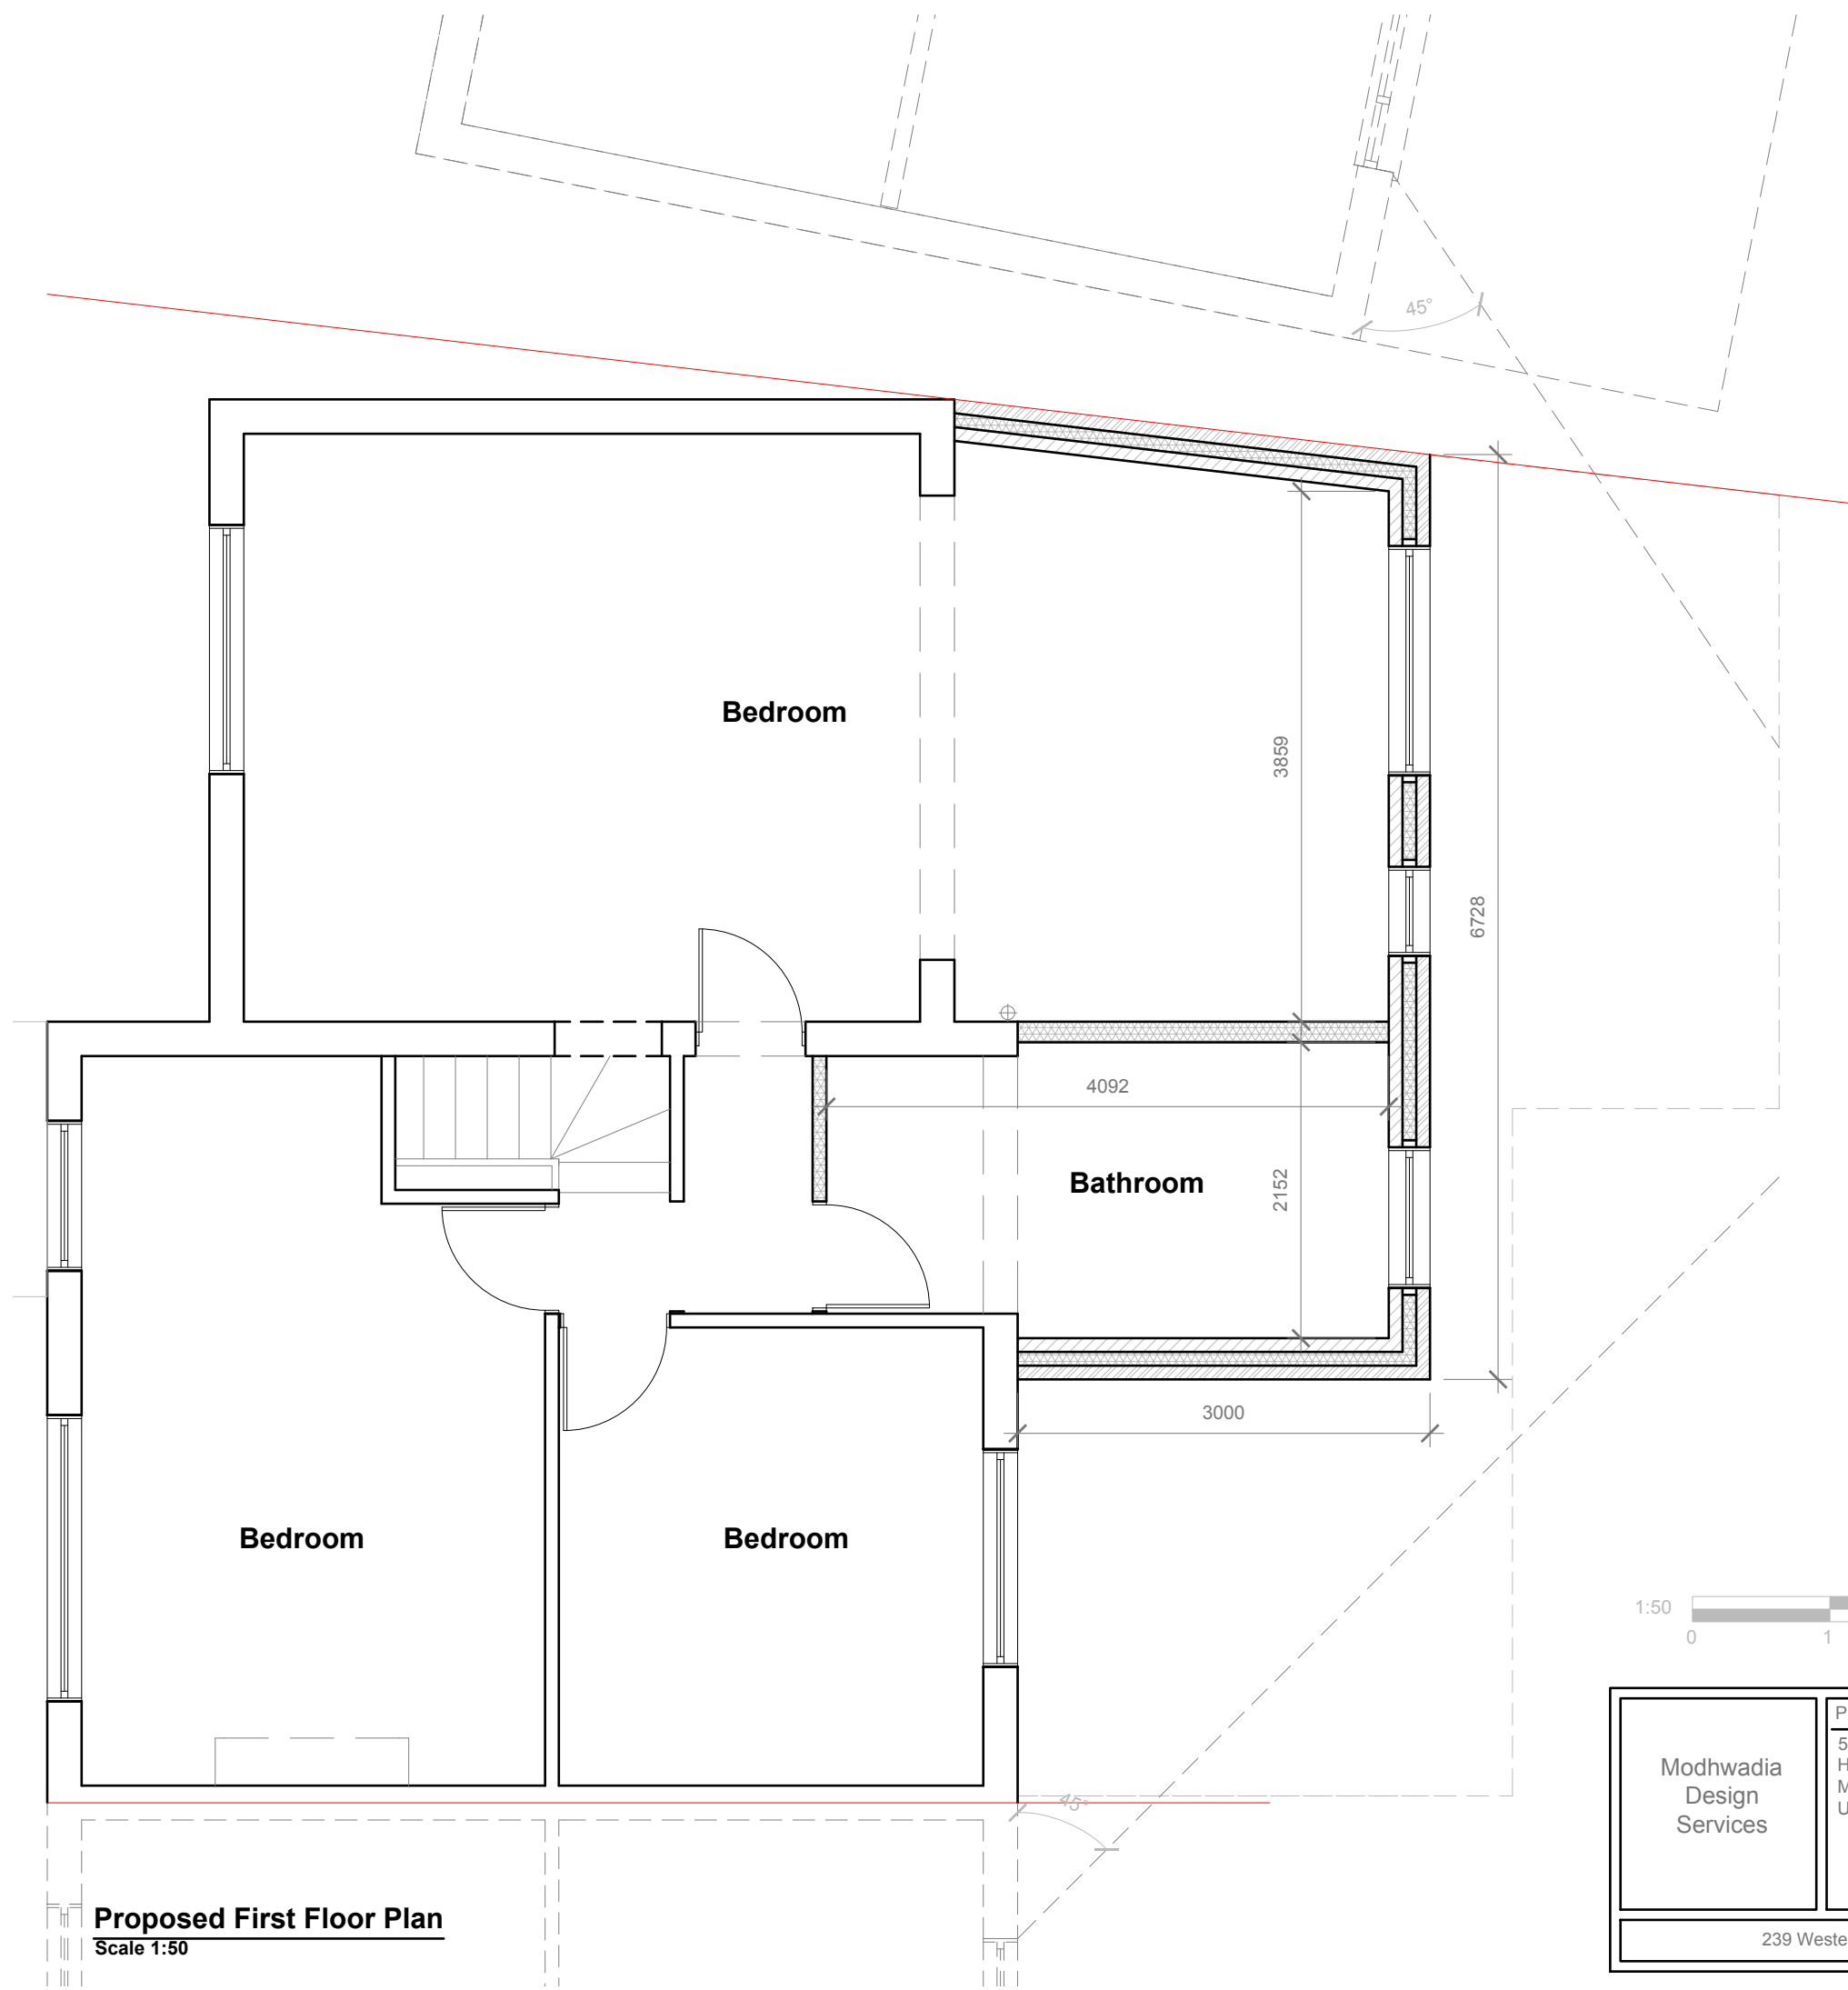

All work to comply with
current building regulations
and codes of practice

Do not scale from drawings
all dimensions to be checked
on site before the start of
any work

Proposed External Finish Materials to
Match Existing External Finish
Materials



Modhwadia Design Services	Project:	Title:	Scale: 1:50 @ A3
	54 Dale Drive Hayes Middx. UB4 8AU	Proposed First Floor Plan	Date: 01.2019
			Drawing No.: MD/5042 - 04/BK
			Revision
239 Western Road, Southall, Middlesex, UB2 5HS 020 8571 1369			

Proposed First Floor Plan
Scale 1:50


All work to comply with
current building regulations
and codes of practice

Do not scale from drawings
all dimensions to be checked
on site before the start of
any work

Proposed External Finish Materials to
Match Existing External Finish
Materials




Proposed Front Elevation
Scale:1:100

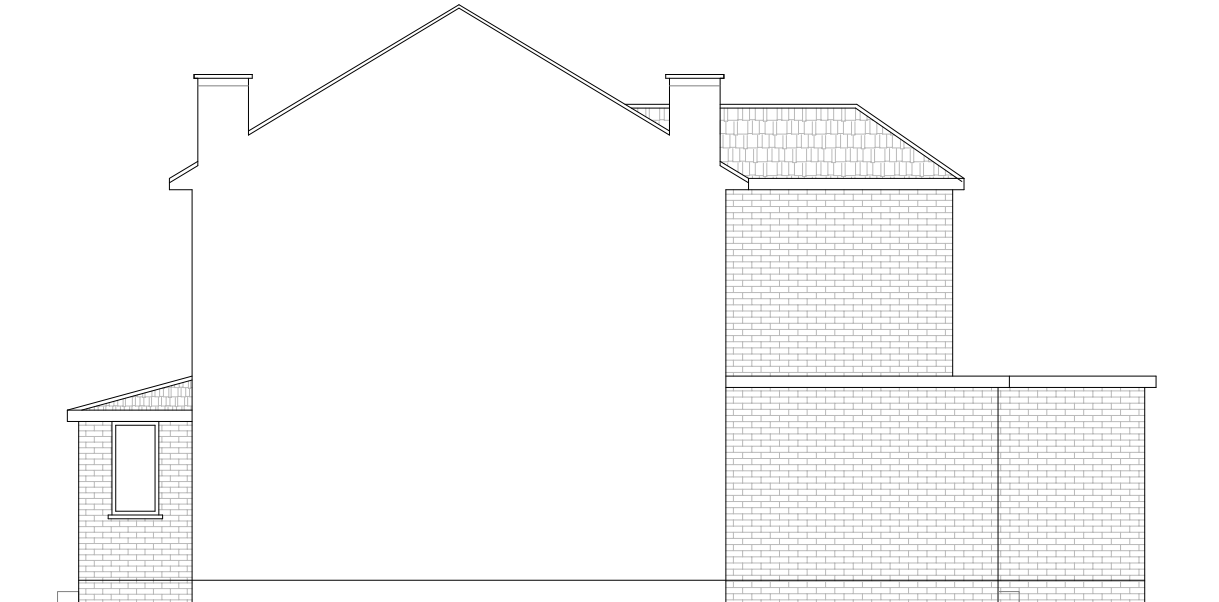

Proposed Side Elevation
Scale:1:100



Proposed Rear Elevation
Scale:1:100

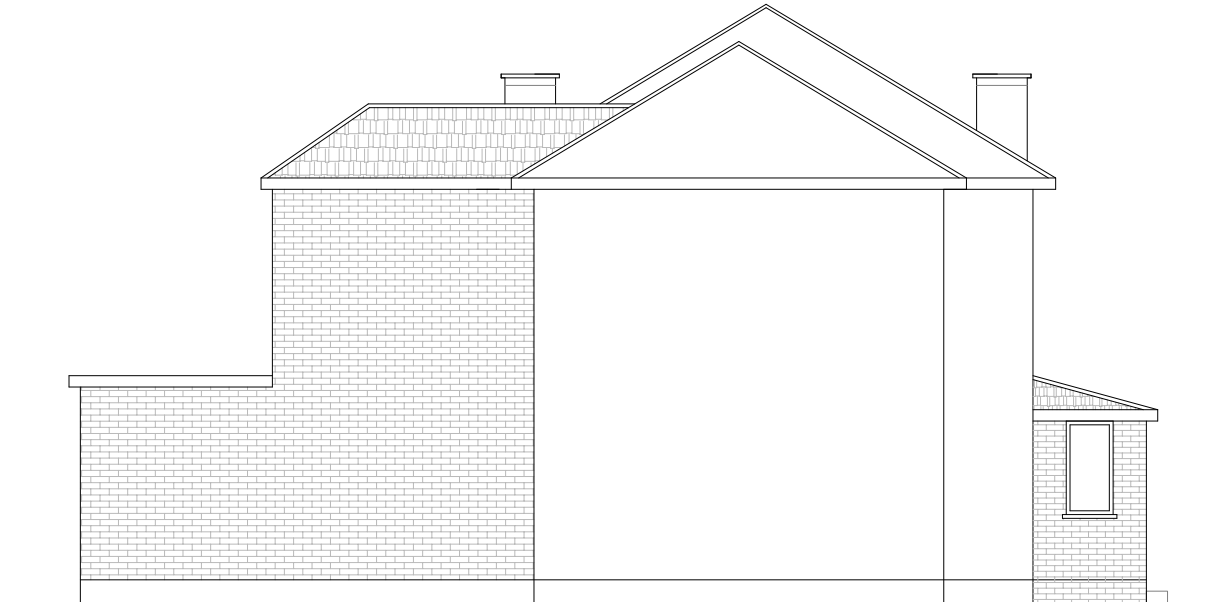

Proposed Side Elevation
Scale:1:100



Modhwadia Design Services	Project:	Title:	Scale: 1:100 @ A3
	54 Dale Drive Hayes Middx. UB4 8AU	Proposed Elevations	Date: 01.2019
			Drawing No.: MD/5042 - 05/BK
			Revision
239 Western Road, Southall, Middlesex, UB2 5HS 020 8571 1369			