



NOTES:


- 1 All new Electrical Material to be installed in Existing (Existing) Materials of Existing Building House
- 2 All new Windows on the Walls with the Existing (Existing) Material of Existing Building House. The Part of the Windows which can be Observed are more than 1.7 Meters Above the Floor of the Room in which window is installed.
- 3 All the Roof Lights of the Roof Slope with the Existing (Existing) Material of Existing Building House. The Part of the Windows which can be Observed are more than 1.7 Meters Above the Floor of the Room in which Window is installed.

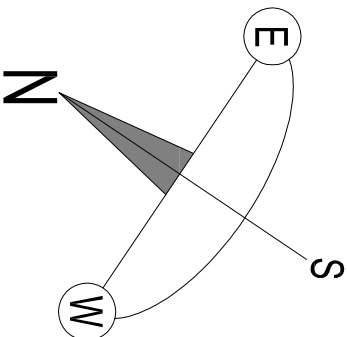


FLAT ROOF TO GAMES ROOM AT GROUND FLOOR

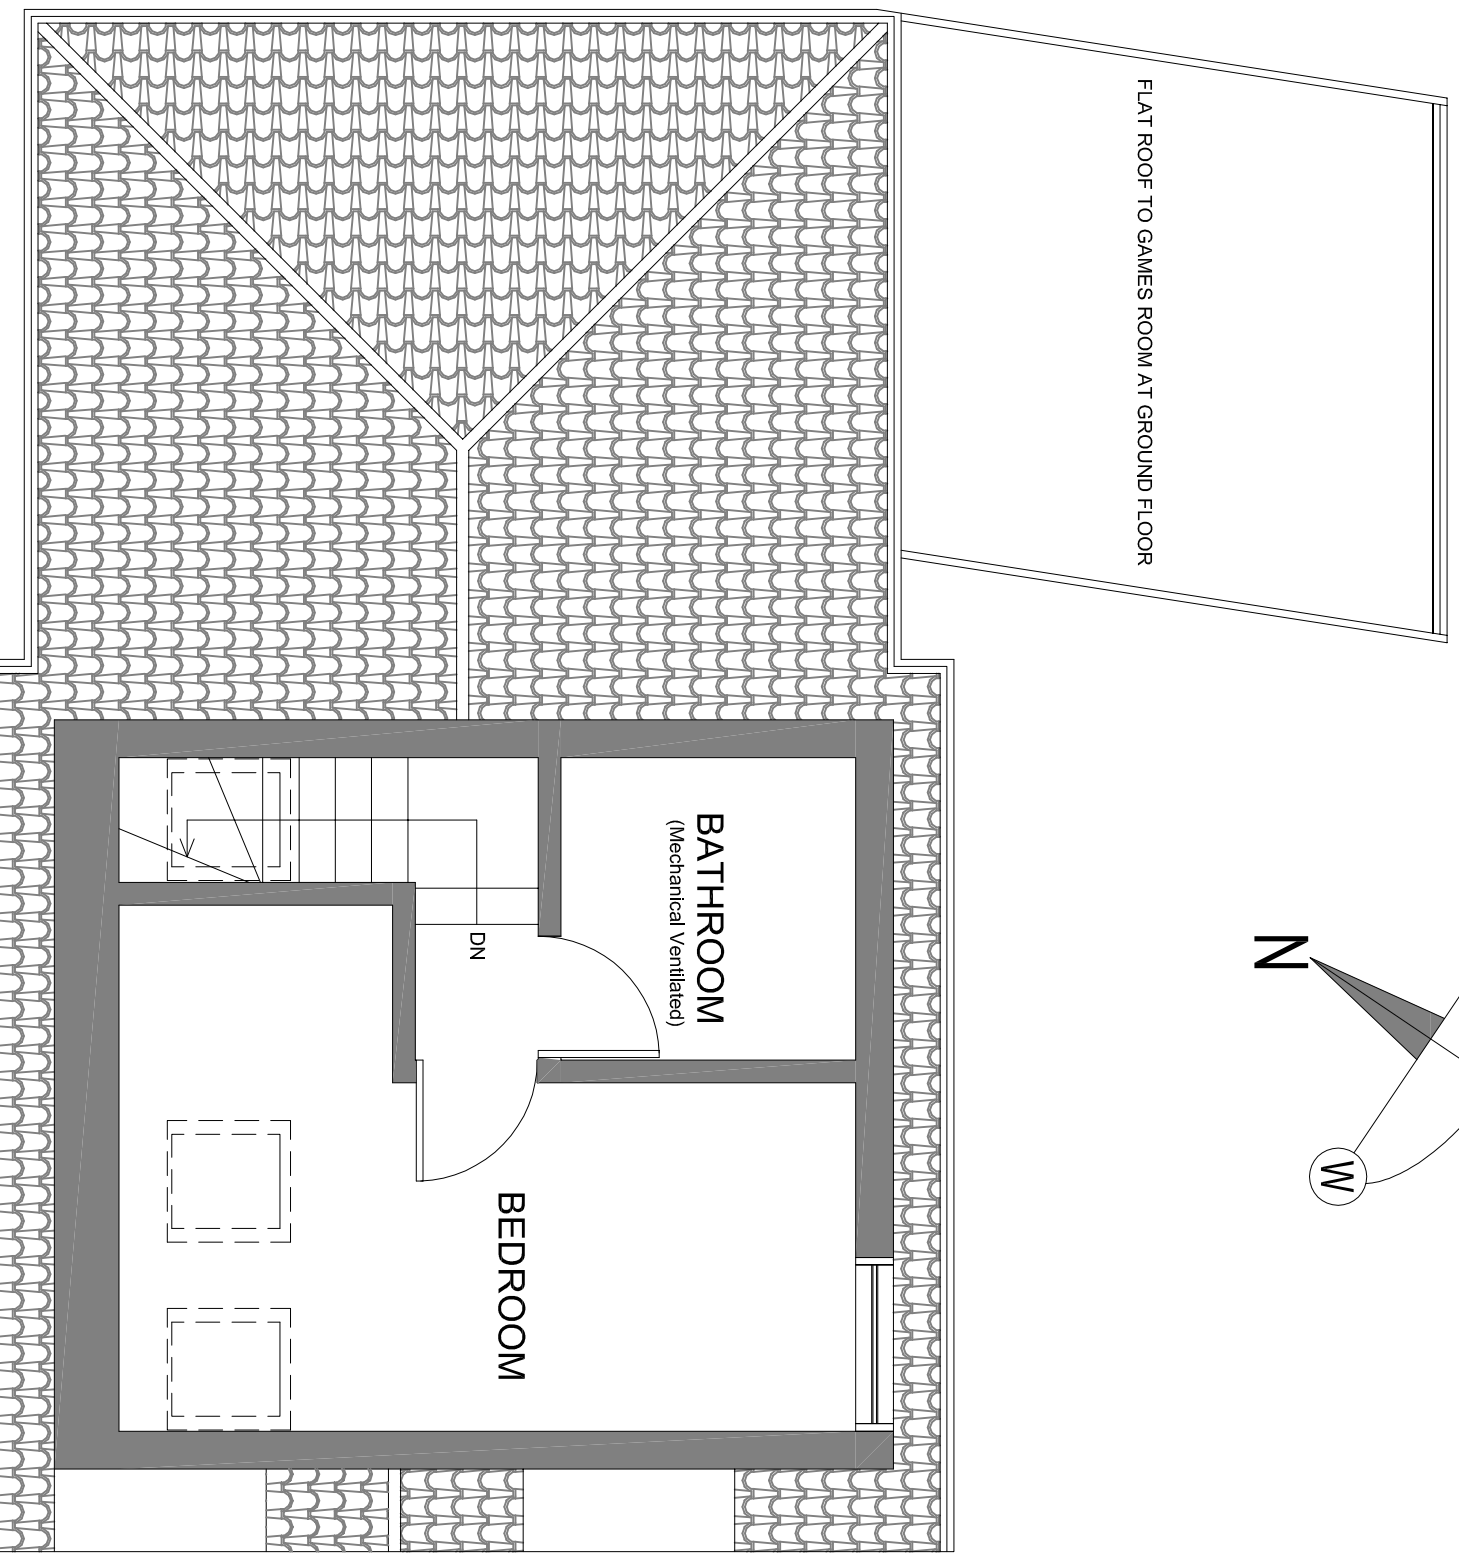

PROPOSED LOFT PLAN
SCALE 1:50@A1

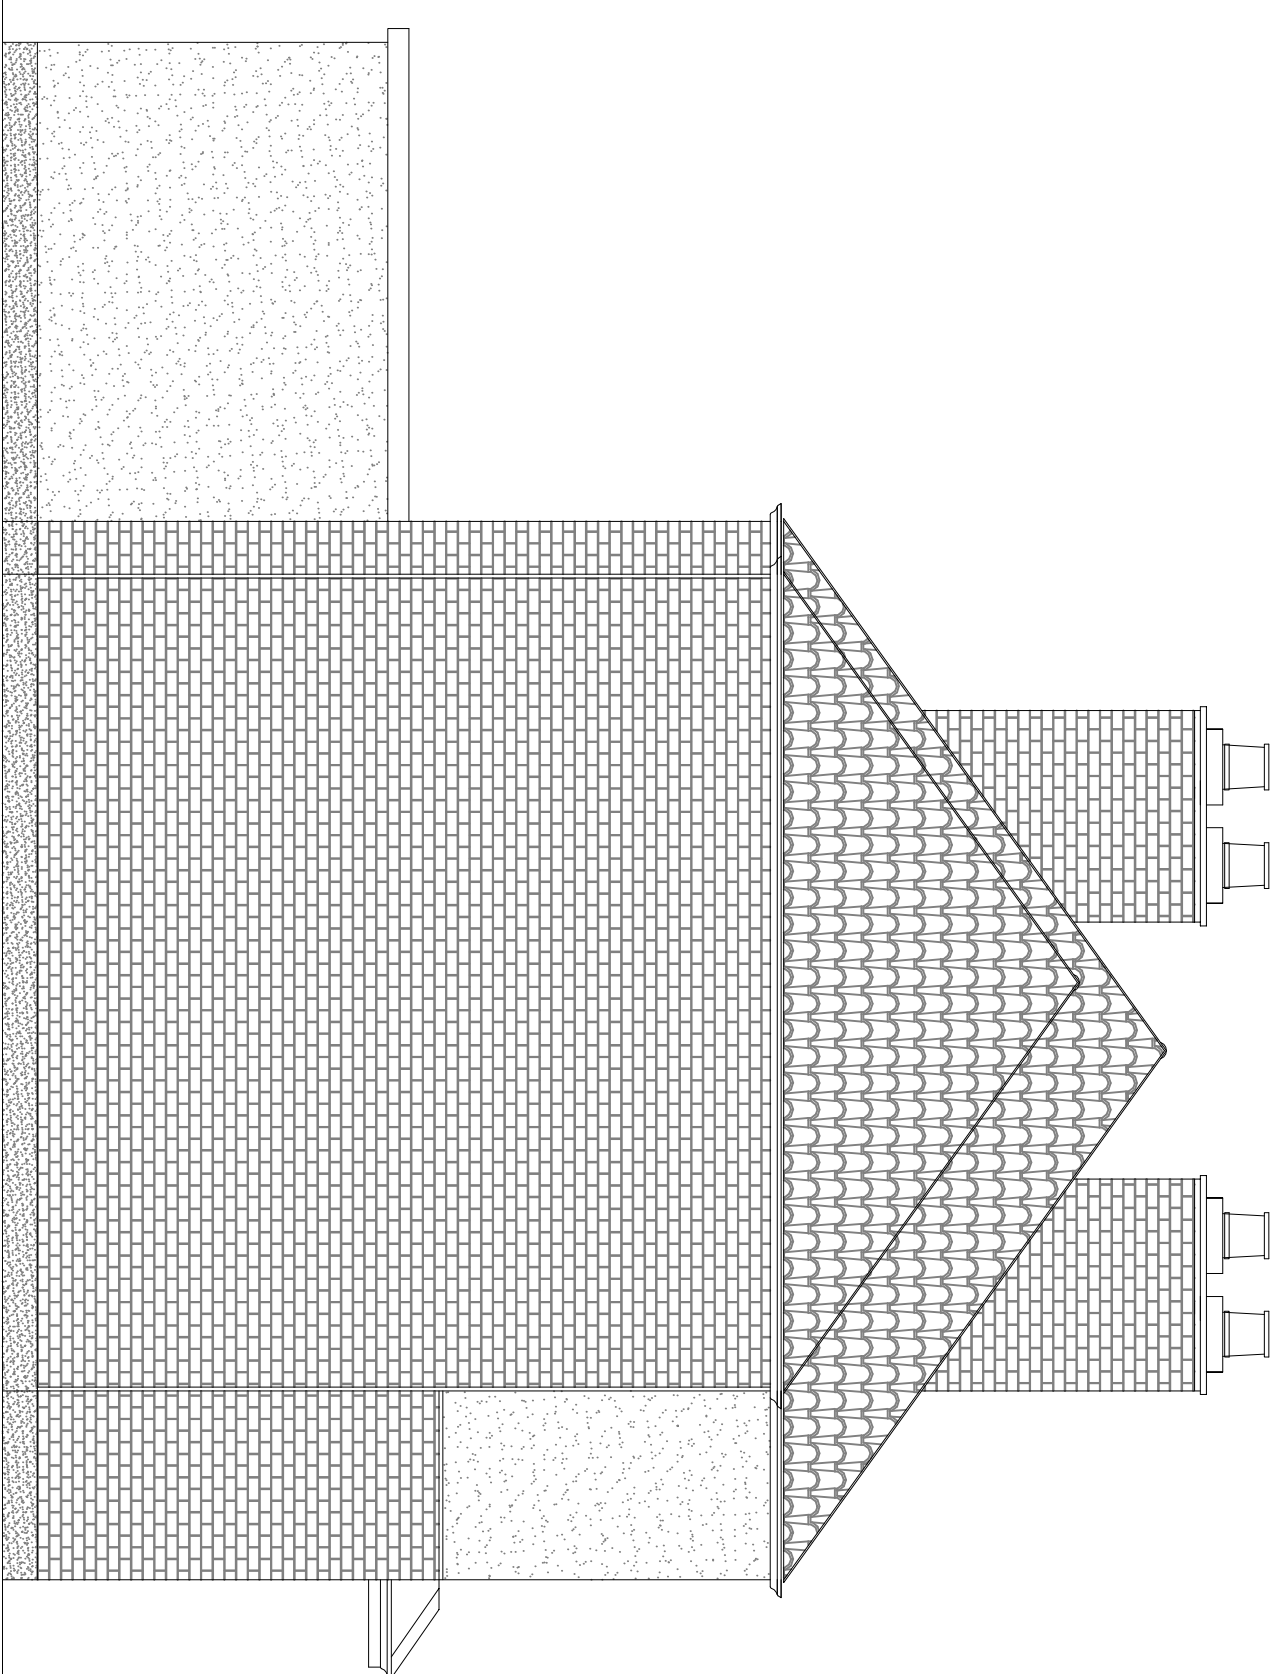


EXISTING NORTH EAST ELEVATION
1:50@A1

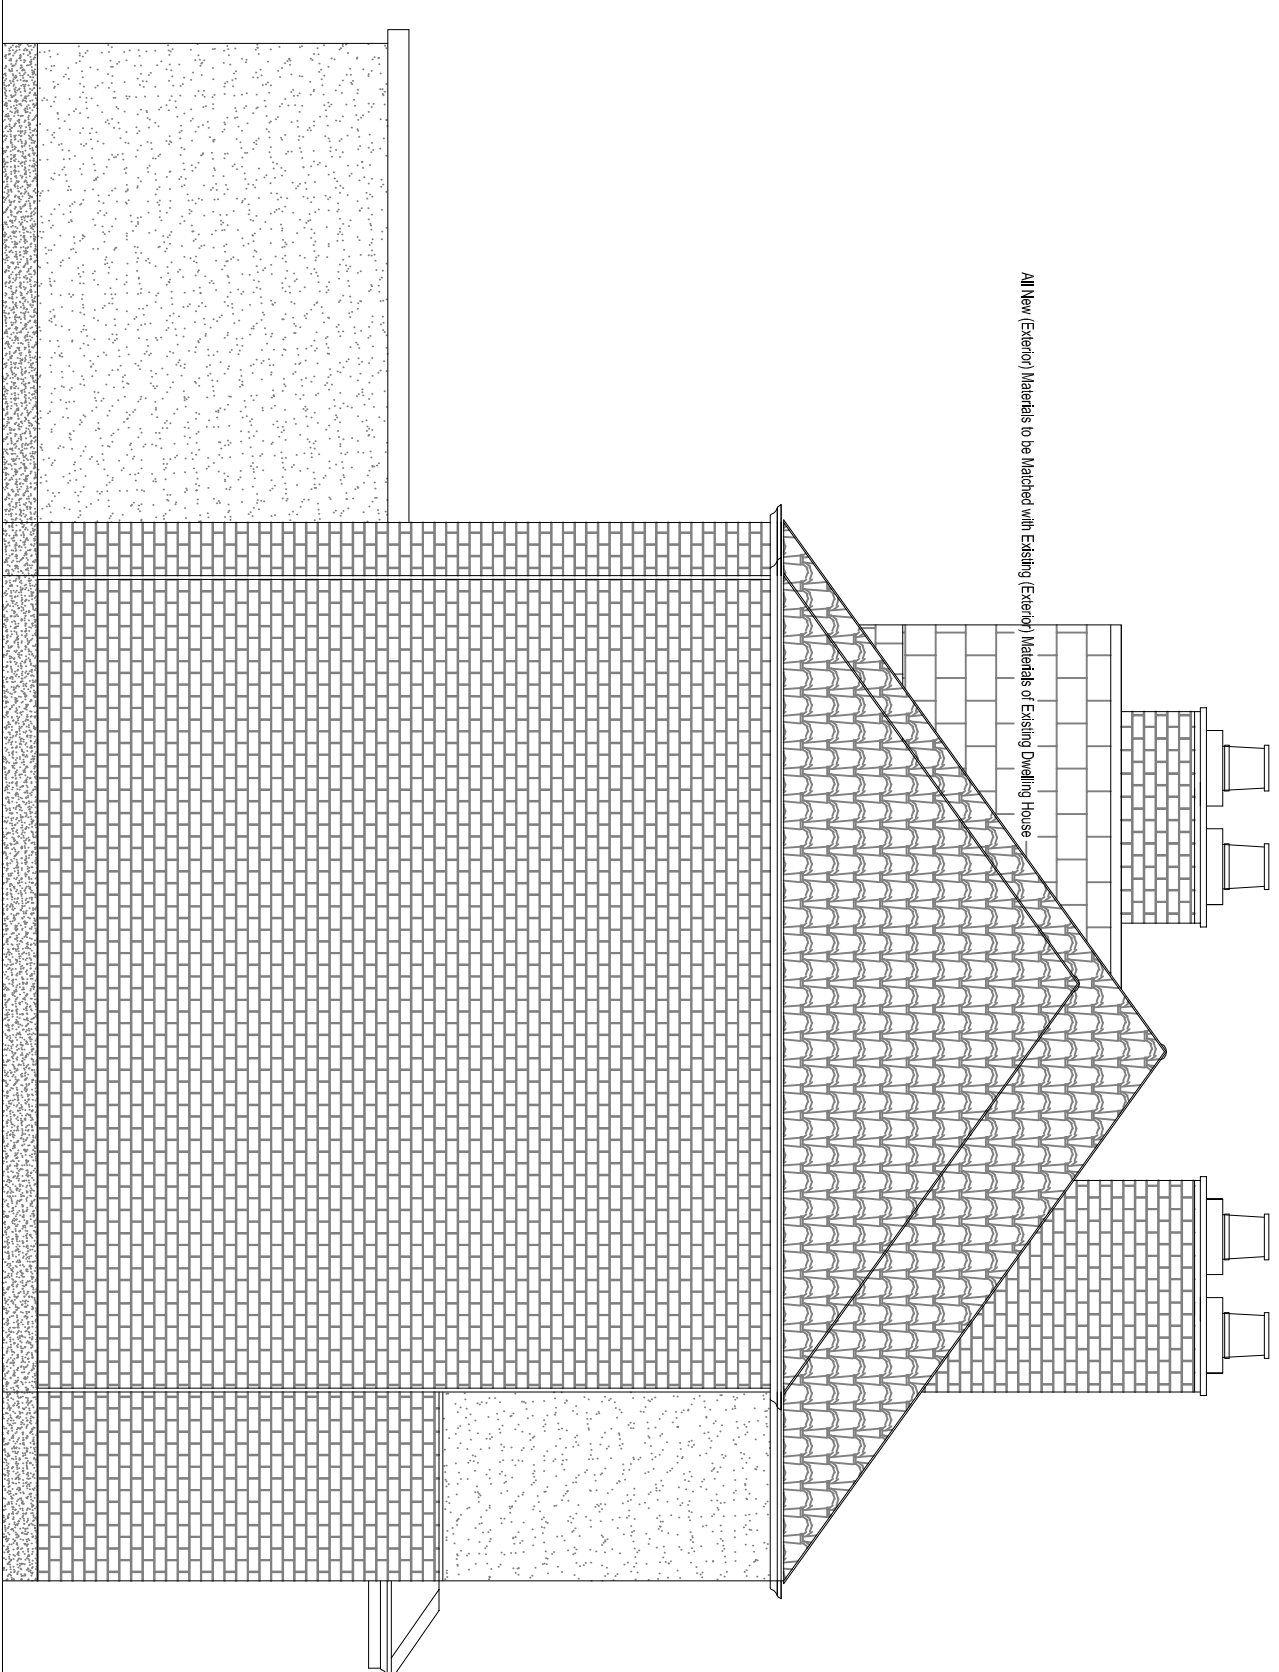


PROPOSED NORTH EAST ELEVATION
1:50@A1


PROPOSED LOFT PLAN
SCALE 1:50@A1

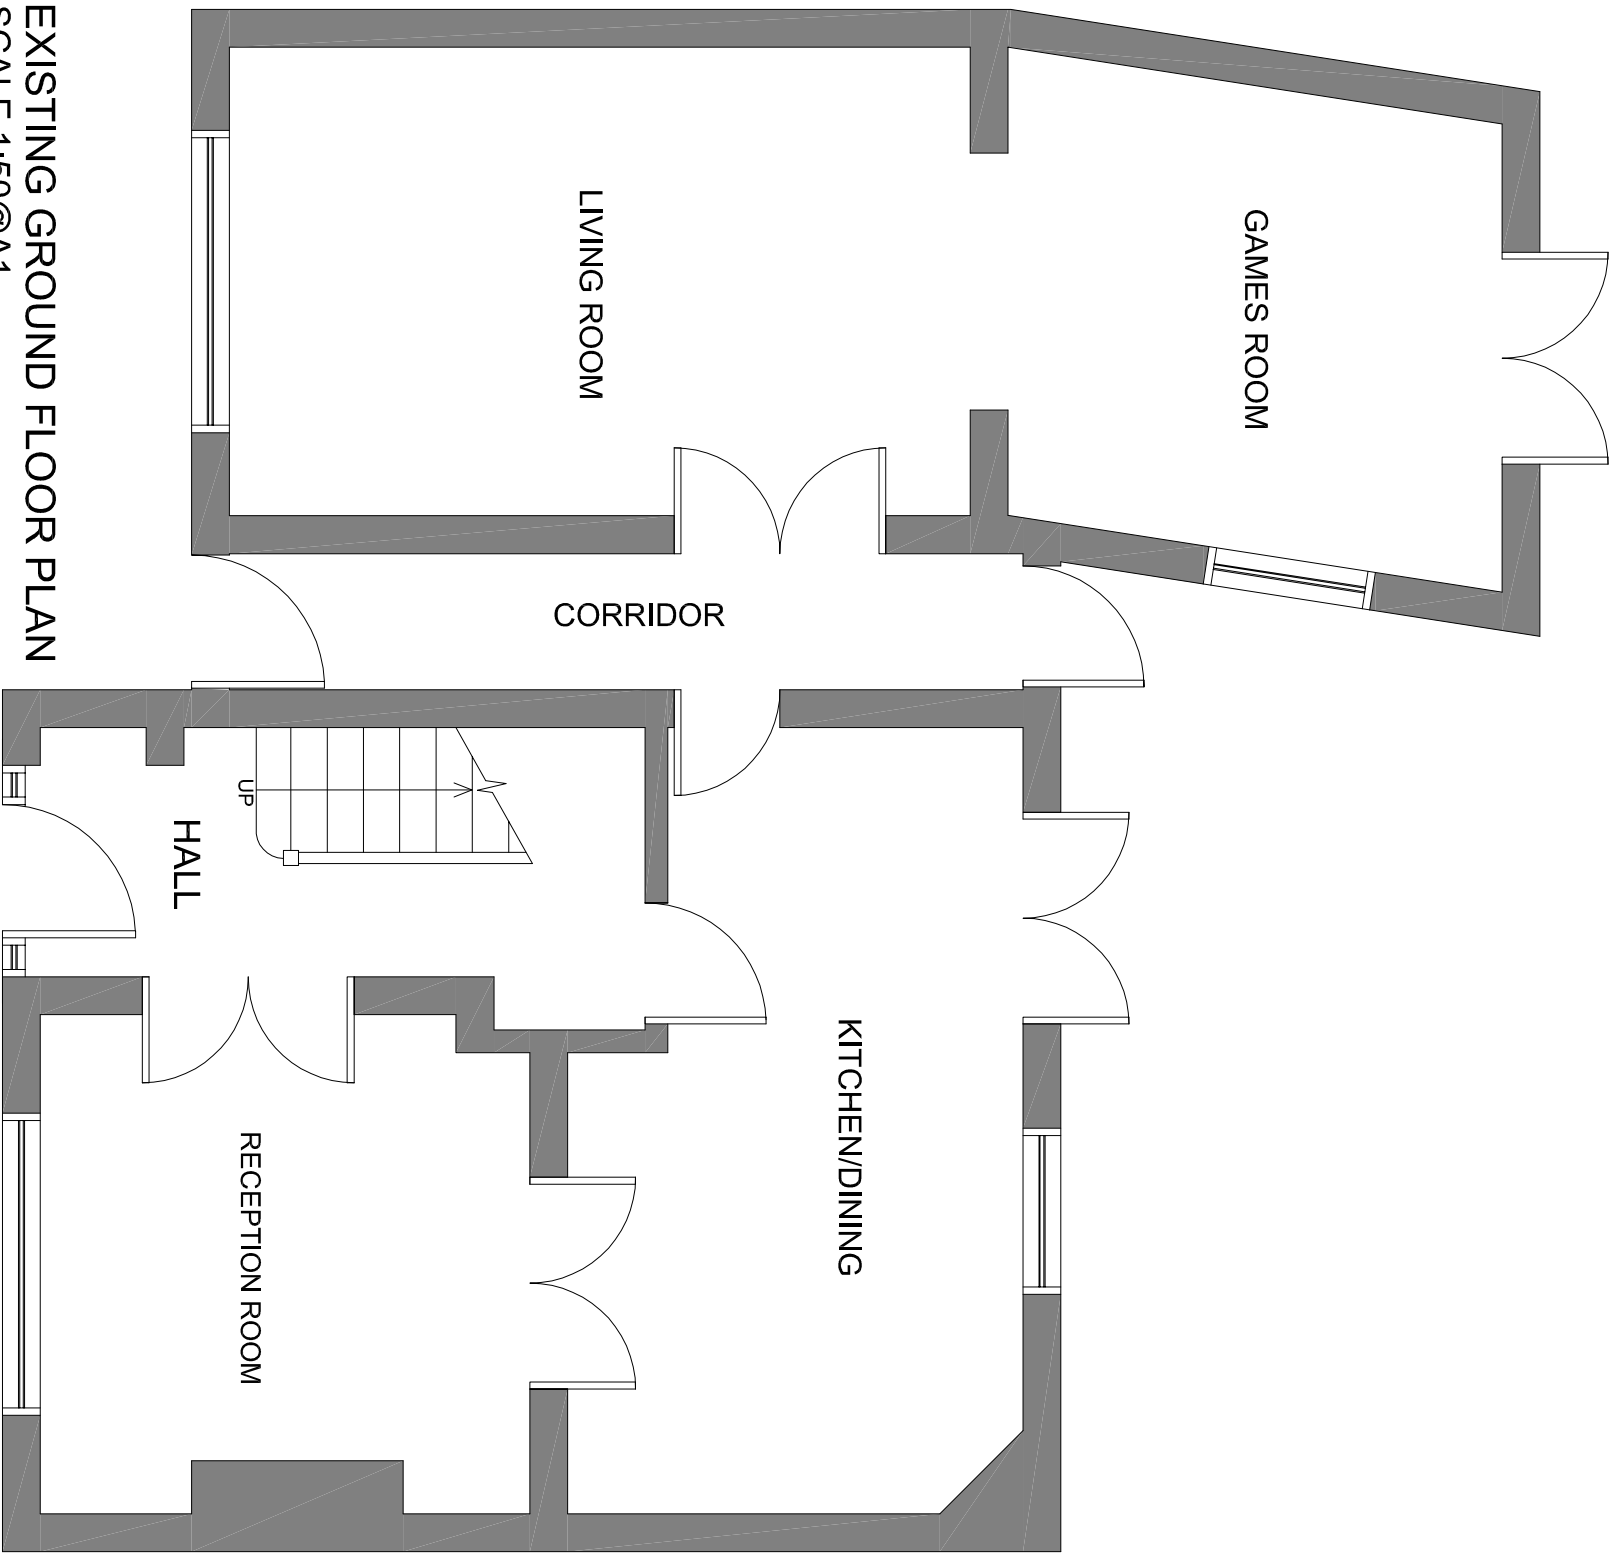

EXISTING GROUND FLOOR PLAN
SCALE 1:50@A1

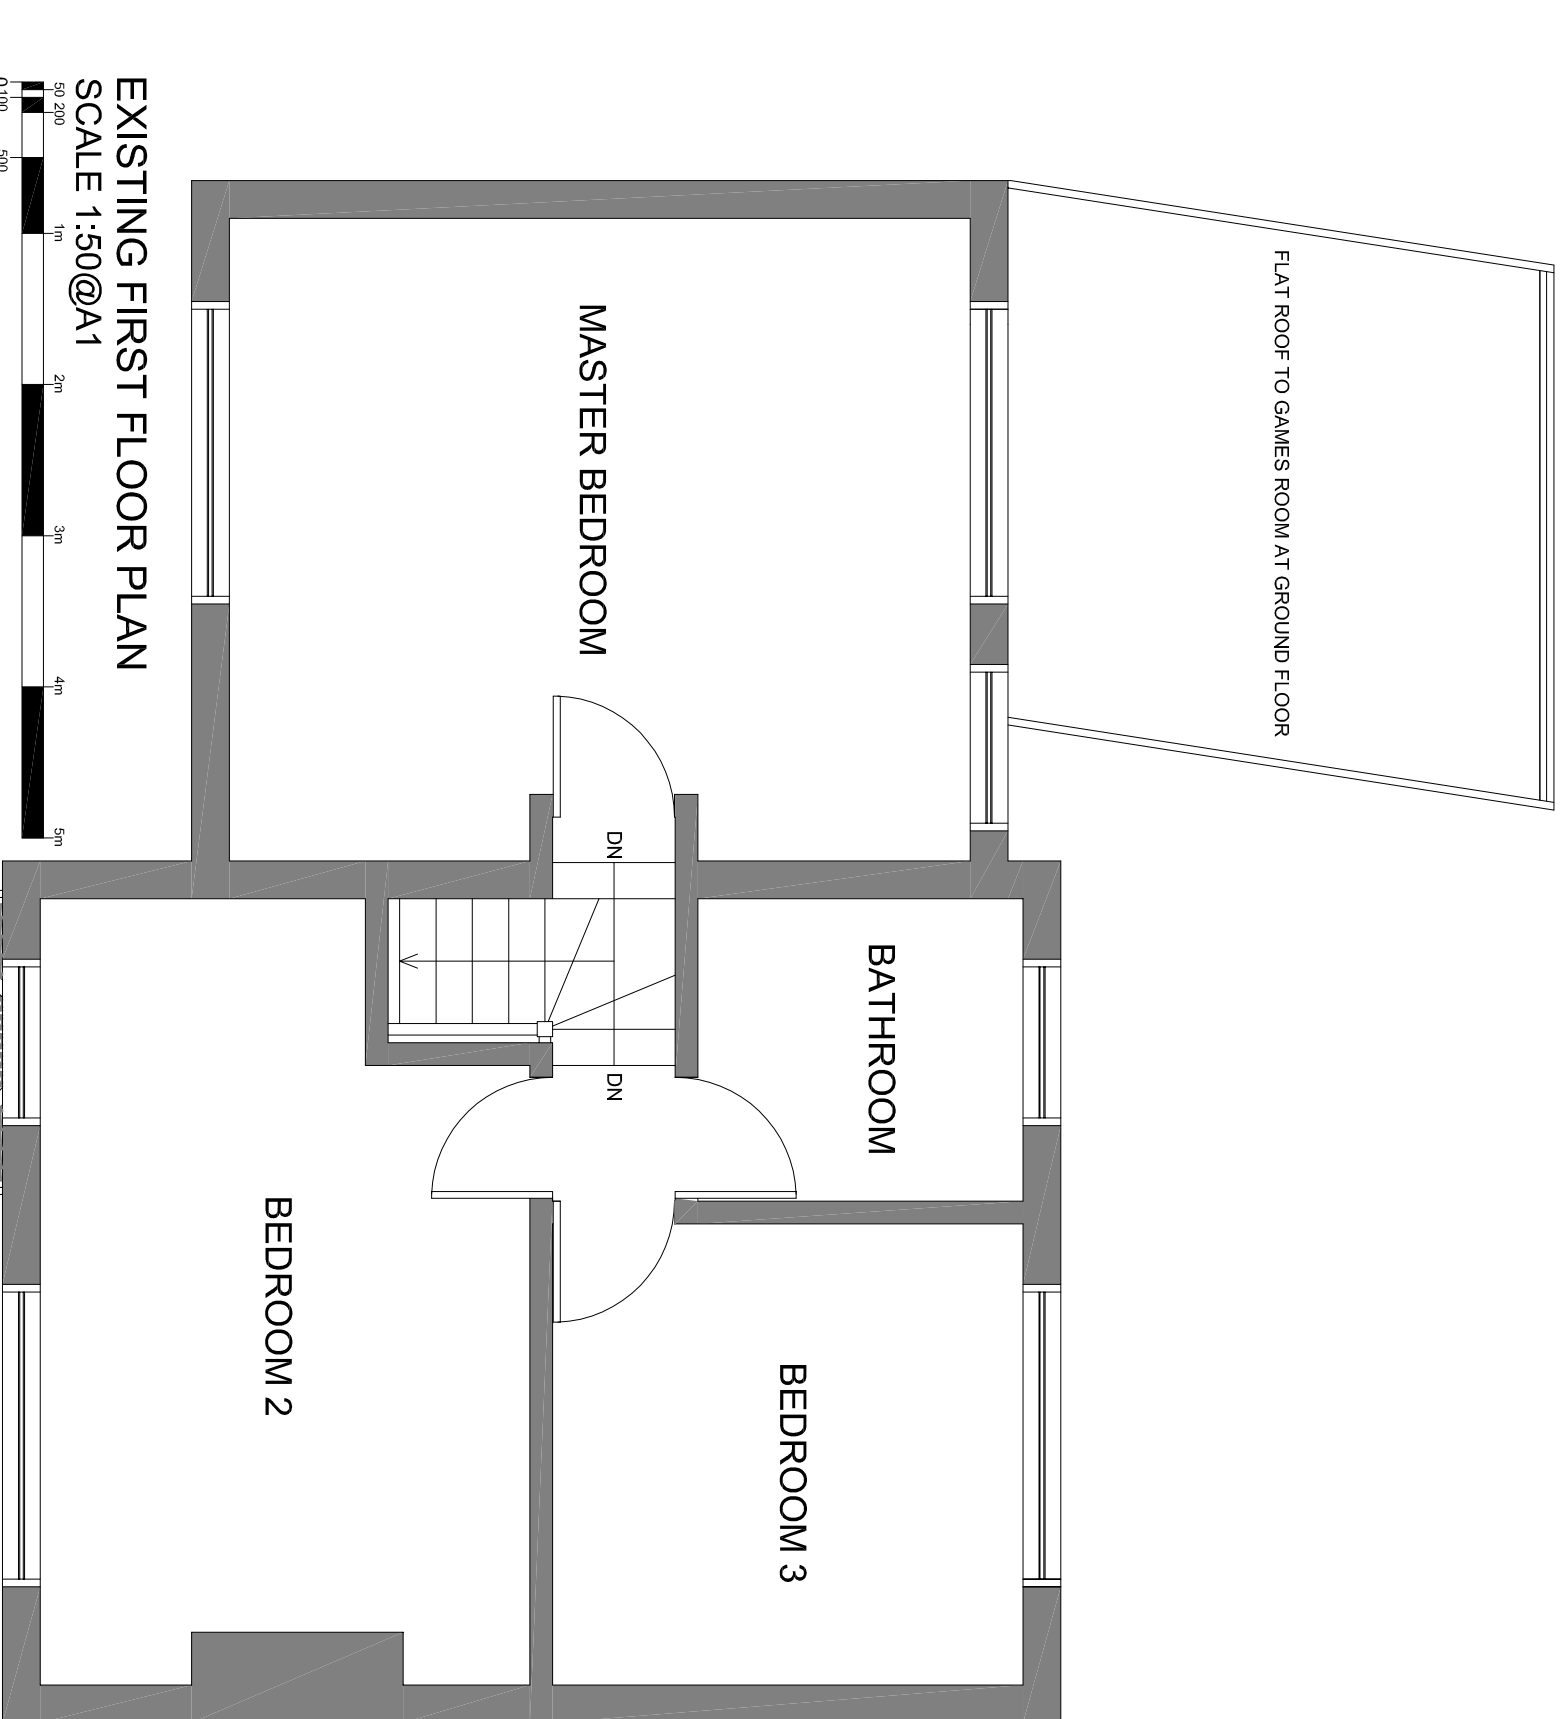

EXISTING FIRST FLOOR PLAN
SCALE 1:50@A1

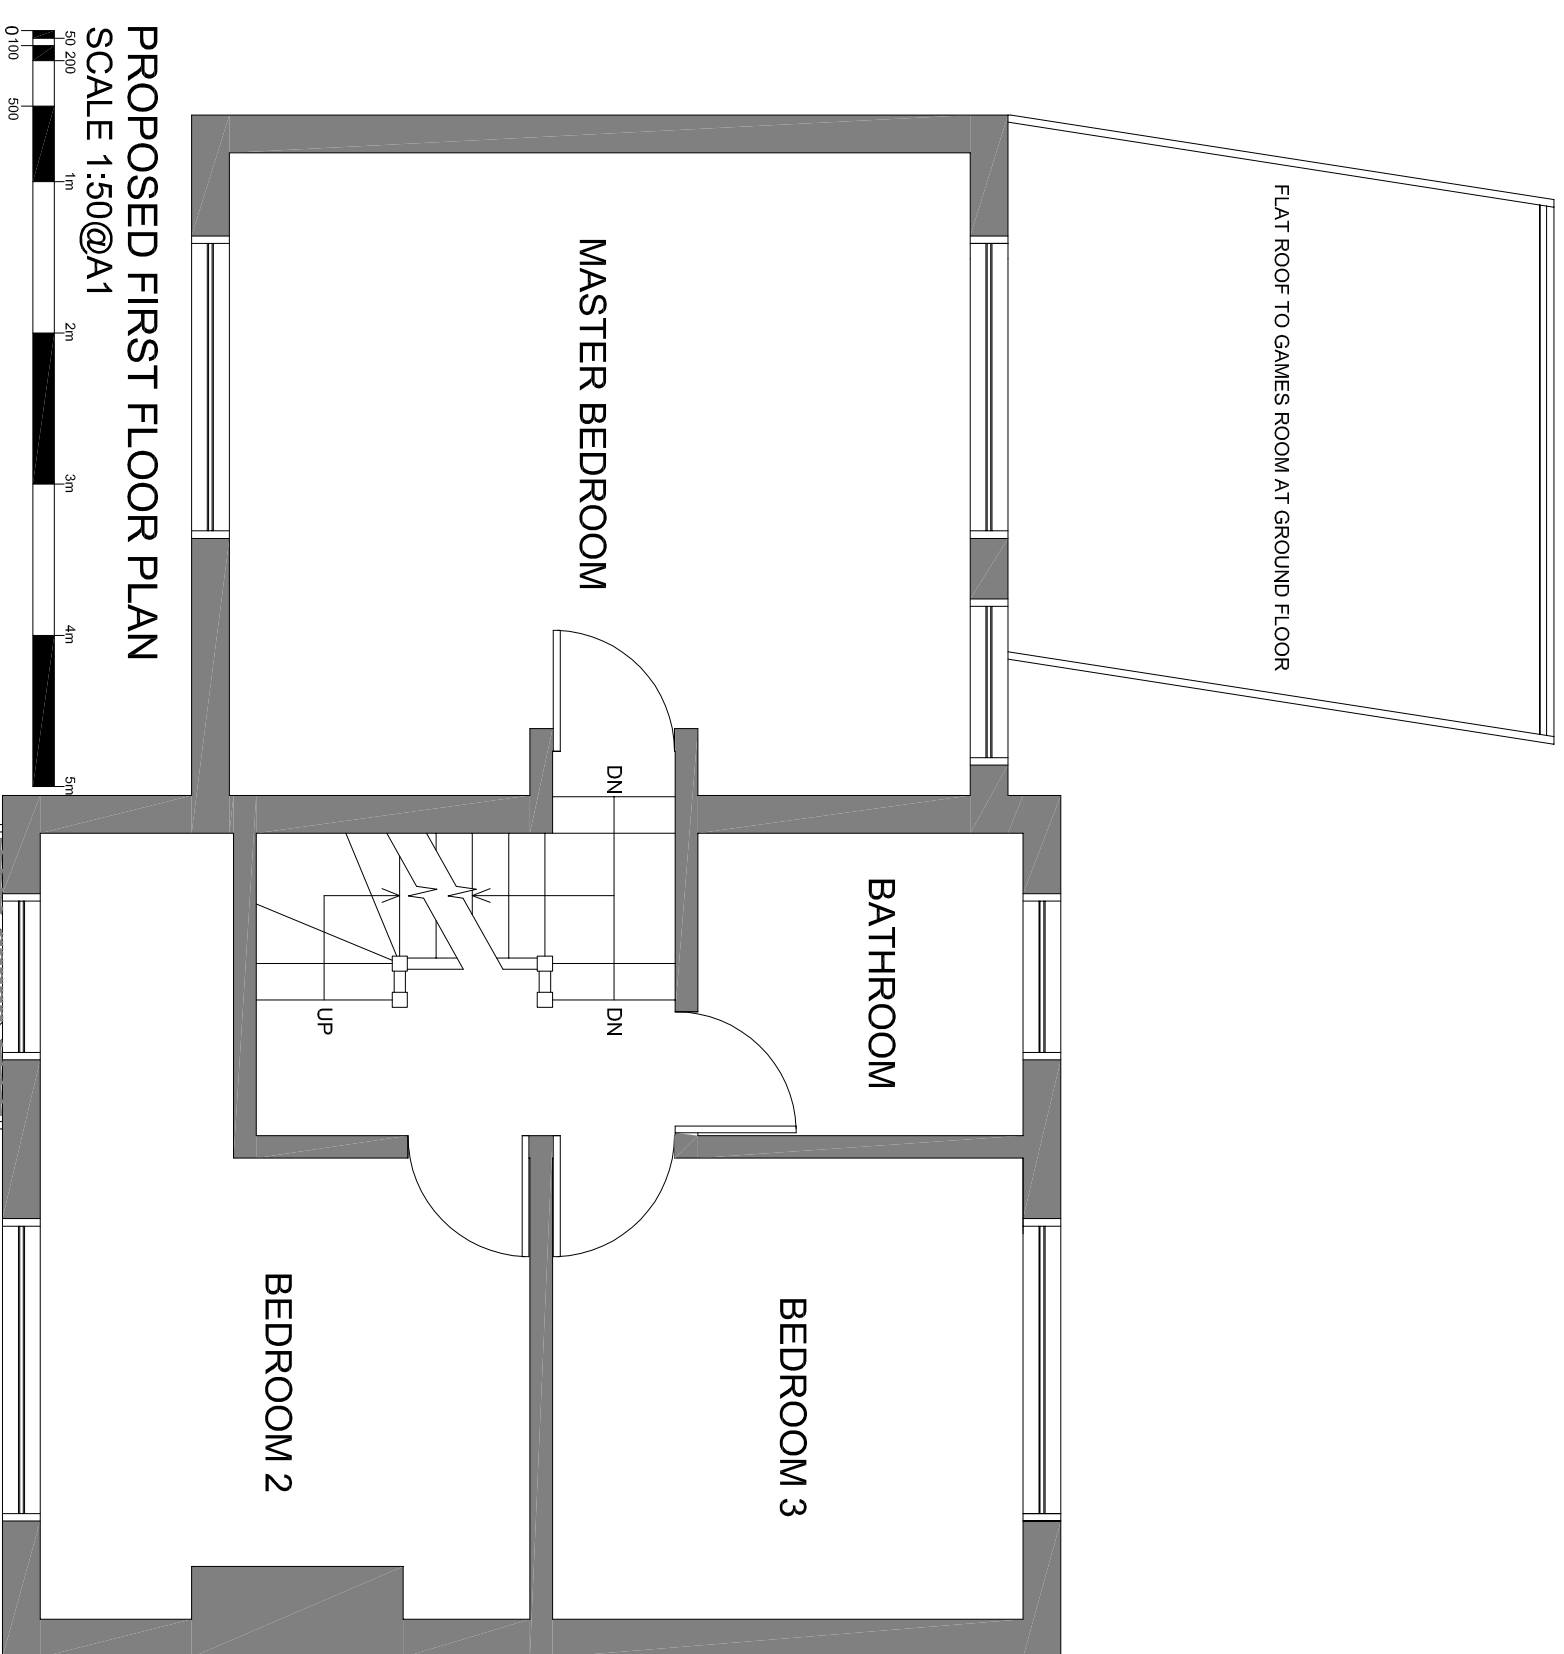

PROPOSED FIRST FLOOR PLAN
SCALE 1:50@A1

1028

54 Dale Drive Hayes UB4 8AU

TITLE:
EXISTING & PROPOSED PLANS
& ELEVATIONS

DATE: MARCH 2019
SCALE: 1:50 @ A1
STAGE: PLANNING

DRAWING NO:
115/PP/001a