



NOTES:


- 1 All new Electrical Material to be installed in Existing (Existing) Materials of Existing Building House
- 2 All new Windows on the Walls with the Existing (Existing) Material of Existing Building House. The Part of the Windows which can be Observed are more than 17 Meters above the Floor of the Room in which window is installed.
- 3 All the Roof Lights of the Roof Slope with the Existing (Existing) Material of Existing Building House. The Part of the Windows which can be Observed are more than 17 Meters above the Floor of the Room in which Window is installed.

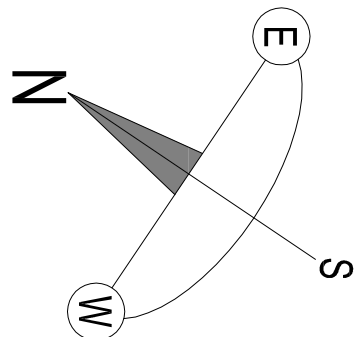


FLAT ROOF TO GAMES ROOM AT GROUND FLOOR

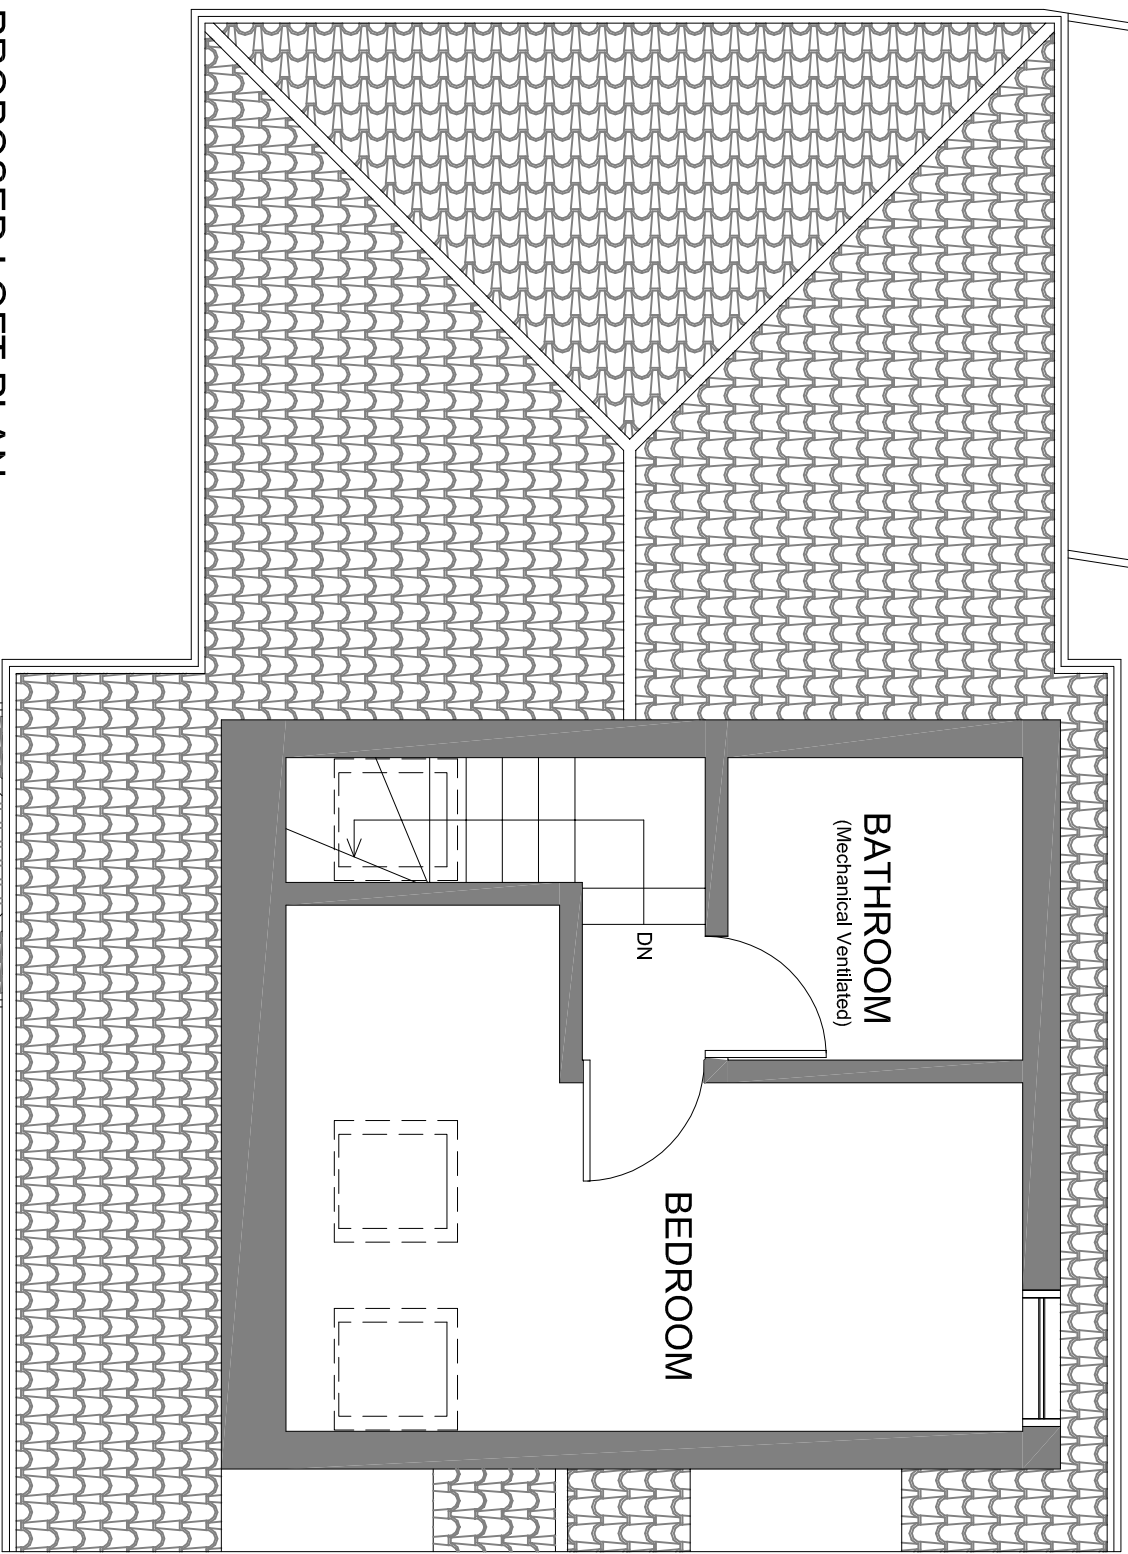

PROPOSED LOFT PLAN
SCALE 1:50@A1

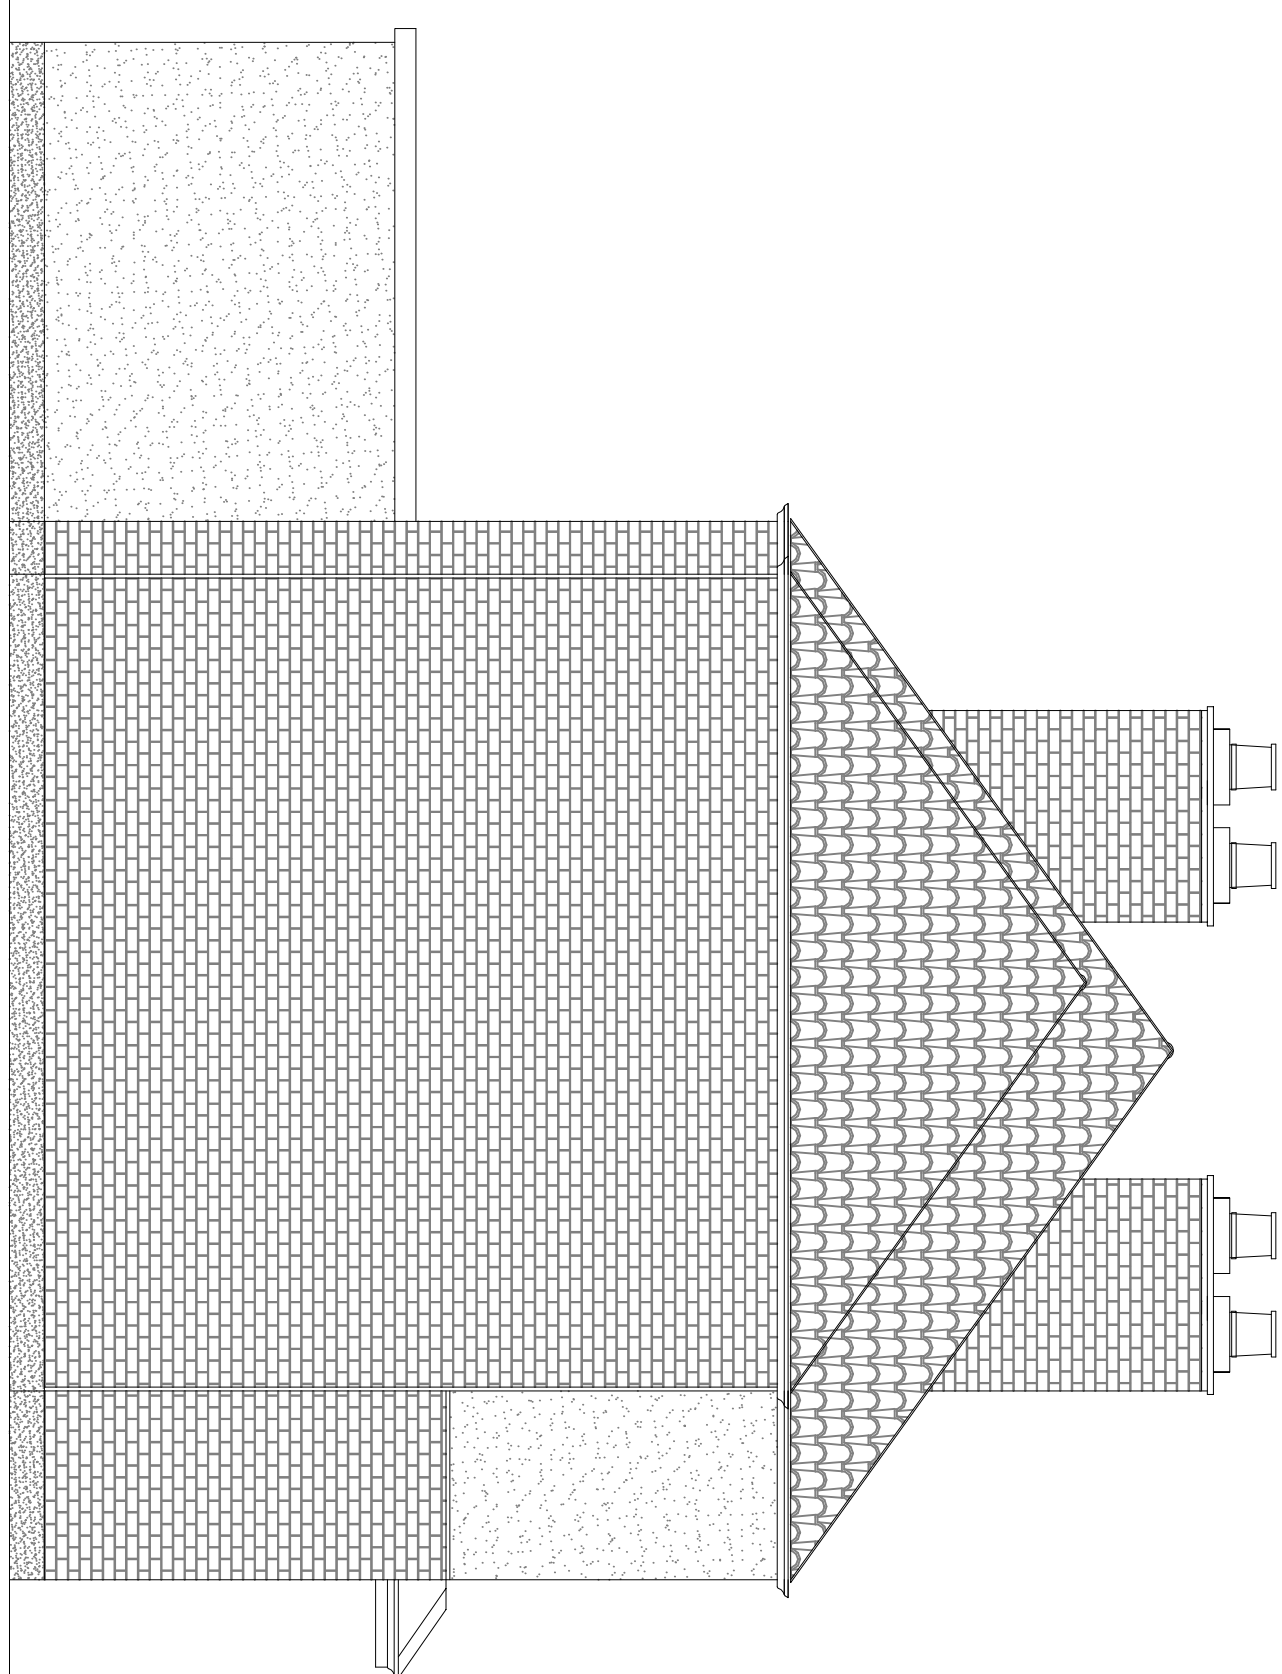


EXISTING NORTH EAST ELEVATION
1:50@A1

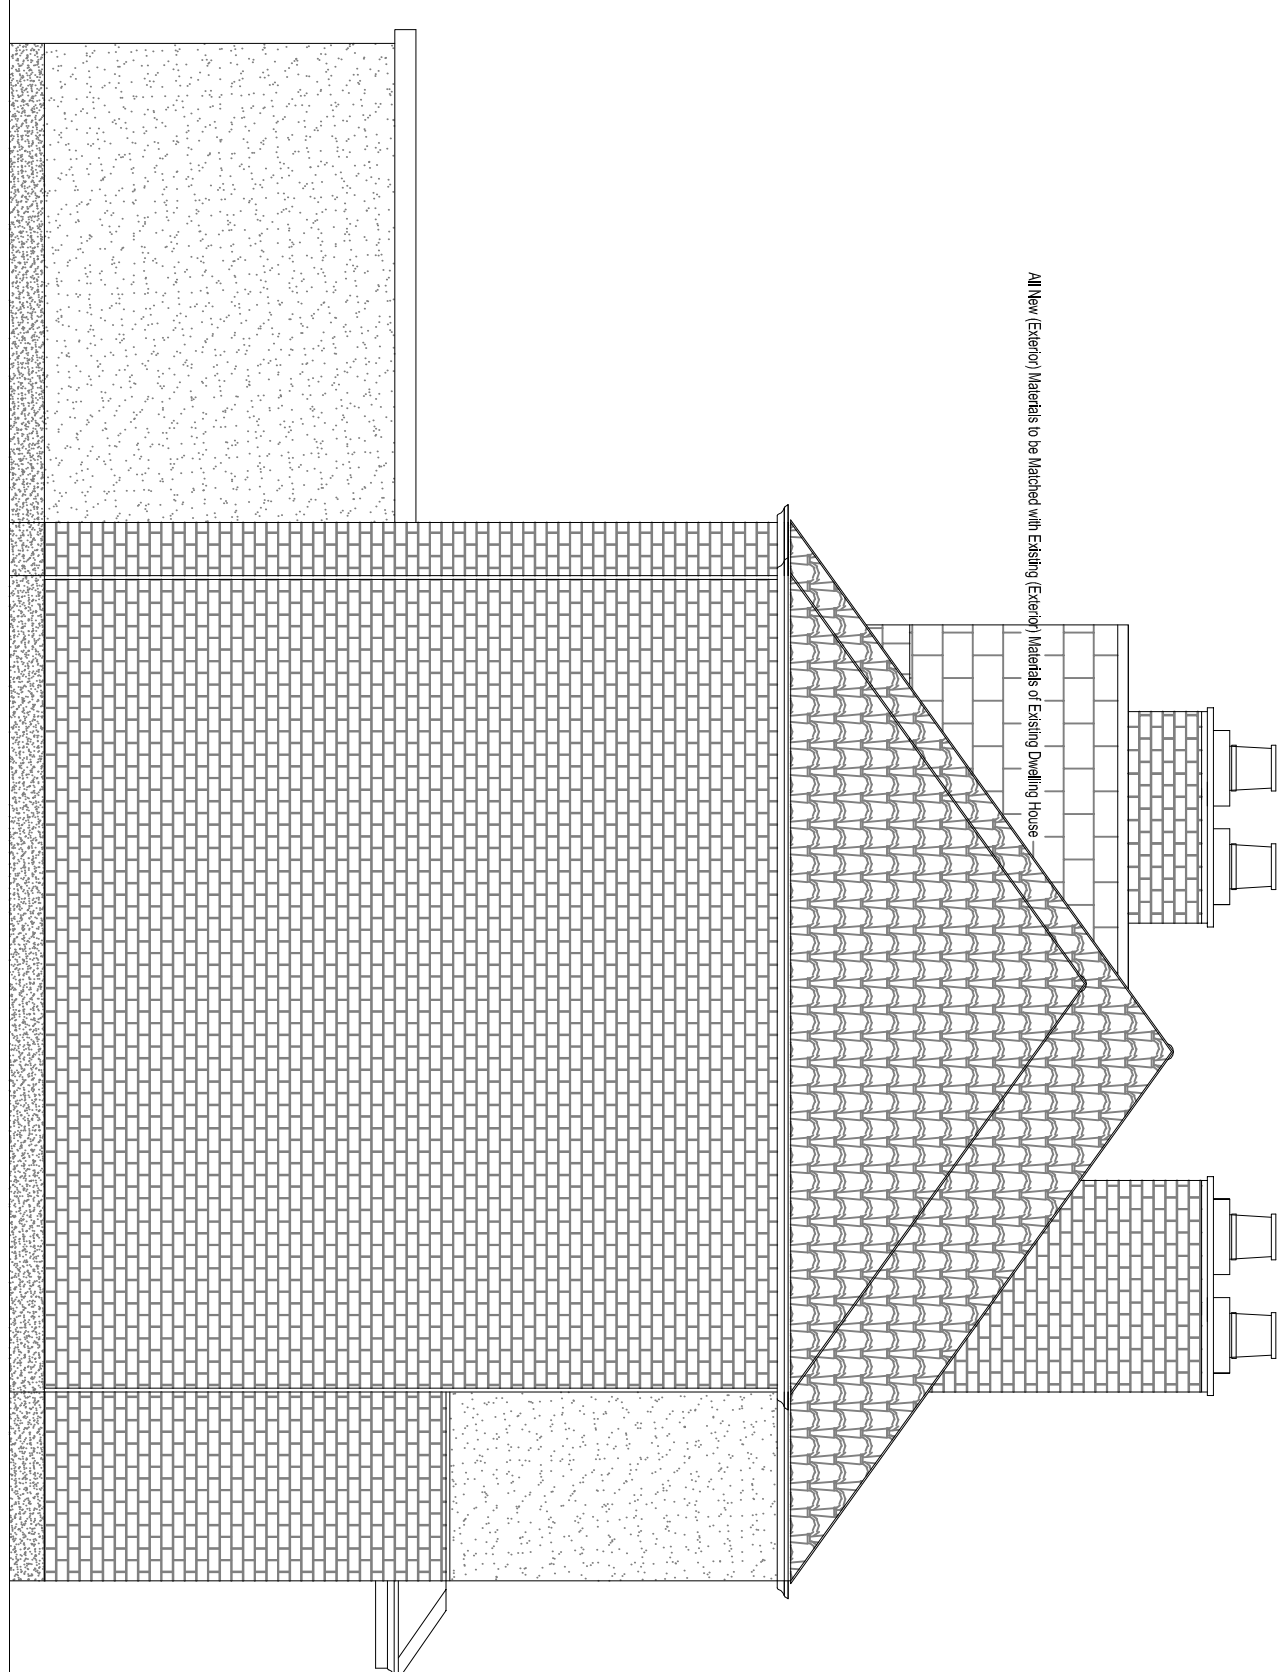


PROPOSED NORTH EAST ELEVATION
1:50@A1

0 1000 2000 3000 4000 5000

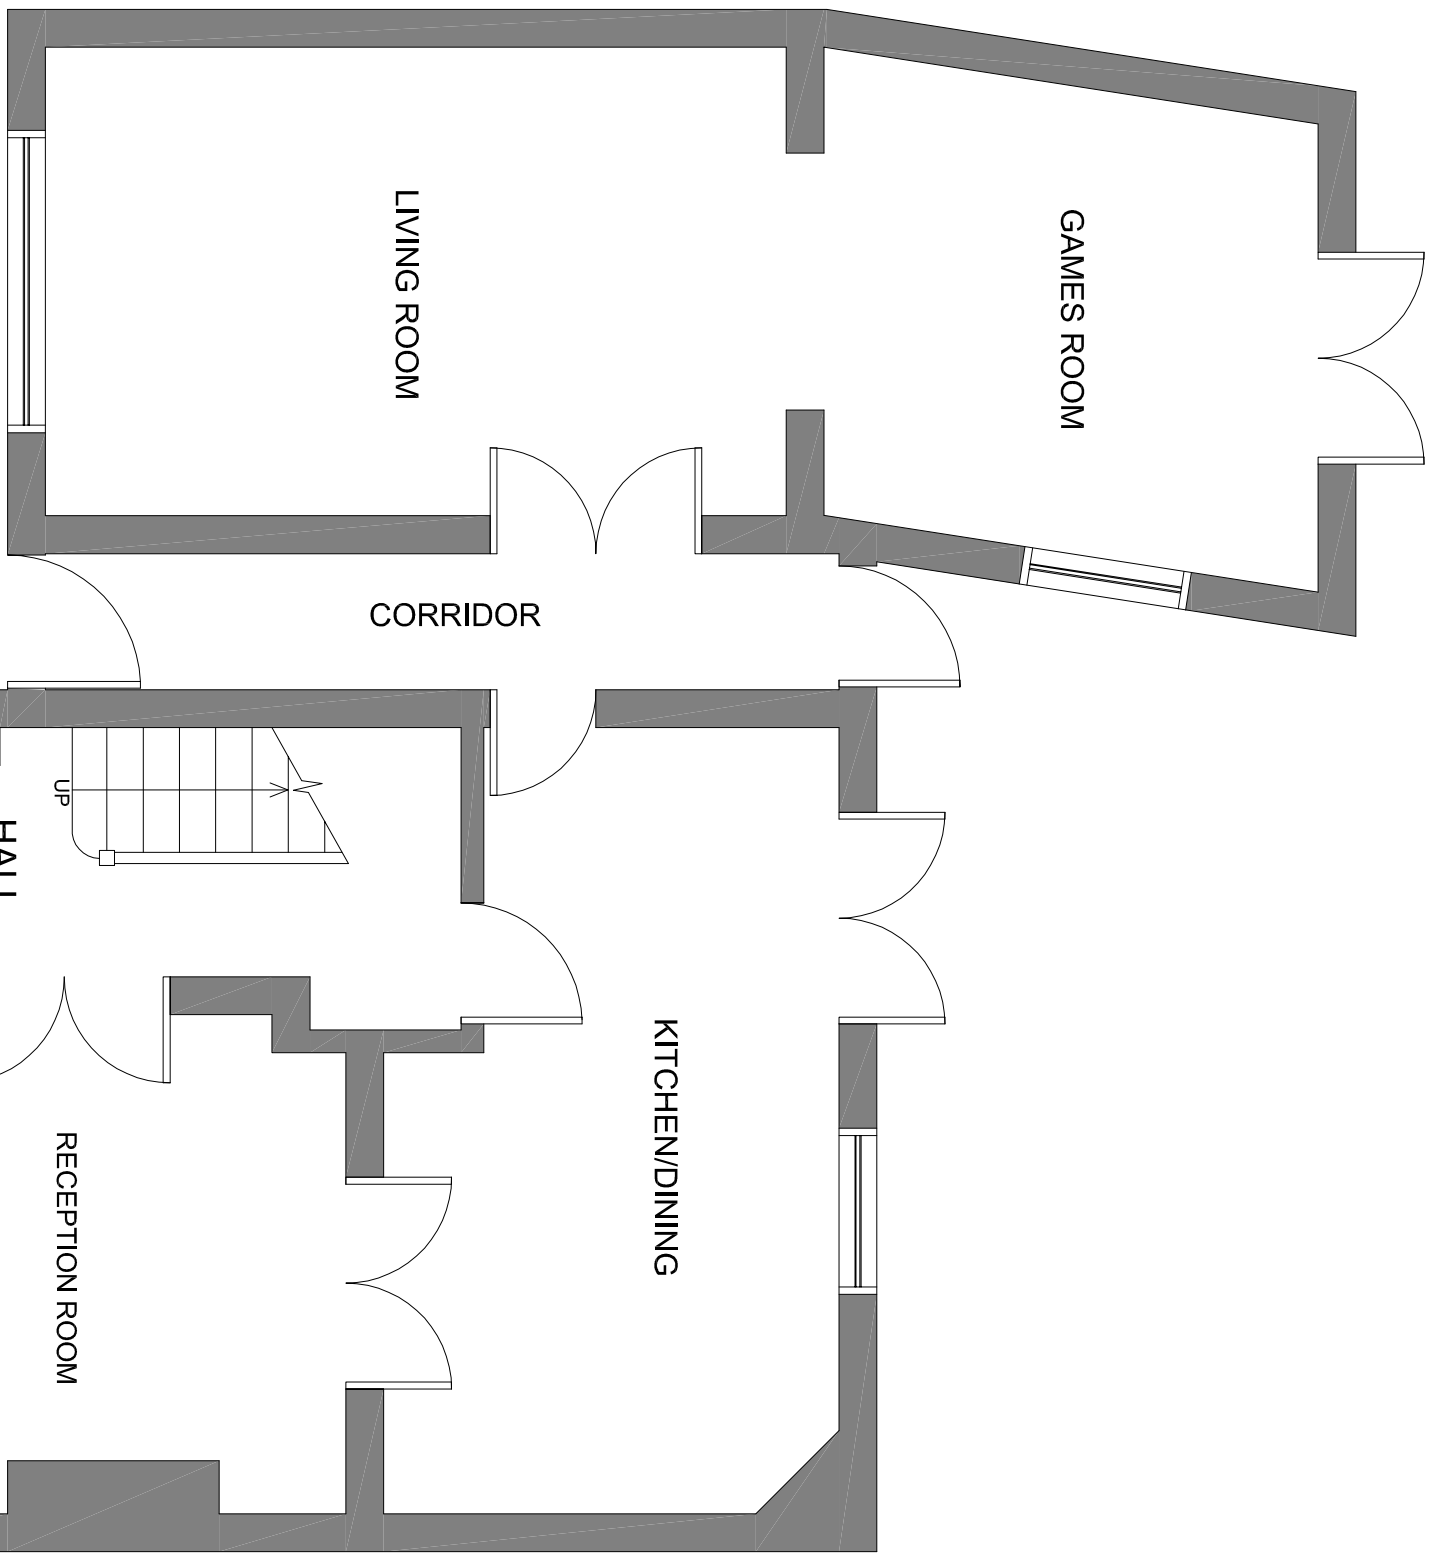


EXISTING GROUND FLOOR PLAN
SCALE 1:50@A1

FLAT ROOF TO GAMES ROOM AT GROUND FLOOR

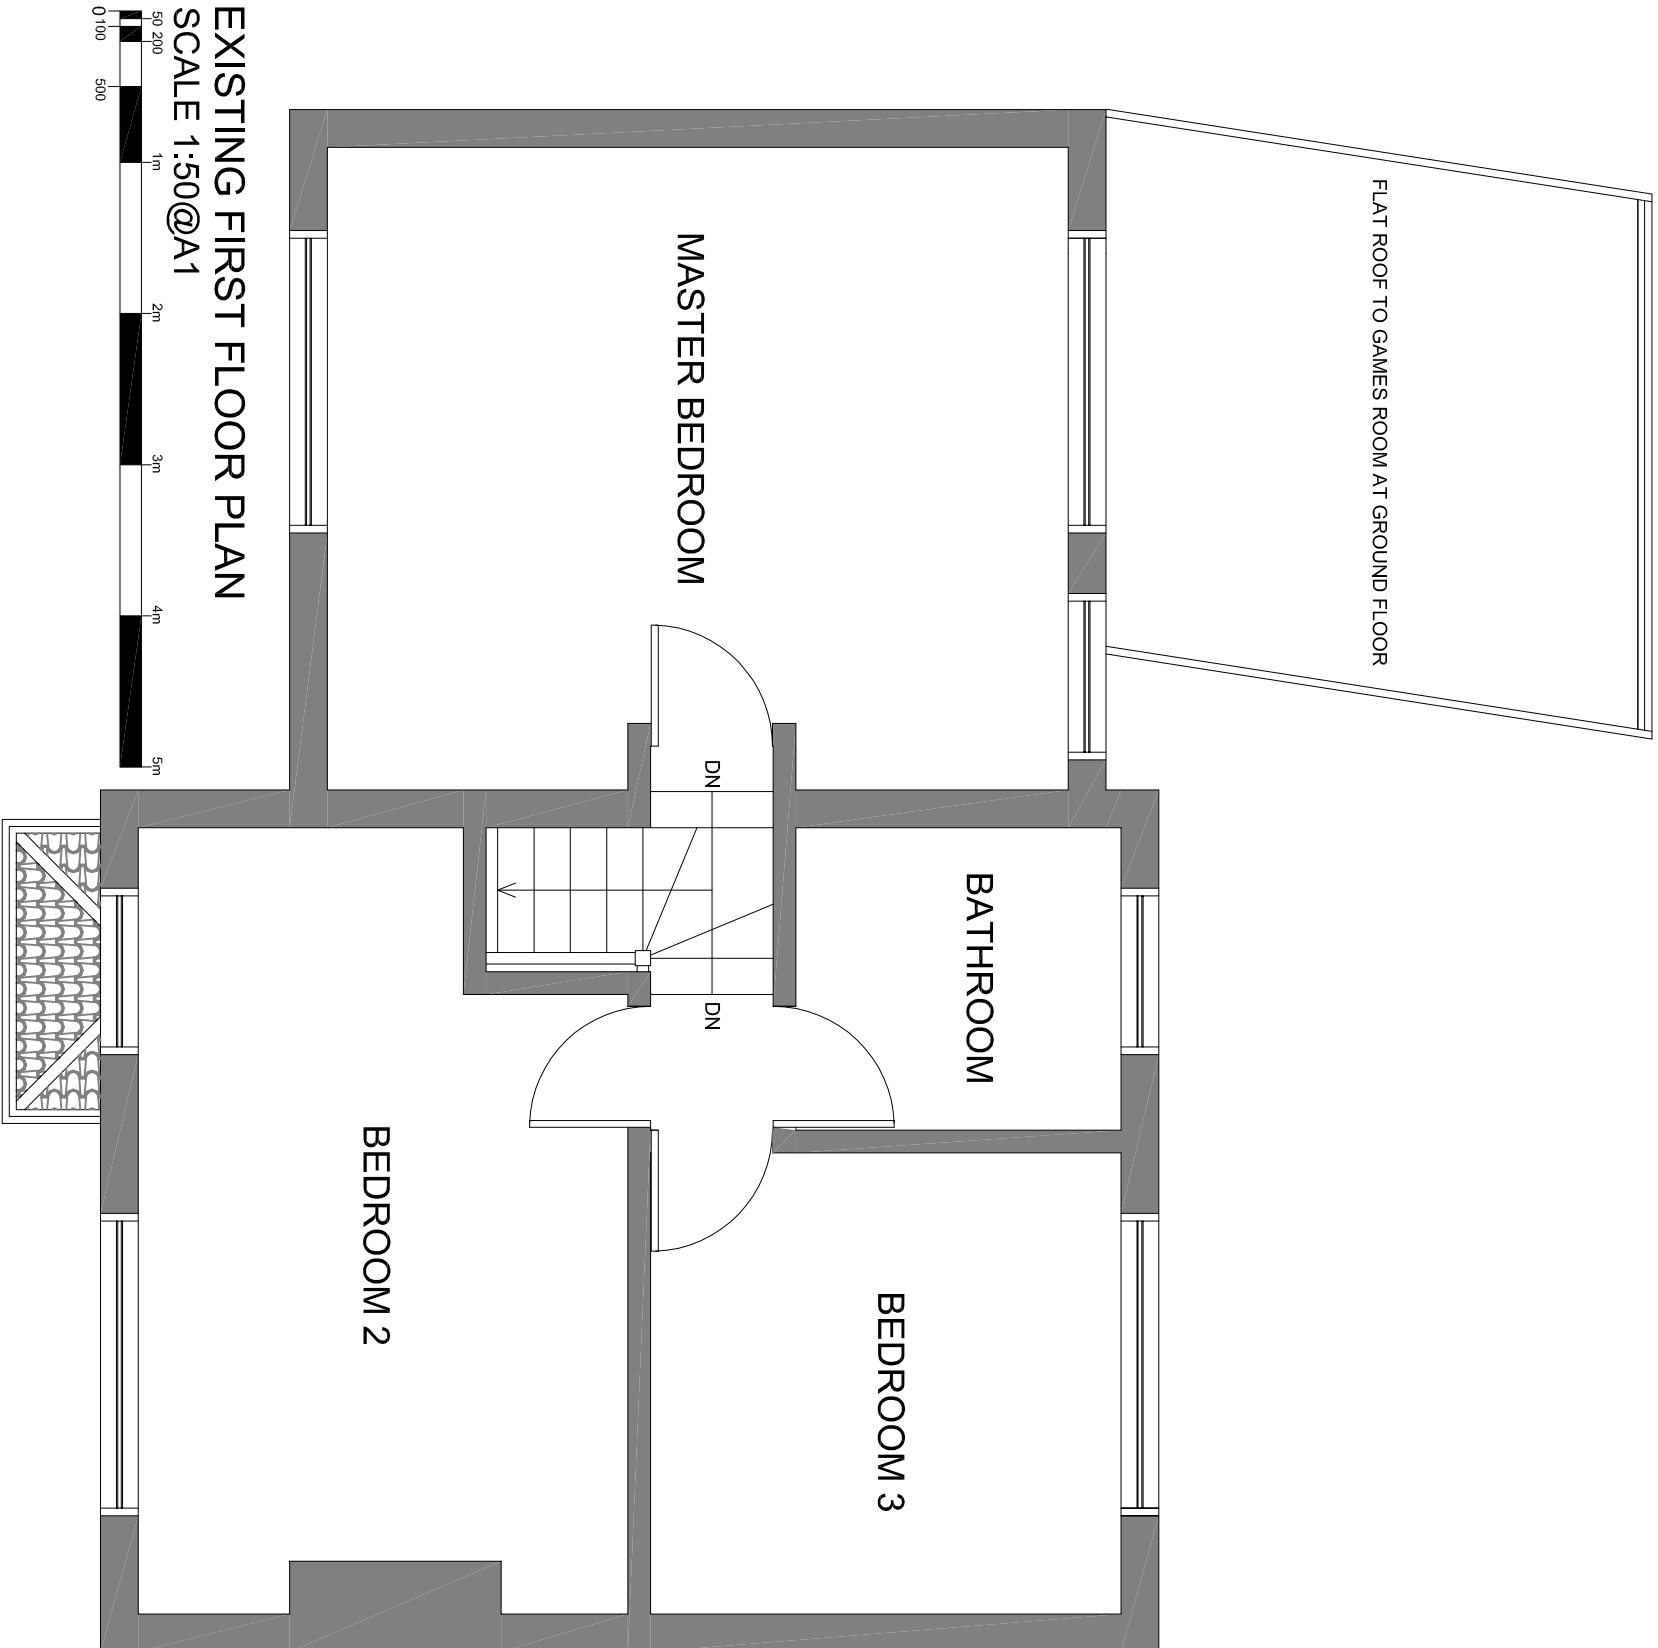

EXISTING FIRST FLOOR PLAN
SCALE 1:50@A1

FLAT ROOF TO GAMES ROOM AT GROUND FLOOR

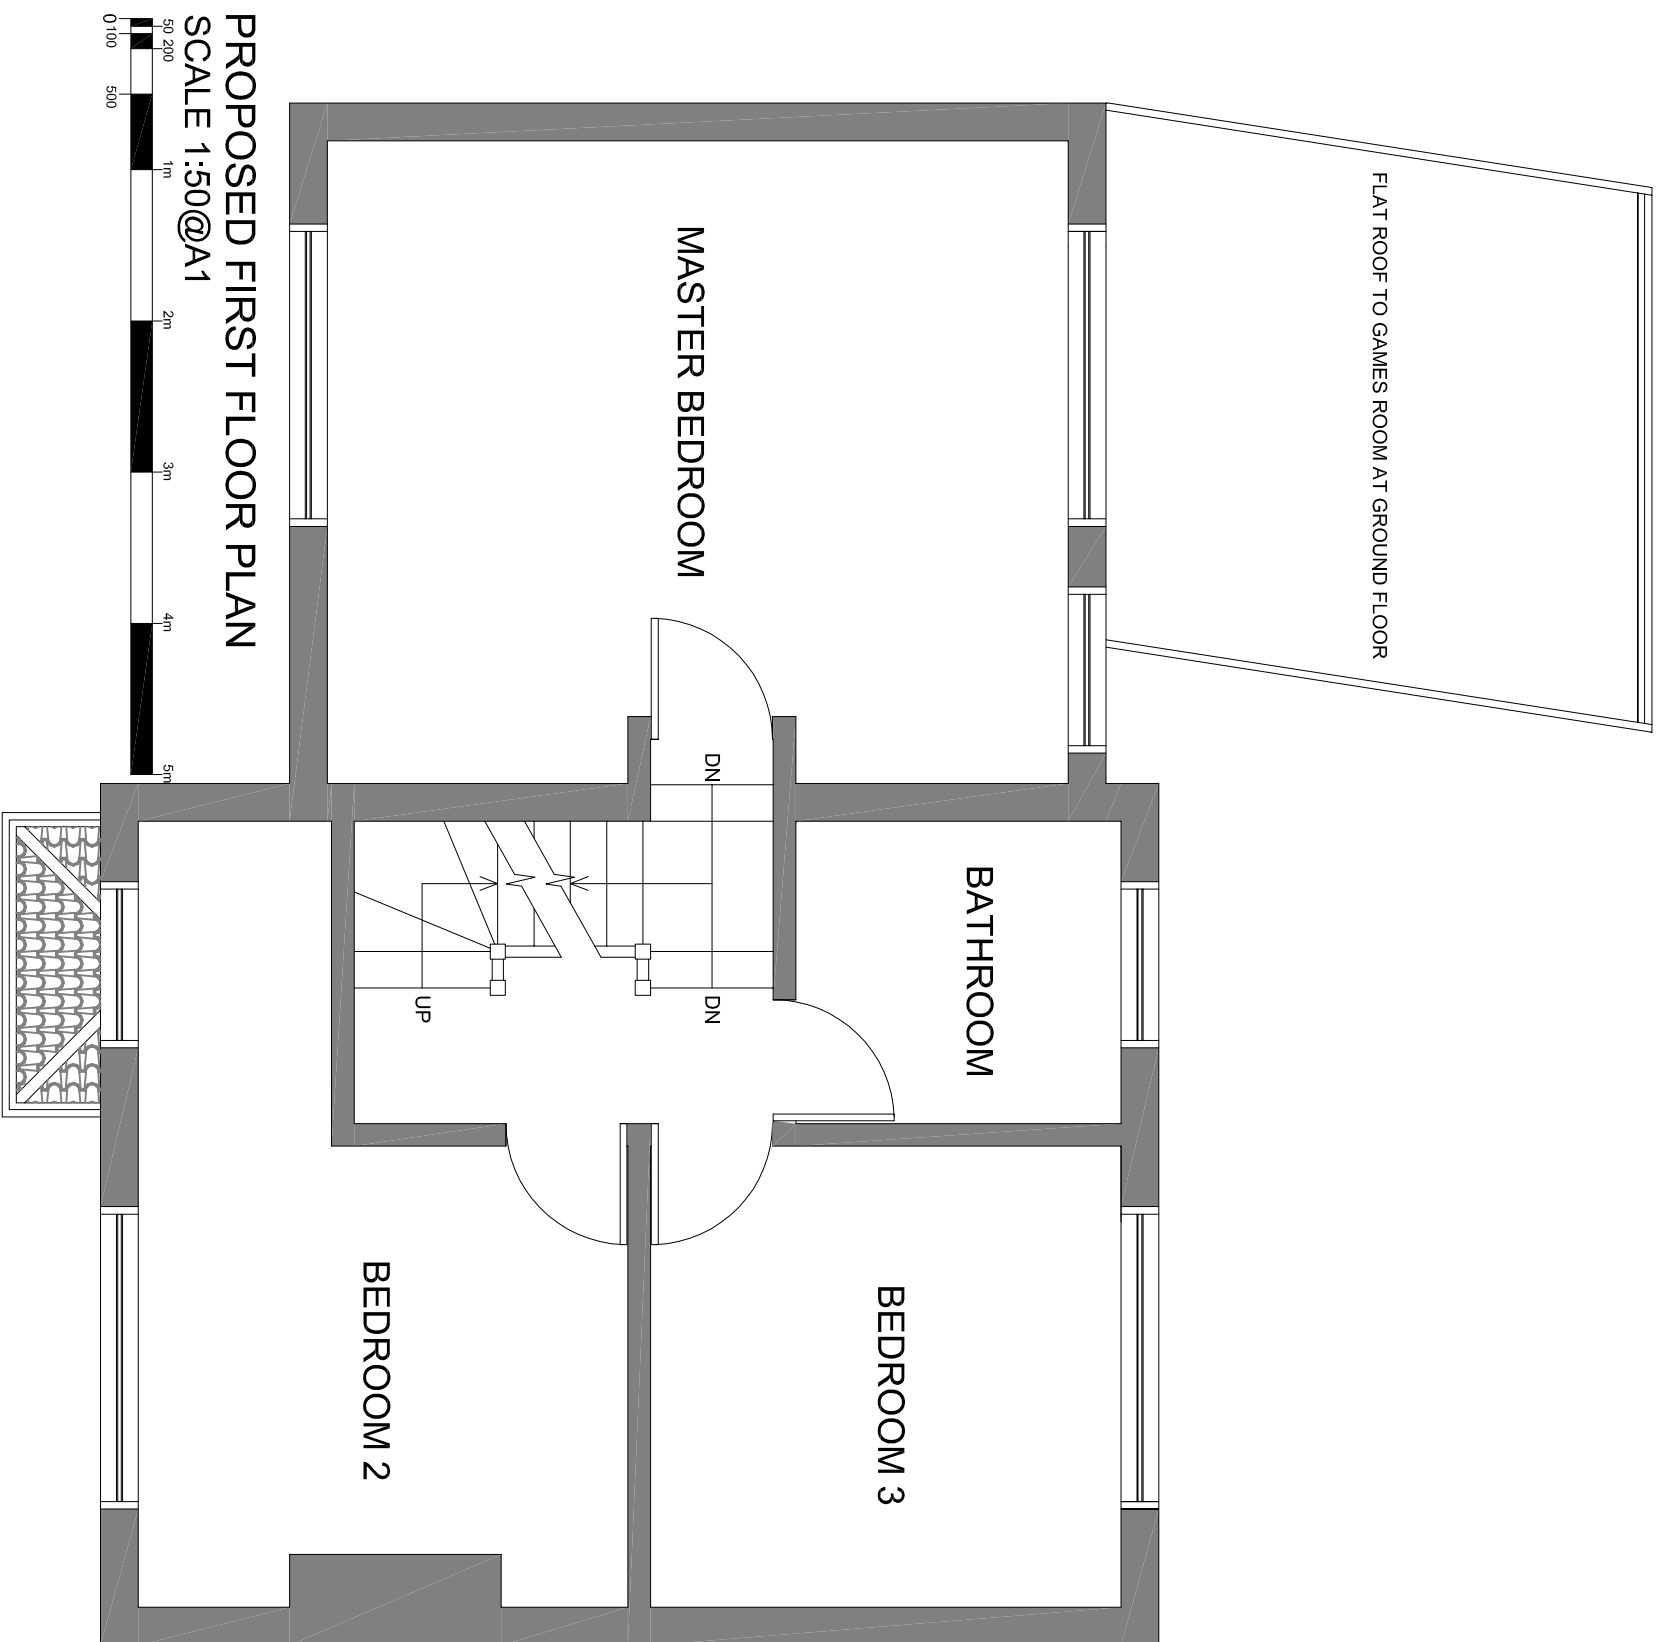

PROPOSED FIRST FLOOR PLAN
SCALE 1:50@A1

1028

54 Dale Drive Hayes UB4 8AU

EXISTING & PROPOSED PLANS
& ELEVATIONS

DATE	MARCH 2019	DRAWN	SMITH
SCALE	1:50 @ A1	CHECKED	
STAGE	PLANNING		

115/PP/001b