



NOTES

- 1 All new External Materials to be Matched the Existing External Materials of Existing Dwelling House
- 2 All new Windows on the Walls with the Existing Windows and New Opening Windows in the Part of the Windows which can be Opened are more than 1.7 Meters Above the Floor of the Room in which window is installed.
- 3 All the Roof Lights on the Roof Slope with the Existing Windows and New Opening Windows in the Part of the Windows which can be Opened are more than 1.7 Meters Above the Floor of the Room in which Window is installed.

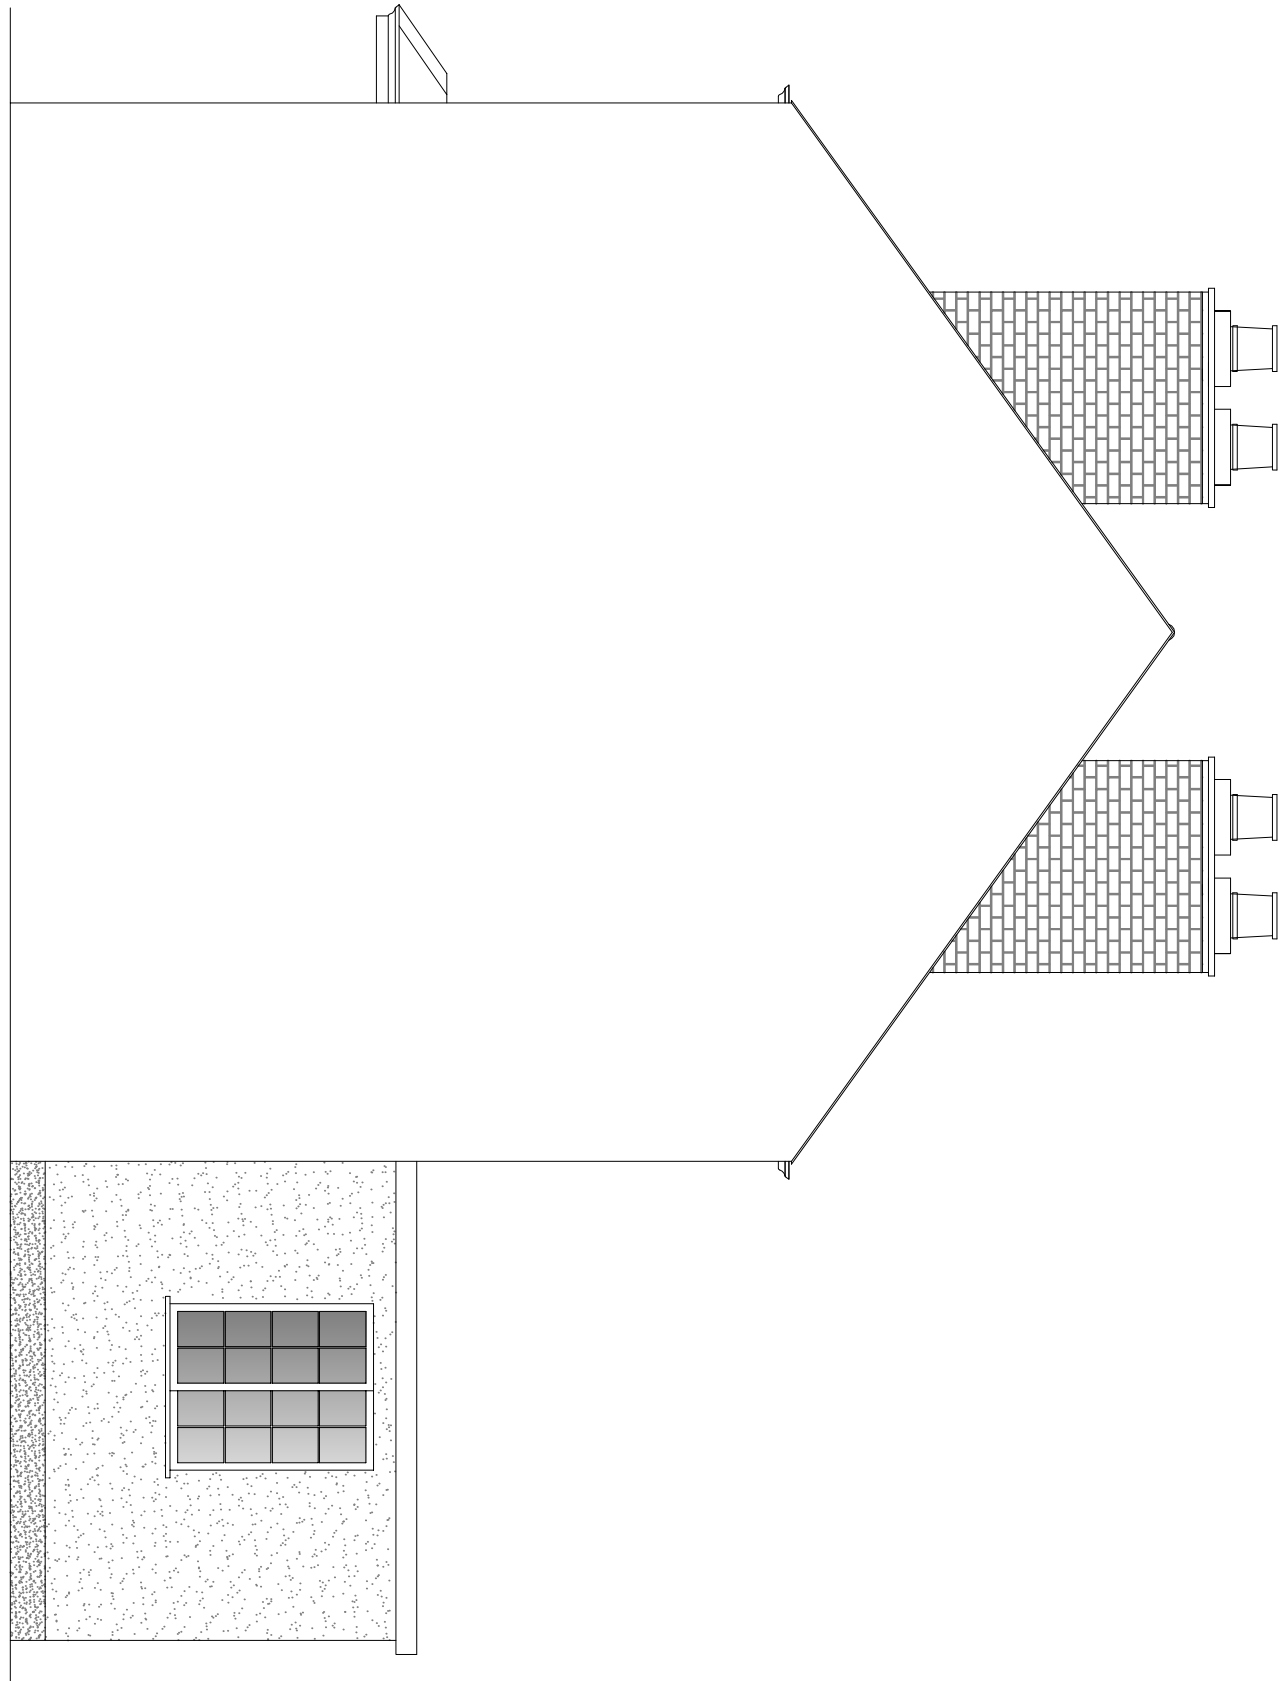

EXISTING SOUTH WEST (FLANK) ELEVATION


1:50@A1
0.000 1m 2m 3m 4m 5m

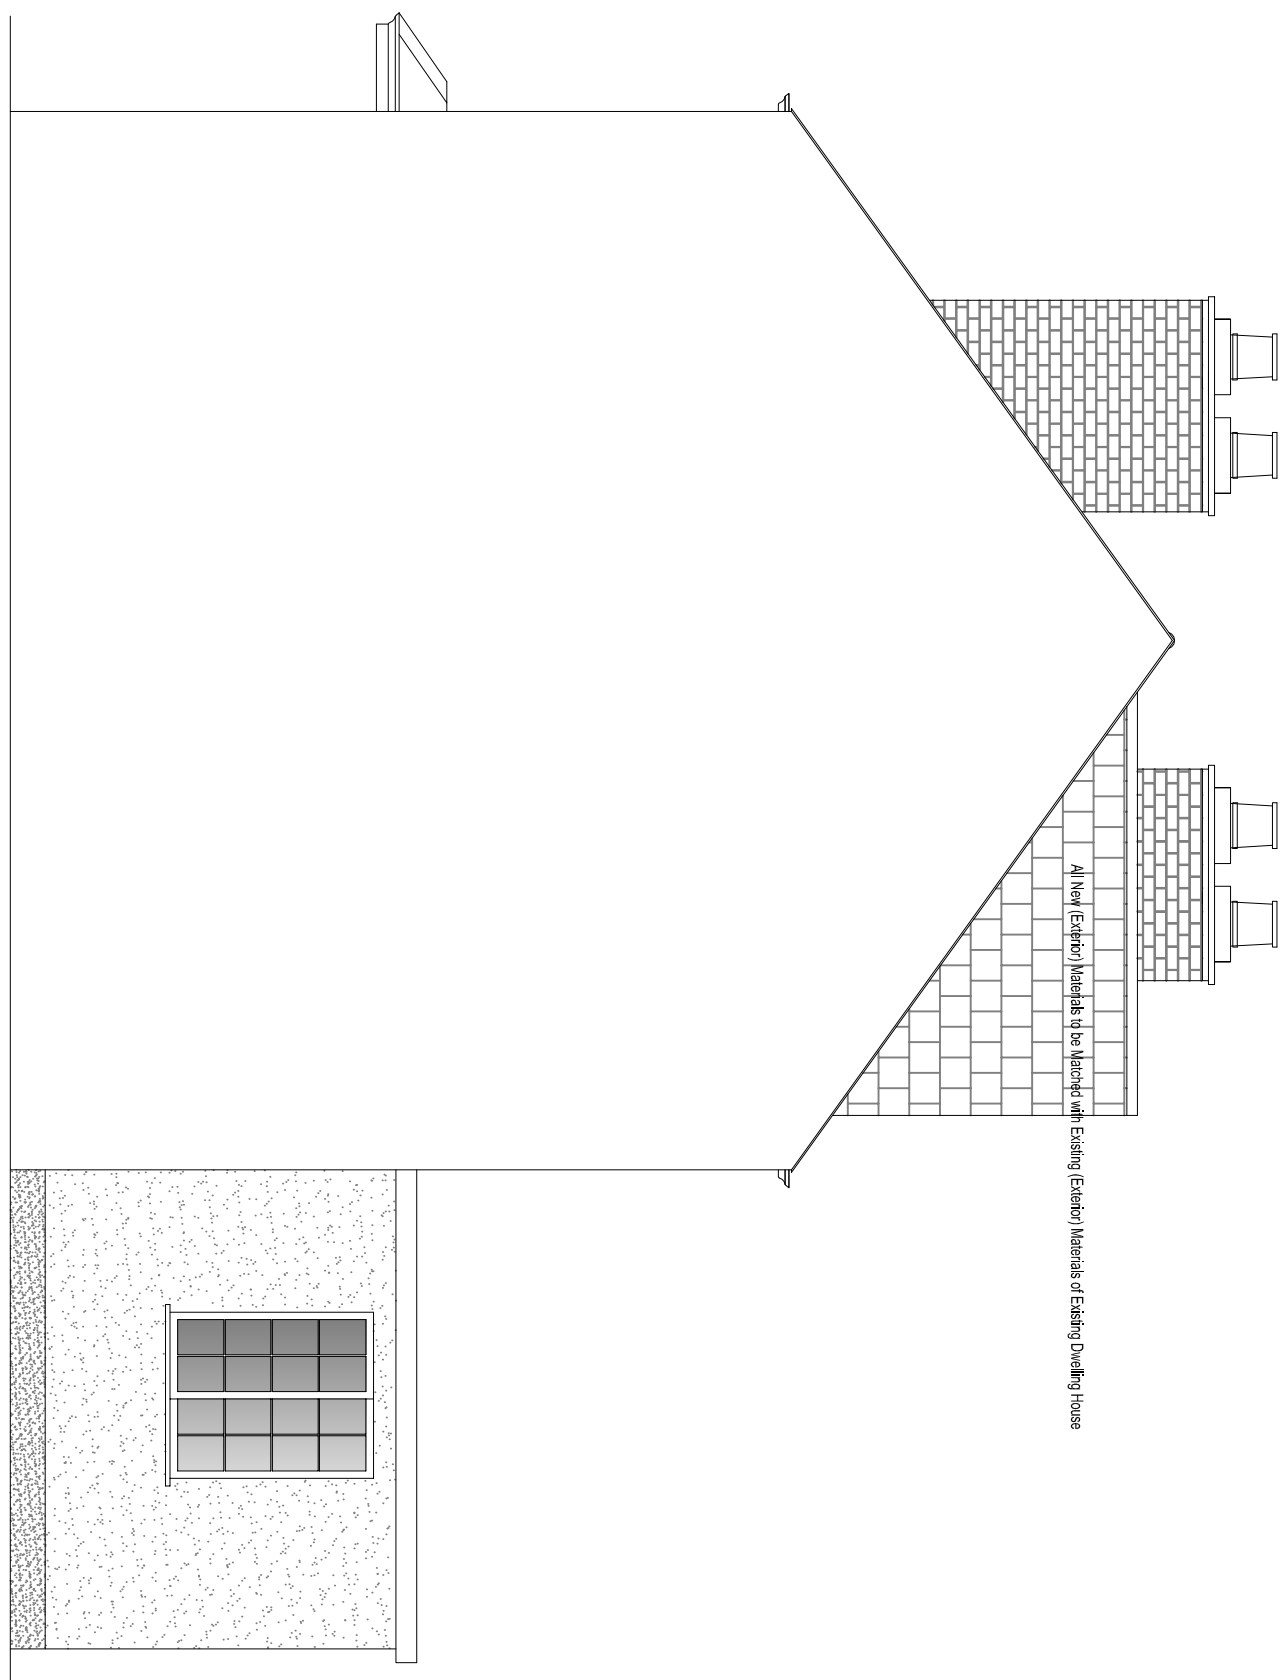

PROPOSED SOUTH WEST (FLANK) ELEVATION


1:50@A1
0.000 1m 2m 3m 4m 5m

Roof Profile form approved application
5861/APP/2019/241

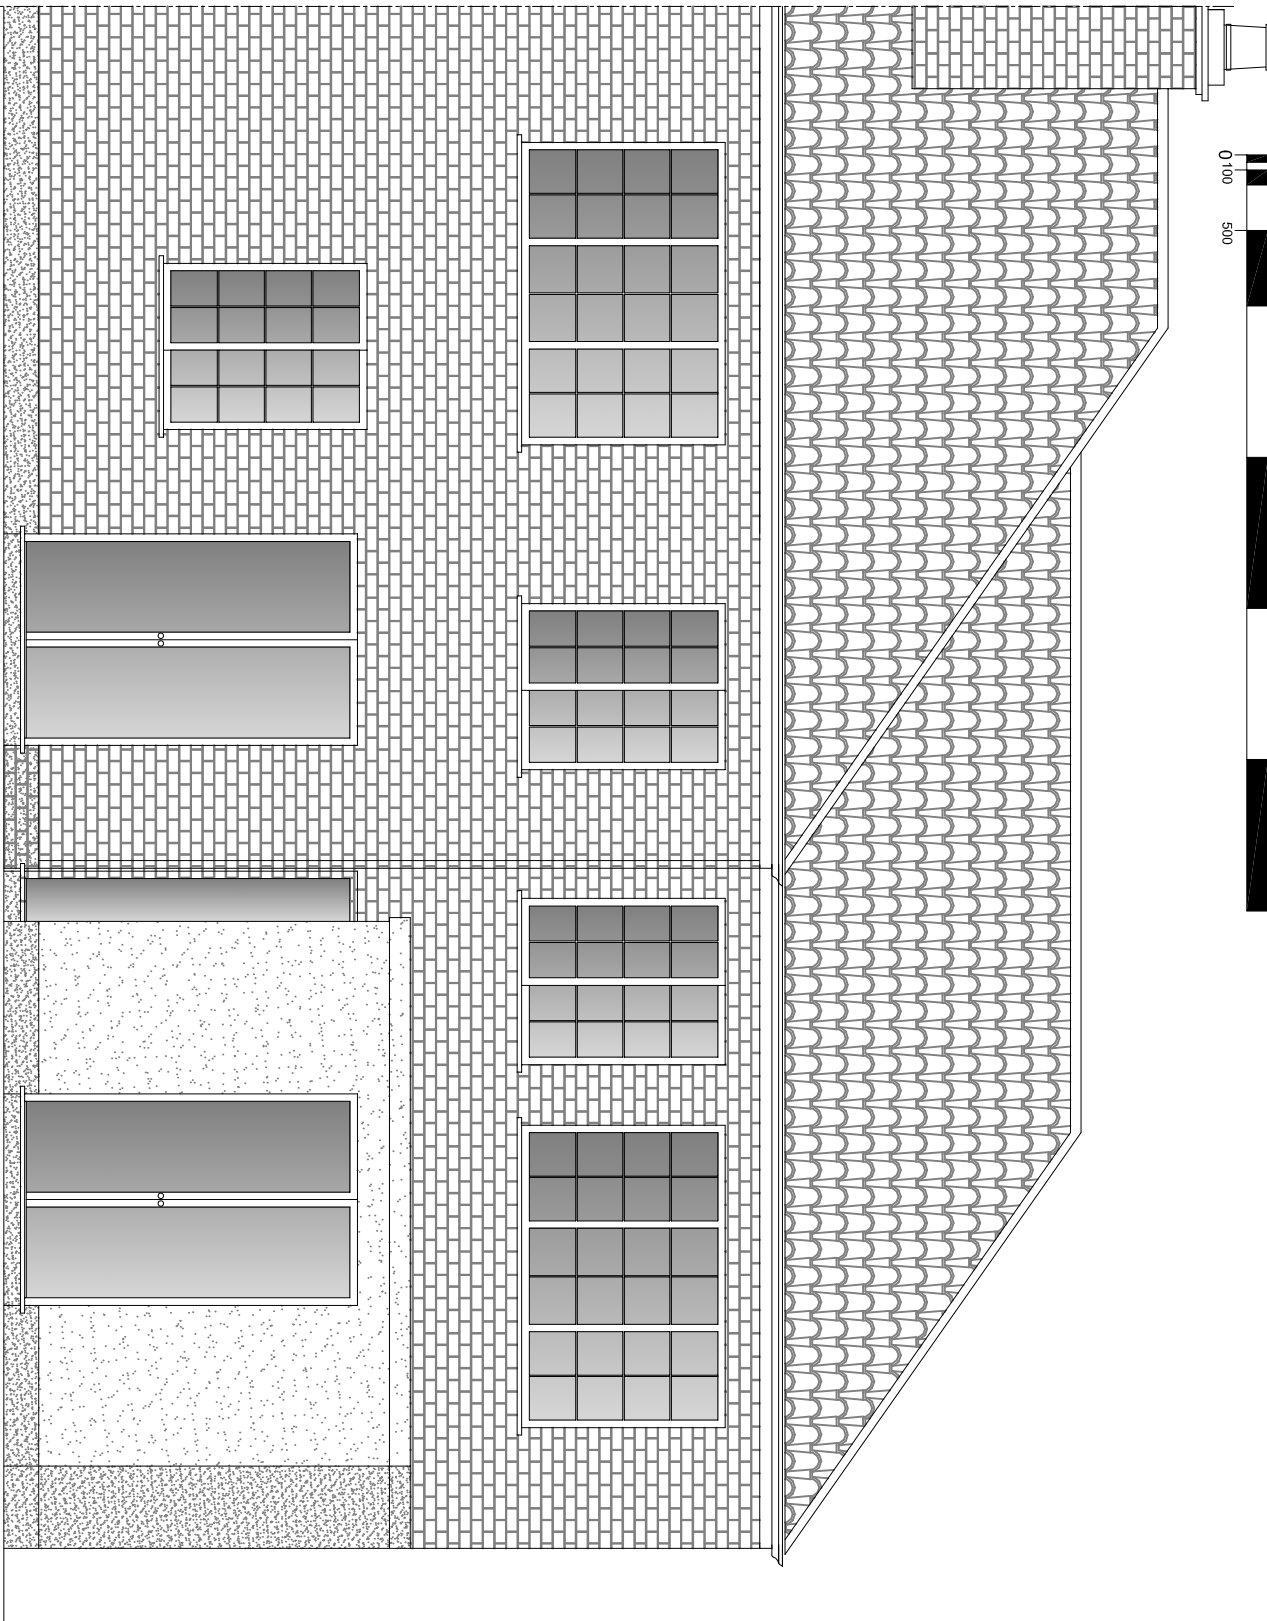

EXISTING REAR ELEVATION


1:50@A1
0.000 1m 2m 3m 4m 5m

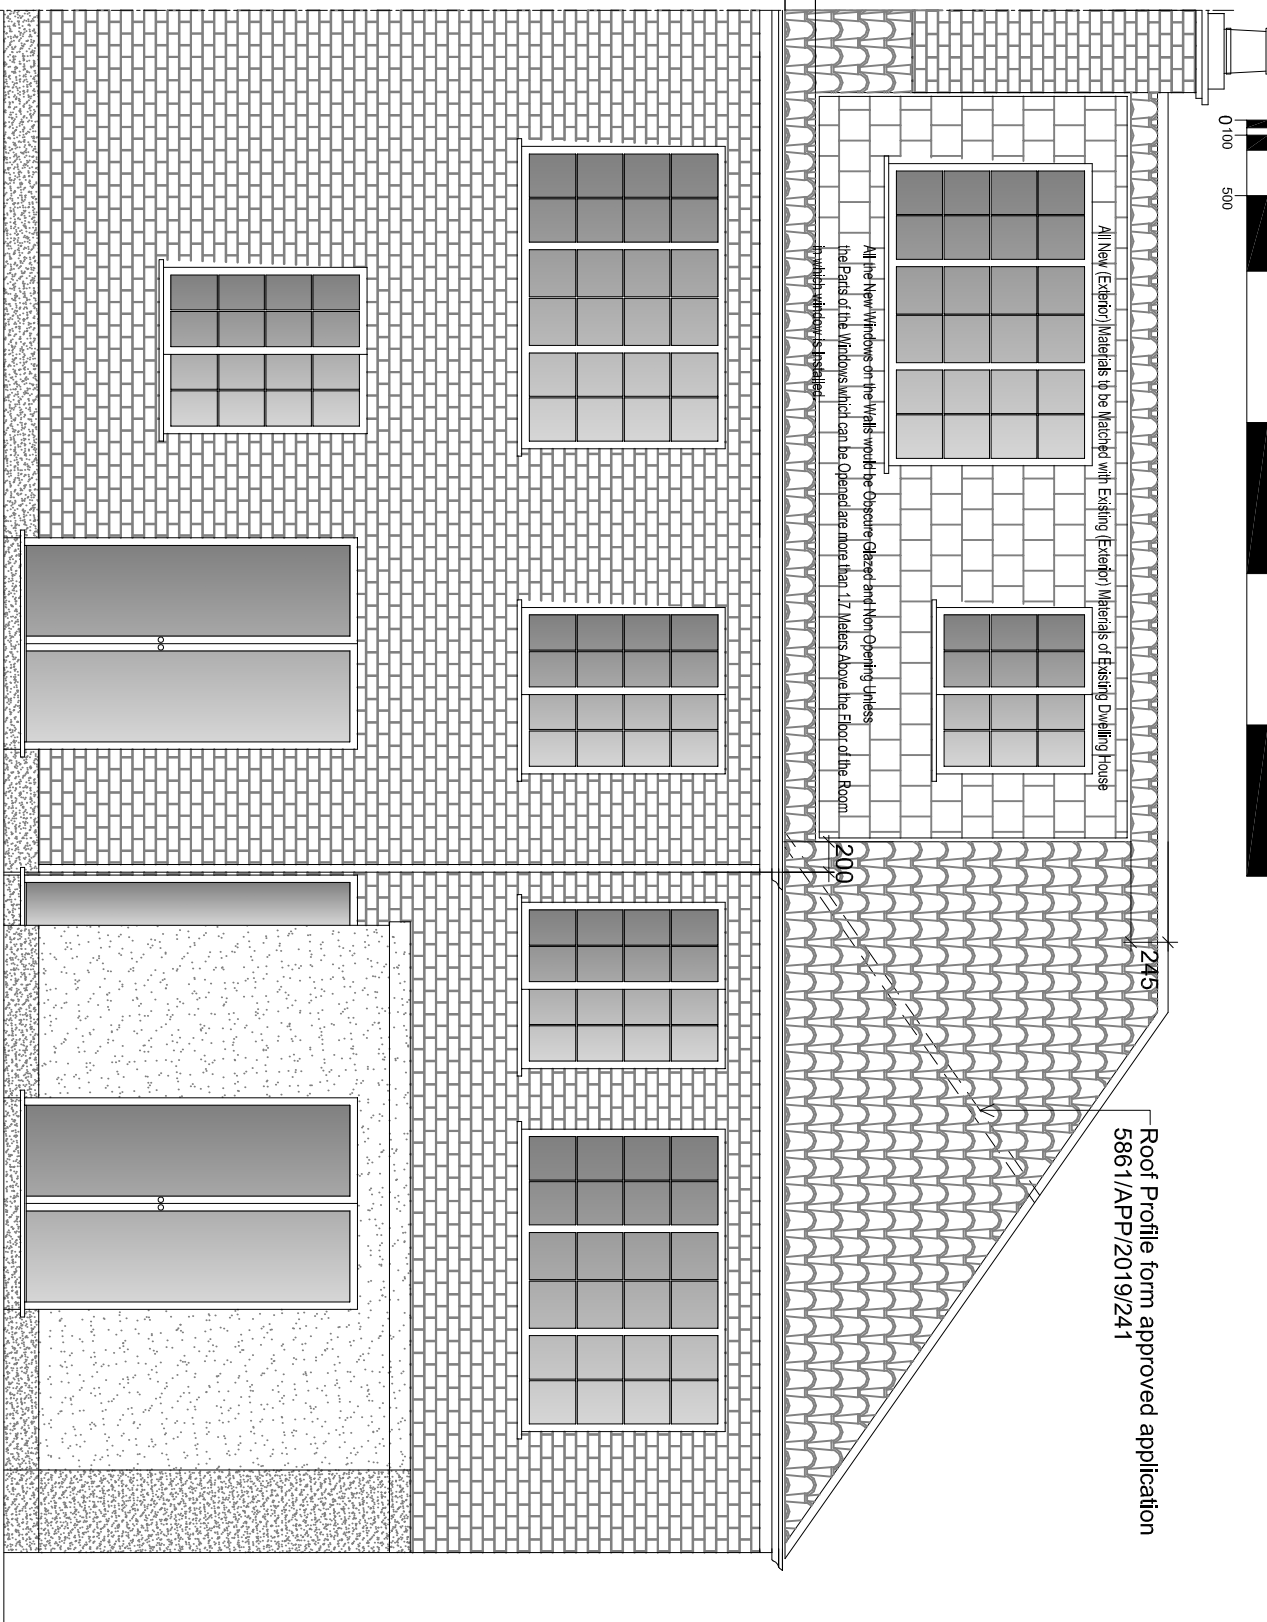

PROPOSED REAR ELEVATION


1:50@A1
0.000 1m 2m 3m 4m 5m

Roof Profile form approved application
5861/APP/2019/241

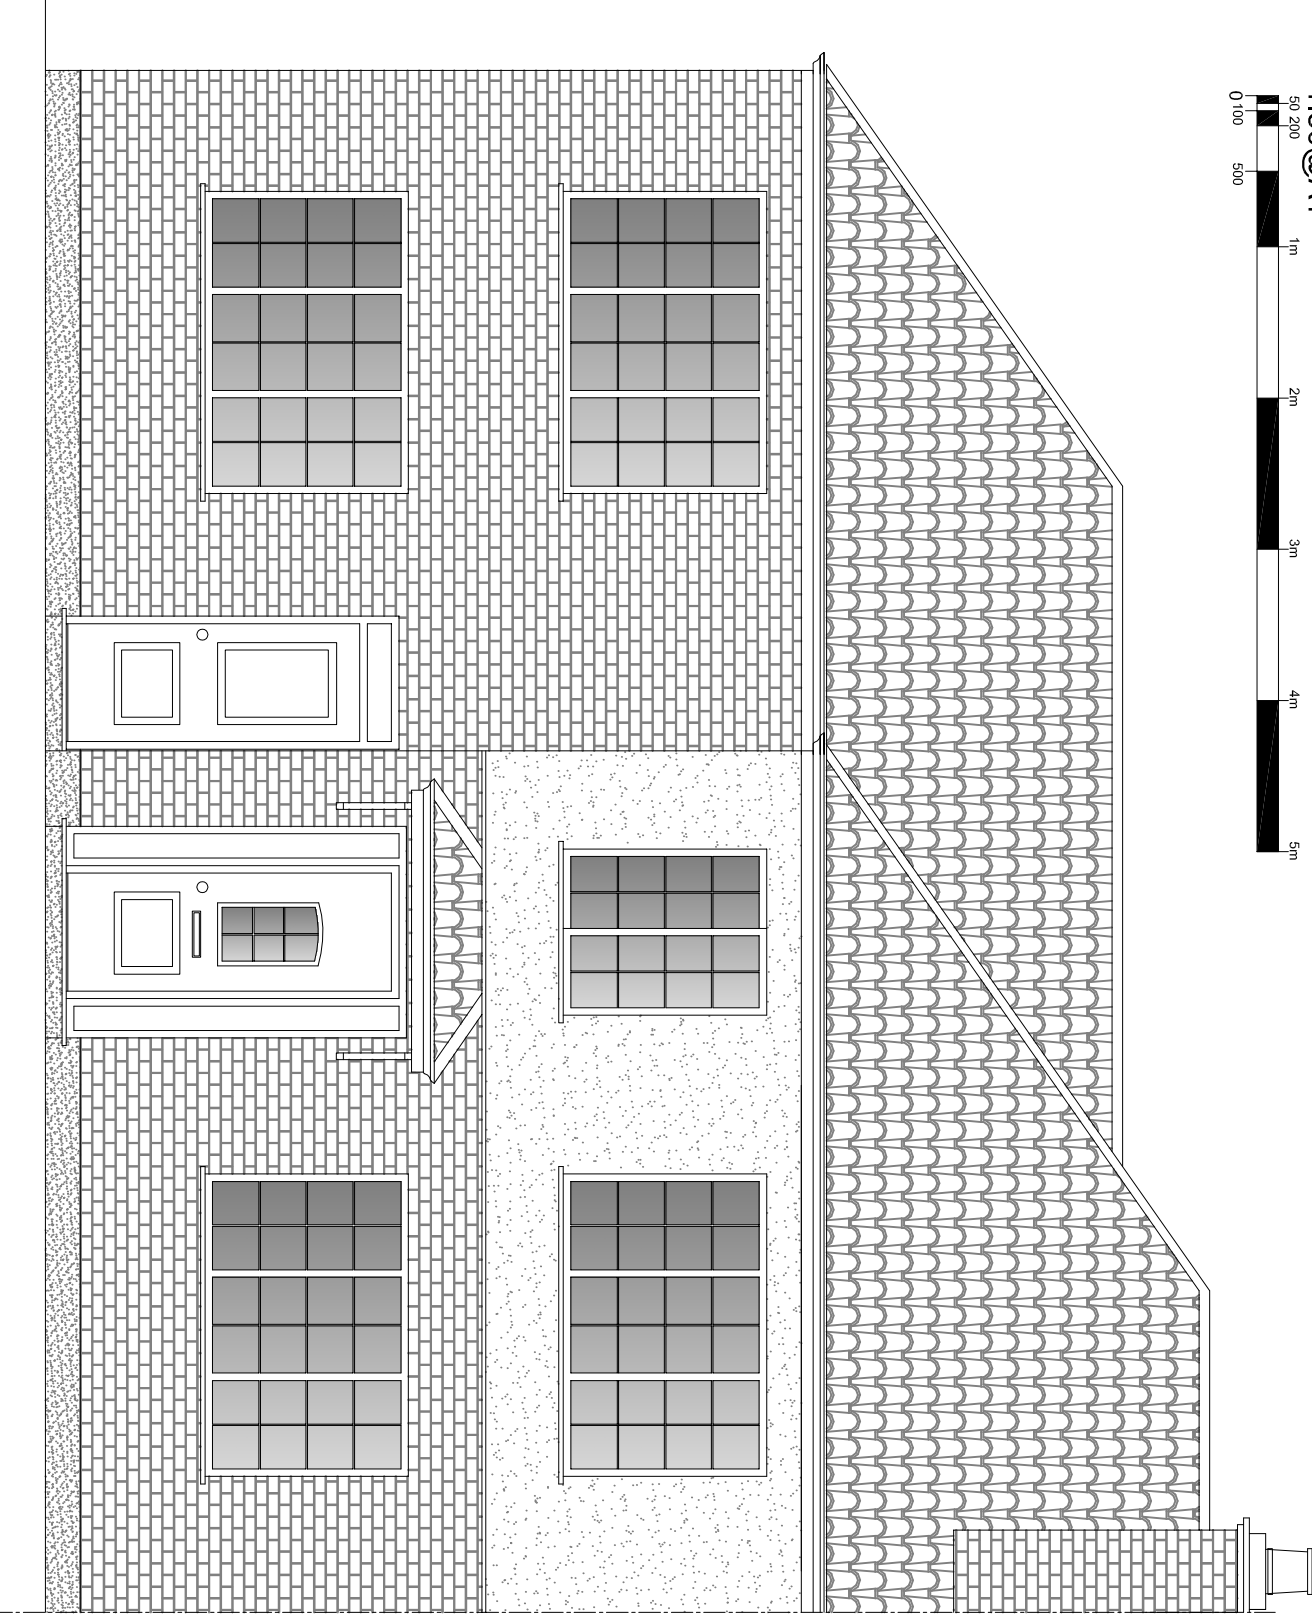

EXISTING FRONT ELEVATION

1:50@A1
0.000 1m 2m 3m 4m 5m

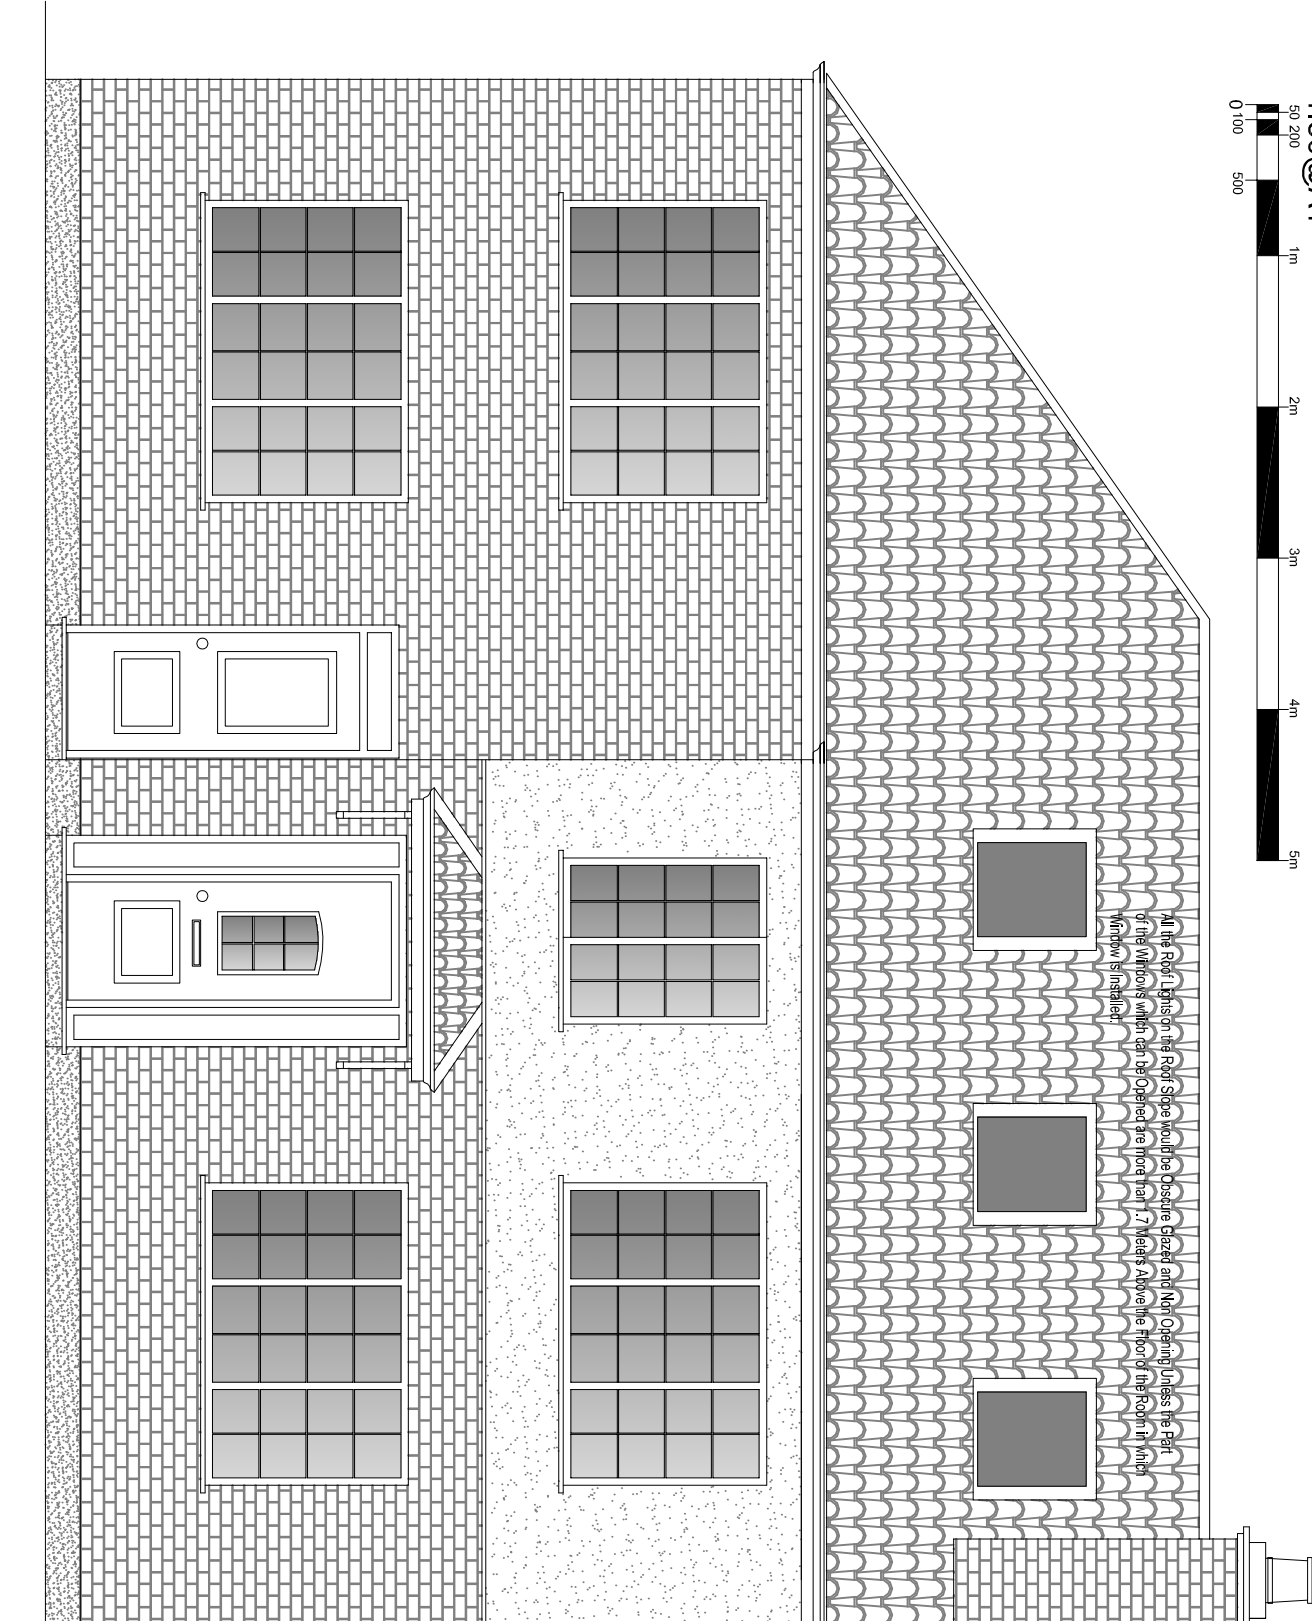

PROPOSED FRONT ELEVATION

1:50@A1
0.000 1m 2m 3m 4m 5m

208

54 Dale Drive Hayes UB4 8AU

TITLE

EXISTING & PROPOSED ELEVATIONS

DATE MARCH 2019

DRAWN SM/N

SCALE 1:50 @ A1

CHECKED

STAGE

PLANNING

DRAWING NO

115/PP/002