


Notes:
Contractors must verify all dimensions on site before commencing any work or shop drawings. This drawing must not be scaled. Use figured dimensions only. Subject to statutory approvals and survey.

ALL DRAWINGS 730/01-04,
AND ENGINEER'S DETAILS TO BE READ TOGETHER

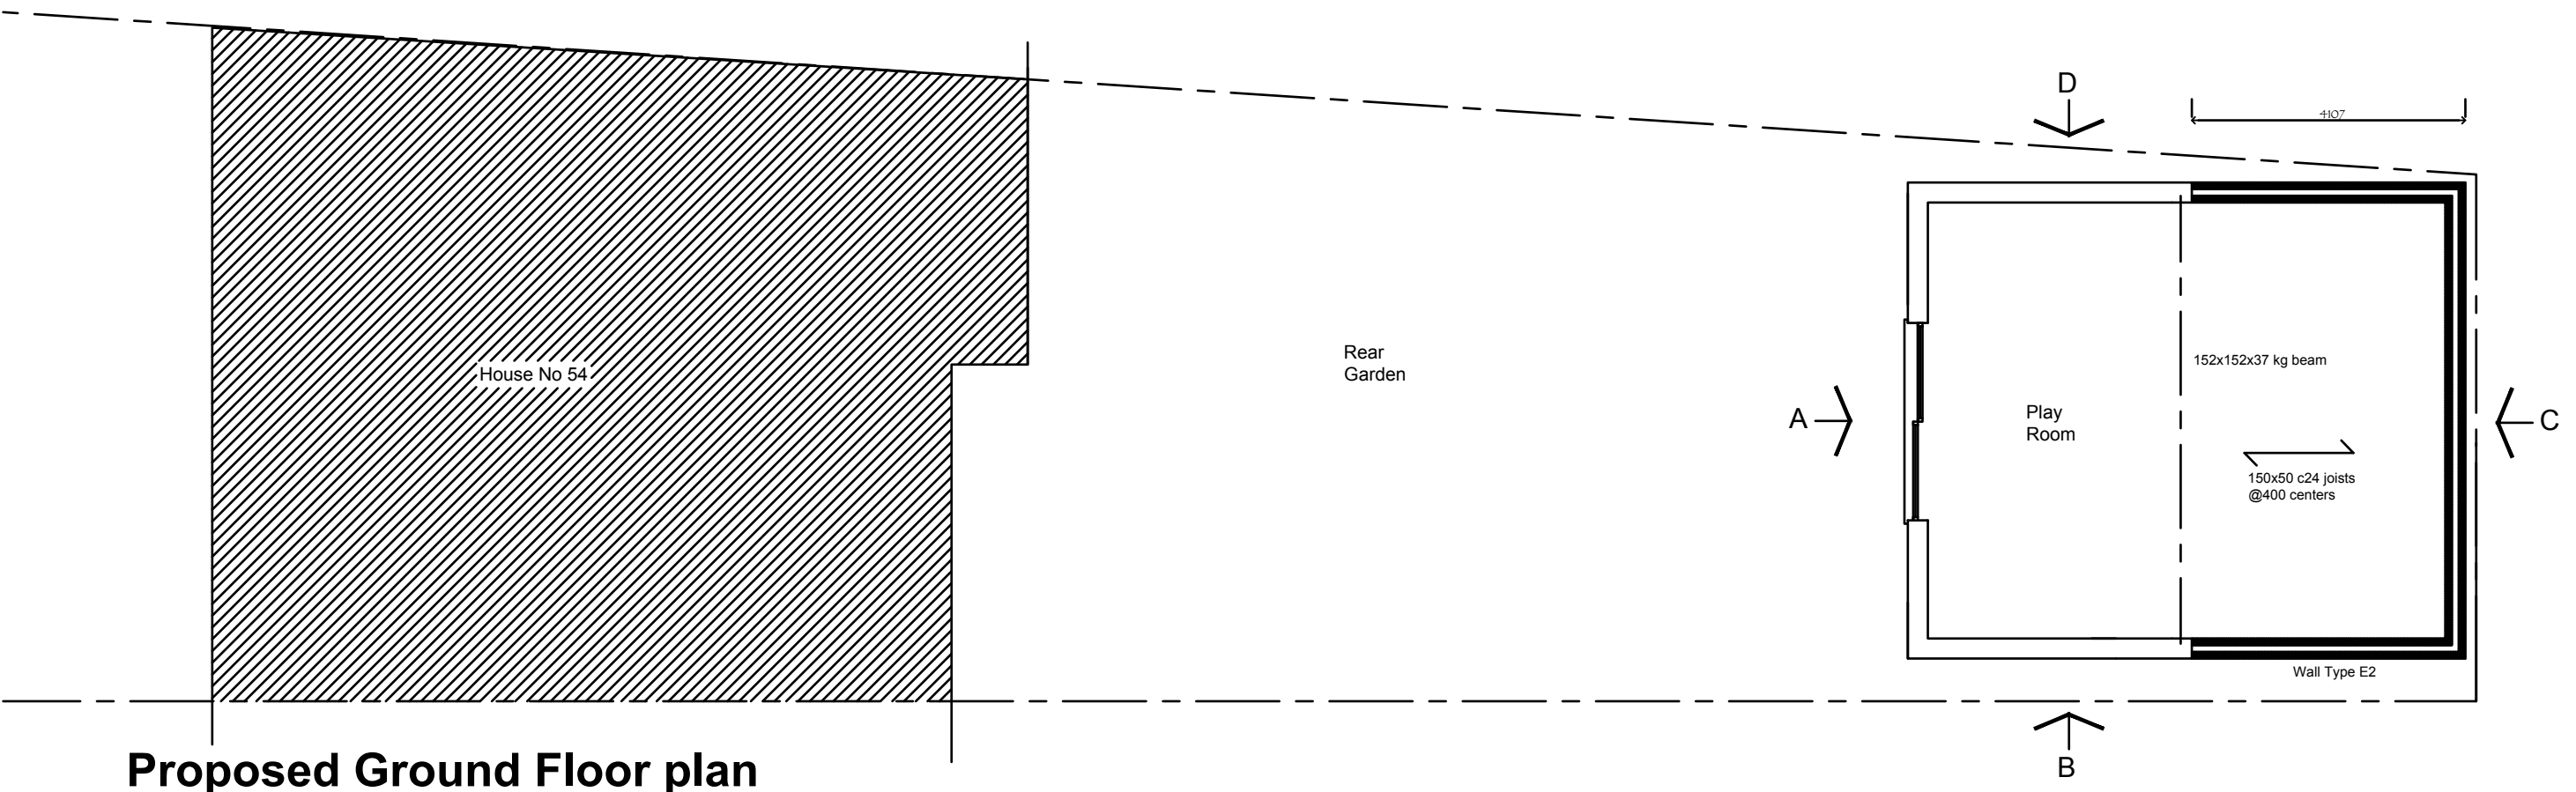


Proposed Ground Floor plan

All electrical works will be designed, installed, inspected and tested in accordance BS 7671:2001 and certified by a NIC EIC registered electrician.


Switch (900 to 1100mm above floor) & socket outlet (450 above floor) heights to comply with Part M 4.30

Installers Electrical Installation Test Certificate to be provided to Local Authority and owner on completion

New External wall Type E2
Concrete blockwork external skin
100mm cavity
100mm full fill insulation
100mm thermalite blockwork
12.5mm plasterboard with 3.5mm skim finish.
Skins to be tied together with 200mm stainless steel double triangular wall ties spaced 450mm vertically and 750mm horizontally.
U value = 0.22 W/m2k

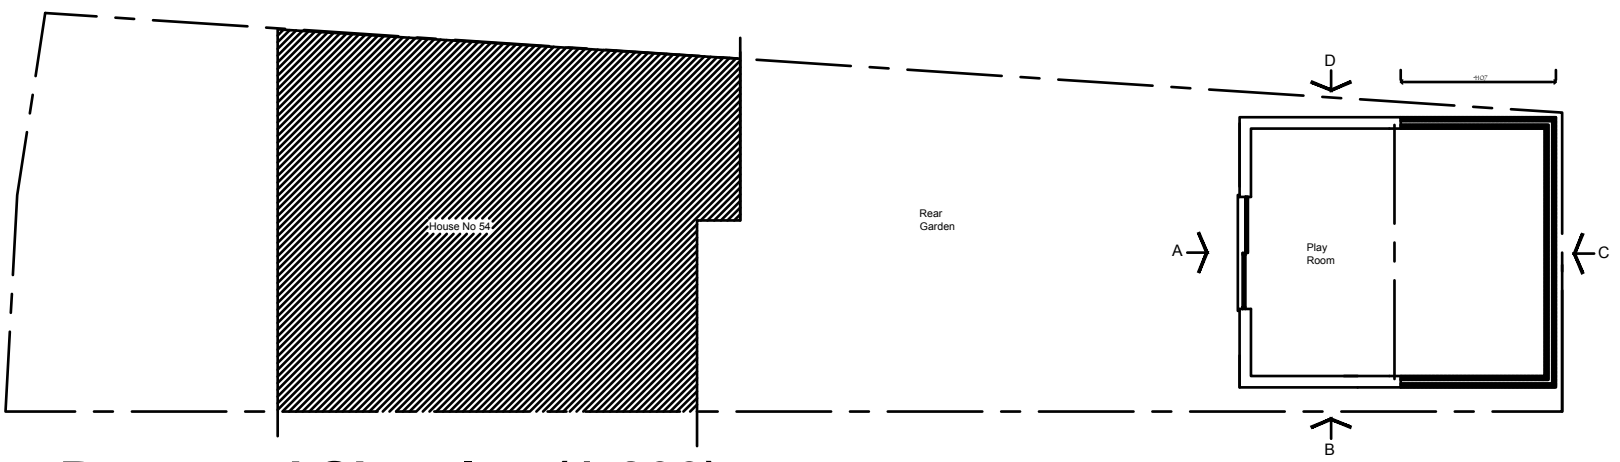

Proposed Site plan (1:200)

 

AH ARCHITECTURE Chartered Architects 15 Alleyn Park Southall Middlesex UB2 5QT Tel: 020 8797 4176 Email: Info@ah-architecture.co.uk	Drawing name: Proposed Floor Plans		
	Job no: AH 730	Drawing no: 02	Revision: A
	Scale: 1/100 @ A3	Date: 16/04/2020	Drawn by: AH
Project name: 54 Dale Drive Hayes Middlesex UB4 8AU			