



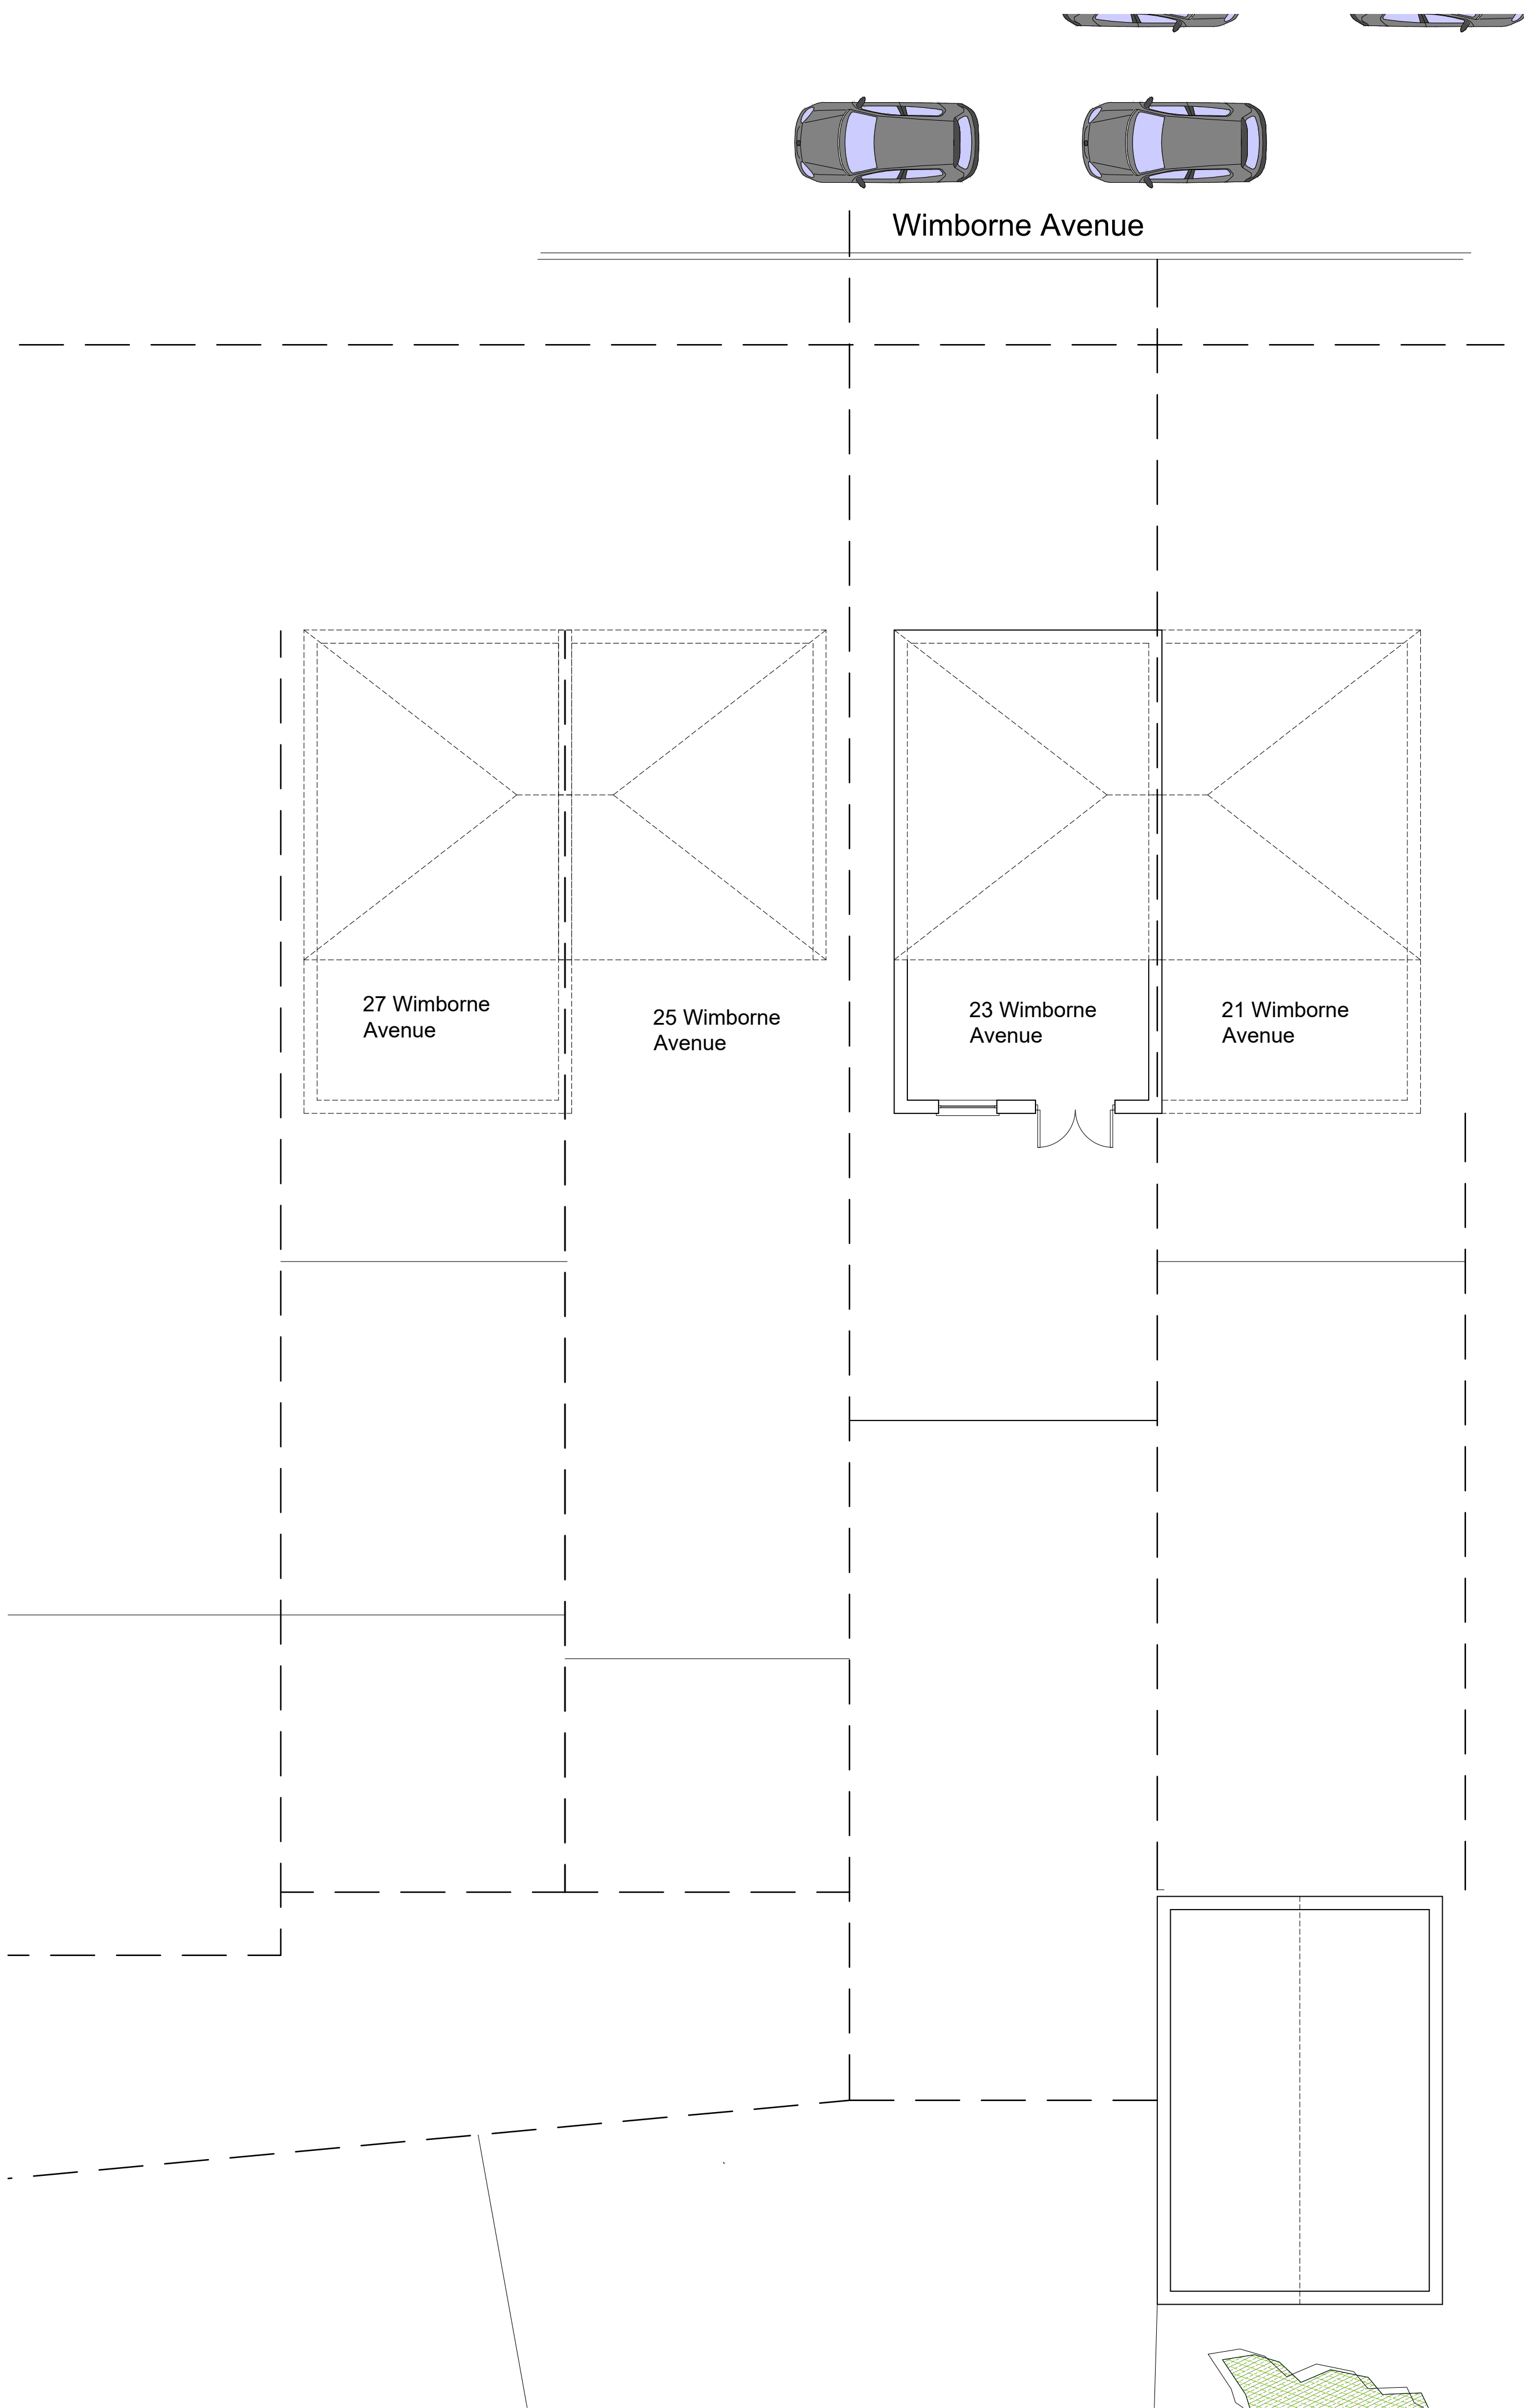

Existing Ground Floor Plan
Scale 1:100

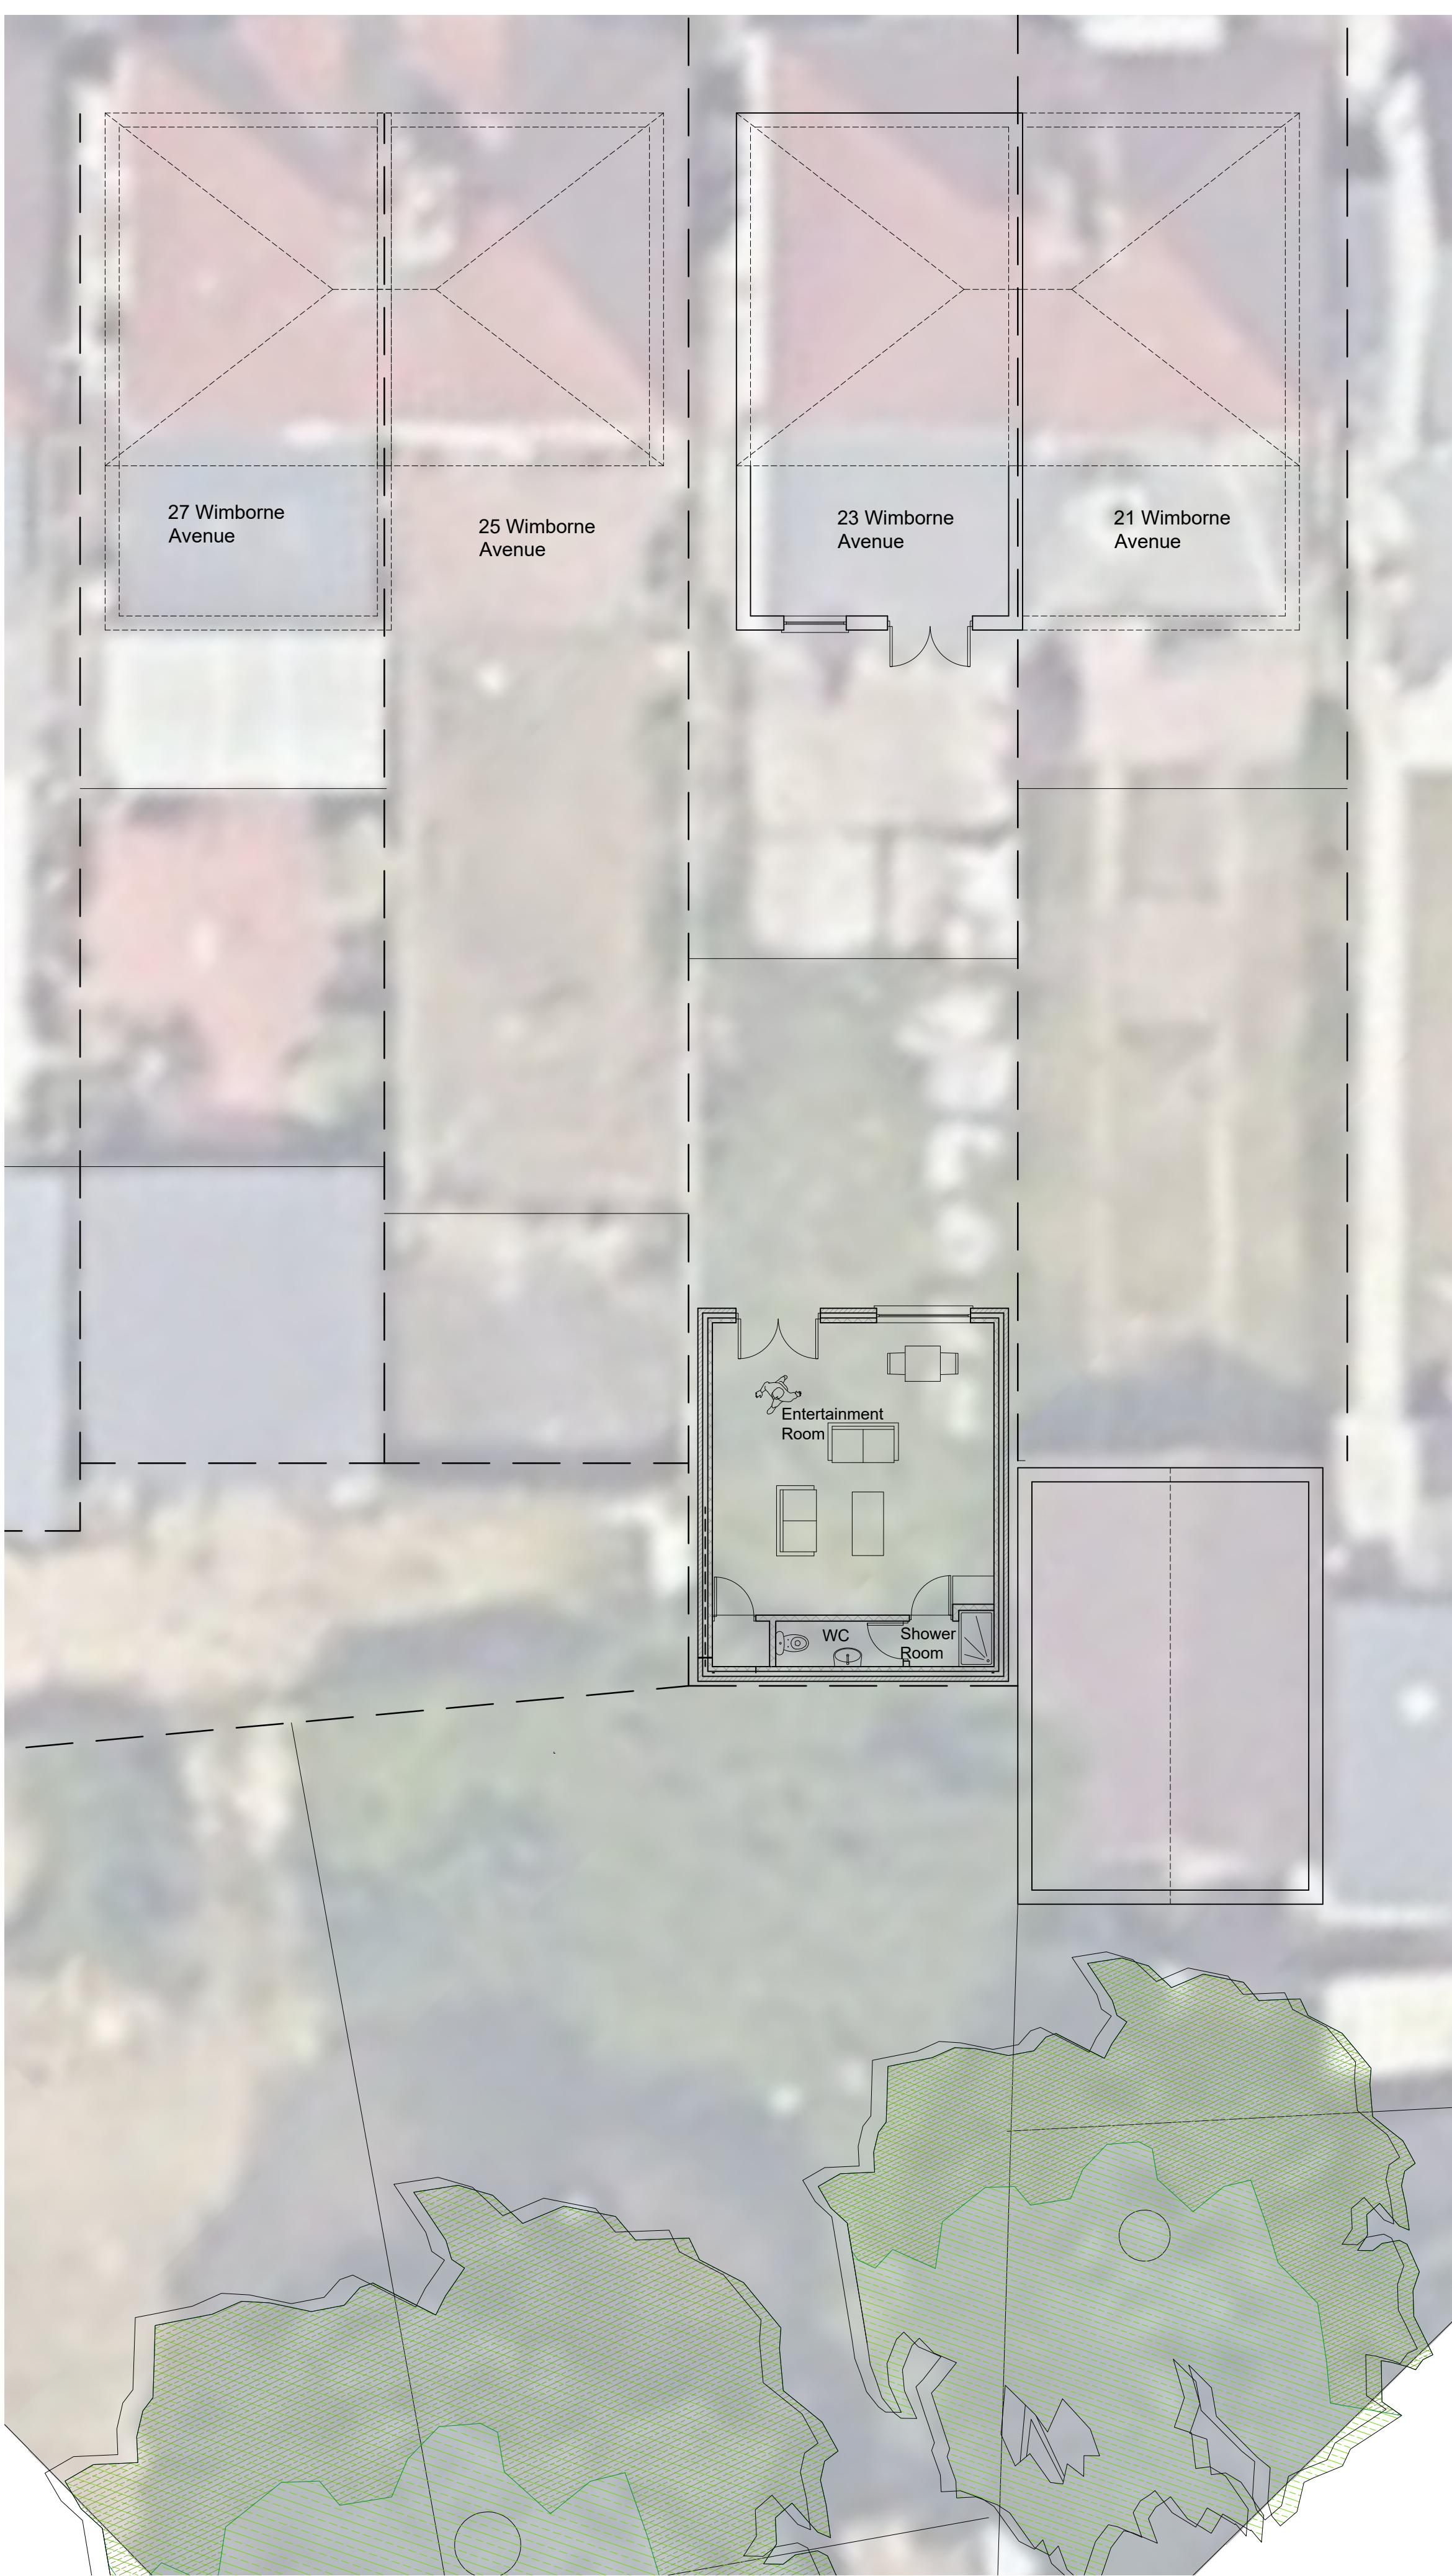

Proposed Ground Floor Plan
Scale 1:100

KEY

- EXISTING & PROPOSED STRUCTURE/PARTITION
- NEW CAVITY WALL
- NEW PARTITION

Existing Satellite Image
Courtesy of Bing Maps

0 1000 5000 10000mm
SCALE 1:100

B	07.10.26	JA	DA	JA	ISSUED FOR PLANNING APPROVAL
A	12.05.26	JA	DA	JA	ISSUED FOR PLANNING APPROVAL
REV	DATE	DRN	CHKD	APPD	DESCRIPTION

DRAWING STATUS

For Approval

BLUEBIRD
DESIGN SERVICES

E: info@bluebirdengineering.co.uk
T: 0118 9583 551
A: 46 London Street, Reading, RG1 4SQ

CLIENT
Mr Rayush Singh Sandhu Bishen

PROJECT
23 Wimborne Avenue, Hayes Hillingdon

TITLE
Existing and Proposed Ground Floor Plan

DRAWN JA	DATE April 26	SCALE 1:100 @ A1
DRG NO A-1010	REV B	

© BLUEBIRD ENGINEERING LTD 2022