


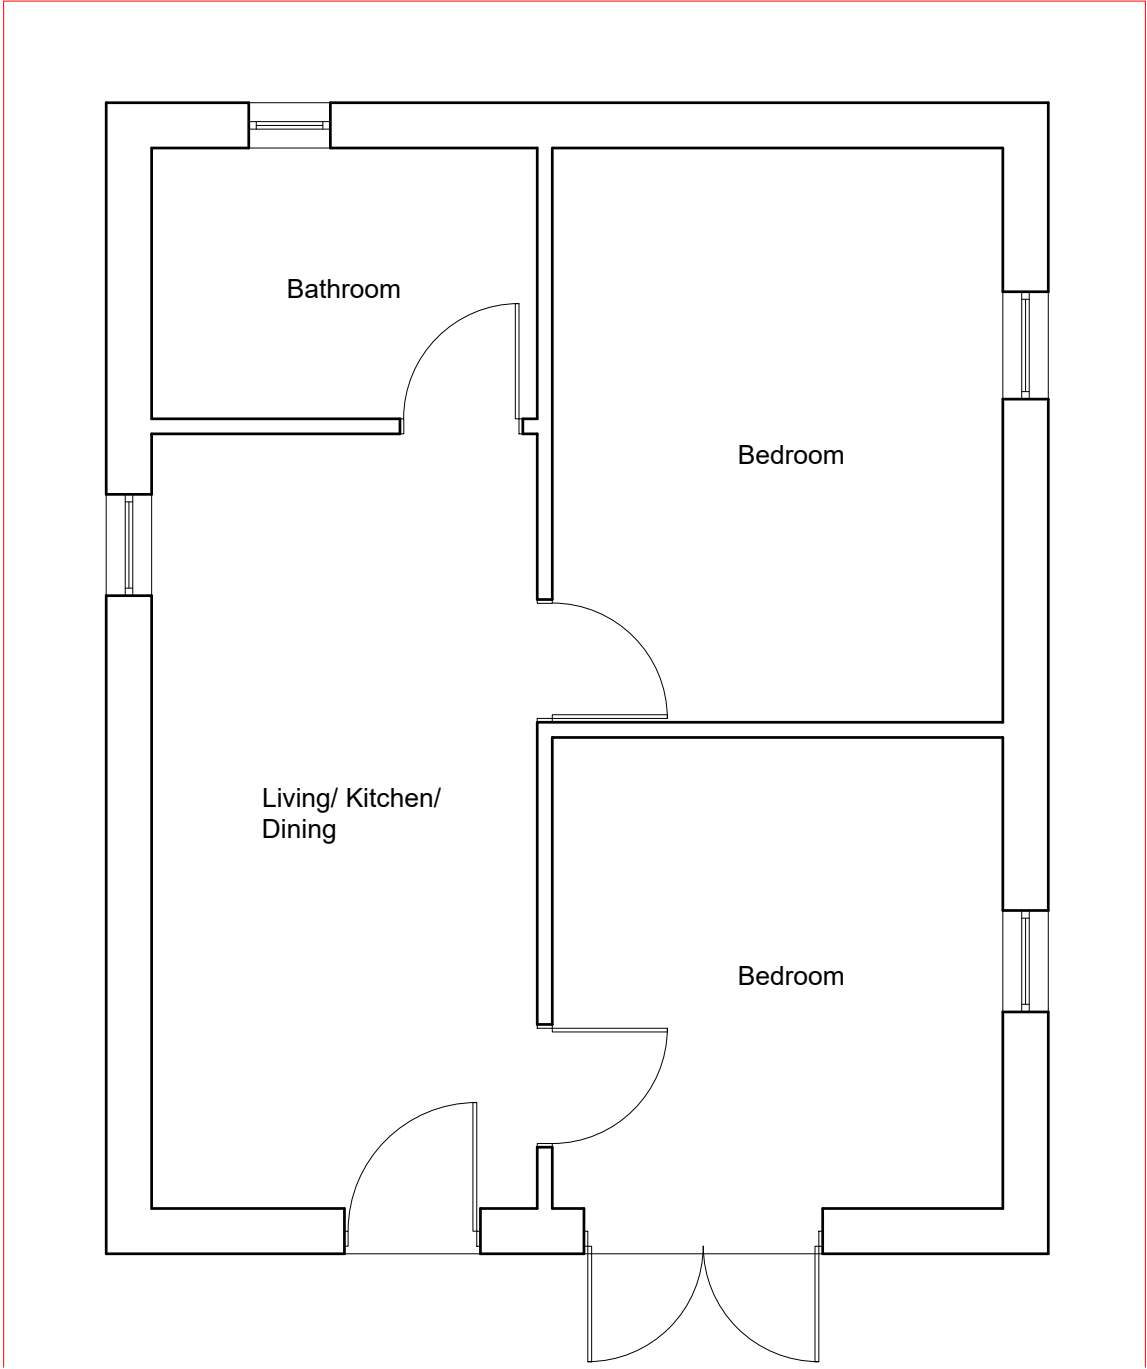

Existing Ground Floor Plan
Scale: 1:50



Dimensions to be verified on site
DO NOT SCALE FROM THIS DRAWING.
Any areas indicated on this drawing are for guidance only.
No responsibility is taken for their accuracy.

This drawing is the property of **BANCIL PARTNERSHIP LTD**
Copyright is reserved by them and the drawing is issued on the condition that it is not copied, reproduced, retained or disclosed to any unauthorised person, either wholly or in part without the consent in writing of **BANCIL PARTNERSHIP LTD**


27-29 The Broadway, Southall, Middx, UB1 1JY Tel: 020 8574 4546 Fax: 020 8574 4526

Site Address:	Client Detail:
9 Stirling Road Hayes UB3 3AQ	9 Stirling Road Hayes UB3 3AQ



Title:			
Existing Floor Plan			
Scale:	1:50	Paper Size:	A3

Drawn By:	NM
Checked By:	PP
Date:	08/2018
Drawing No.	LW/VP/2882 - 01


Revisions:		
Rev	Revision	Date

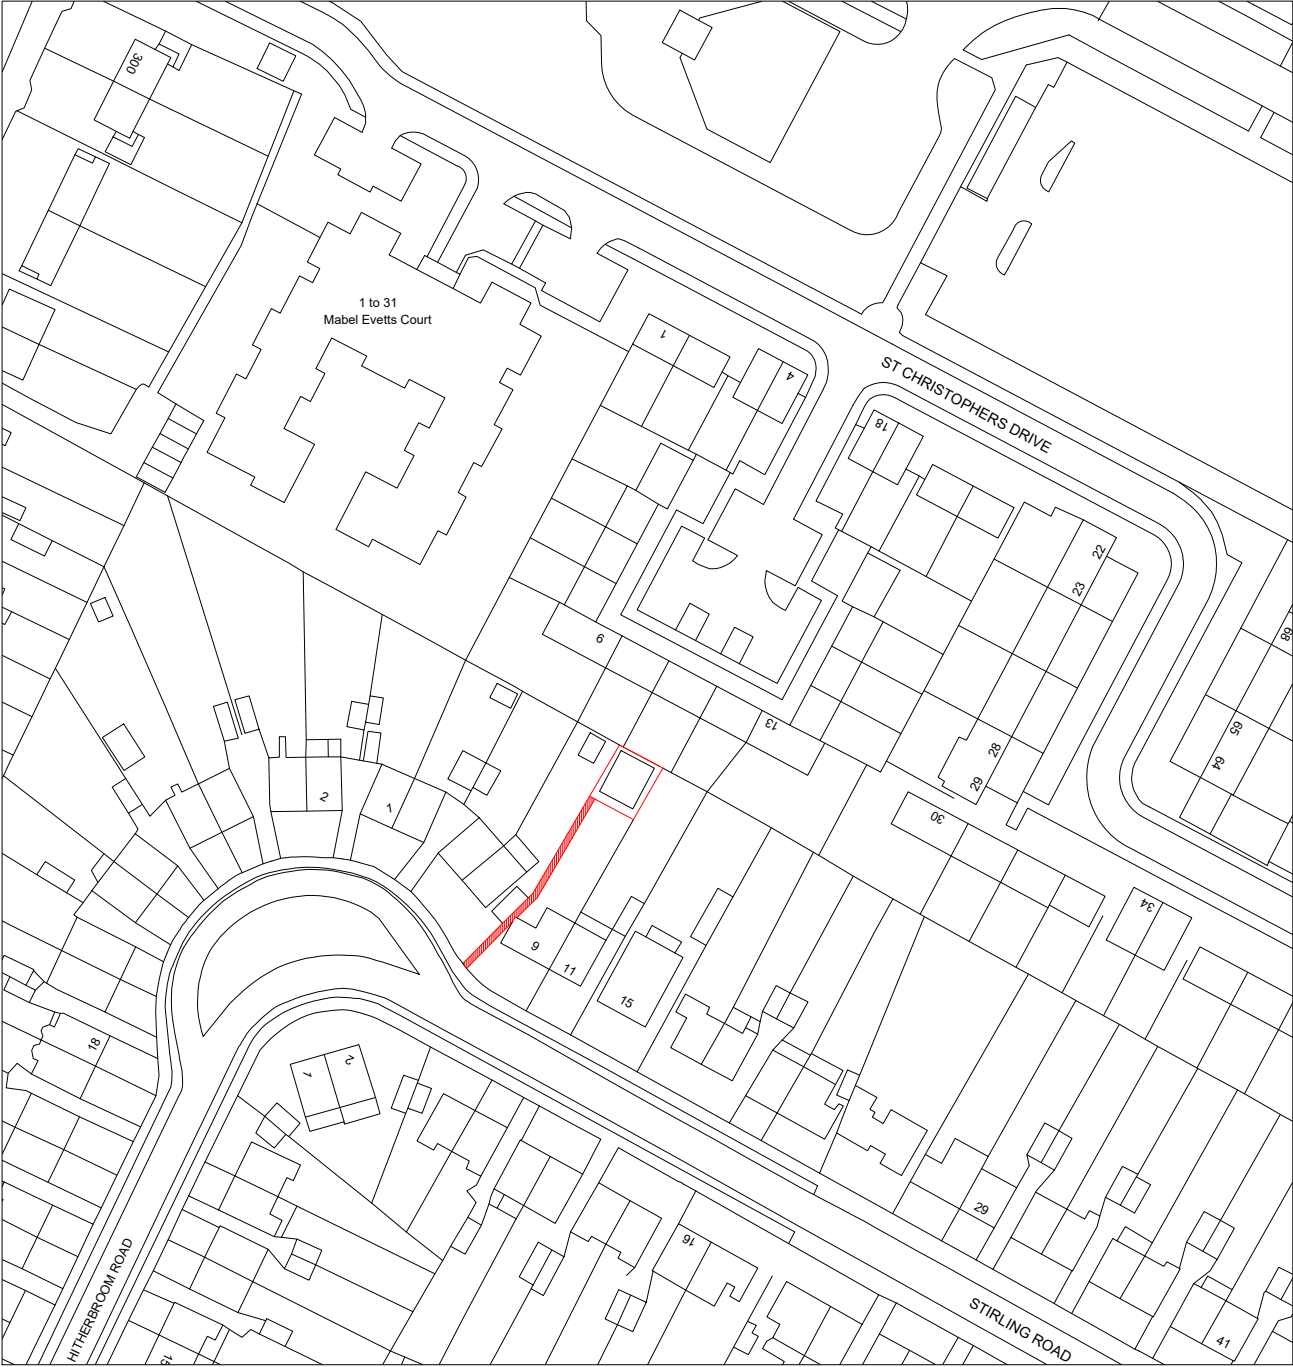

Location Plan
Scale:1:1250

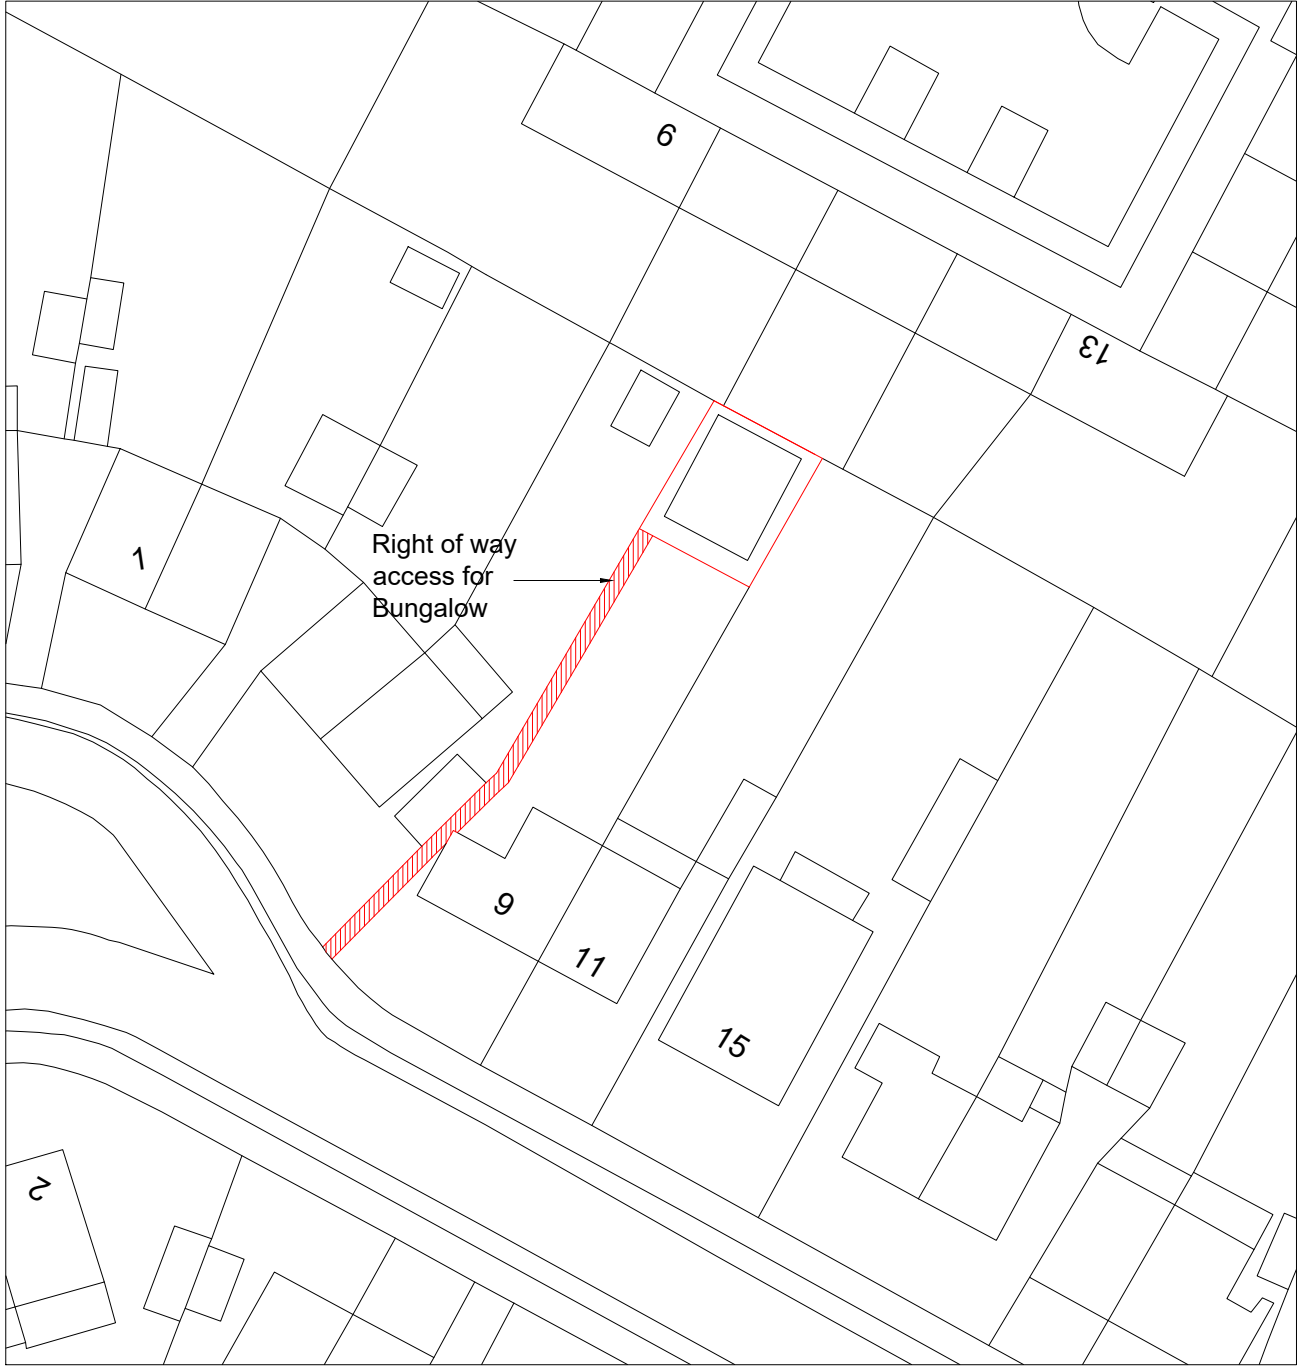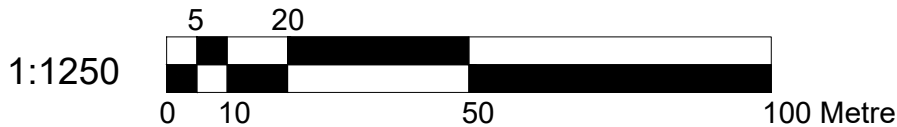

Block Plan
Scale:1:500

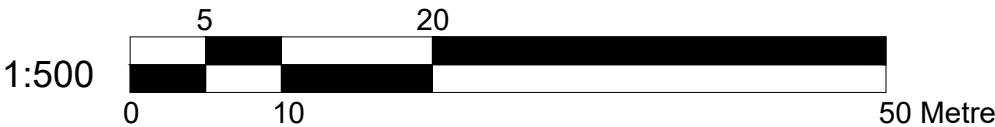

 Dimensions to be verified on site DO NOT SCALE FROM THIS DRAWING. Any areas indicated on this drawing are for guidance only. No responsibility is taken for their accuracy. This drawing is the property of BANCIL PARTNERSHIP LTD Copyright is reserved by them and the drawing is issued on the condition that it is not copied, reproduced, retained or disclosed to any unauthorised person, either wholly or in part without the consent in writing of BANCIL PARTNERSHIP LTD 27-29 The Broadway, Southall, Middx, UB1 1JY Tel: 020 8574 4546 Fax: 020 8574 4526	Site Address:		Client Detail:		Title:		Drawn By: NM		Revisions:		
	9 Stirling Road Hayes UB3 3AQ		9 Stirling Road Hayes UB3 3AQ		Site Plan		Checked By: PP		Rev	Revision	Date
							Date: 04/2018		A	Location Plan Revised	09/2019
							Drawing No. LW/VP/2882 - 00				
Scale:		1:200		Paper Size:		A3					