



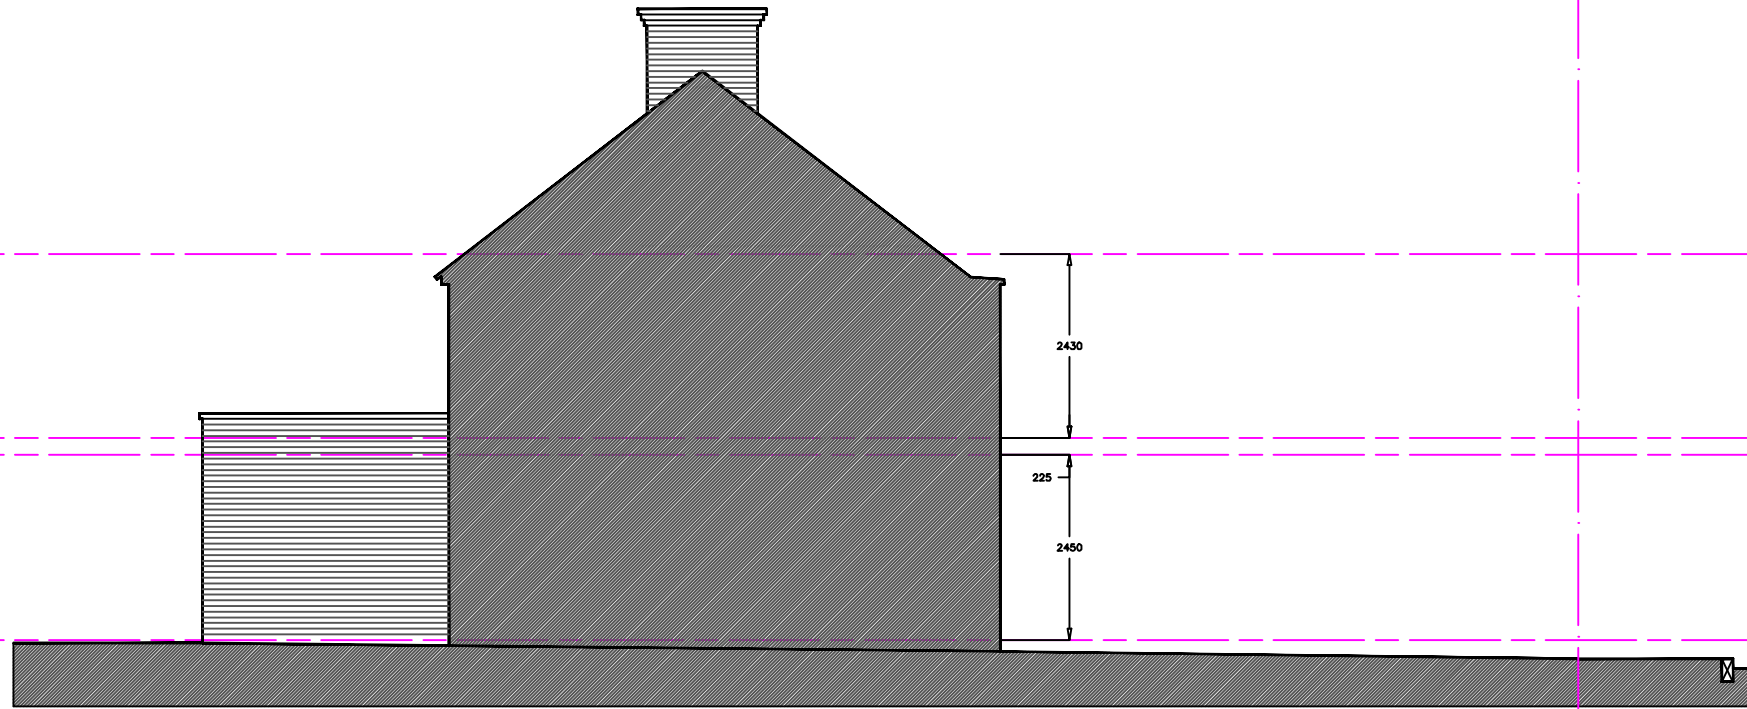

OTHER SIDE ELEVATION



FRONT ELEVATION

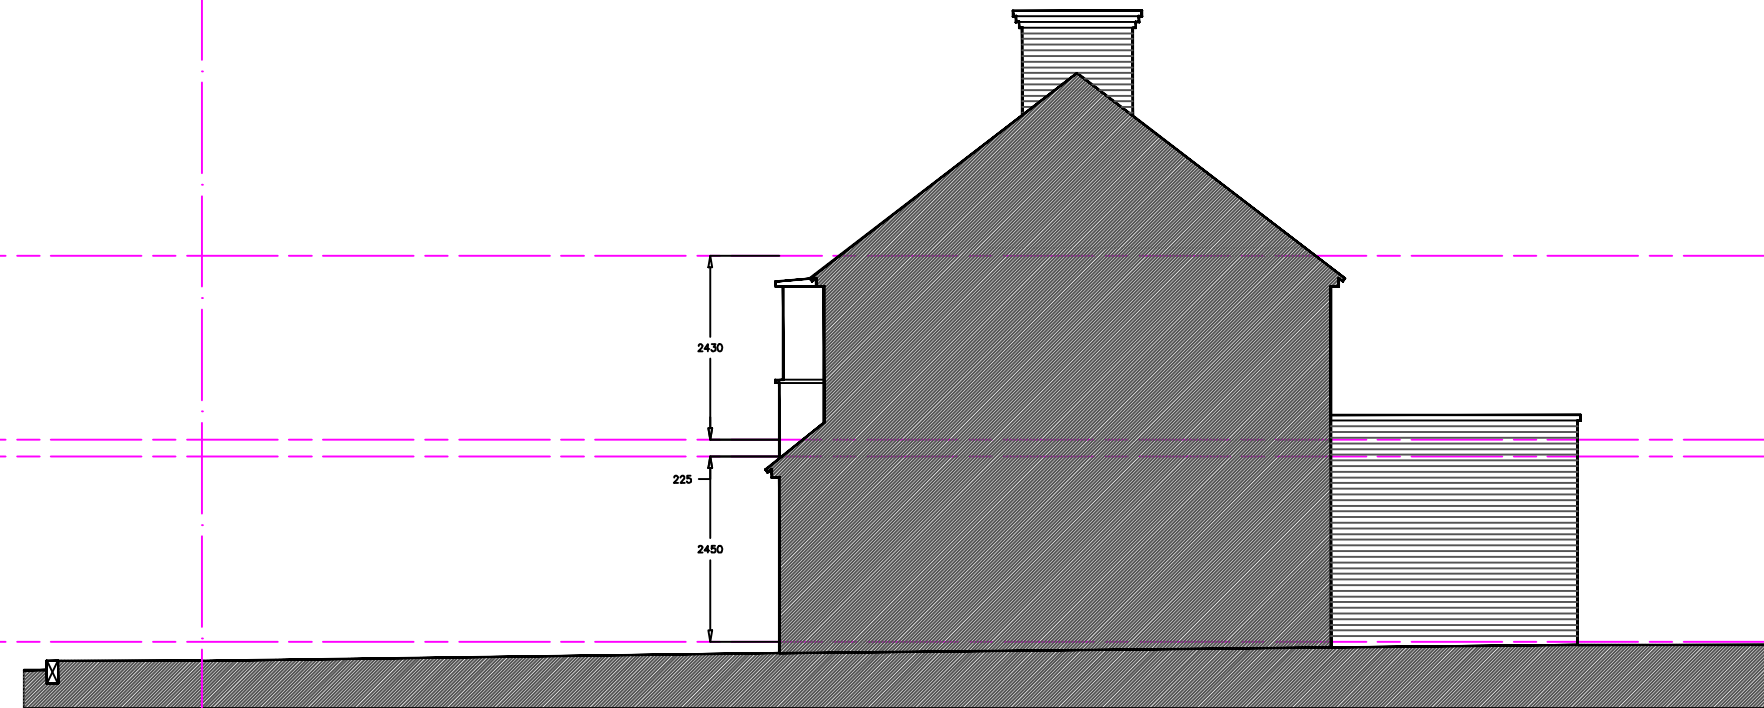

SIDE ELEVATION



REAR ELEVATION



© 2019 B. L. BHARADIA, BSc(Arch), M.A.(Arch.), 17 POPE CLOSE, FELTHAM, MIDDX. TW14 9PQ. bharadia.bharat@yahoo.co.uk tel; 07913 536633tel	
PROJECT 6 SELAN GARDENS, HAYES UB4 0EA.	
DRAWING TITLE EXISTING ELEVATION DEMOLITION WORK-HATCHED	
DRAWING NO. 2019(AR)71-02	
SCALE 1:100@A3	BY BB
DATE 04.04.2019	CHECKED BY BB
REV. --	