




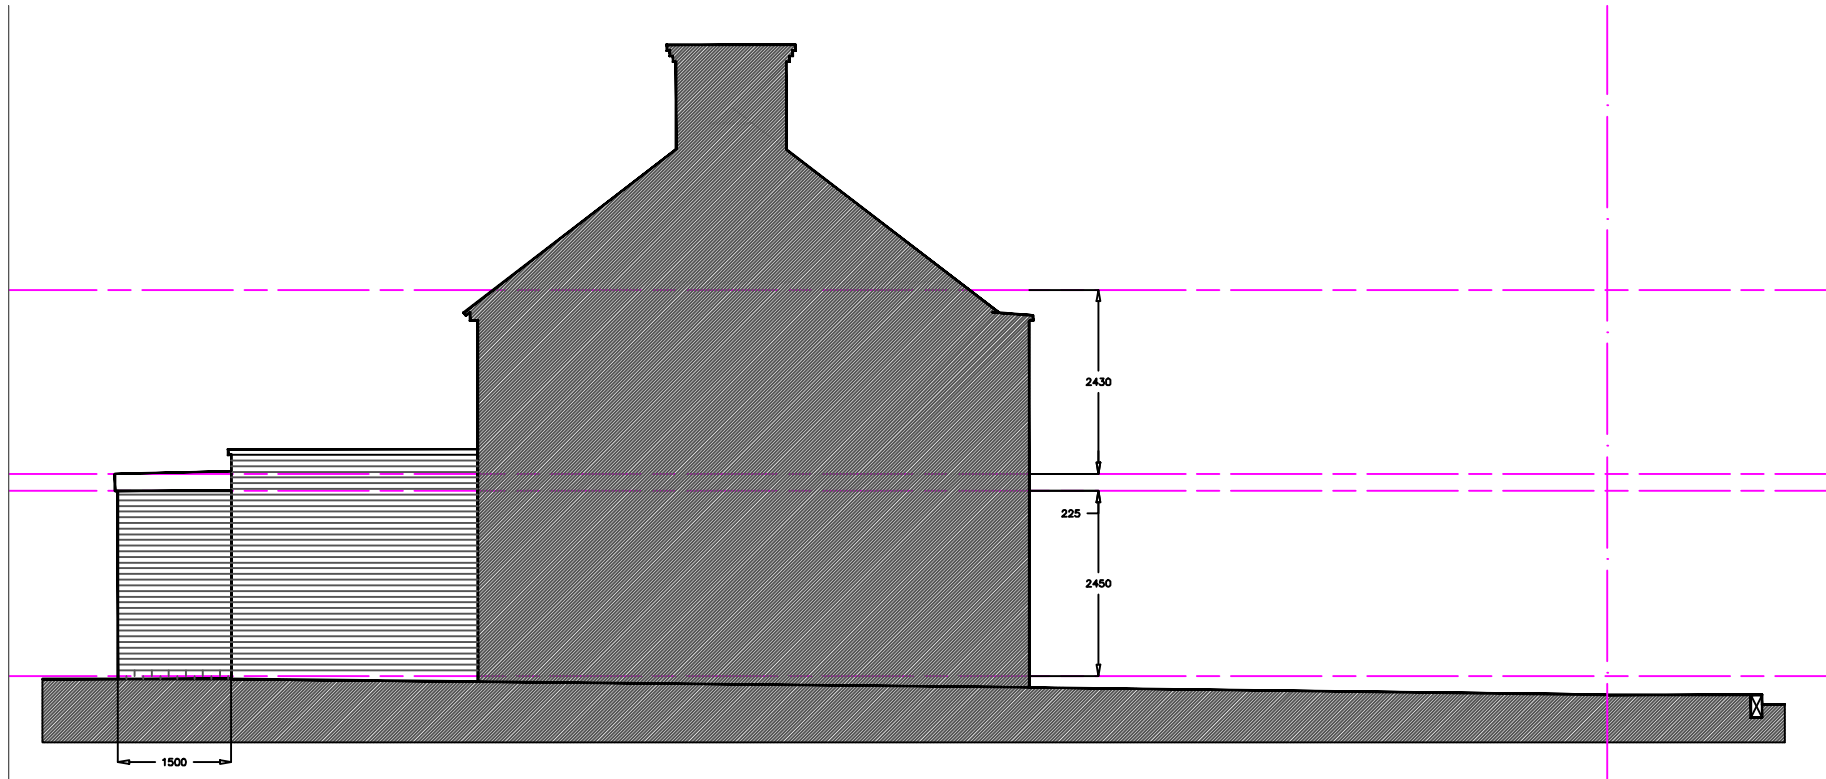

OTHER SIDE ELEVATION

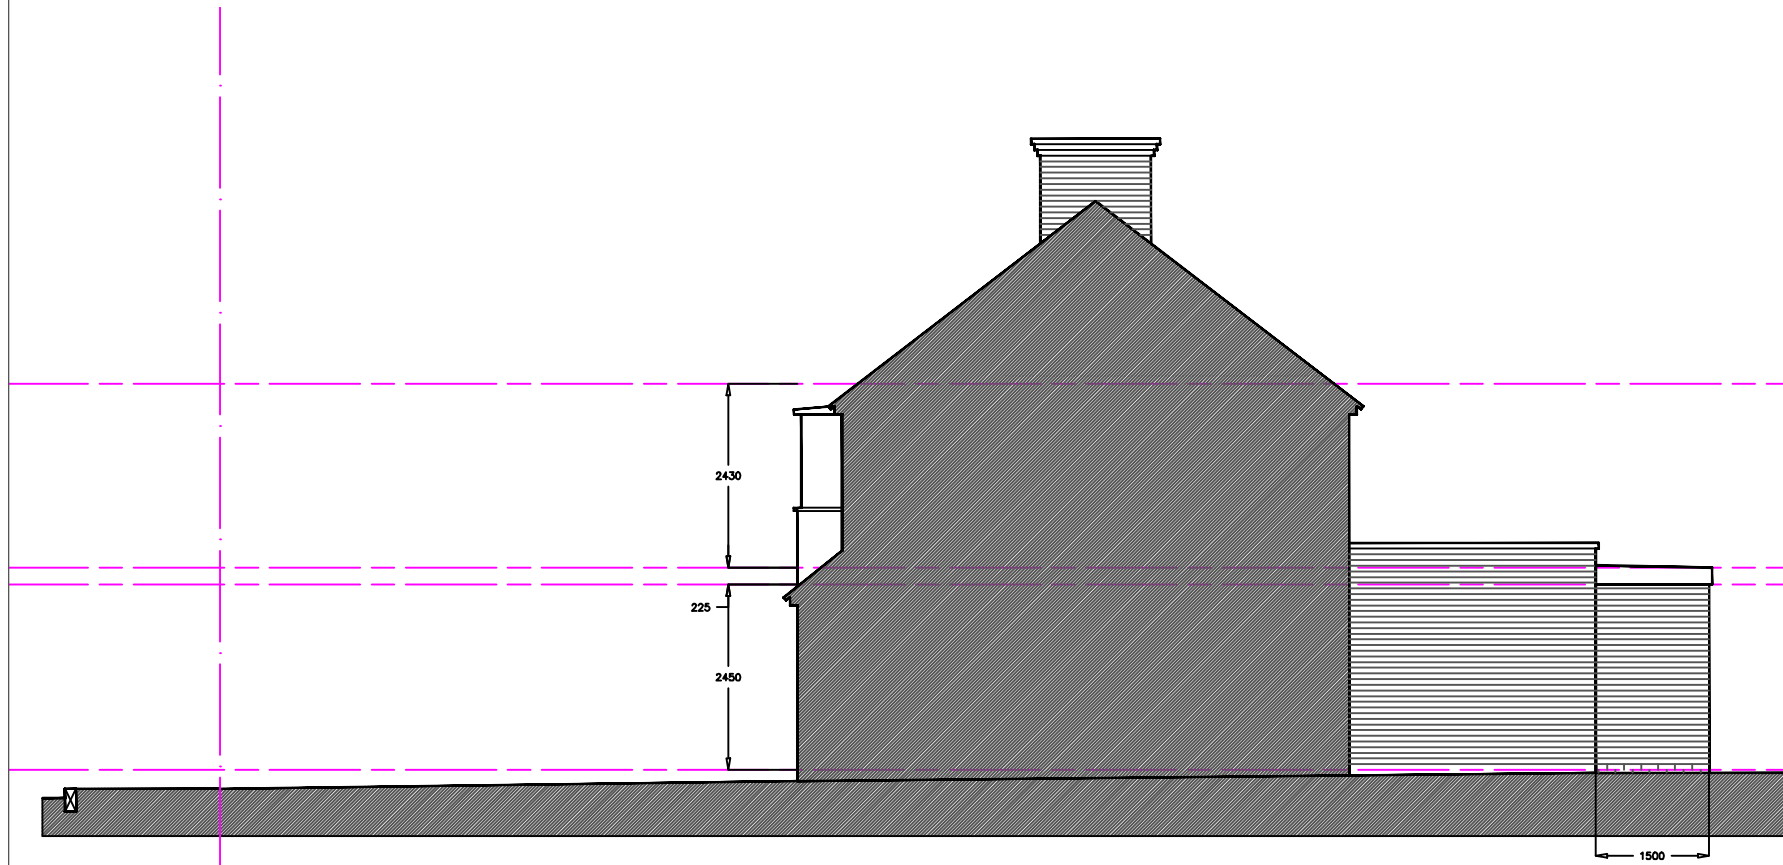

SIDE ELEVATION

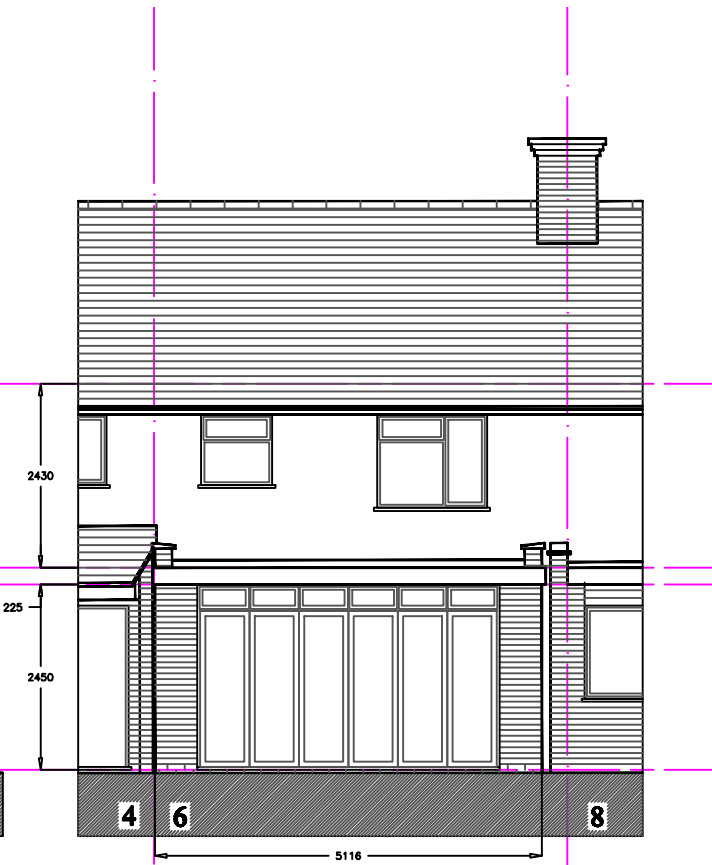

REAR ELEVATION



© 2019 B. L. BHARADIA, BSc(Arch), M.A.(Arch.), 17 POPE CLOSE, FELTHAM, MIDDX. TW14 9PQ. bharadia.bharat@yahoo.co.uk tel: 07913 536633tel		
PROJECT 6 SELAN GARDENS, HAYES UB4 0EA.		
DRAWING TITLE PROPOSED ELEVATIONS		
STATE PLANNING		
SCALE 1:100@A3	BY BB	
DATE 04.06.2019	CHECKED BY BB	
DRAWING NO. 2019(AR)71-04	REV. --	