



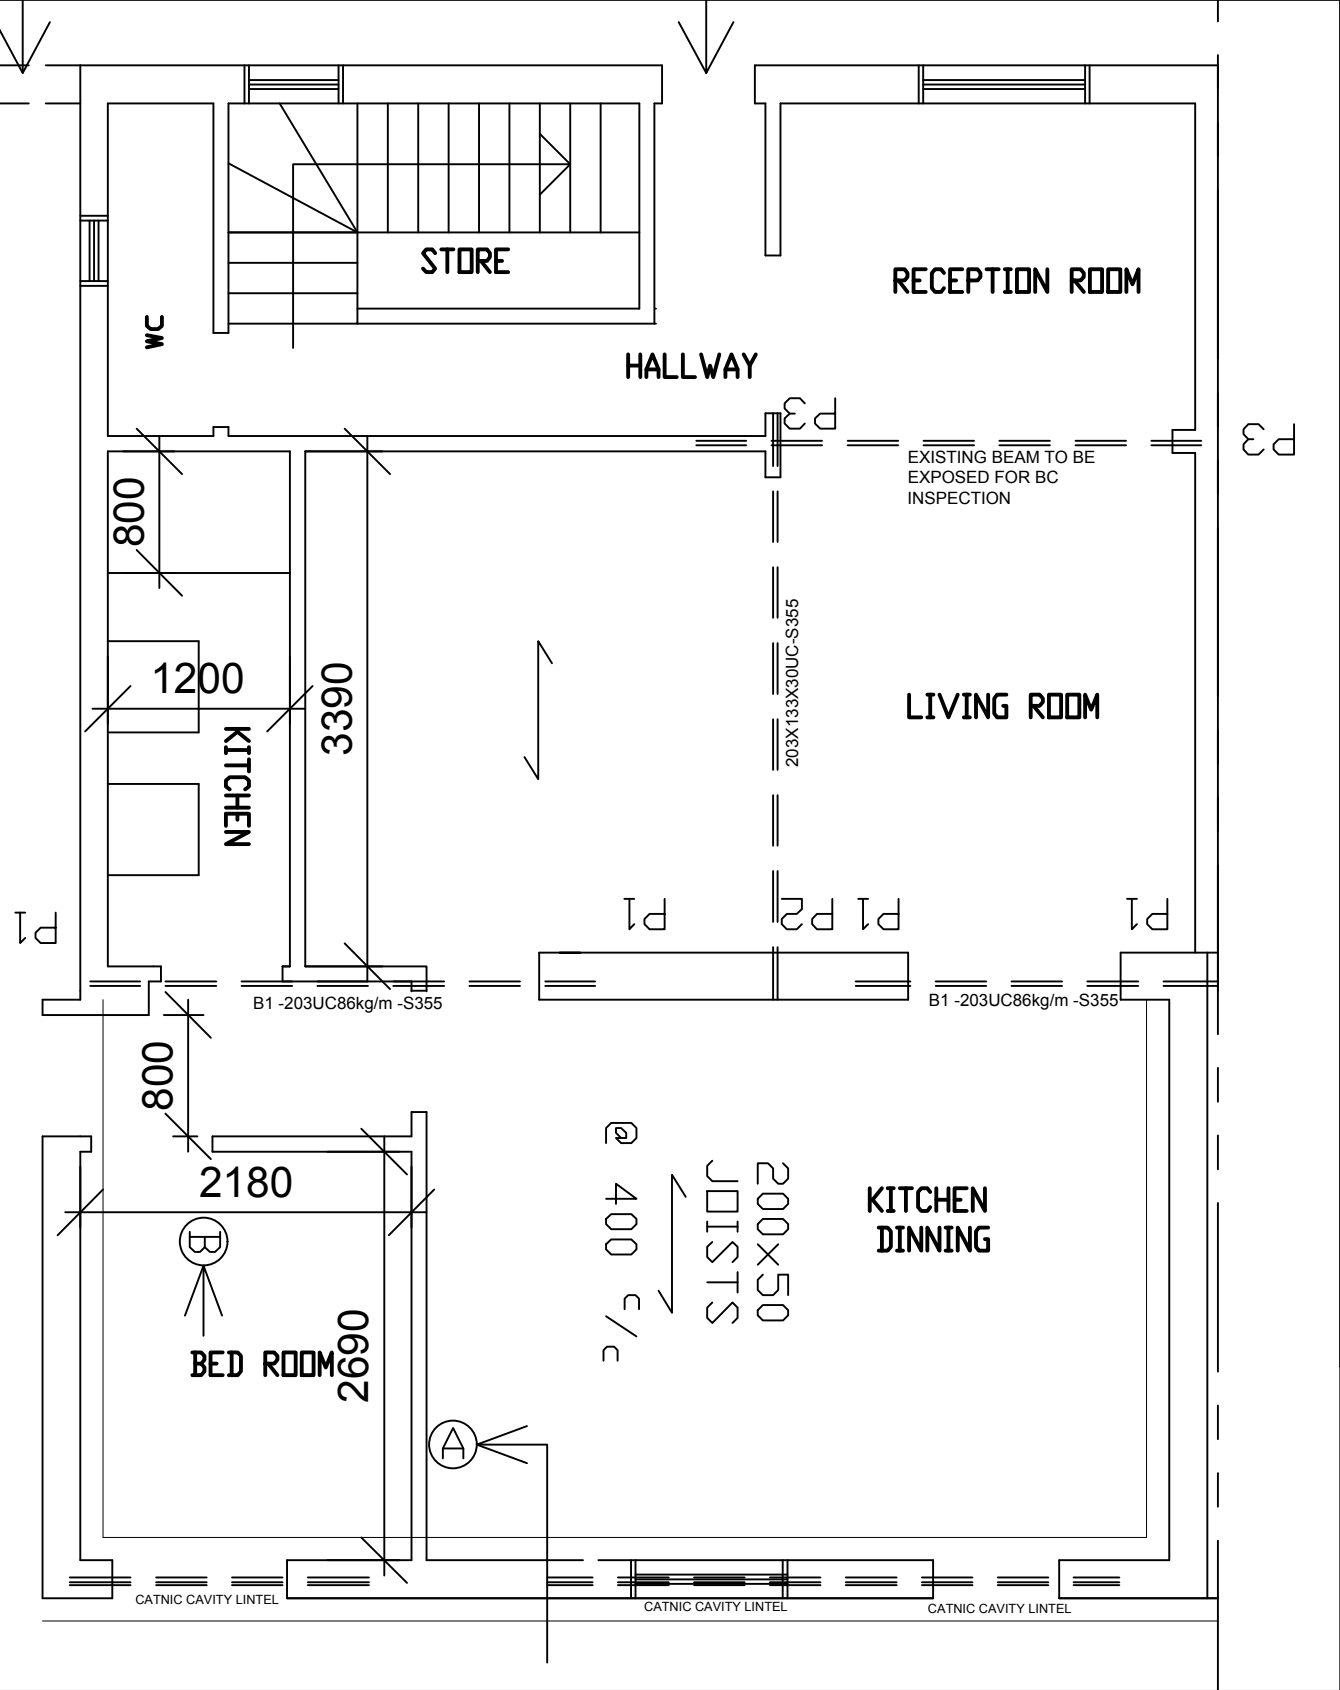

PROPOSED STRUCTURAL
LAYOUT -GROUND FLOOR

 

NOTE TO CONTRACTOR:

IT WILL BE THE MAIN CONTRACTOR'S RESPONSIBILITY TO ENSURE ALL HEALTH & SAFTY MEASURES ARE STRICTLY ADHERED TO ALL TEMPORARY SUPPORT WORKS ARE CARRIED OUT IN ACCORDANCE WITH CONTRACTORS STRUCTURAL ENGINEER'S METHOD STATEMENT/ WITH APPROVAL OF BUILDING CONTROL INSPECTORS PRIOR TO COMMENCEMENT OF ANY WORK ON SITE. ANY DEVIATIONS FROM DESIGN ARE TO SEEK THE APPROVAL FROM THE CLIENTS ARCHITECT AND STRUCTURAL ENGINEER.

GENERAL NOTES TO CONTRACTOR/CLIENT:

- 1.Do not Scale from the drawings.
 - 2.Dimensions to be checked on site.
 - 3.All Works to comply with the current Building Regulations.
 - 4.All works may be subject to revision on site.
 - 5.All drawings are the copyright of STUDIO REGIS LTD.
 - 6.This drawing has been prepared based on supplied client's information and Architect original cad drawings supplied by client.
 - 7.Contractor must investigate and verify all existing sub-soil foul and surface drainage runs, manholes for new connection details prior to commencement of works.
 - 8.The Contractor MUST check and verify figured dimensions, existing site conditions, structural elements, drainage levels prior to commissioning of works.
 - 9.The contractor MUST notify clients architect immediately of any discrepancies.
- IF IN DOUBT_ASK

PART 'F' VENTILATION

Shower room to be ventilated to provide 15ltrs/second extraction, operated by an intermittent timer and humidistat. Over -run to be 20 minutes.

PART 'J' COMBUSTION APPLIANCES

Existing central heating system to be extended into new rooms. All new radiators to have TRV's.

1. This drawing is copyright of REGIS Design Studio
2. Use figured dimensions only.

rev.	date	drn	aud
drawing status			
BUILDING CONTROL			

Studio
REGIS
Design

458 Alexander Avenue
Harrow
Middex HA2 9TL
T: 074 9535 6117
F: 020 8248 6415
website: www.Regisdesign.co.uk
e-mail: studioregis@gmail.com

project 34 Brackenbridge Drive Ruislip HA4 0LZ	drawn KC	audited TR	scale 1:100 @ A3	date DEC 16
drg title FLOOR PLANS PROPOSED	job no. 1111	drg.no. BC02	rev	

FILE: XREFs: