


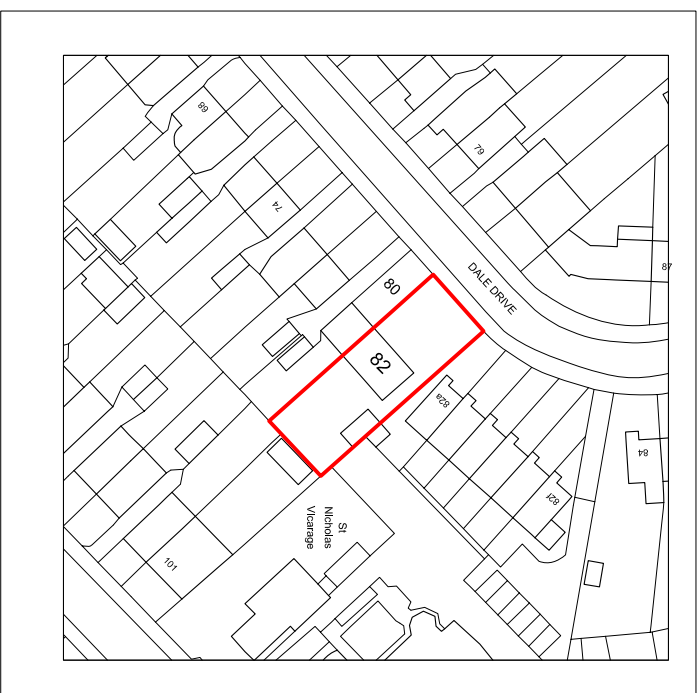


Site Location Plan
Scale 1:1250




Rear View



Block Plan
Scale 1:500

 

SCALE 1:1250 @ A3

 


SCALE 1:500 @ A3



Front View



**DO NOT SCALE THIS DRAWING, IF IN DOUBT ASK
NOT APPROVED FOR CONSTRUCTION**

ARSEN ARCHITECTURE LTD Architectural Designers 7 Cowen Avenue Harrow HA2 0LU MOB: 07459127172 EMAIL: arsen_dhl@yahoo.com				NOTES 1. THIS DRAWING IS TO BE READ IN CONJUNCTION WITH ALL RELEVANT ARCHITECTURAL AND ENGINEERING DWGS			
		REVISION	DESCRIPTION		DATE		
THIS DRAWING IS SUBJECT TO COPYRIGHT DO NOT REPRODUCE THIS DRAWING WITHOUT PRIOR PERMISSION							
PROJECT			Proposed Rear Extension 82 Dale Drive HAYES UB4 8AU				
CLIENT			Mrs Thayalini 82 Dale Drive Hayes UB4 8AU				
TEL:			FAX: EMAIL:				
SCALE			1:500	1:1250	PAPER SIZE		
DATE			13.02.18	STATUS	PA		
JOB.NO.			THAY	DRAWN	SA		
DWG.NO.			PA-01	REVISION			

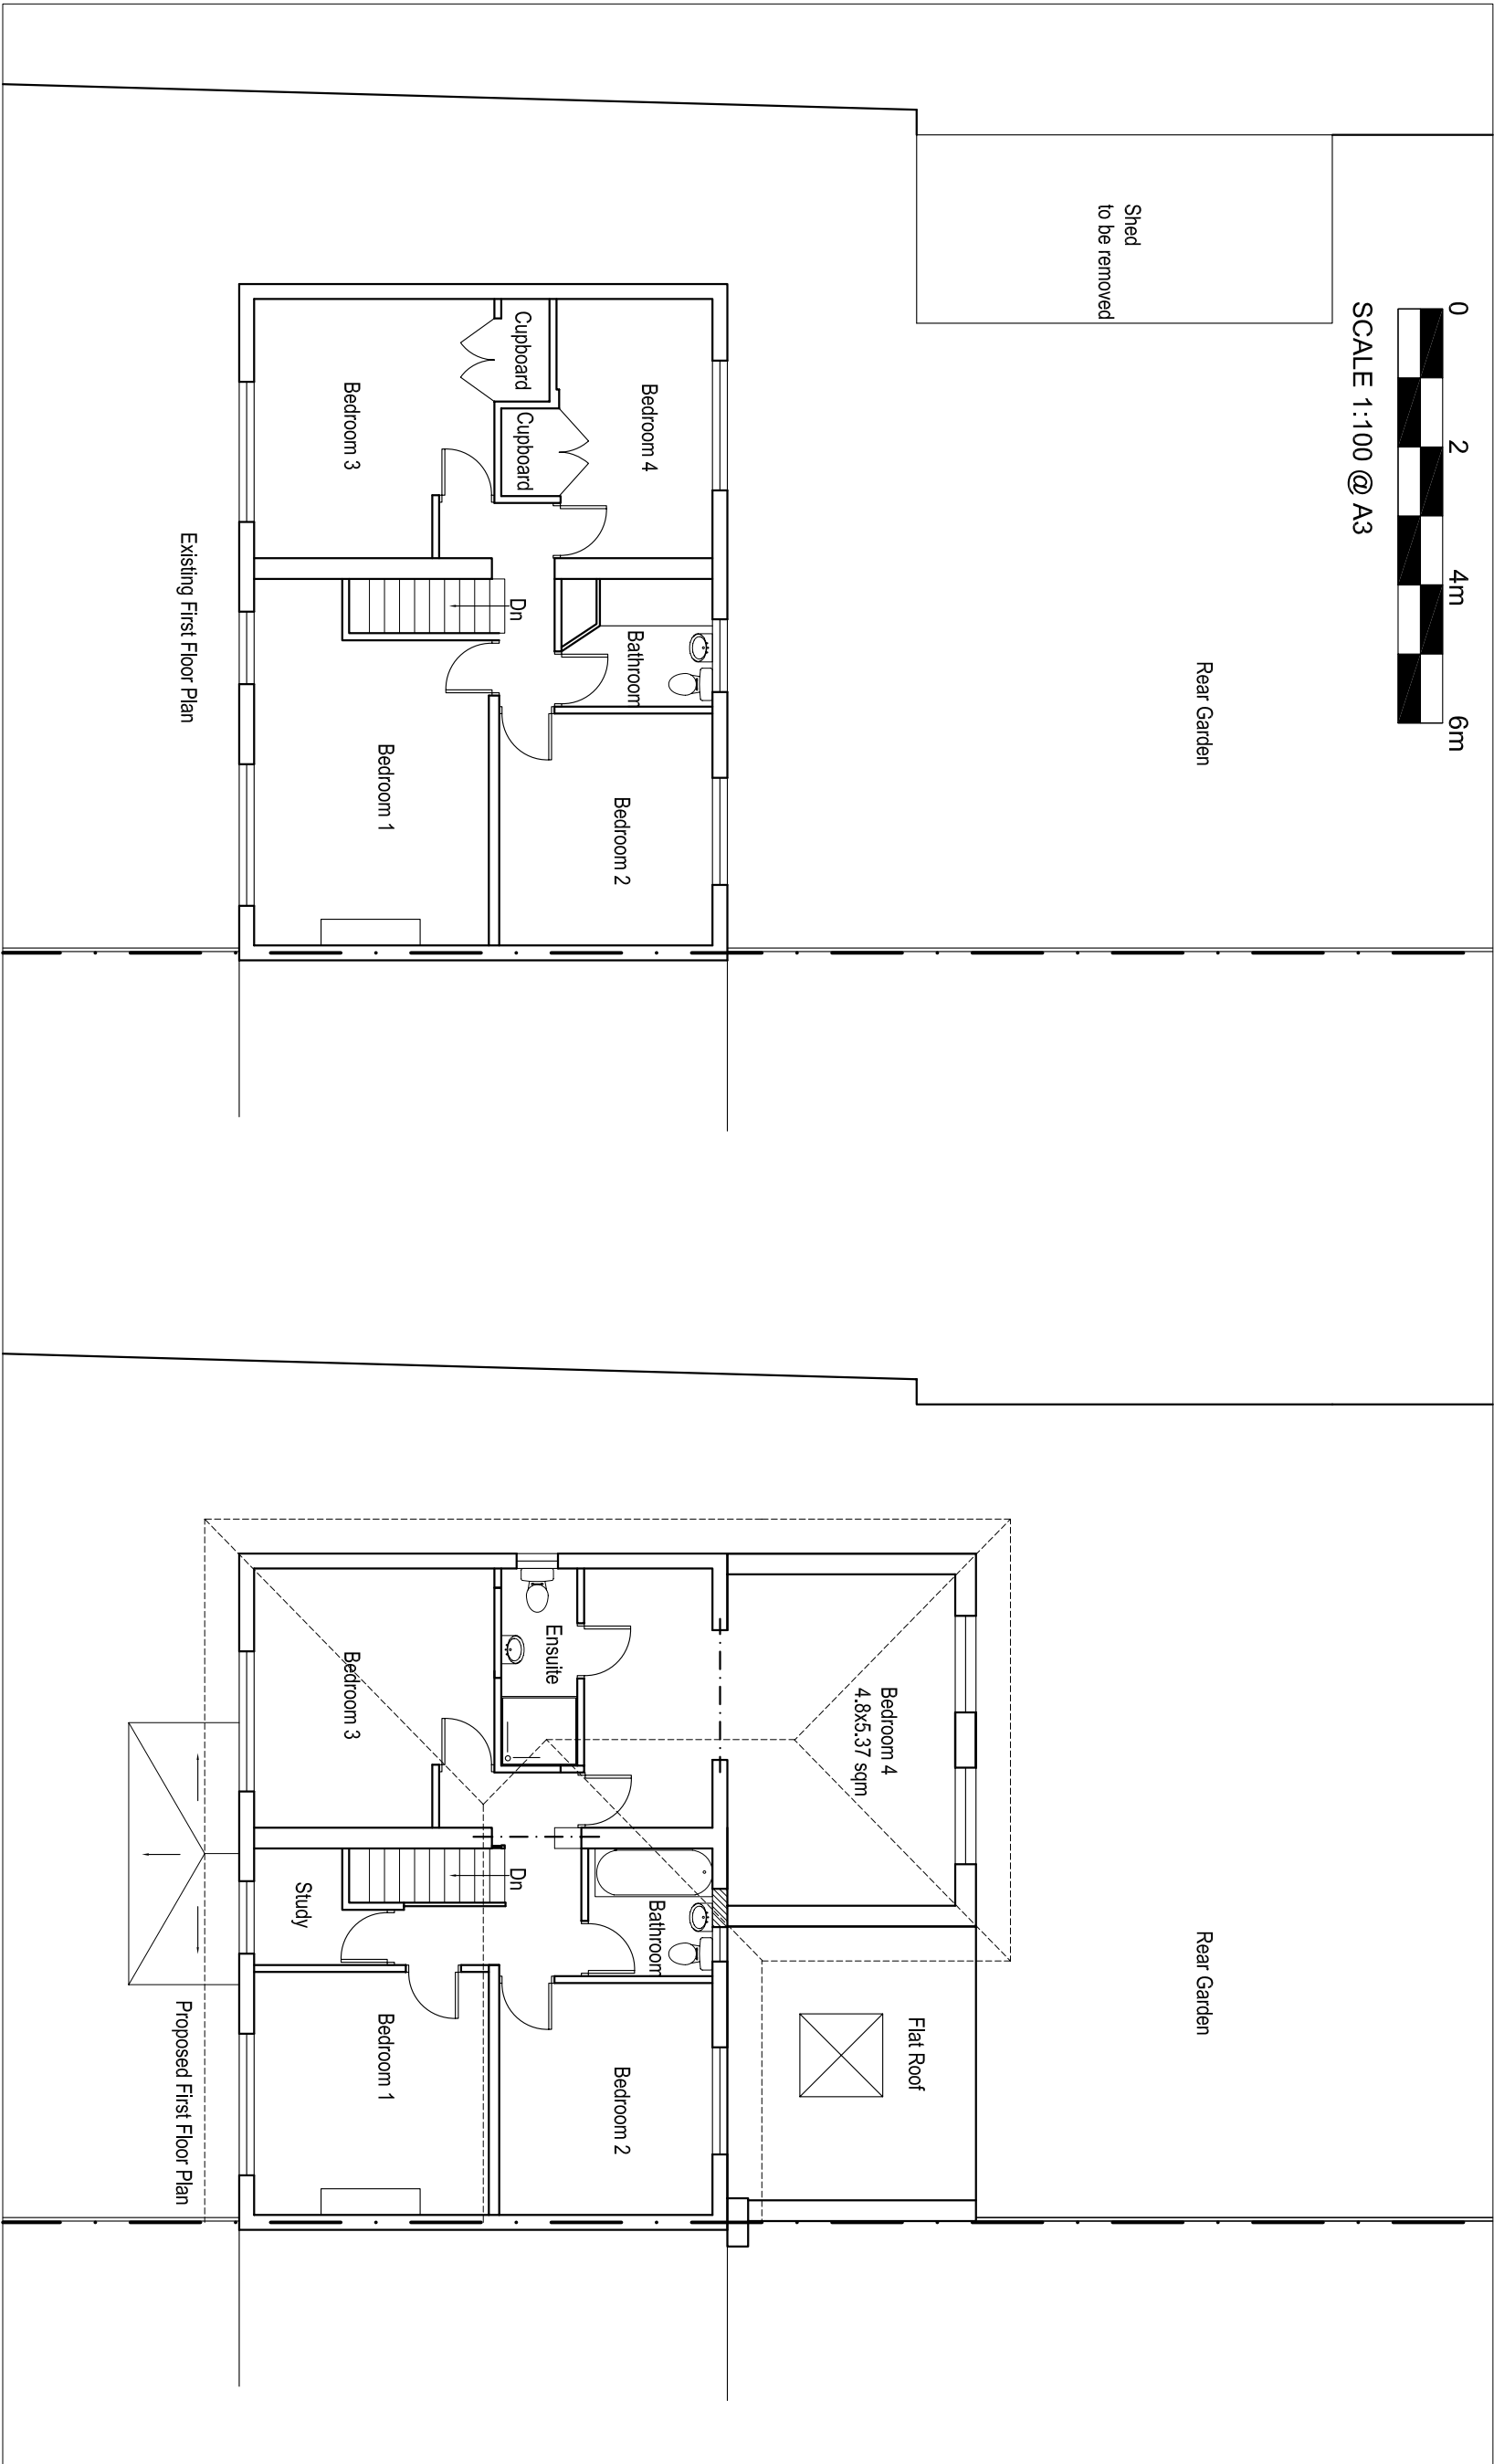

NOT APPROVED FOR CONSTRUCTION

ARSEN ARCHITECTURE LTD Architectural Designers 7 Cowen Avenue Harrow HA2 0LU MOB: 07459127172 EMAIL: arsen_dhl@yahoo.com				NOTES 1. THIS DRAWING IS TO BE READ IN CONJUNCTION WITH ALL RELEVANT ARCHITECTURAL AND ENGINEERING DWGS		
		REVISION	DESCRIPTION	DATE		
THIS DRAWING IS SUBJECT TO COPYRIGHT DO NOT REPRODUCE THIS DRAWING WITHOUT PRIOR PERMISSION						
PROJECT Proposed Rear Extension 82 Dale Drive HAYES UB4 8AU			DRAWING TITLE Existing and Proposed First Floor Plan			
CLIENT Mrs Thayalini 82 Dale Drive Hayes UB4 8AU TEL: FAX: EMAIL:			SCALE	1:100	PAPER SIZE	A3
			DATE	13.02.18	STATUS	PA
			JOB.NO.	THAY	DRAWN	SA
			DWG.NO.	PA-03	REVISION	

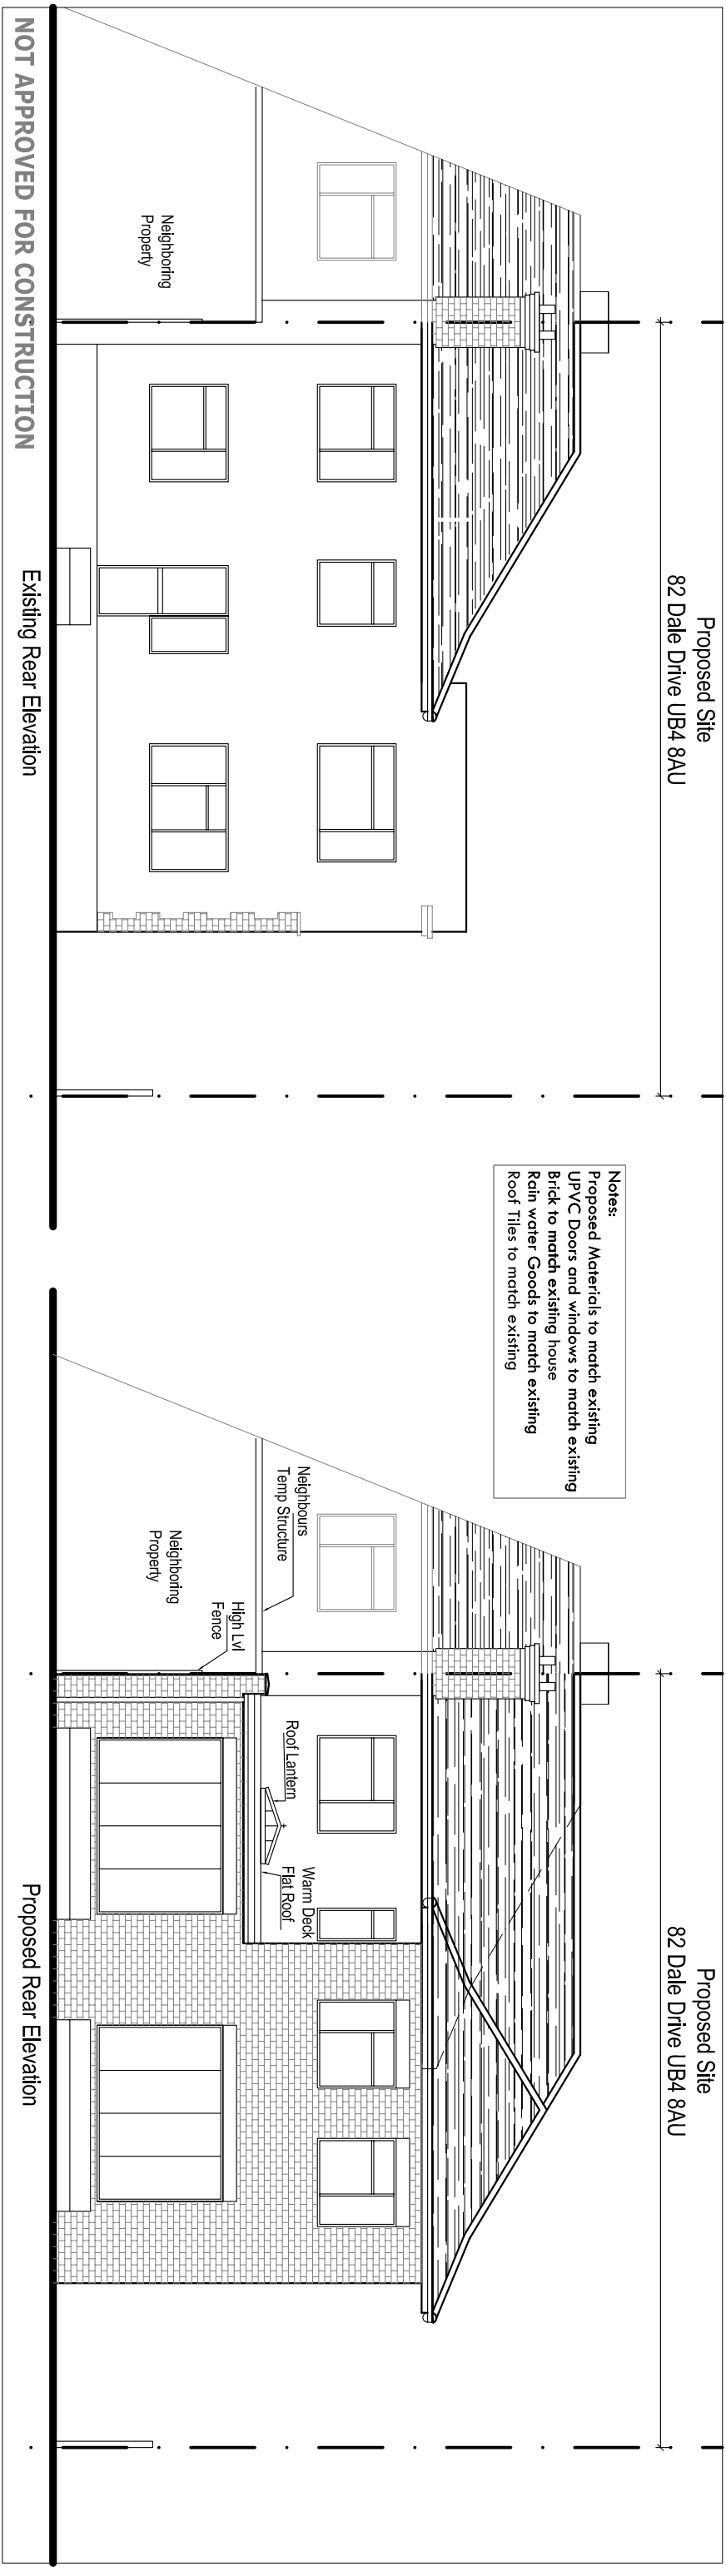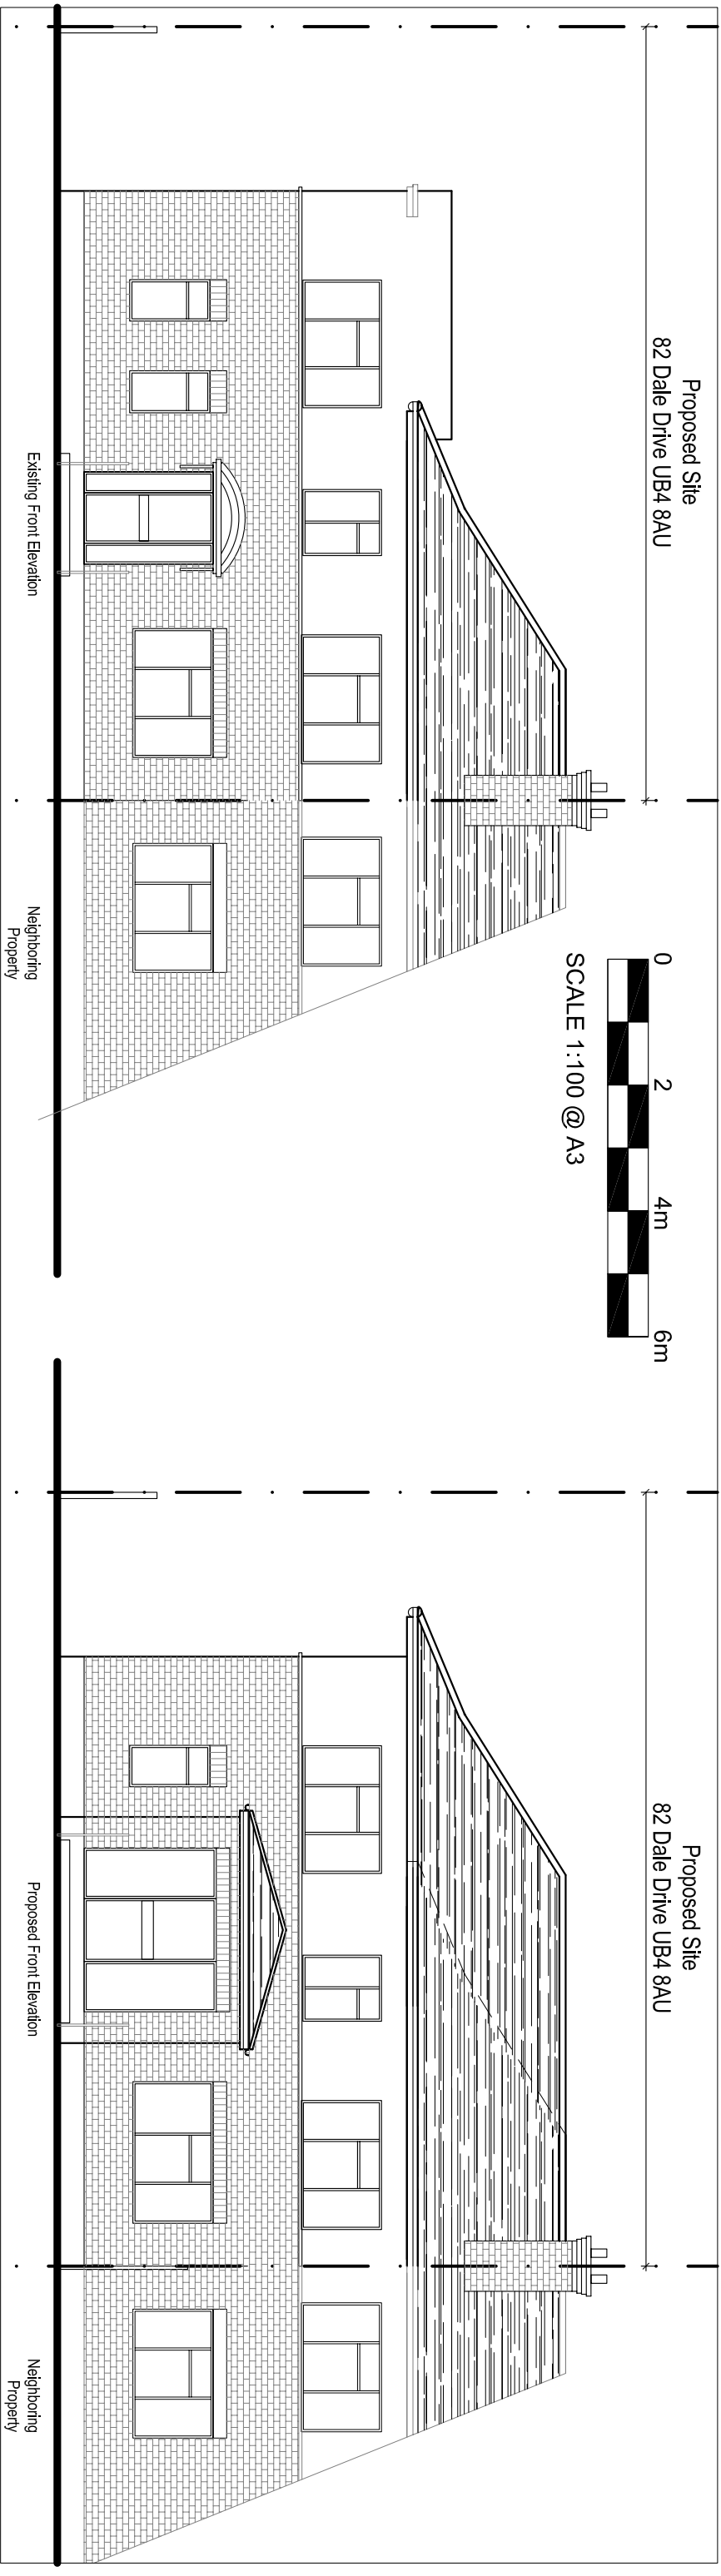

NOT APPROVED FOR CONSTRUCTION		Existing Rear Elevation		Proposed Rear Elevation	
ARSEN ARCHITECTURE LTD Architectural Designers 7 Cowen Avenue Harrow HA2 0LU MOB: 07459127172 EMAIL: arsen_dhl1@yahoo.com		NOTES 1. THIS DRAWING IS TO BE READ IN CONJUNCTION WITH ALL RELEVANT ARCHITECTURAL AND ENGINEERING DWGS		REVISION	DATE
PROJECT Proposed Rear Extension 82 Dale Drive HAYES UB4 8AU		DRAWING TITLE Existing&Proposed Front & Rear Elevation		CLIENT Mrs Thayalini 82 Dale Drive Hayes UB4 8AU TEL: FAX: EMAIL:	
SCALE		1:100		PAPER SIZE	A3
DATE		13.02.18		STATUS	PA
JOB.NO.		THAY		DRAWN	SA
DWG.NO.		PA-05		REVISION	

