




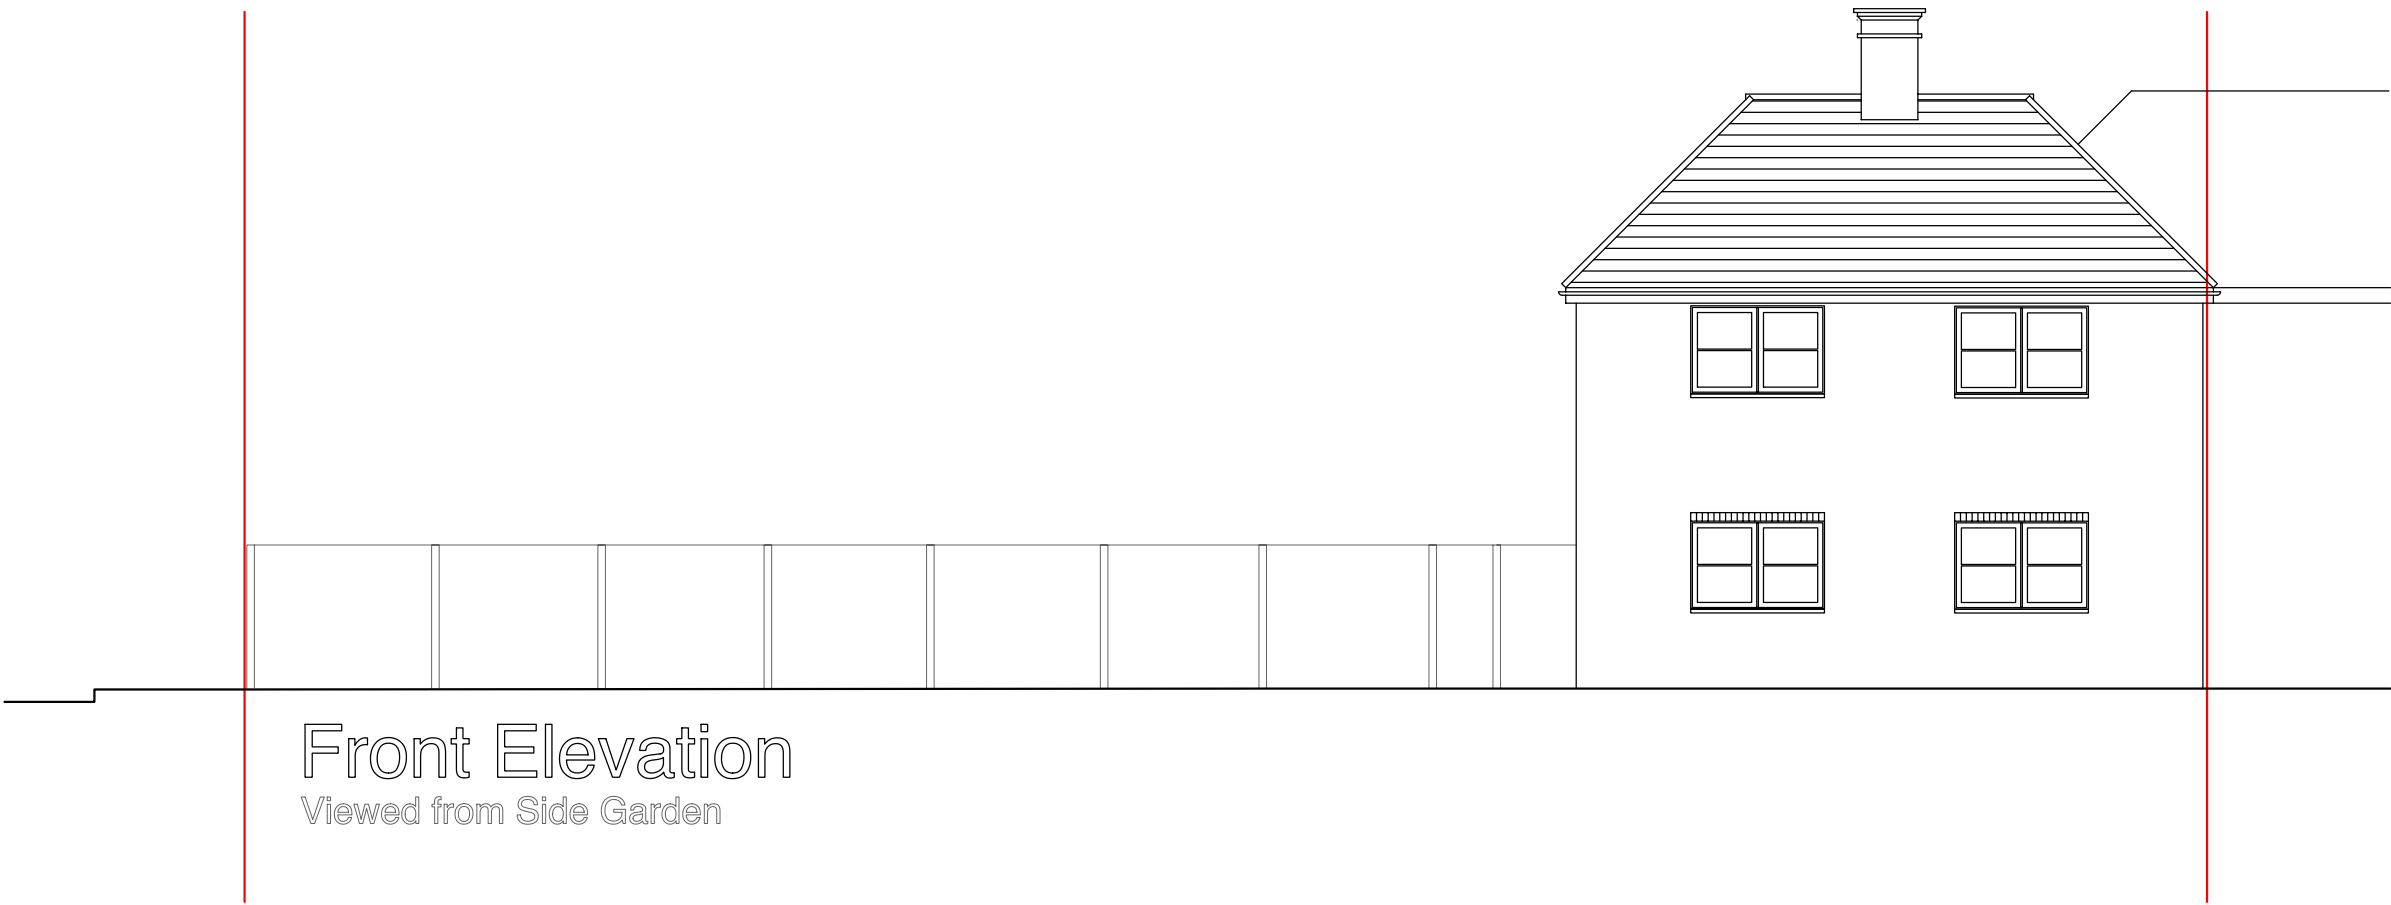

Front Elevation  
Viewed from Side Garden

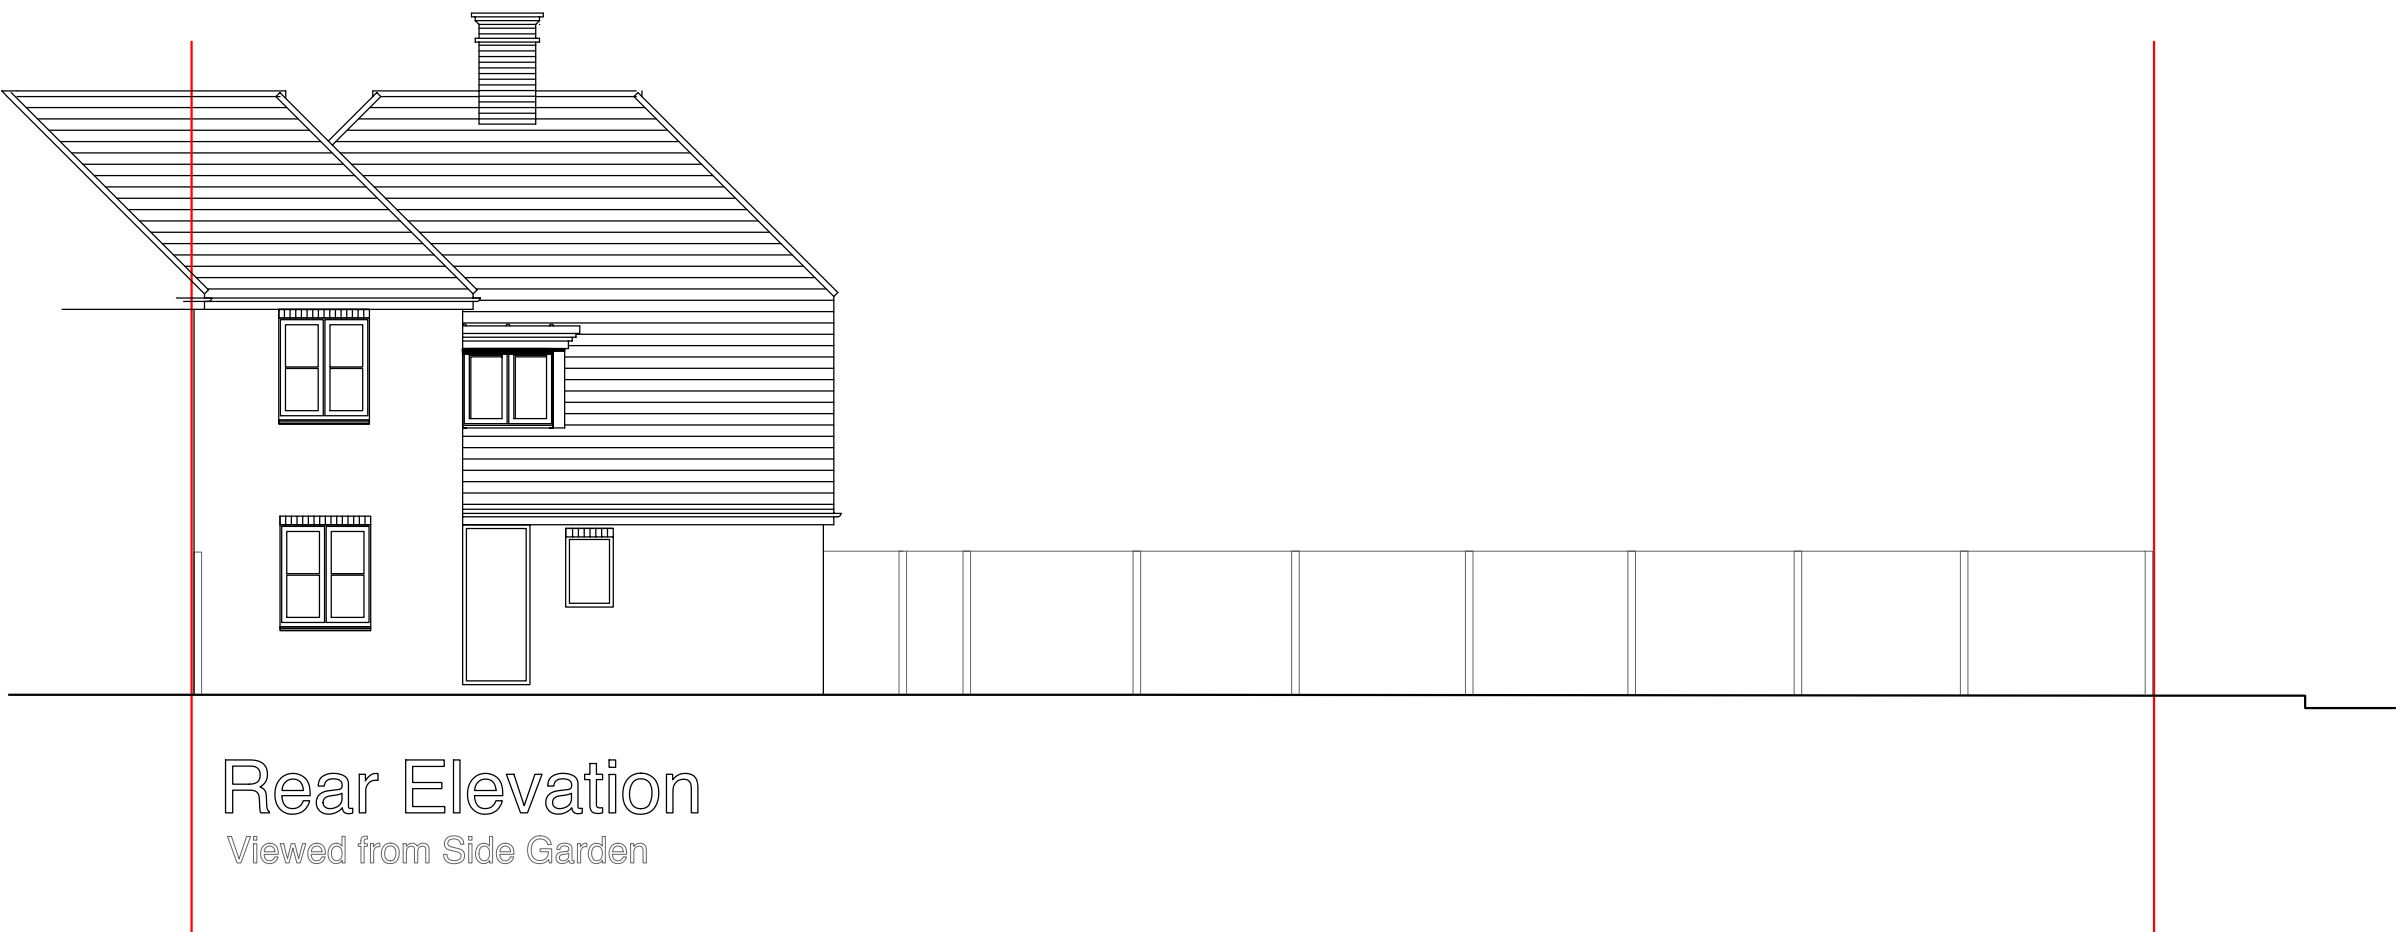

Rear Elevation  
Viewed from Side Garden

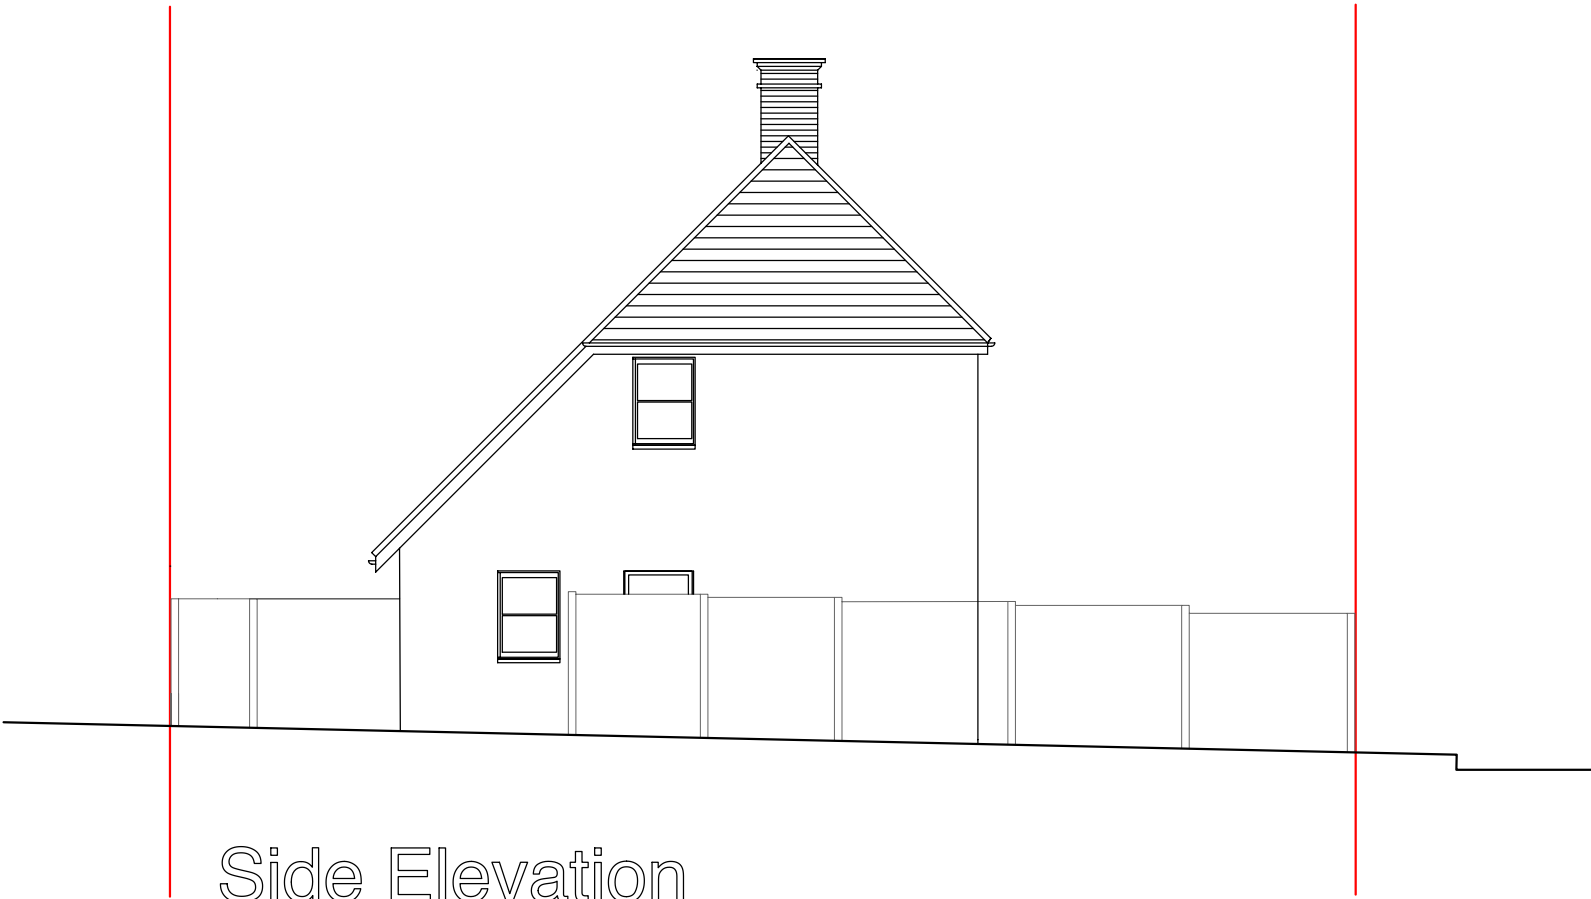

Side Elevation  
Viewed from Side Garden


0 5m 10m

Mayfords Chartered Surveyors  
22 Aylesbury End, Beaconsfield,  
Buckinghamshire HP9 1LW  
[www.mayfordssurveying.co.uk](http://www.mayfordssurveying.co.uk)

Project  
3 Field Way, Ruislip HA4 7LT

Title  
Existing Elevations

|                   |                 |
|-------------------|-----------------|
| Scale 1:100 @A2   | Drawing Ref:    |
| Date October 2019 | 3 Field/2019/EE |

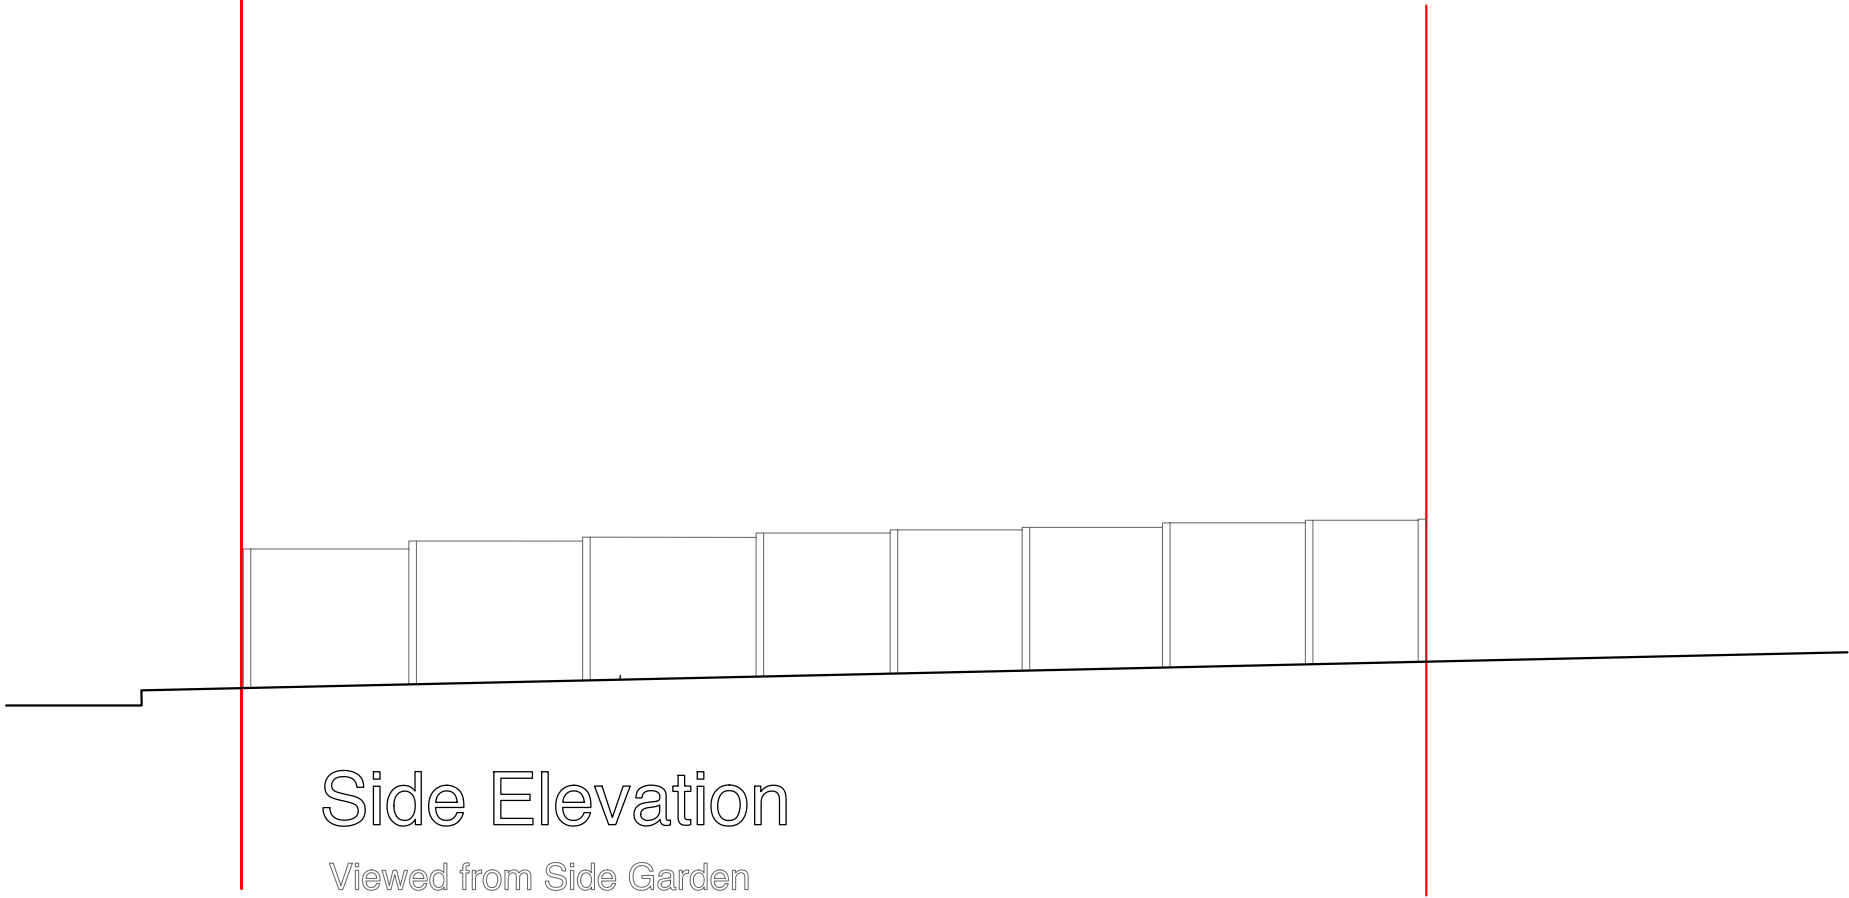

Side Elevation  
Viewed from Side Garden