





Proposed Front Elevation
Viewed from Side Garden

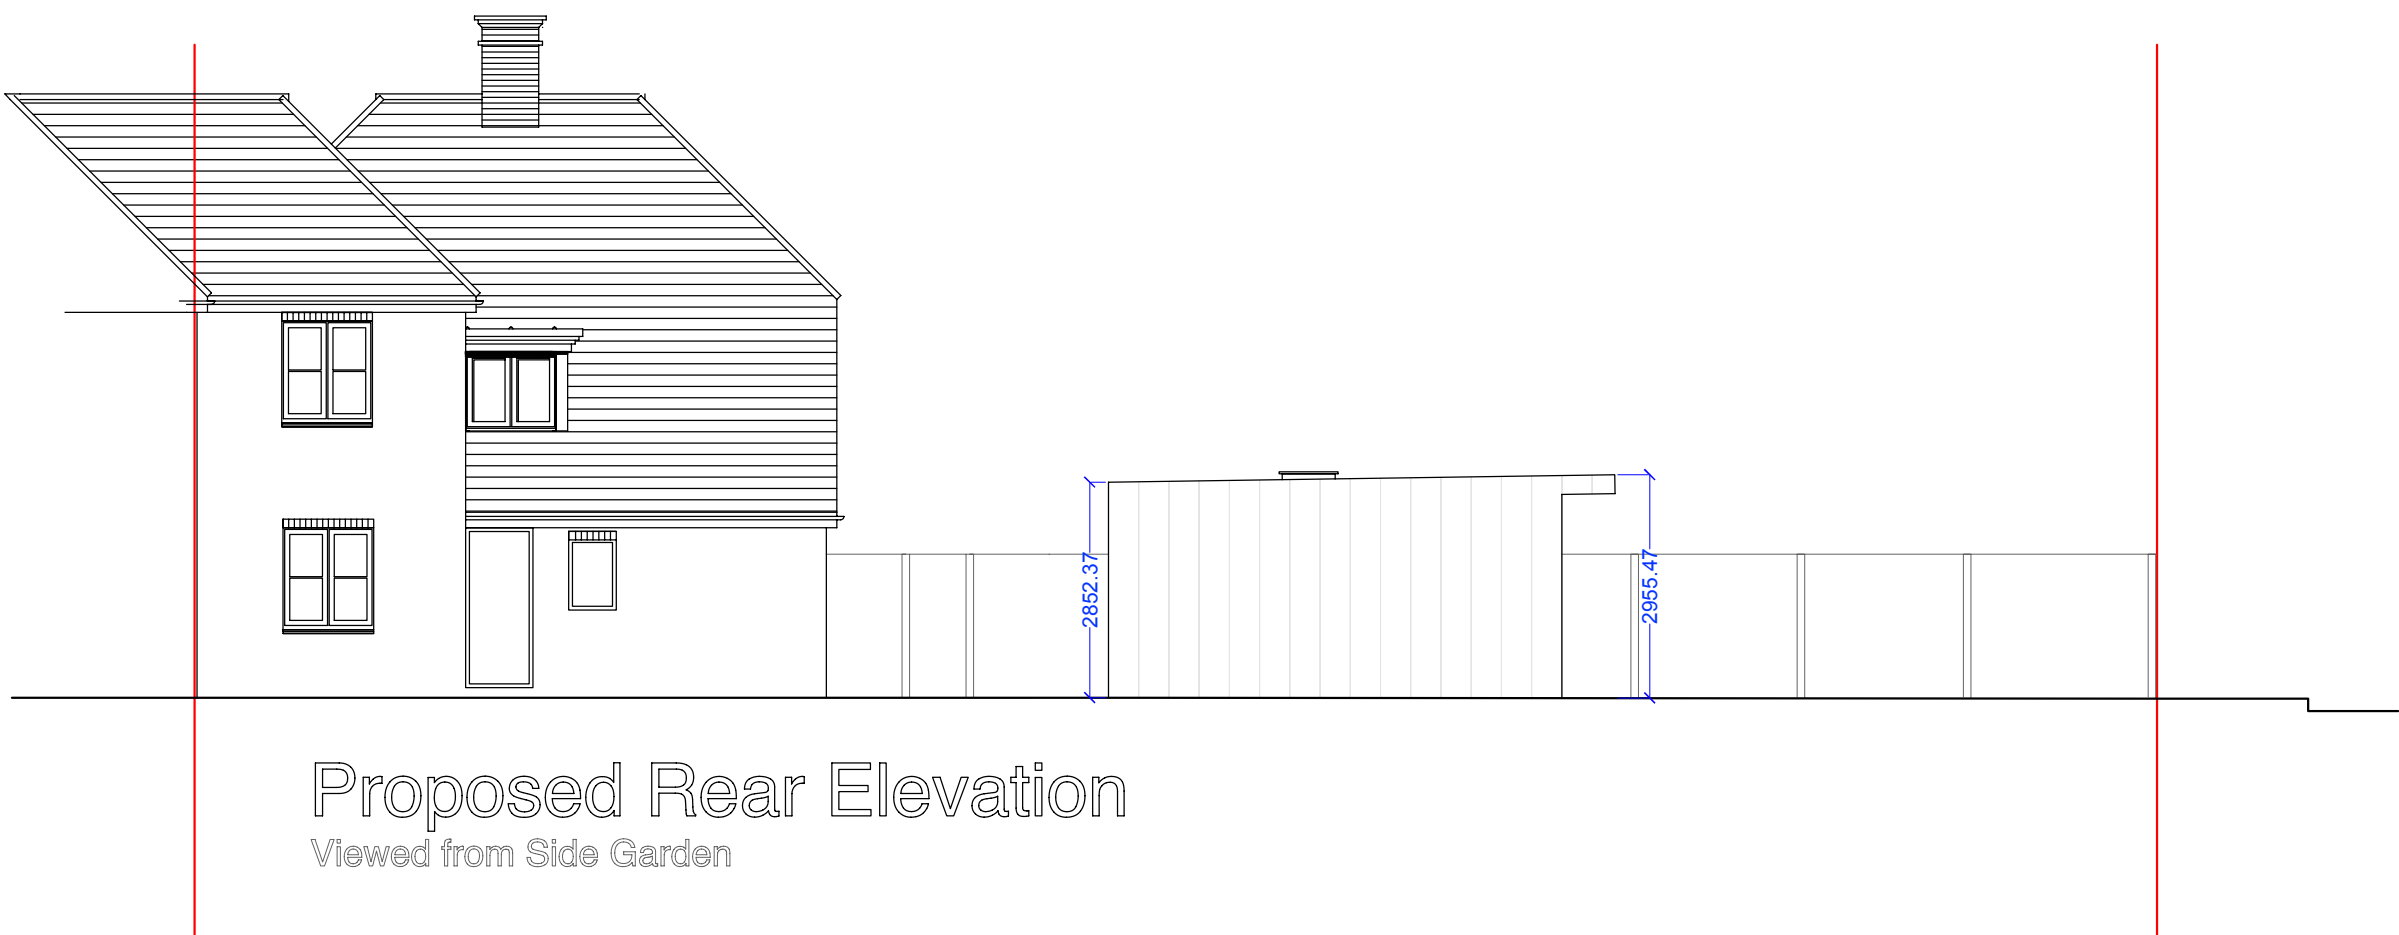

Proposed Rear Elevation
Viewed from Side Garden

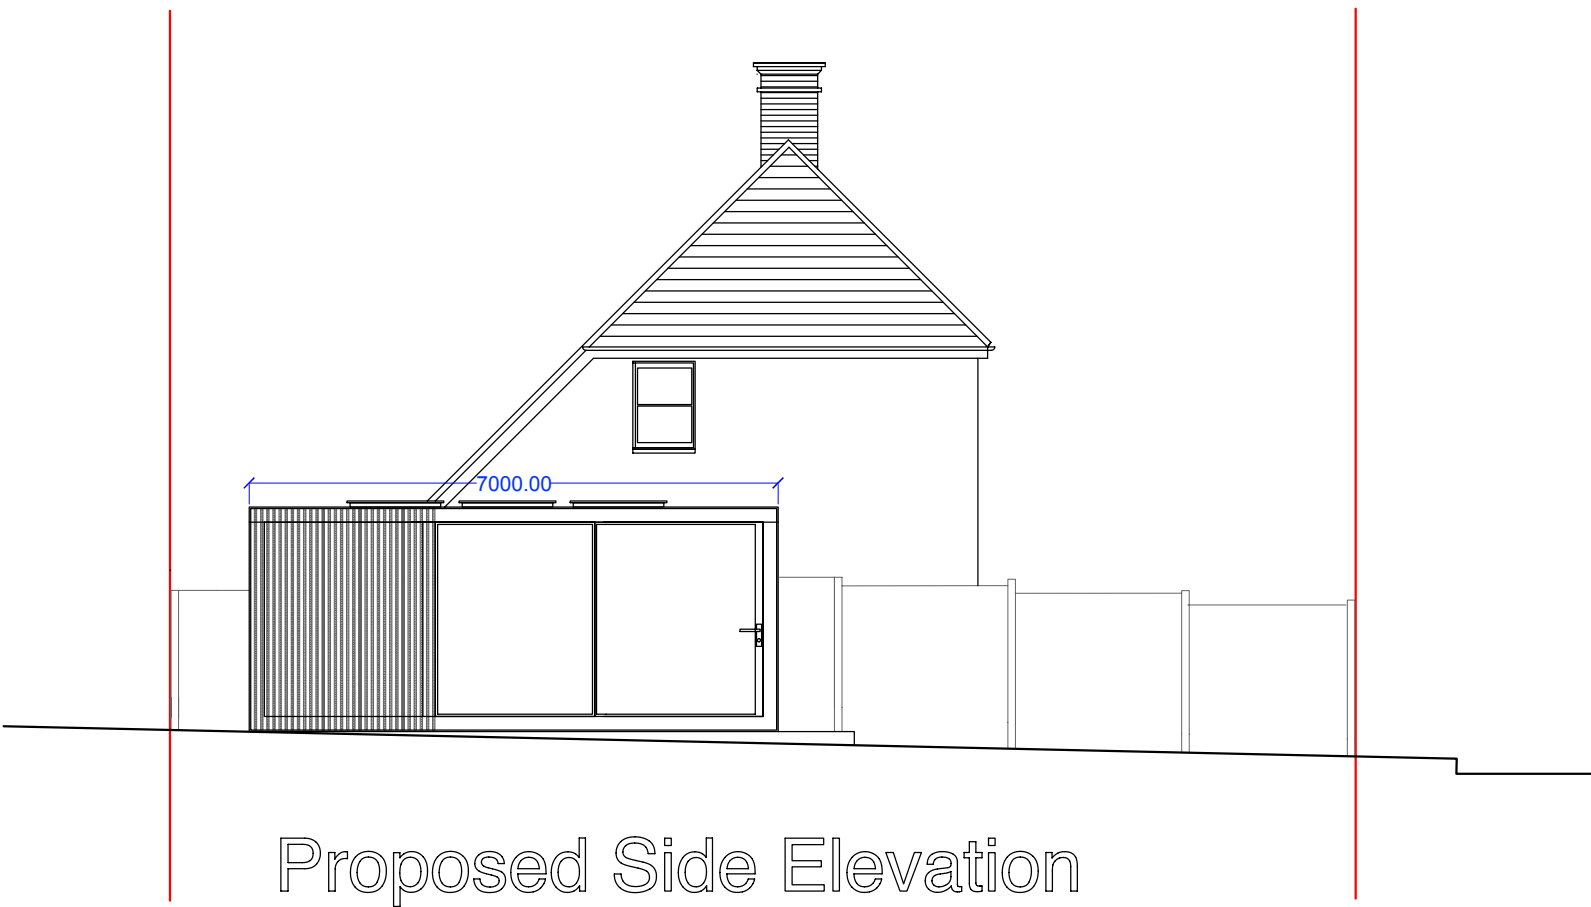

Proposed Side Elevation
Viewed from Side Garden



Design reference example image. For illustration purposes only.


Mayfords Chartered Surveyors
22 Aylesbury End, Beaconsfield,
Buckinghamshire HP9 1LW
www.mayfordssurveying.co.uk

Project
3 Field Way, Ruislip HA4 7LT

Title
Proposed Elevations

Scale 1:100 @A2	Drawing Ref:
Date October 2019	3 Field/2019/PE

0 5m 10m

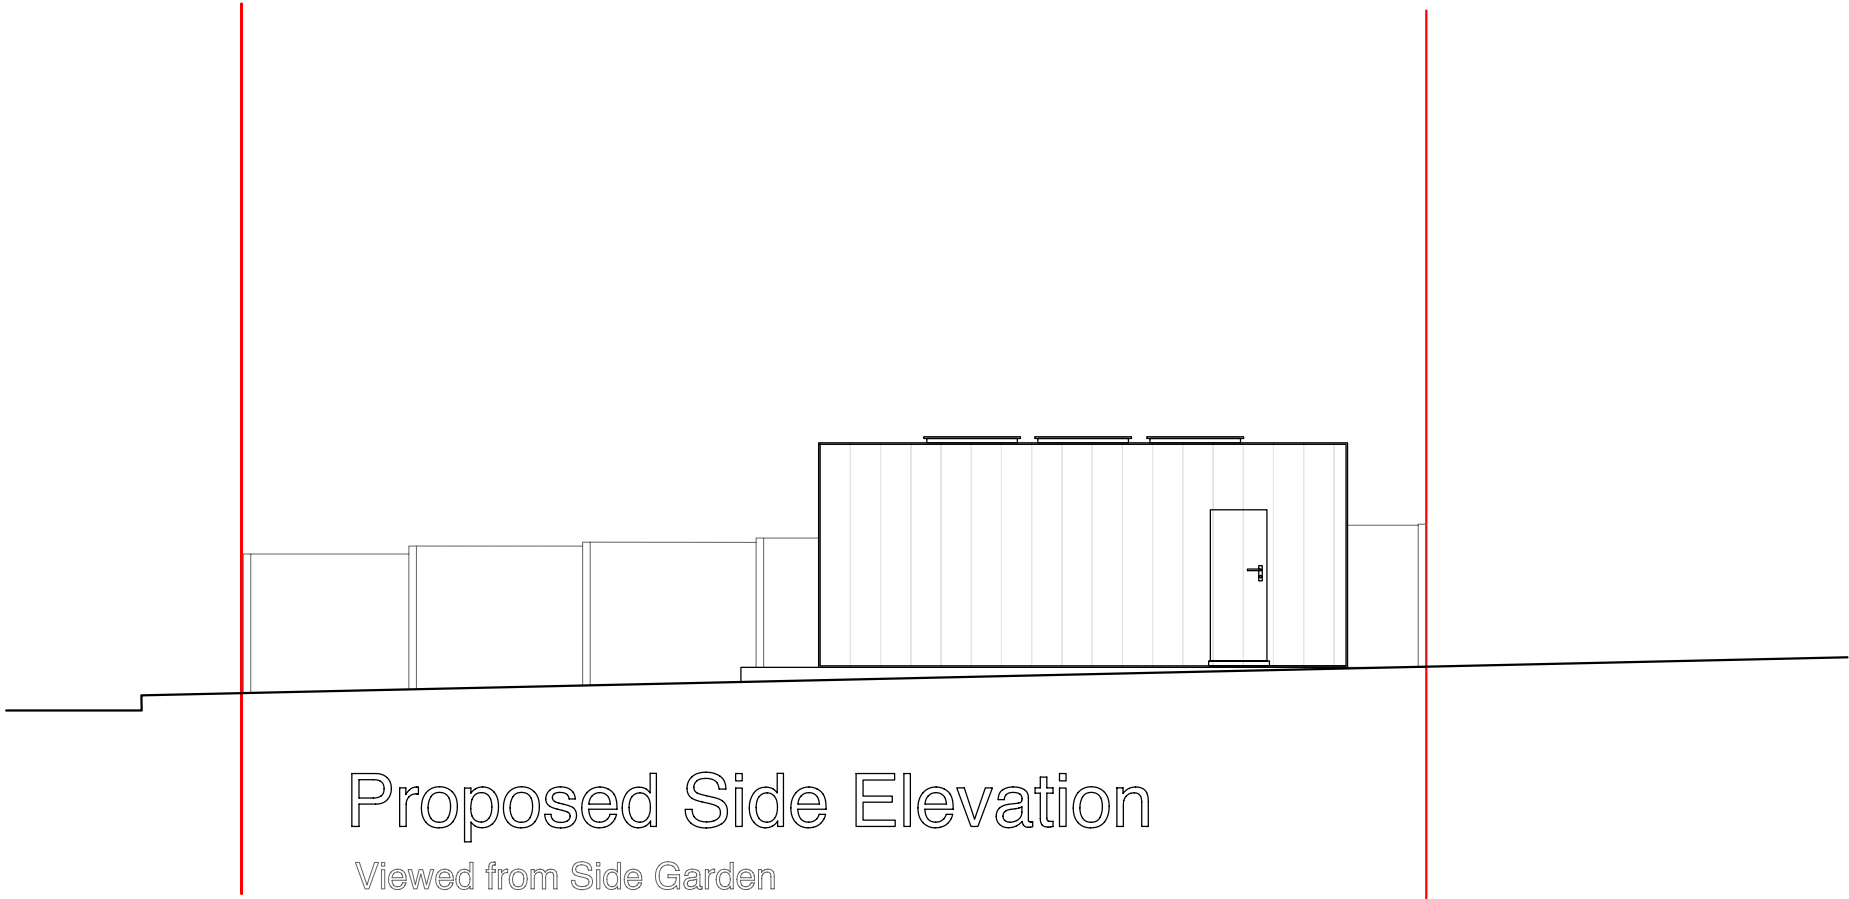

Proposed Side Elevation
Viewed from Side Garden