



NOTES:

Red Hatch Indicates as Proposed.

Grey Hatch Indicates as Existing.

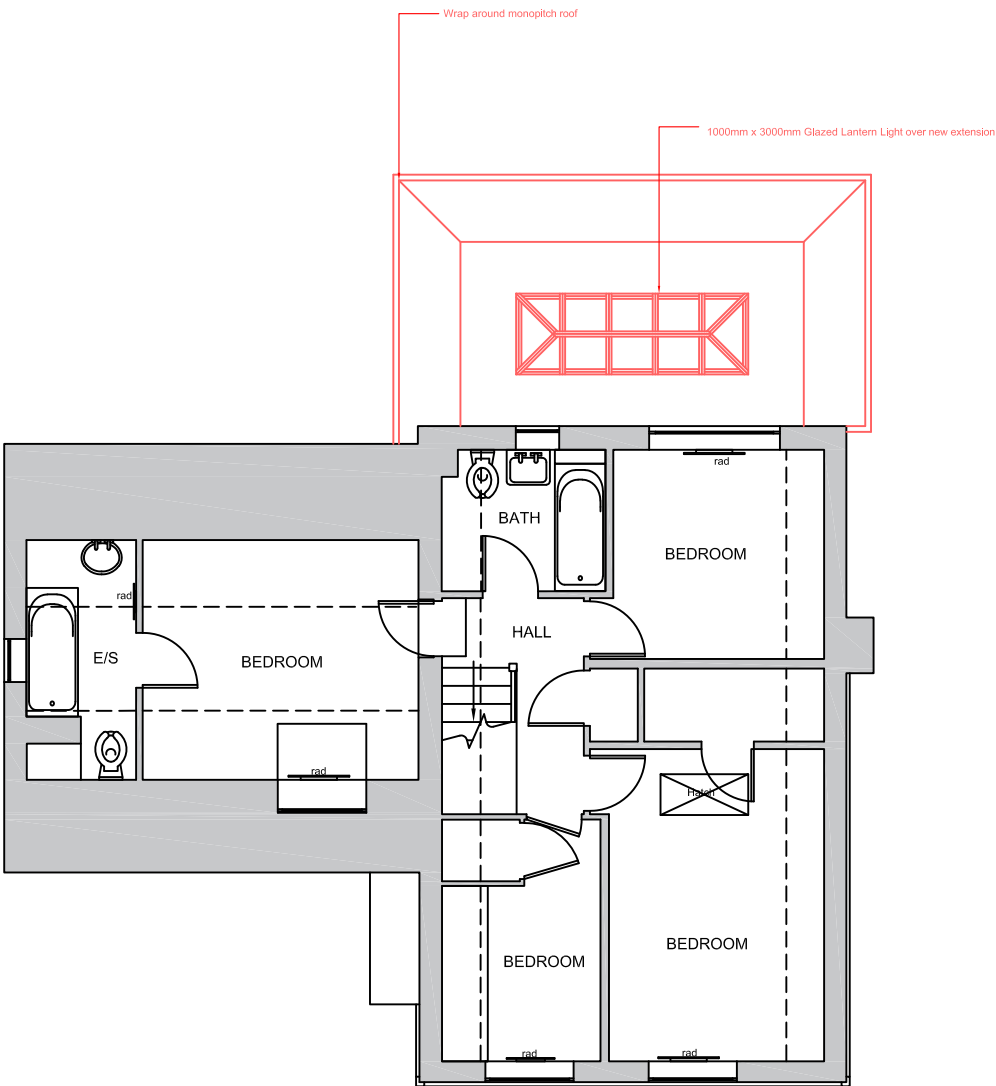

PROPOSED FIRST FLOOR PLAN

 

PROJECT 25 DEERINGS DRIVE EASTCOTE HA5 2NZ			SEABROOK ARCHITECTS CHARTERED ARCHITECTS Unit 17, Chiltern Court, Asheridge Road, Chesham, Bucks HP5 2PX Tel: 01494 778918 e-mail: info@gsparchitects.co.uk
	Drawn By : SA	Date :16.04.21	
	Approved By :	Scale : 1:100 @ A4	
DRAWING Proposed First Floor Plan	Drawing No. 5724/PL002	Rev.	