


NOTES:

Red Hatch Indicates as Proposed.


Grey Hatch Indicates as Existing.

Grey Dash Indicates Existing Demolished.

Total GIA: 83.5 sqm

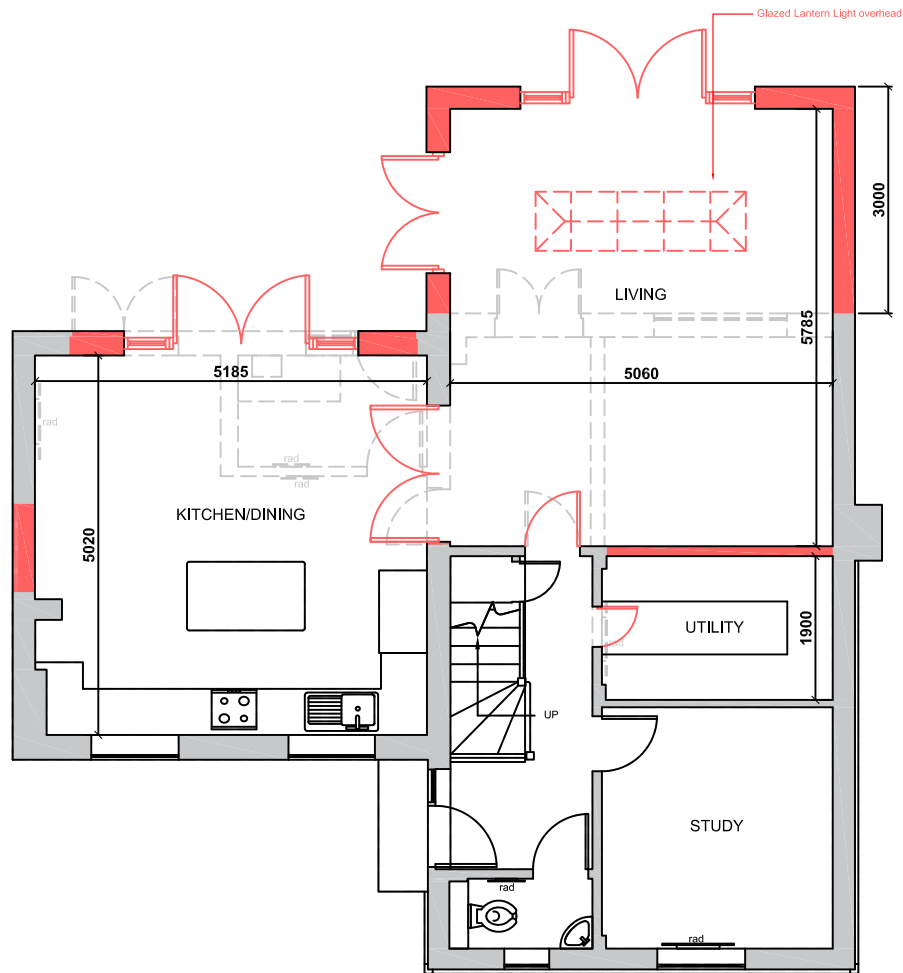

PROPOSED GROUND FLOOR PLAN

 

PROJECT 25 DEERINGS DRIVE EASTCOTE HA5 2NZ			SEABROOK ARCHITECTS CHARTERED ARCHITECTS Unit 17, Chiltern Court, Asheridge Road, Chesham, Bucks HP5 2PX Tel: 01494 778918 e-mail: info@gsparchitects.co.uk
	Drawn By : SA	Date : 16.04.21	
	Approved By :	Scale : 1:100 @ A4	
DRAWING Proposed Ground Floor Plan	Drawing No. 5724/PL001	Rev.	