
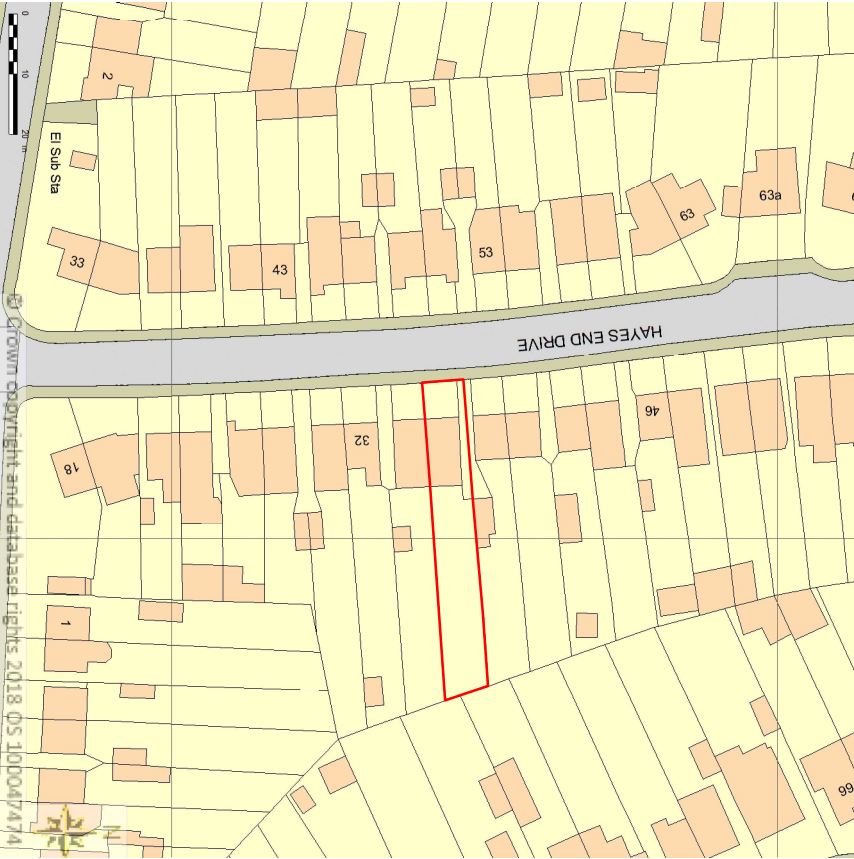


Note: This Drawing is for planning purpose and should not be used for construction.
All dimensions should be confirmed on site and any deviation should be reported back to designer.

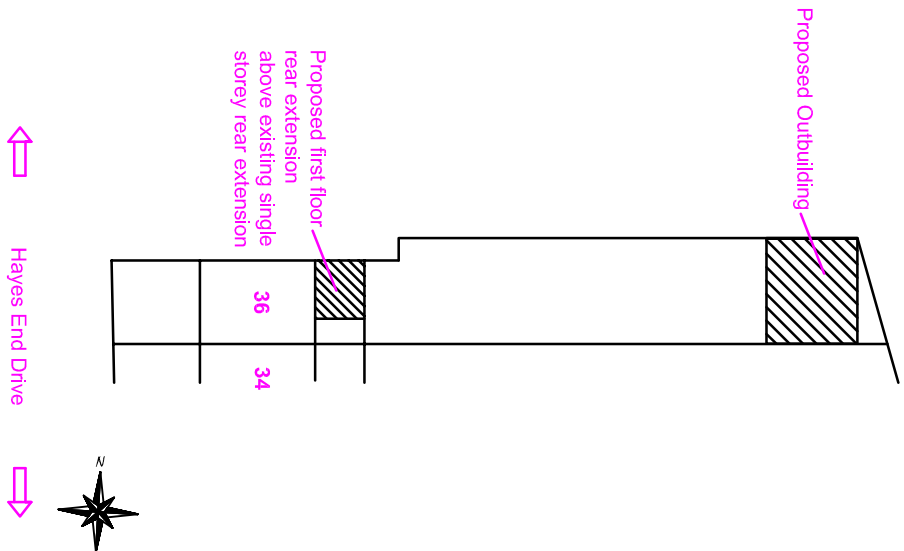

Proposed Development:
First floor rear extension and Detached Outbuilding

Site Address:
36 Hayes End Drive
Hayes
UB4 8HD

Revisions:		
Rev	Date	Description
A	02/01/2019	

Drawing Description:
Site plan & Location Plan
Drawing No:
ART/2019/DS36HE/SPLP

Scale: 1:500, 1:1250
Paper Size: A3
Sheet No: 5 of 5
0 5 10 15 20M 1:500
0 25 50M 1:1250

ART CONSULTANTS (UK) LTD
113 LONG LANE
STANWELL
TW19 7AL
M:07960071377
E: ARTCONSULTANTSUK@GMAIL.COM