




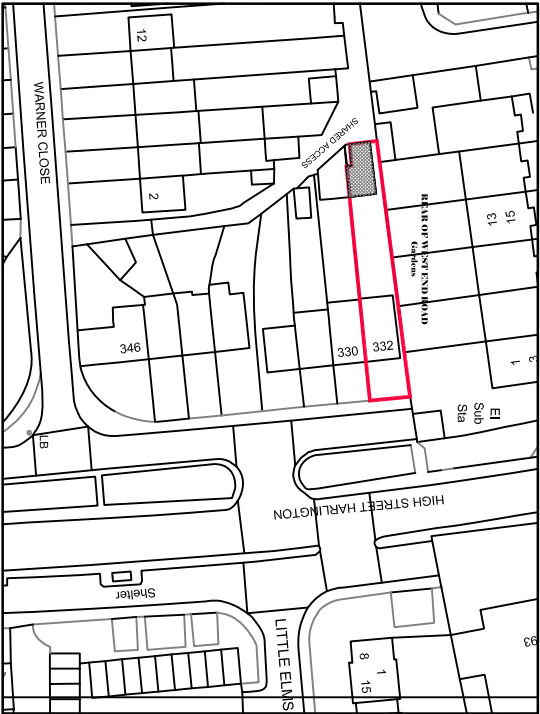

LOCATION PLAN
I : 1250

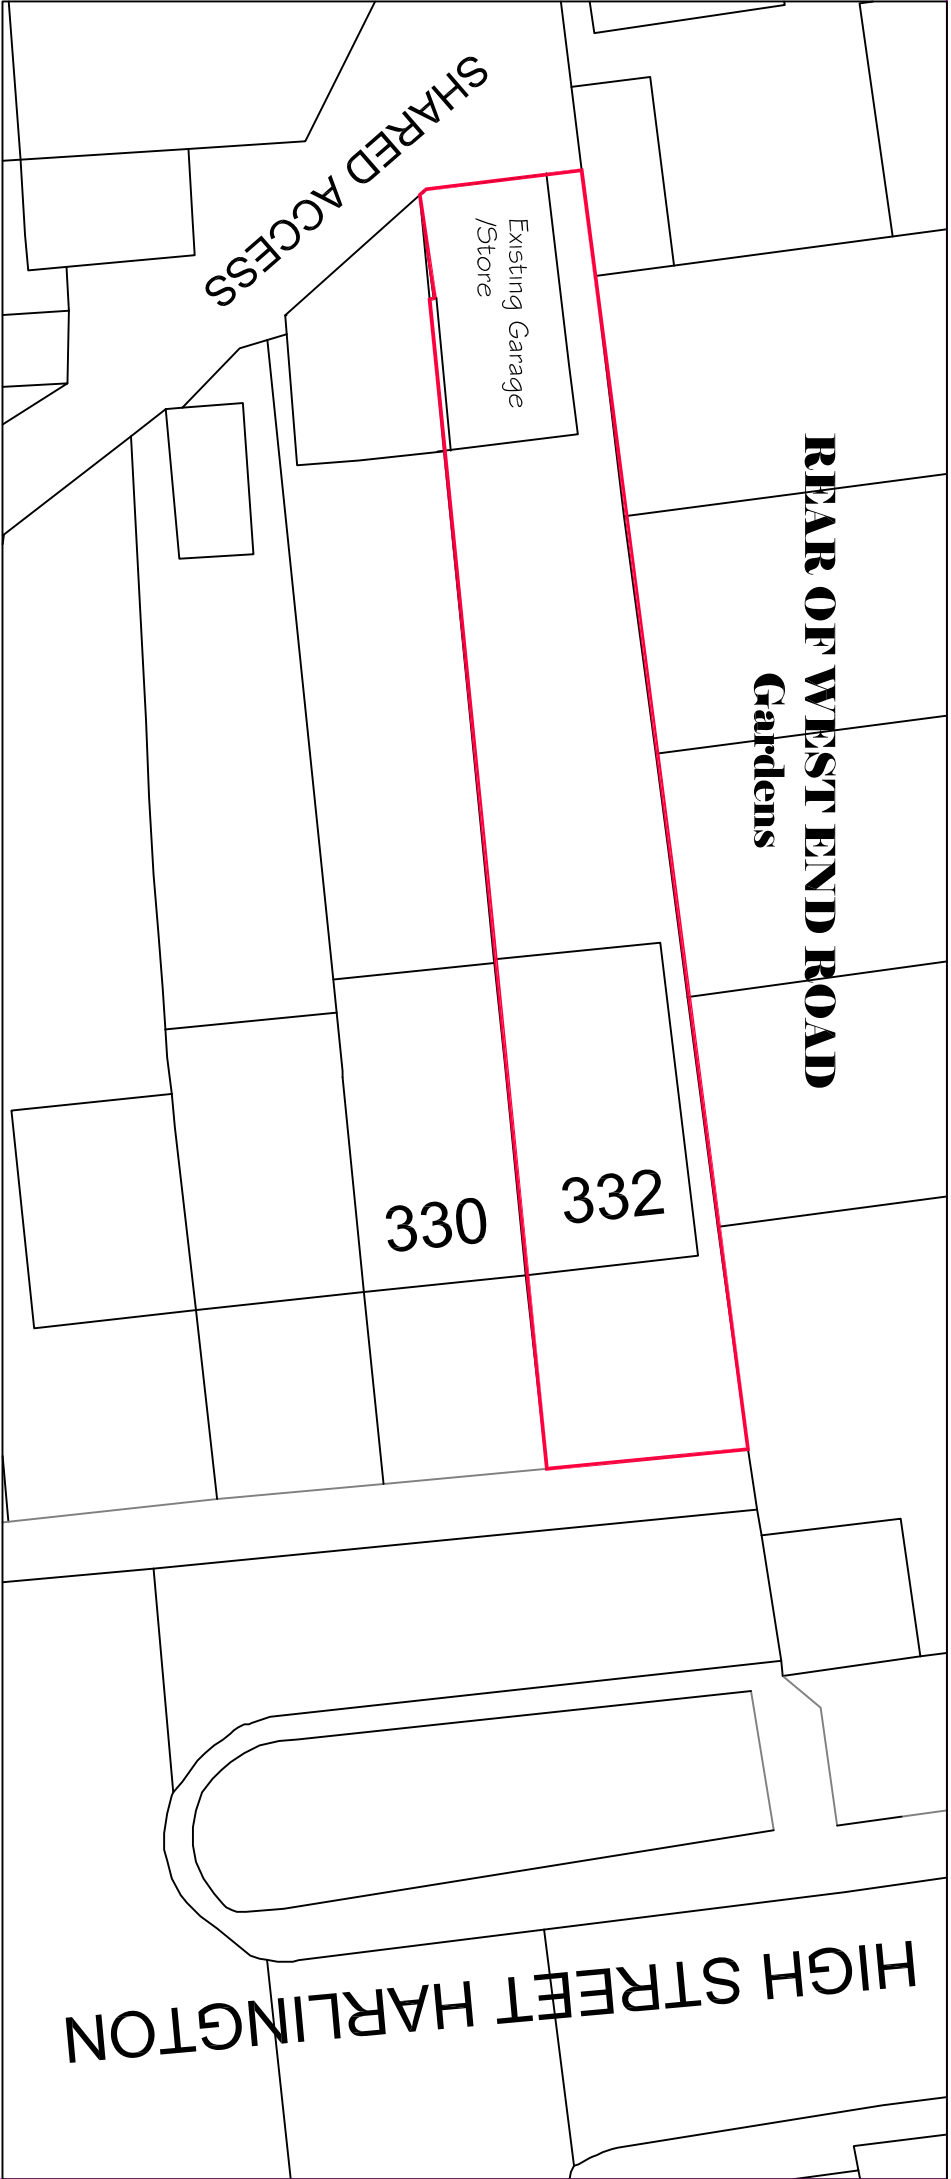

EXISTING SITE PLAN
I : 250

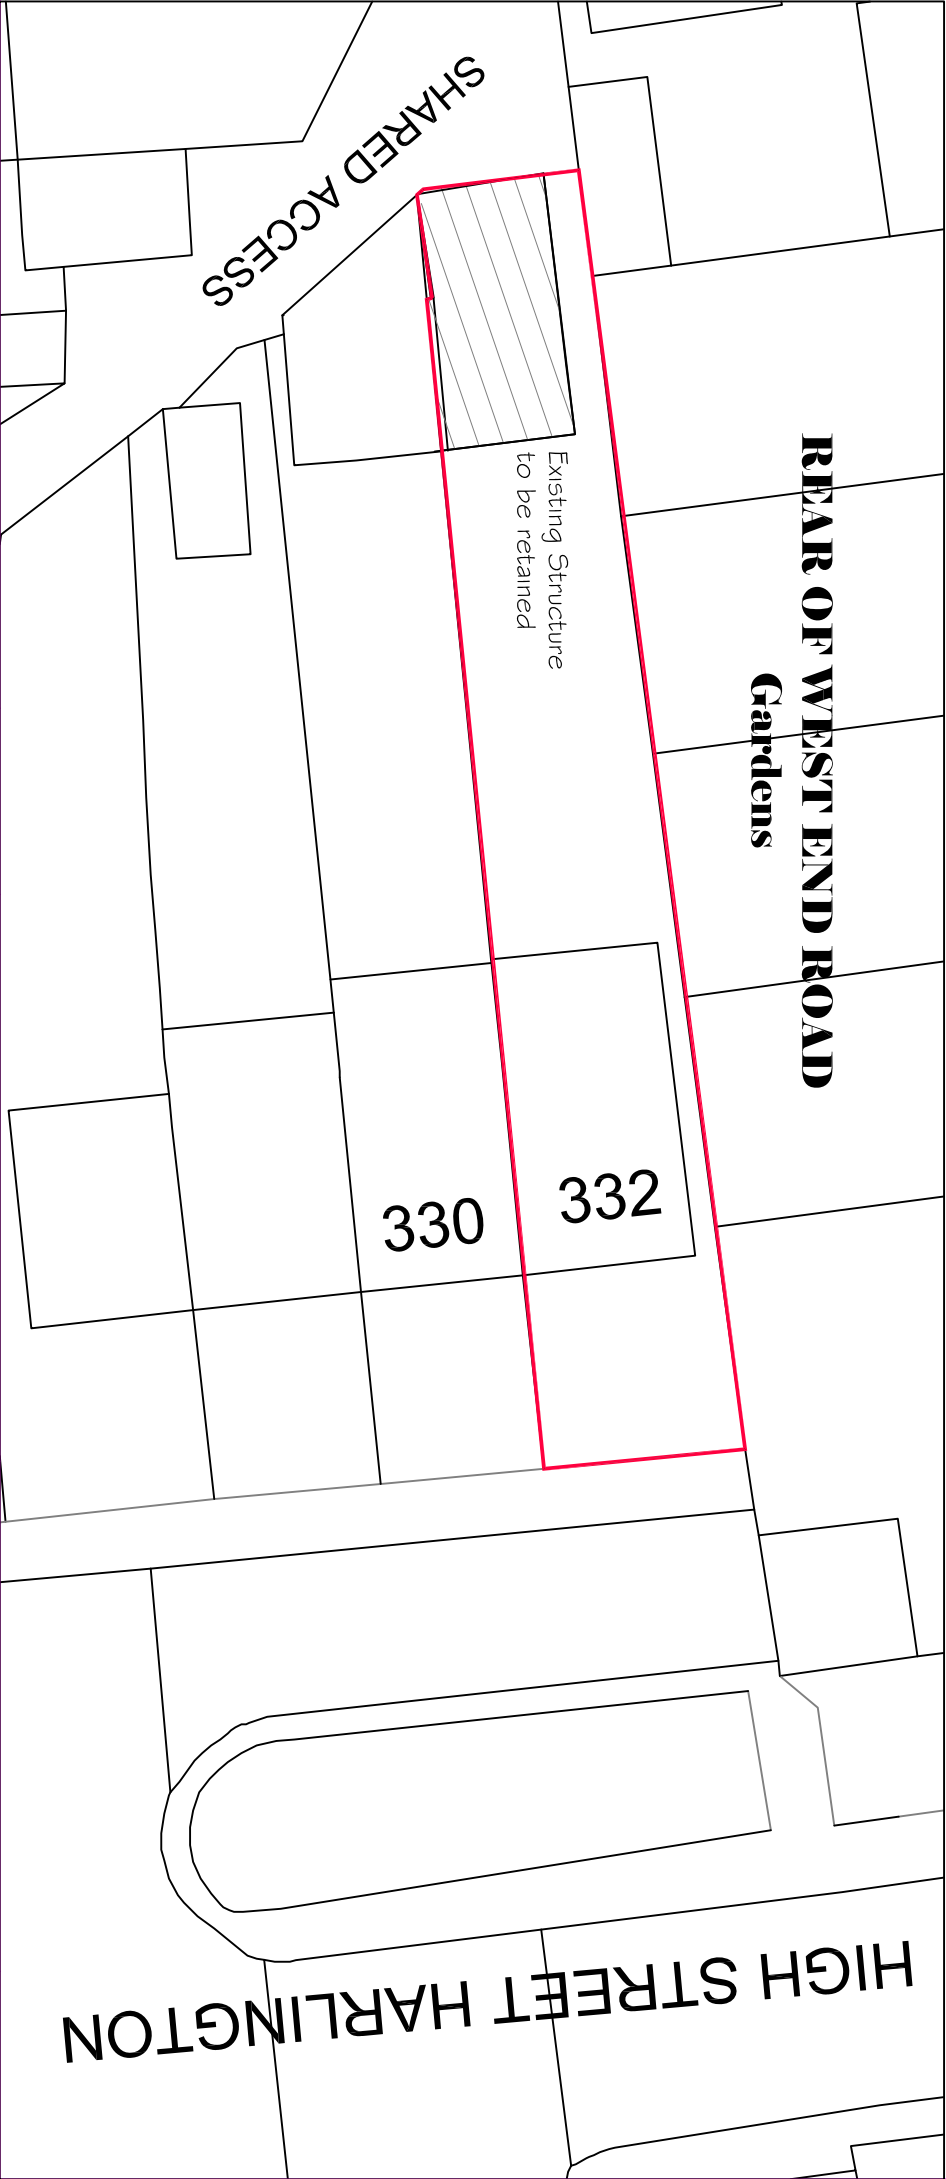

PROPOSED SITE PLAN
I : 250

Har - Gunn Associates Ltd

Tel: 020 917 9296
Mob: 07803 619161

Email: hargunn@aol.com
www.hargunn.co.uk

A	Plans updated / Amended	
Rev	Revision Note	

Drawing Name

RETENTION OF EXISTING OUTBUILDING
ANCILLARY TO MAIN HOUSE
RETROSPECTIVE Application

Location

332 High Street
Harlington UB3 5LE

Dwg No1369 / 2019/ RA-01

ScaleAS SHOWN

DateAug 2019

RevA