



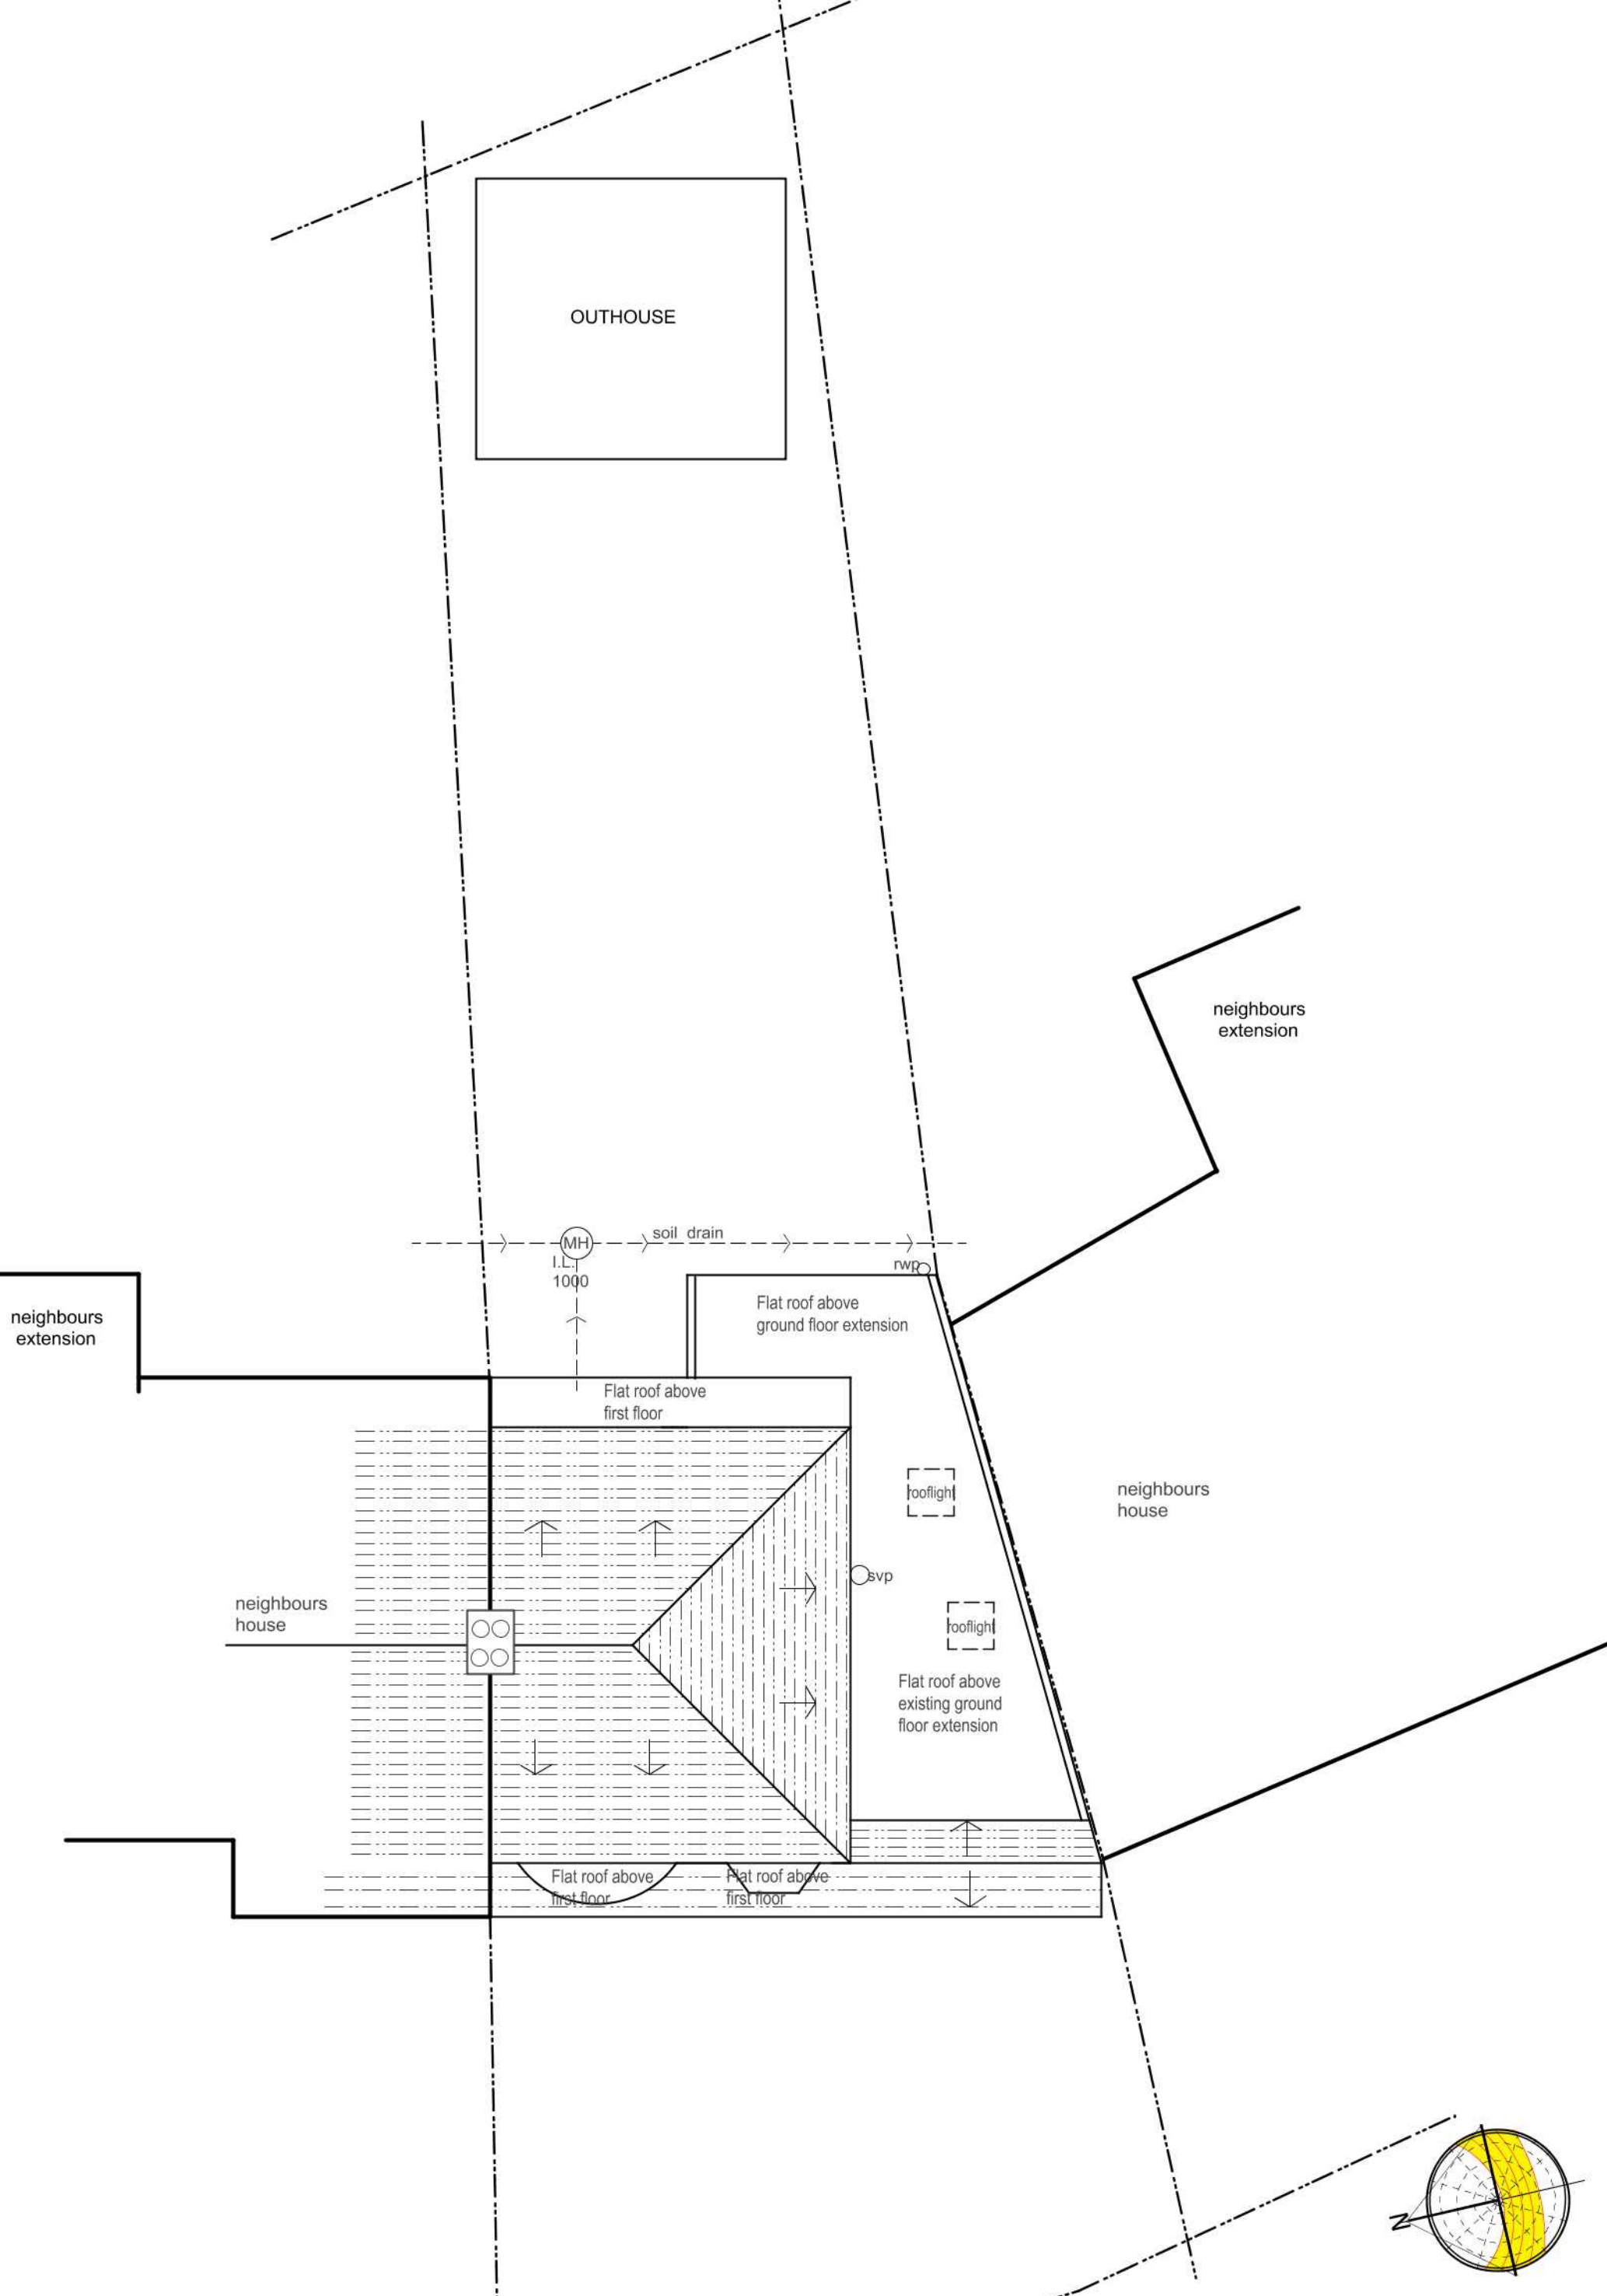

EXISTING

ROOF PLAN

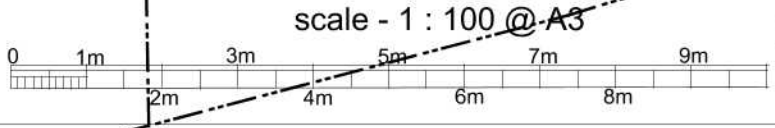

Purpose - Certificate of lawfulness application		project		date	dwg. no.	rev.
All dimensions to be checked on site.		34 Fore Street, Pinner, HA5 2HY		24/07/20	03	
SSK architects owns the copyright of this drawing which must not be reproduced in whole or part without the written permission.						