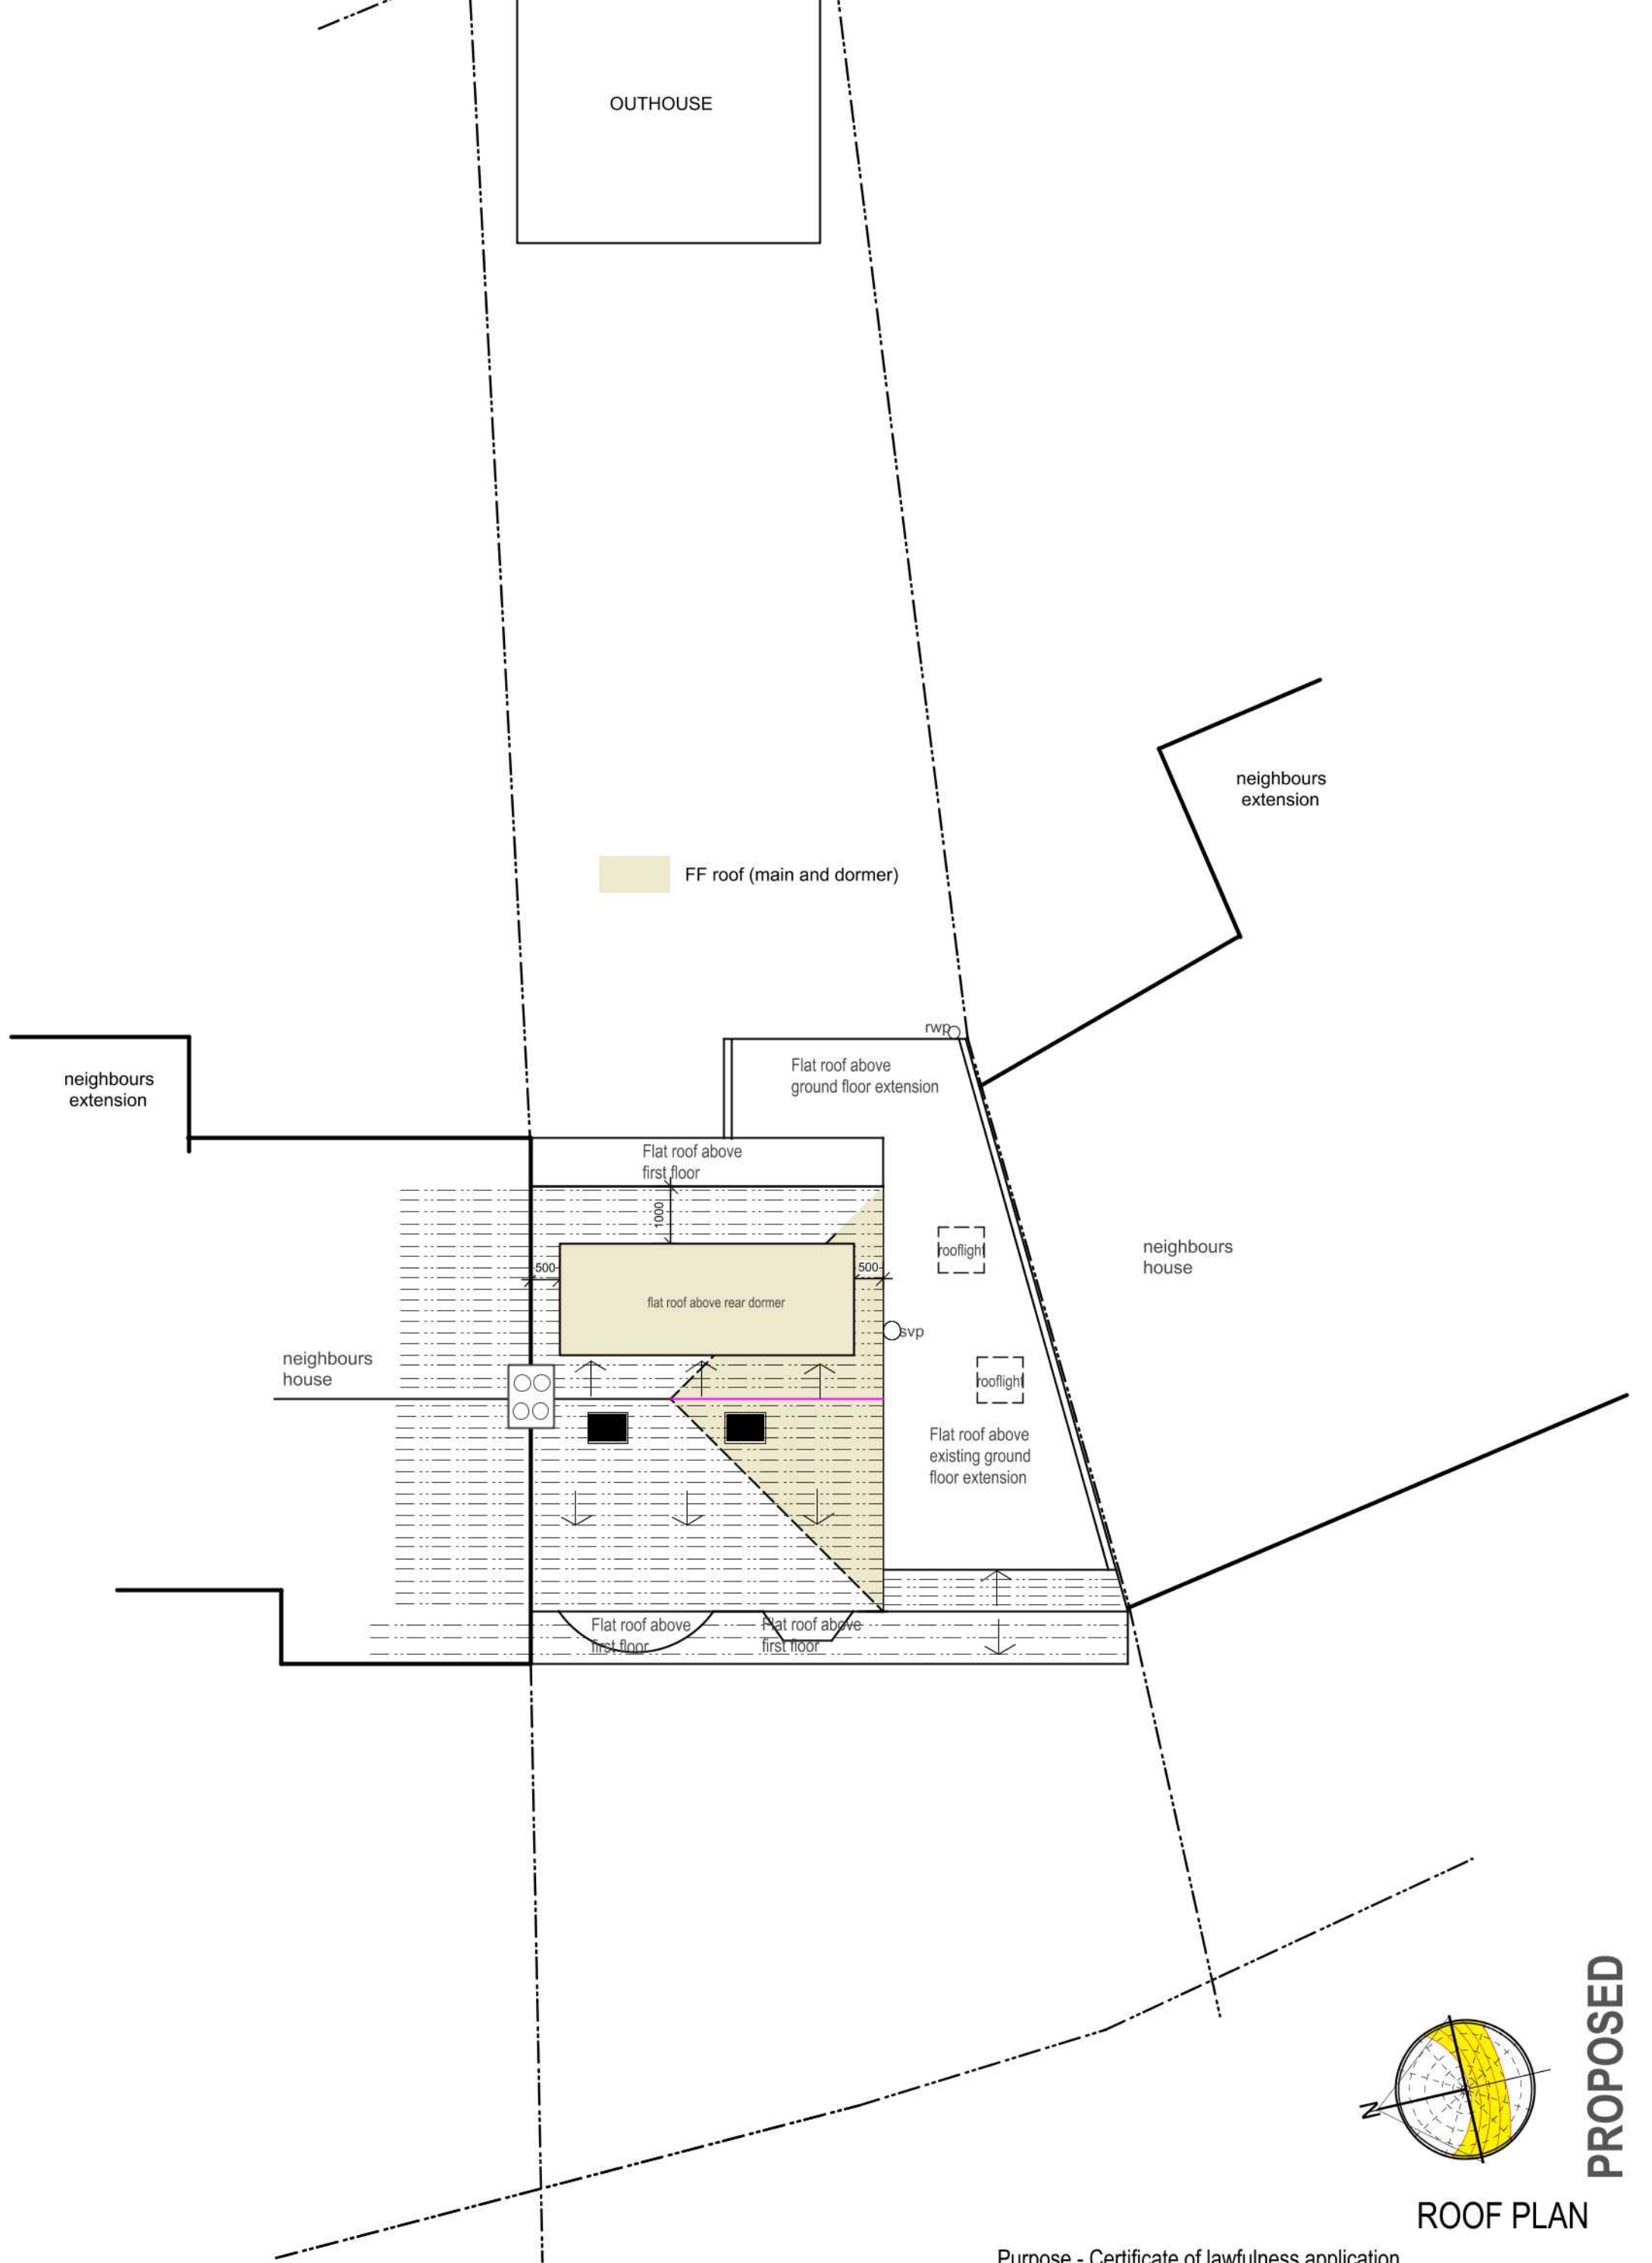



PROPOSED

ROOF PLAN

SSK Architects Ltd chartered practice

tel : 07905 03 39 30
email : sskarchitects@gmail.com

scale - 1 : 100 @ A3

 

Purpose - Certificate of lawfulness application

All dimensions to be checked on site.	project	date	dwg. no.	rev.
© SSK architects owns the copyright of this drawing which must not be reproduced in whole or part without the written permission.	34 Fore Street, Pinner, HA5 2HY	24/07/20	10	