





front

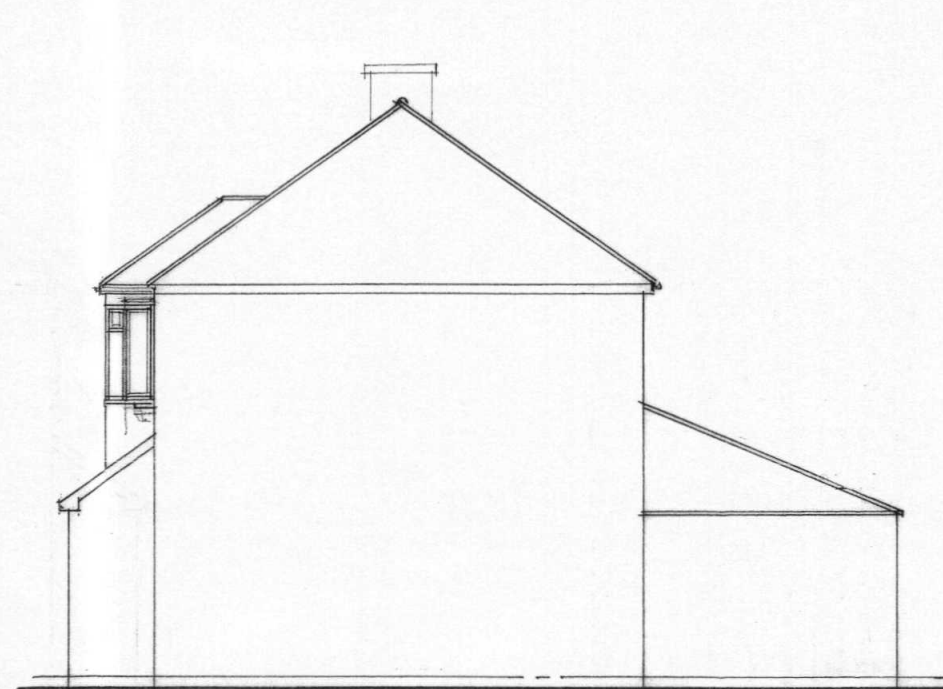


flank

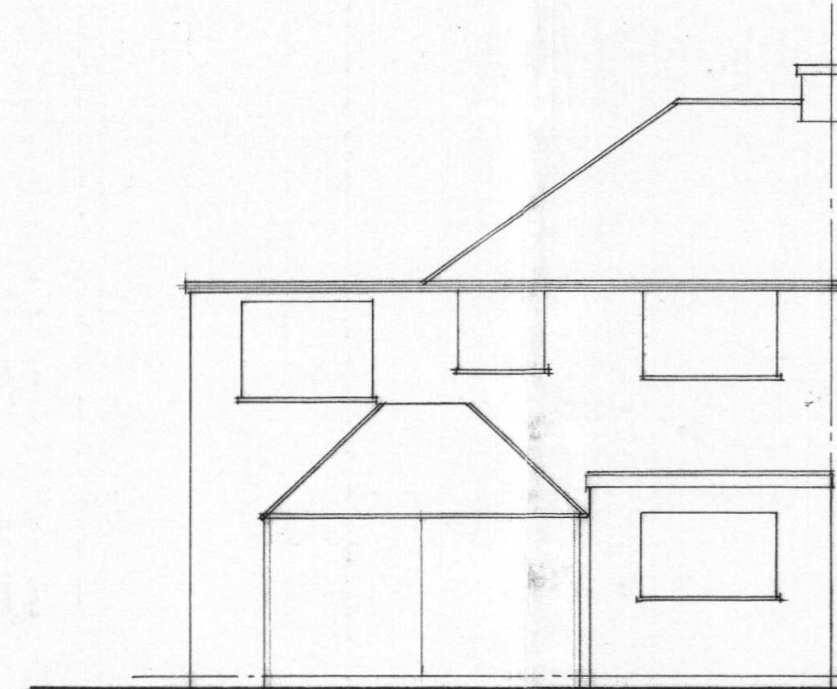


rear


ELEVATIONS

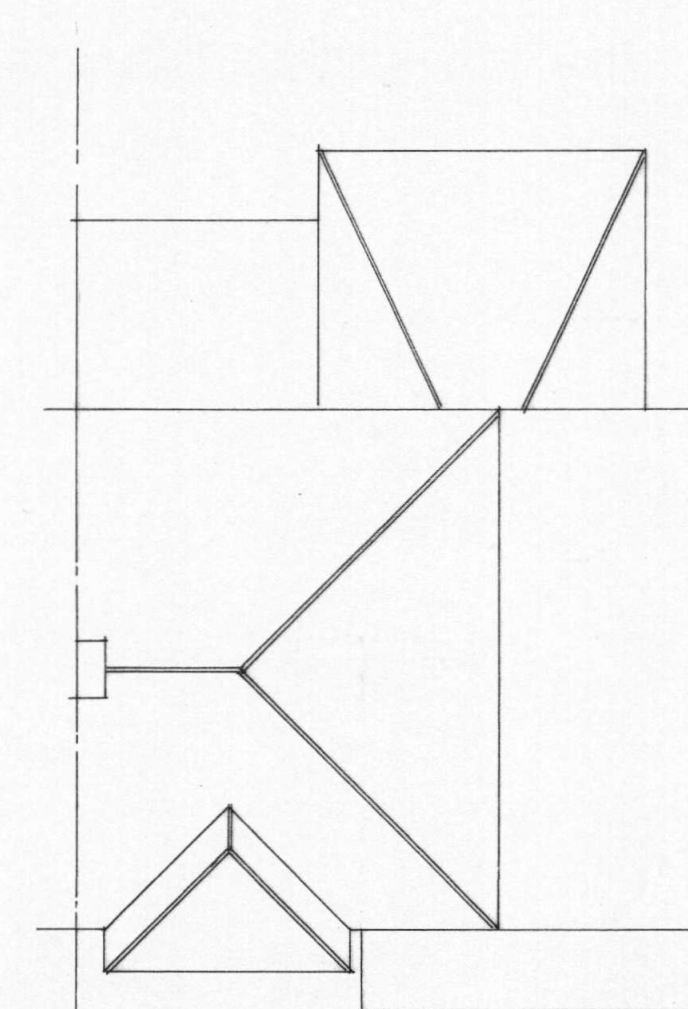


ROOF PLAN

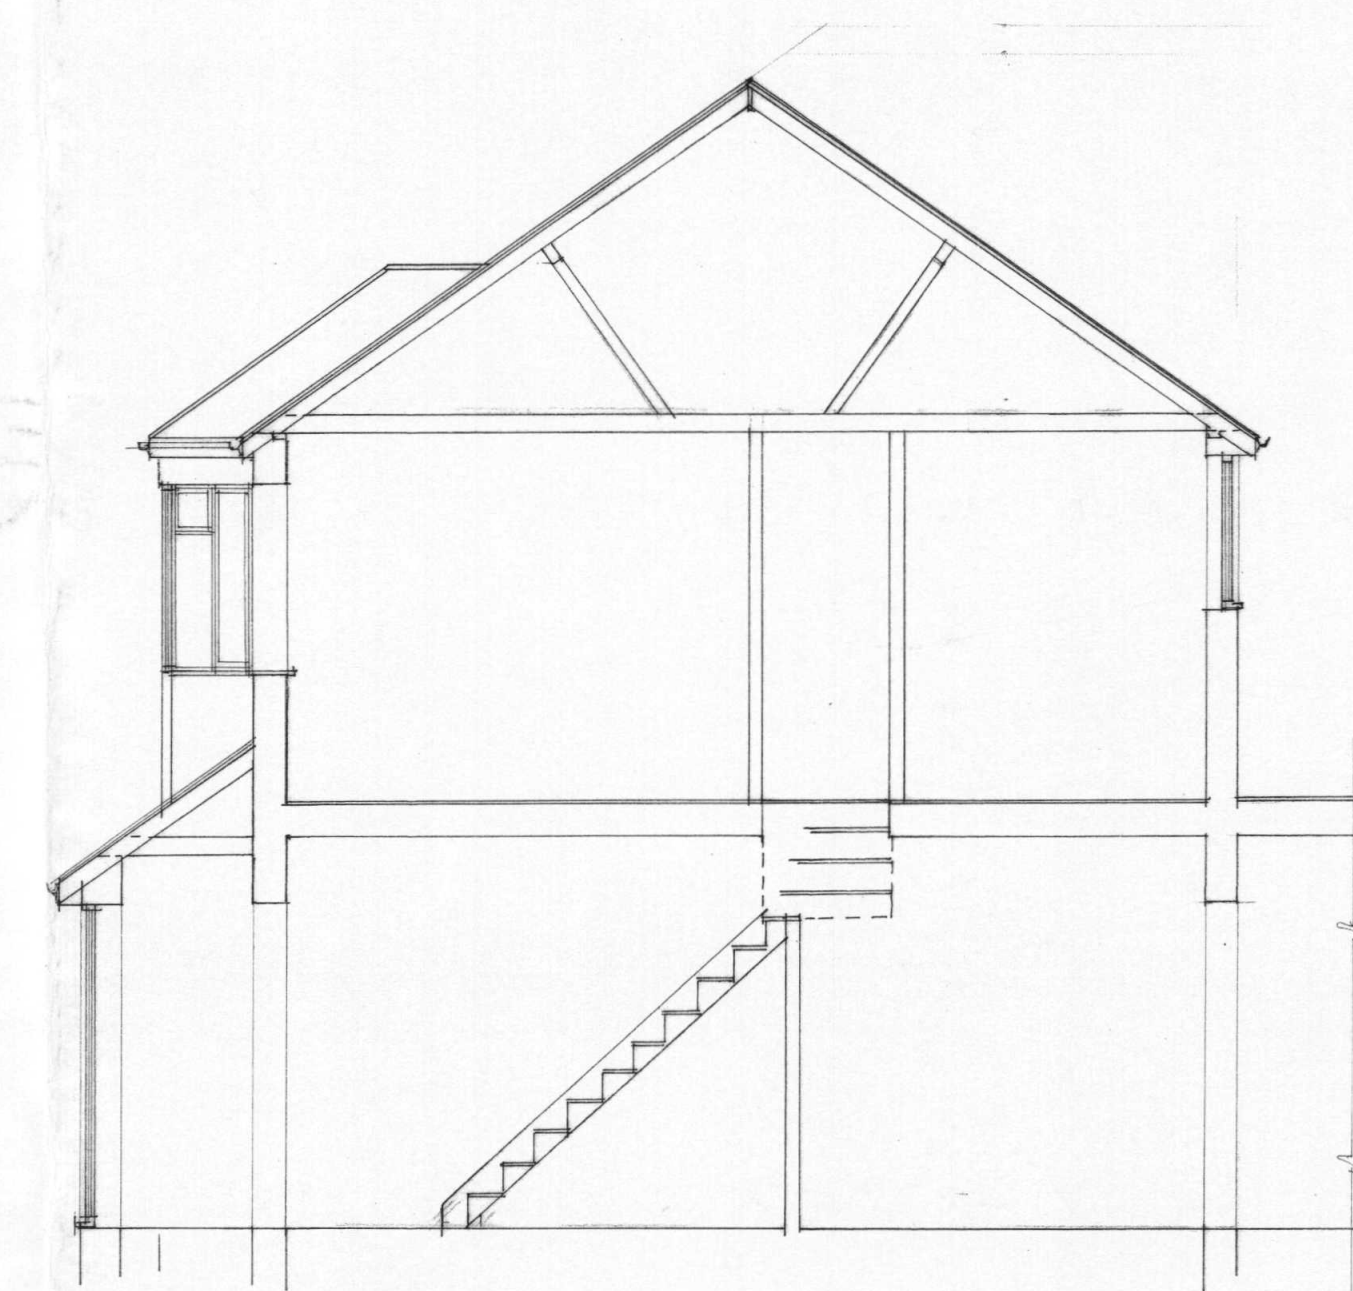


SECTION

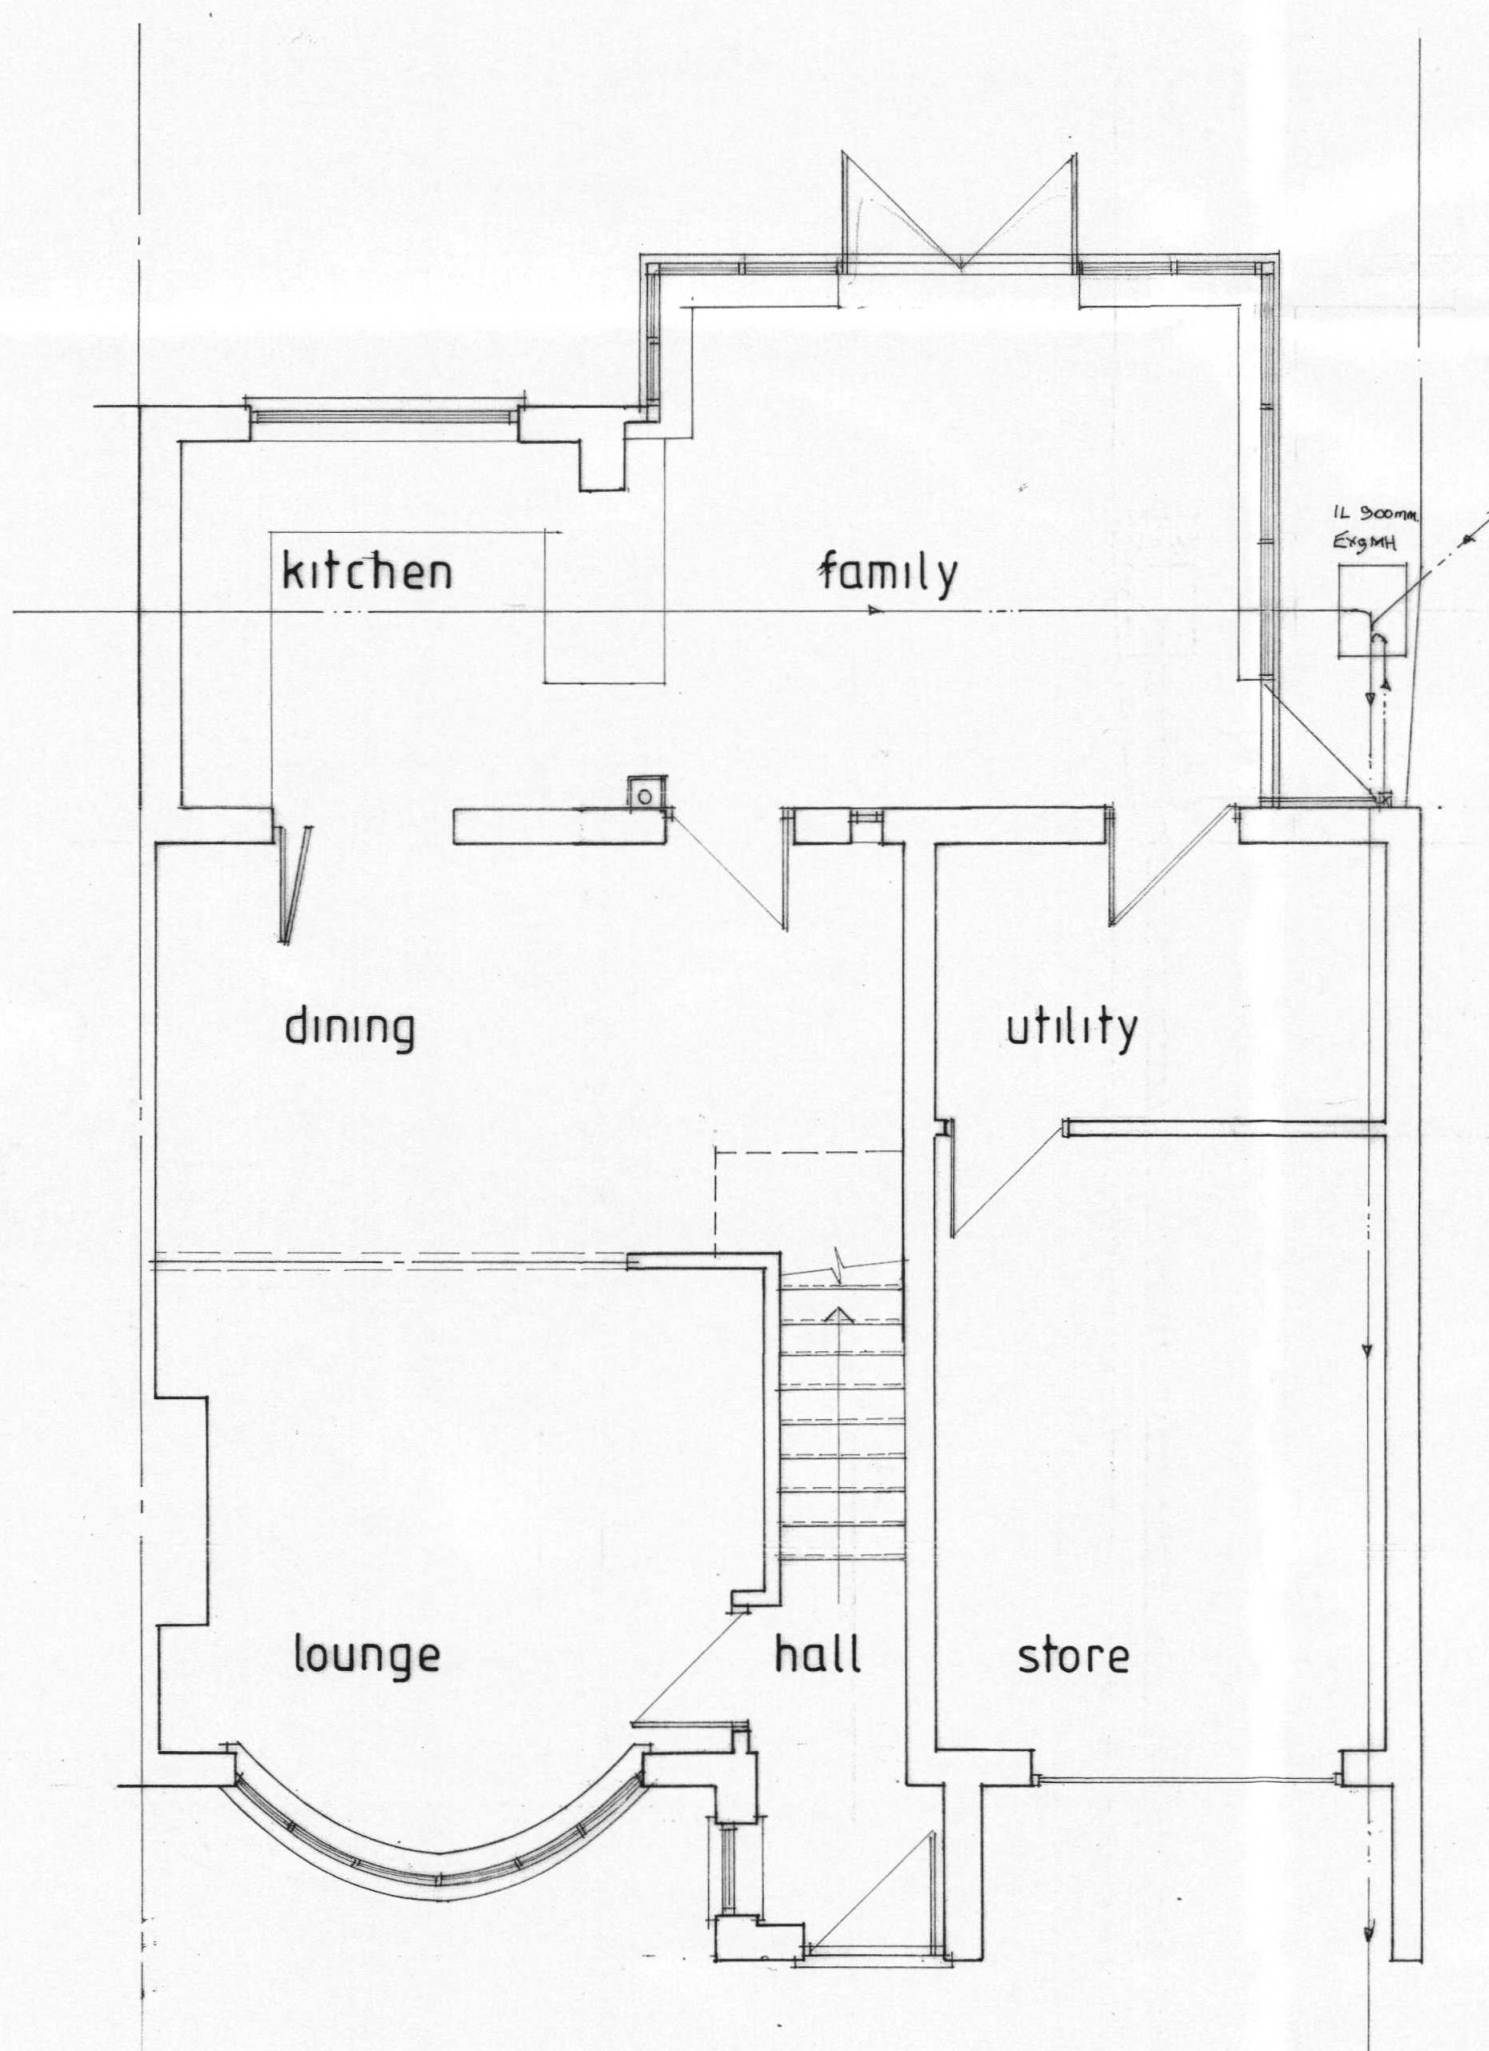


GROUND FLOOR PLAN

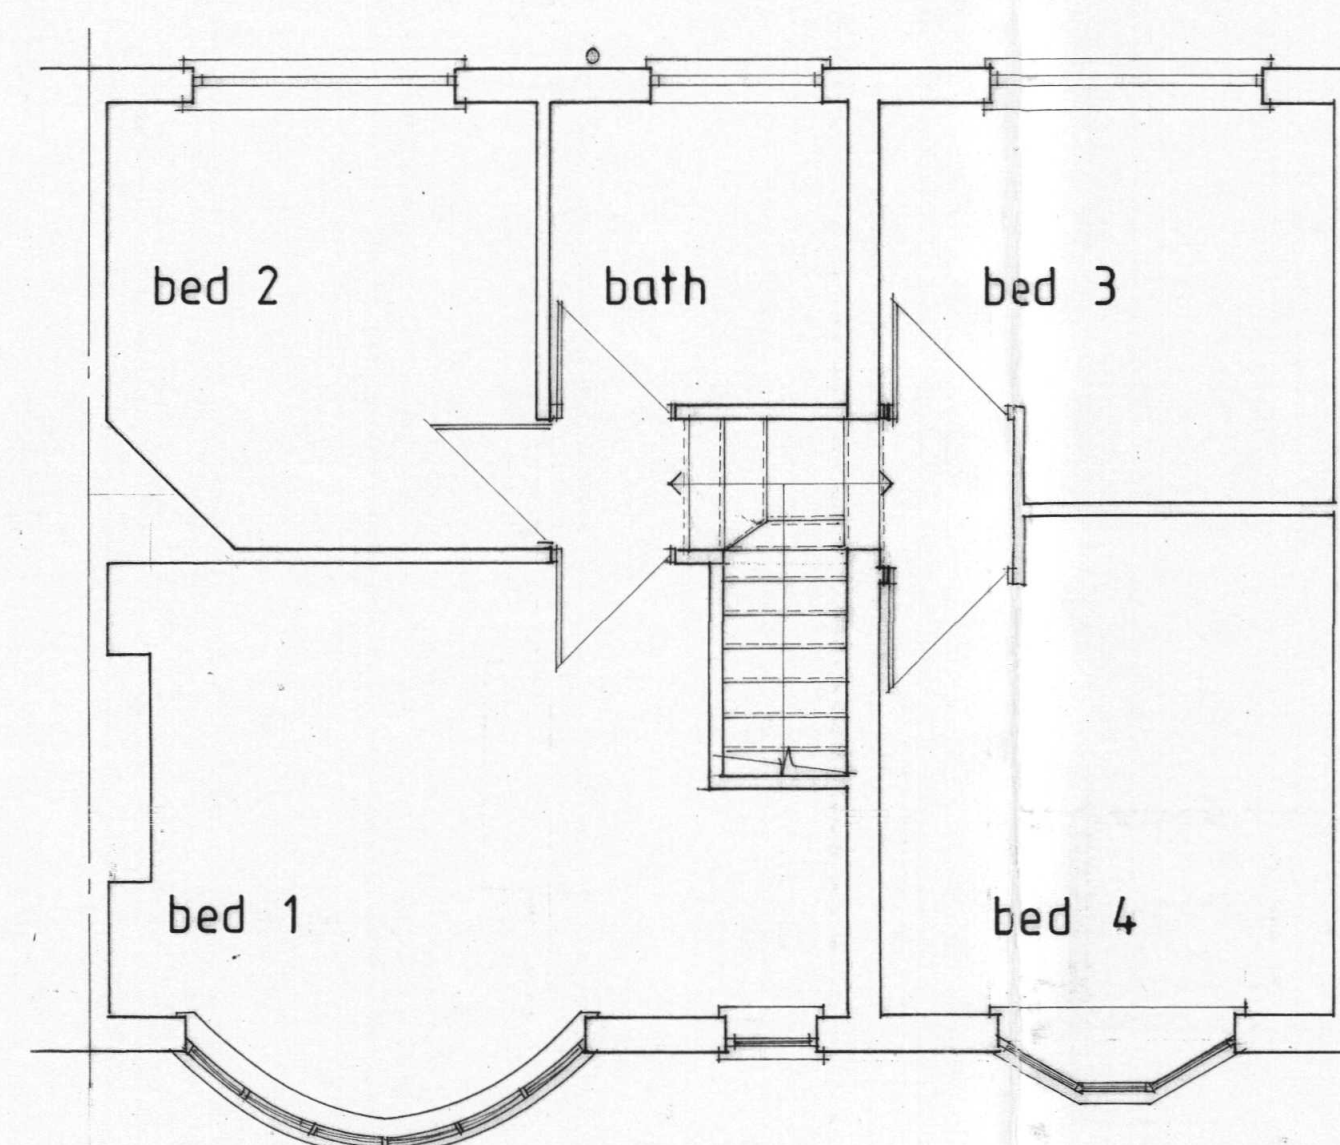

FIRST FLOOR PLAN

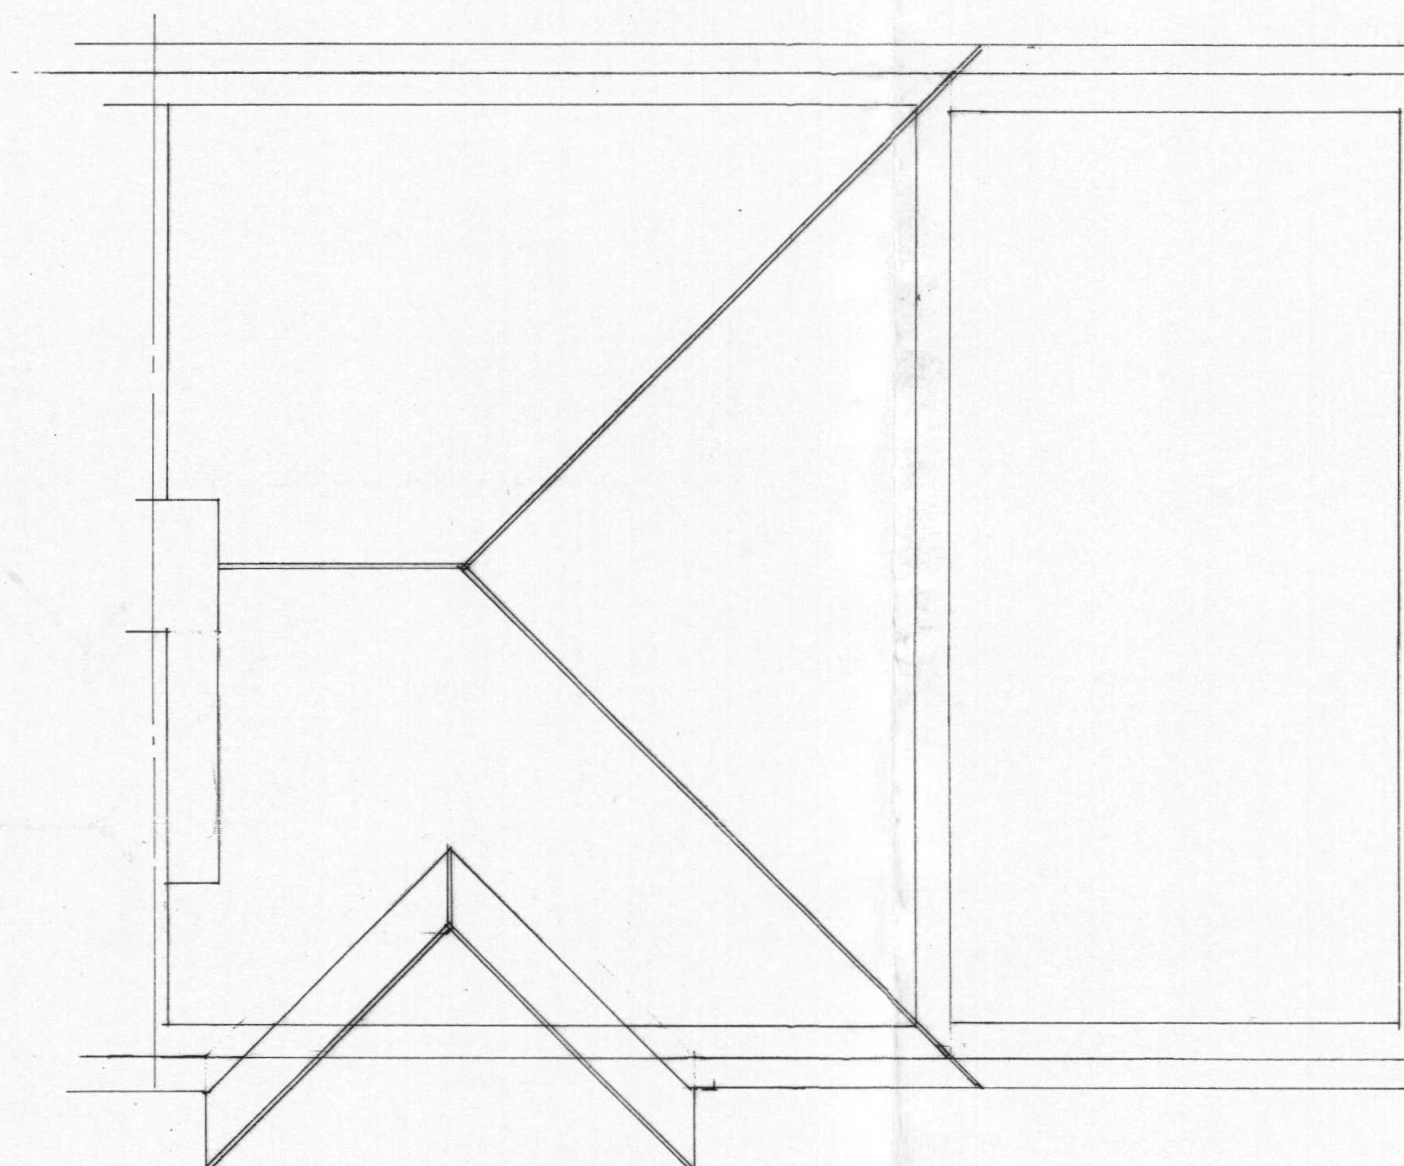


LOFT PLAN

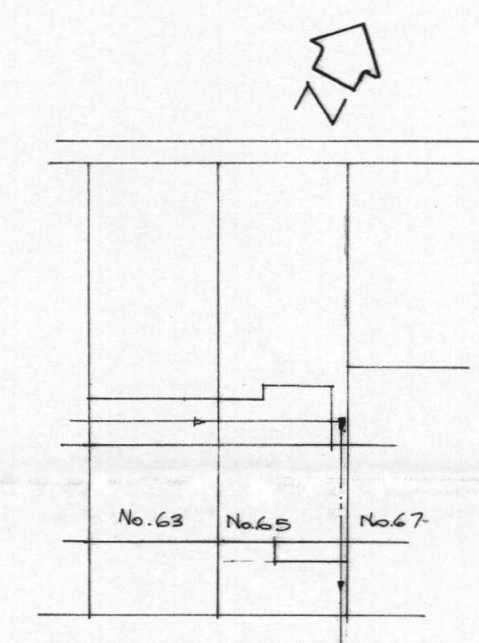

CHELSTON ROAD

SITE PLAN

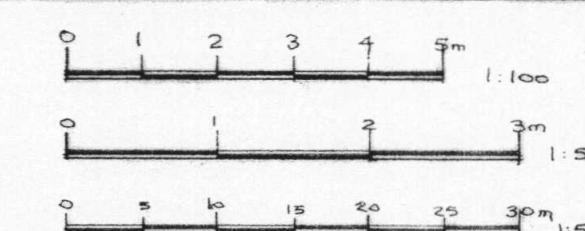

Focusmont
Ltd
01458 211086

Drawing Title
65 Chelston Road
RUISLIP
As Existing

Scale 1:50 1:100 1:500

Date oct 17 Drawn by

Drg. No. FL 1648 - 1 Rev.

22 MAR 2018